ORIGINAL SURVEY		BY	DATE
NOTE BOOK	SURVEYED		
	PLOTTED		
	TEMPLATE		
NO.	AREAS		
	AREAS CHECKED		

FINAL SURVEY		BY	DATE
NOTE BOOK	SURVEYED		
	PLOTTED		
	TEMPLATE		
NO.	AREAS		
	AREAS CHECKED		

FILE NAME = G:\Projects\13282773.801\CAD\Civil\SHT\102E6879-SHT-SPDX-XS.dgn
USER NAME = zpurnell
PLOT SCALE = 10.0000 ' / IN.
PLOT DATE = 9/30/2018

DESIGNED	-	
DRAWN	-	
CHECKED	-	
DATE	-	

REVISED	-	
REVISED	-	
REVISED	-	
REVISED	-	

STATE OF ILLINOIS
DEPARTMENT OF TRANSPORTATION

SCALE:

SHEET NO. OF SHEETS STA. 18+00.00 TO STA. 19+50.00

SPRING CREEK CROSS SECTIONS

F.A.P. RTE. IL RTE 251 & FOREST HILLS RD SECTION

ILLINOIS FED. AID PROJECT CONTRACT NO. COUNTY
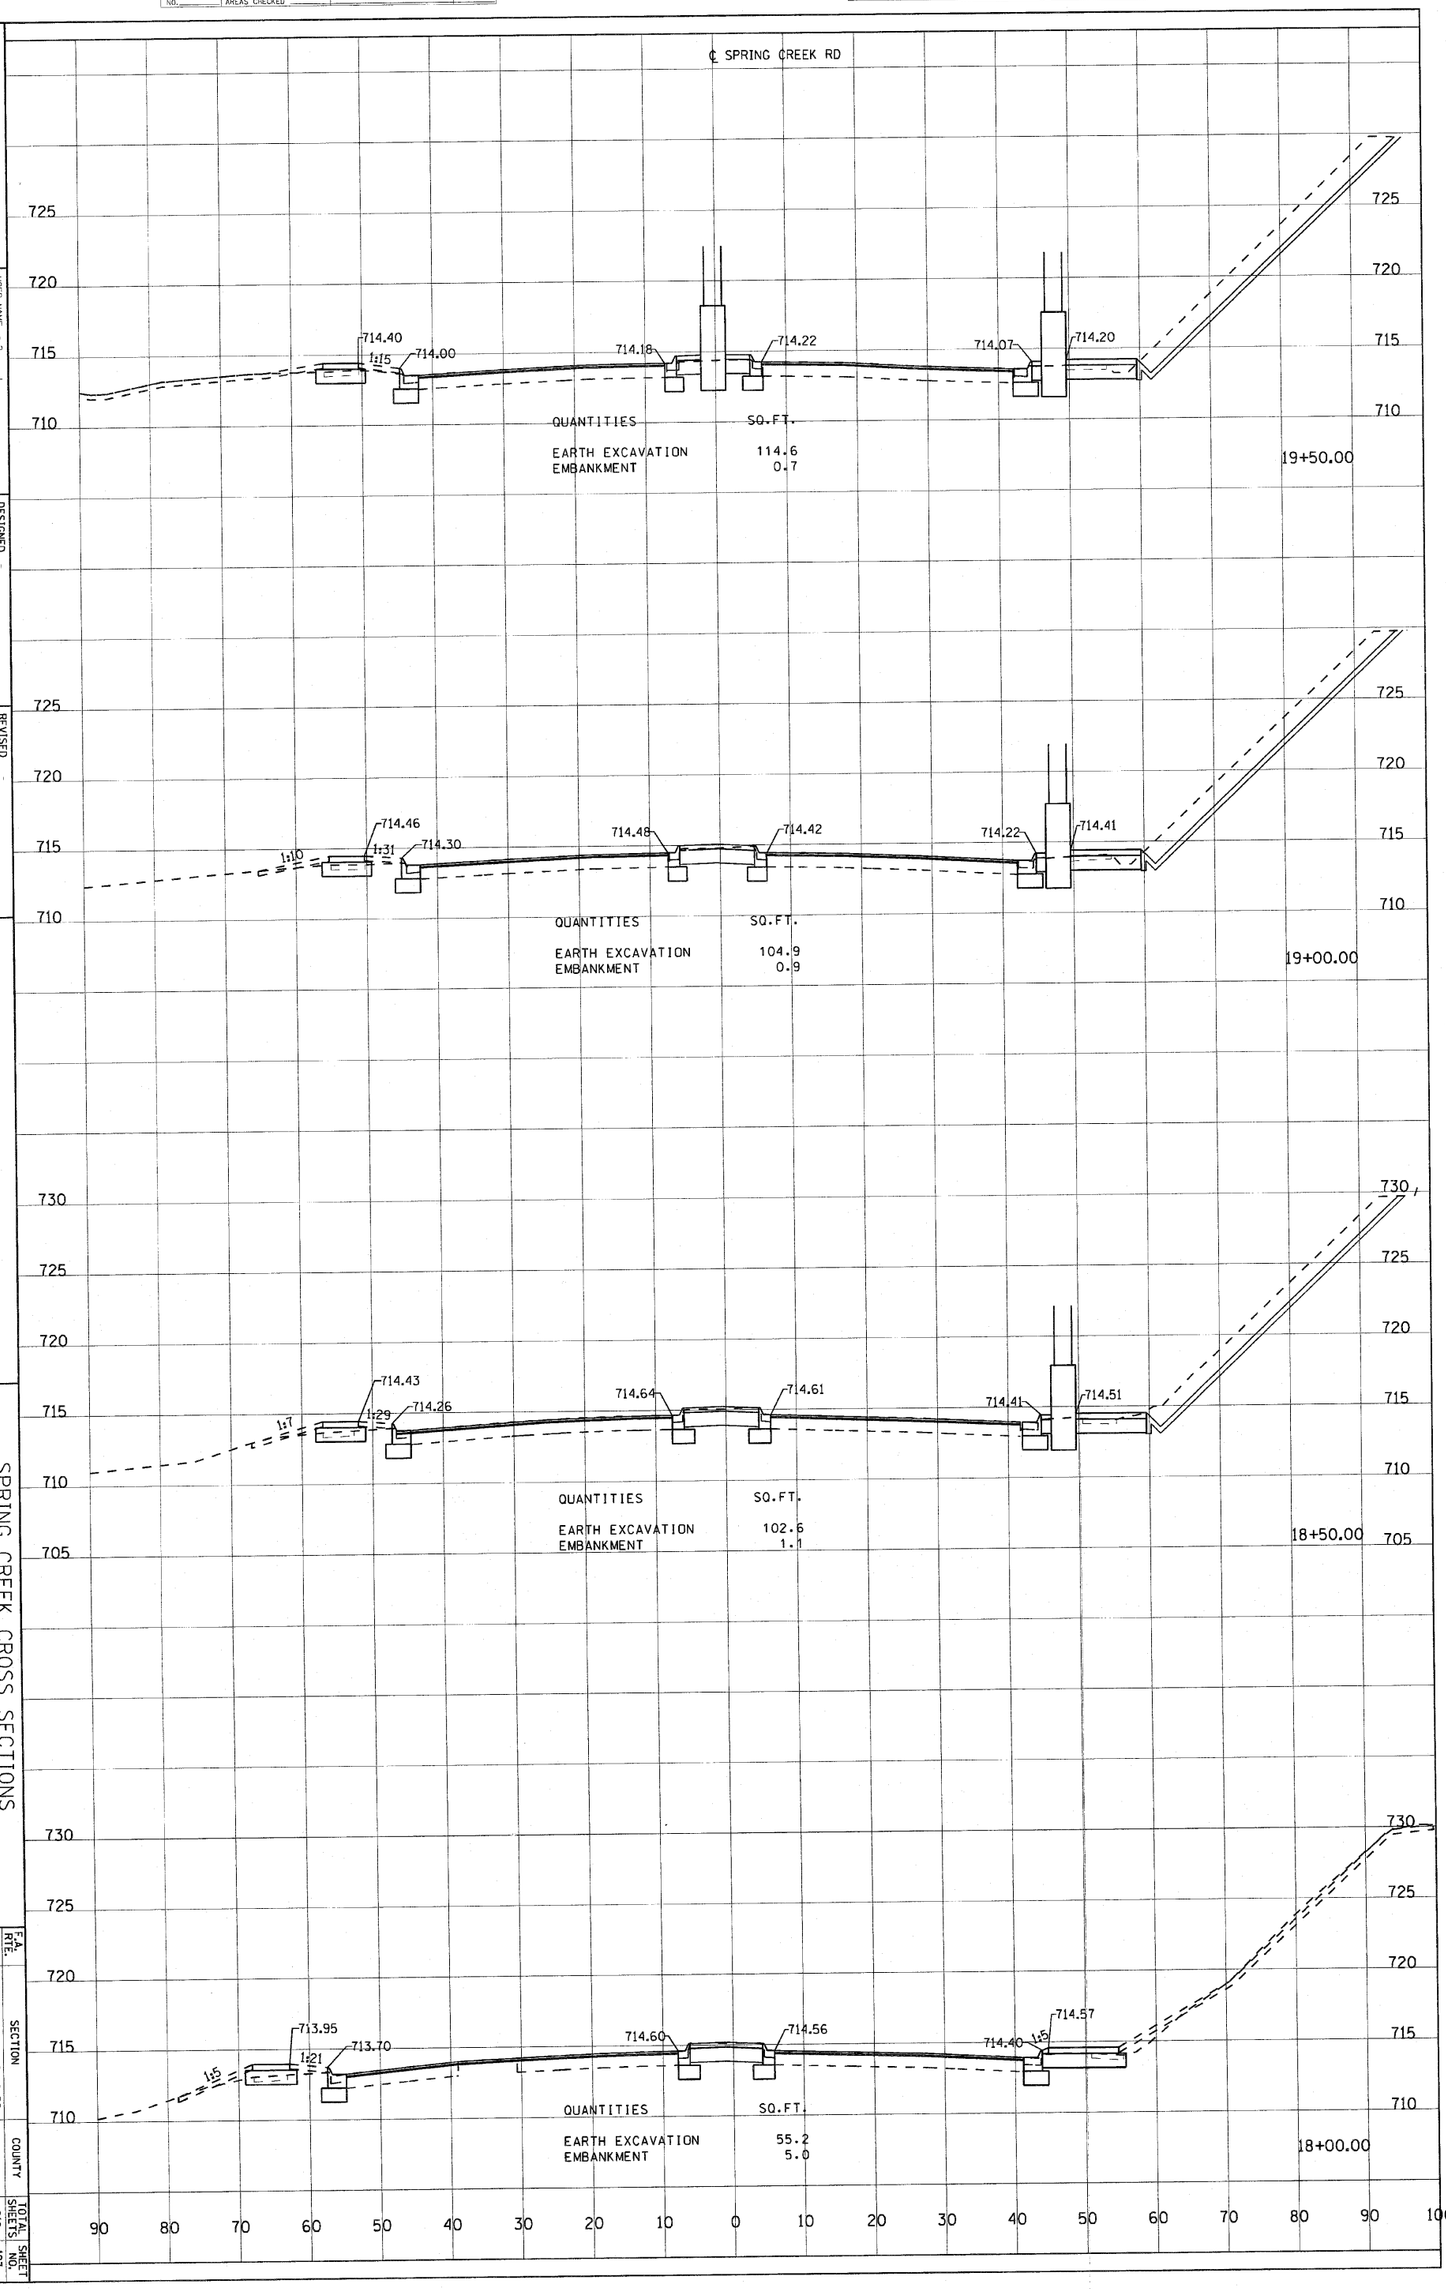
TOTAL SHEETS 216 SHEET NO. 197