


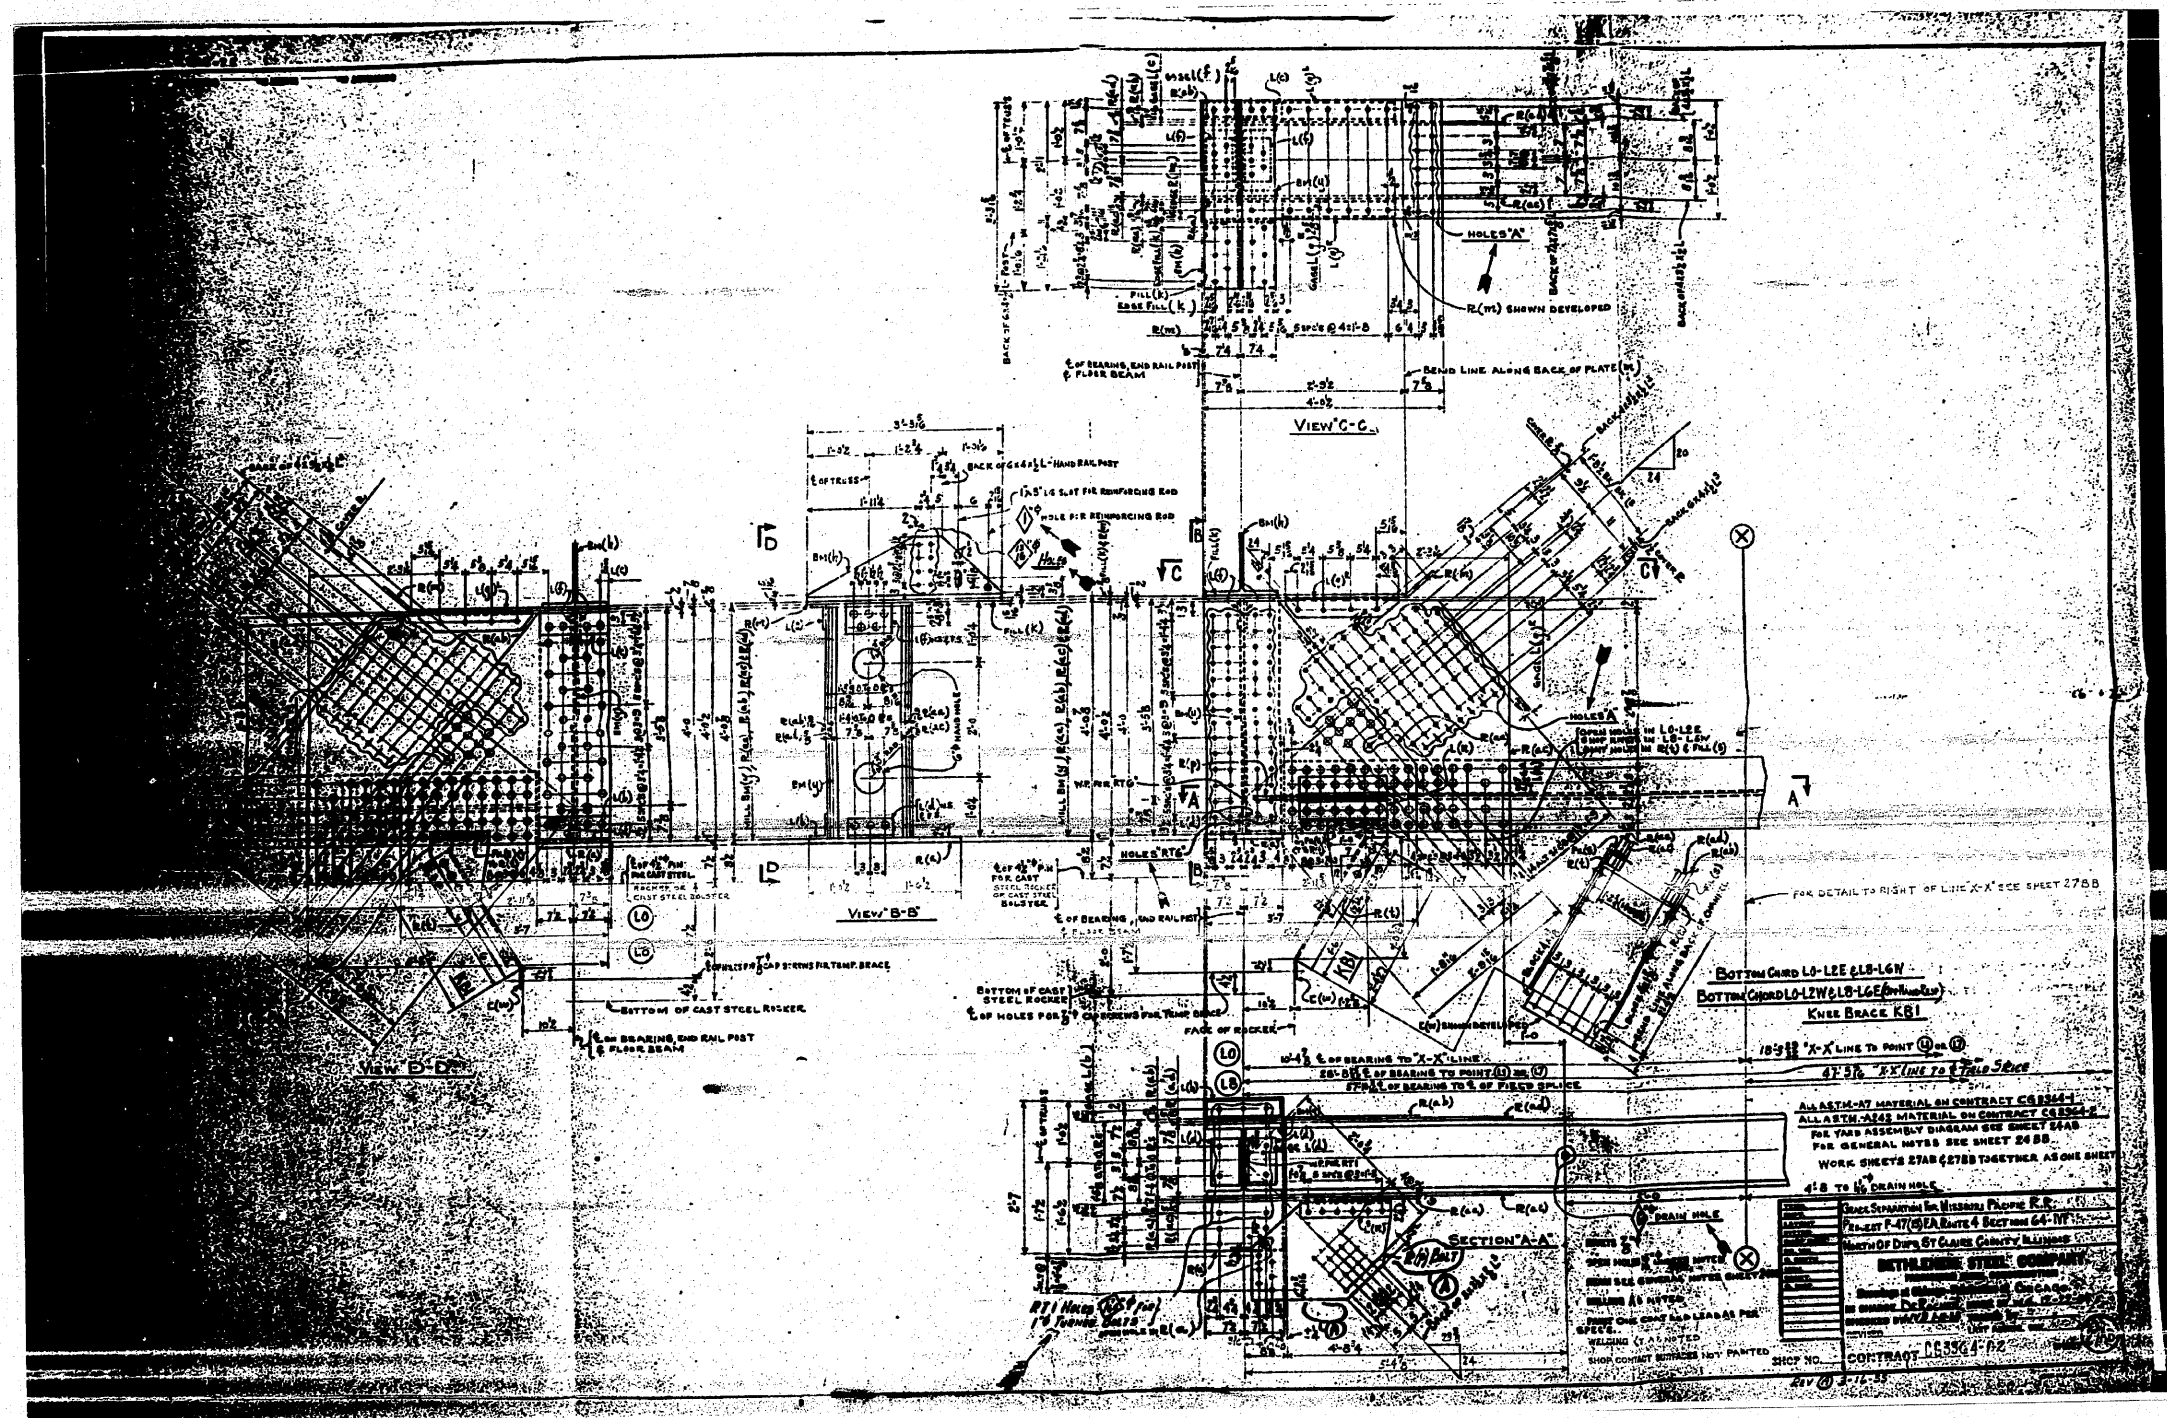


FILE NAME =	USER NAME = tharpr1	DESIGNED -	REVISED -	STATE OF ILLINOIS DEPARTMENT OF TRANSPORTATION	EXISTING STEEL SHOP DRAWINGS				F.A.P. RTE.	SECTION	COUNTY	TOTAL SHEETS	SHEET NO.
c:\pw\work\pwwidot\tharpr1\dms71738\08768	82-ehts-fab-plans.dgn	DRAWN -	REVISED -						312	64-1VBR	ST. CLAIR	259	201
PLOT SCALE = 50.0000' / IN.	CHECKED -	REVISED -	CONTRACT NO. 76882										
PLOT DATE = 5/17/2010	DATE	REVISED -	ILLINOIS FED. AID PROJECT										
				SCALE: N/A	SHEET NO.	OF 67 SHEETS	STA.	TO STA.					



FOR INFORMATION ONLY

FILE NAME =	USER NAME = therp1	DESIGNED -	REVISED -	STATE OF ILLINOIS DEPARTMENT OF TRANSPORTATION	EXISTING STEEL SHOP DRAWINGS	SCALE: N/A	SHEET NO. OF 67 SHEETS	STA. TO STA.	F.A.P. RTE.	SECTION	COUNTY	TOTAL SHEETS	SHEET NO.
as:\pw\work\pwidot\therp1\dms71738\0876892-sht-fab-plans.dgn		DRAWN -	REVISED -						312	64-1VBR	ST. CLAIR	259	202
	PLOT SCALE = 50.0000' / 1" IN.	CHECKED -	REVISED -									CONTRACT NO. 76882	
	PLOT DATE = 5/17/2010	DATE -	REVISED -								ILLINOIS FED. AID PROJECT		

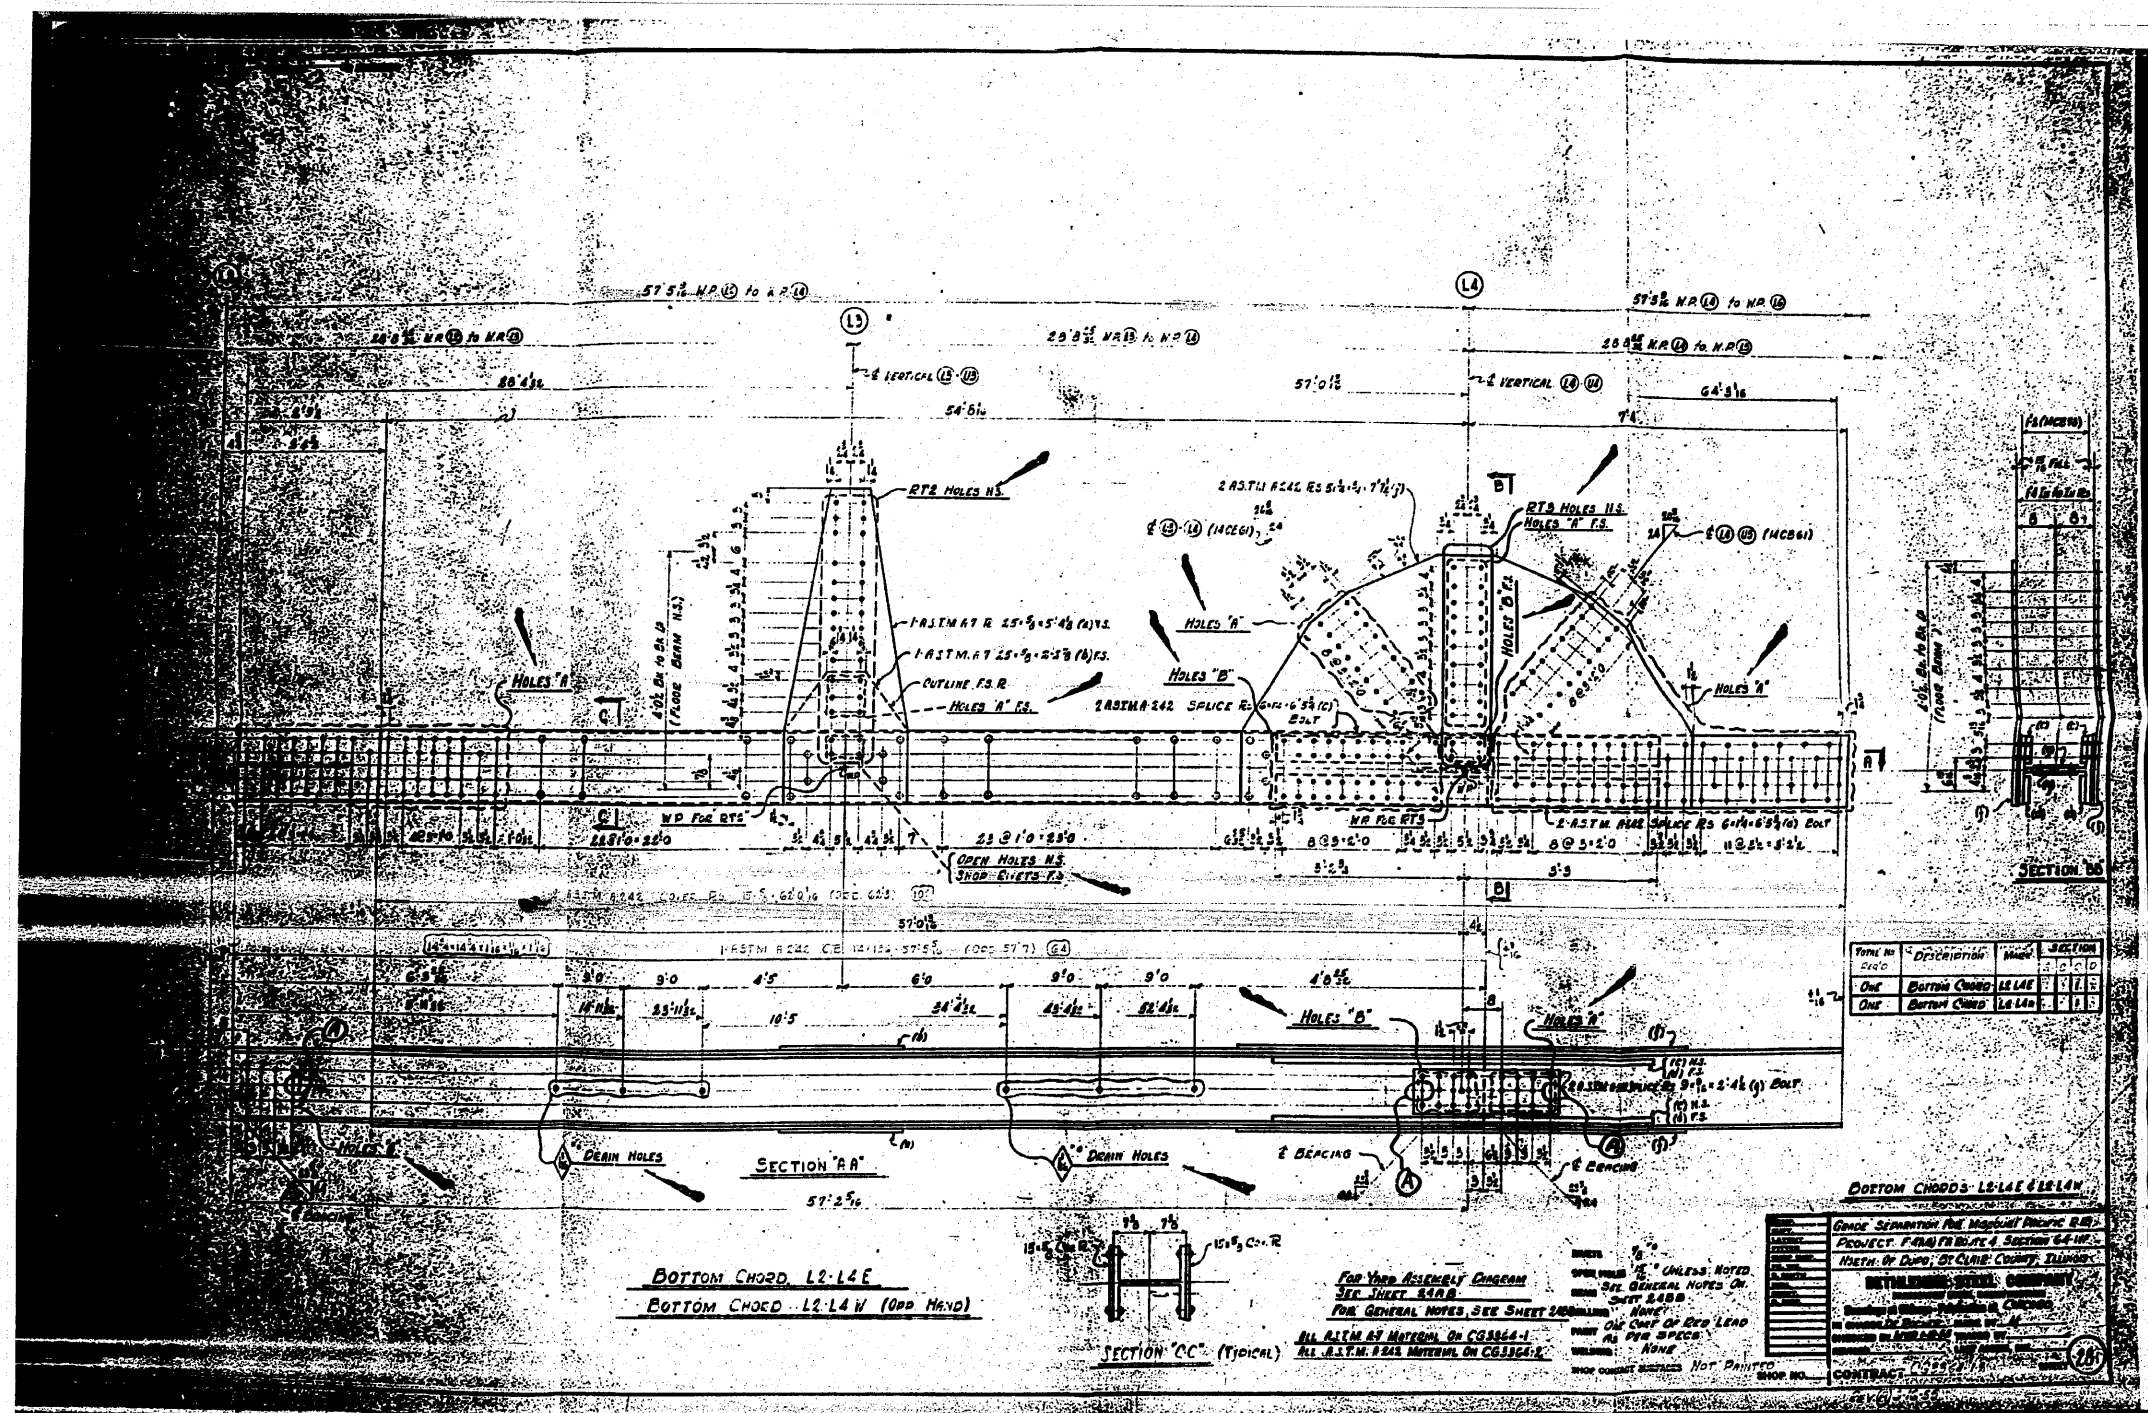


FOR INFORMATION ONLY

FILE NAME =	USER NAME = thorp1	DESIGNED -	REVISED -	STATE OF ILLINOIS DEPARTMENT OF TRANSPORTATION	EXISTING STEEL SHOP DRAWINGS			F.A.P. RTE.	SECTION	COUNTY	TOTAL SHEETS	SHEET NO.
ar\pw\work\pws\dos\thorp1\dms71738\087682-sht-fab-plans.dgn		DRAWN -	REVISED -					312	64-IVBR	ST. CLAIR	259	204
PLOT SCALE = 50.0000" / IN.		CHECKED -	REVISED -								CONTRACT NO. 76882	
PLOT DATE = 5/17/2010		DATE -	REVISED -								ILLINOIS FED. AID PROJECT	
				SCALE: N/A	SHEET NO.	OF 67 SHEETS	STA.	TO STA.				




FILE NAME =	USER NAME = tharpr1	DESIGNED -	REVISED -	STATE OF ILLINOIS DEPARTMENT OF TRANSPORTATION	EXISTING STEEL SHOP DRAWINGS				F.A.P. RTE.	SECTION	COUNTY	TOTAL SHEETS	SHEET NO.
c:\pwwork\pwwidot\tharpr1\dms71738\08758	82-shr-fab-plans.dgn	DRAWN -	REVISED -		312	64-1VBR	ST. CLAIR	259	205				
	PLOT SCALE = 50.0000' / IN.	CHECKED -	REVISED -		CONTRACT NO. 76882								
	PLOT DATE = 5/17/2010	DATE -	REVISED -		SCALE: N/A	SHEET NO.	OF 67 SHEETS	STA.	TO STA.	ILLINOIS FED. AID PROJECT			

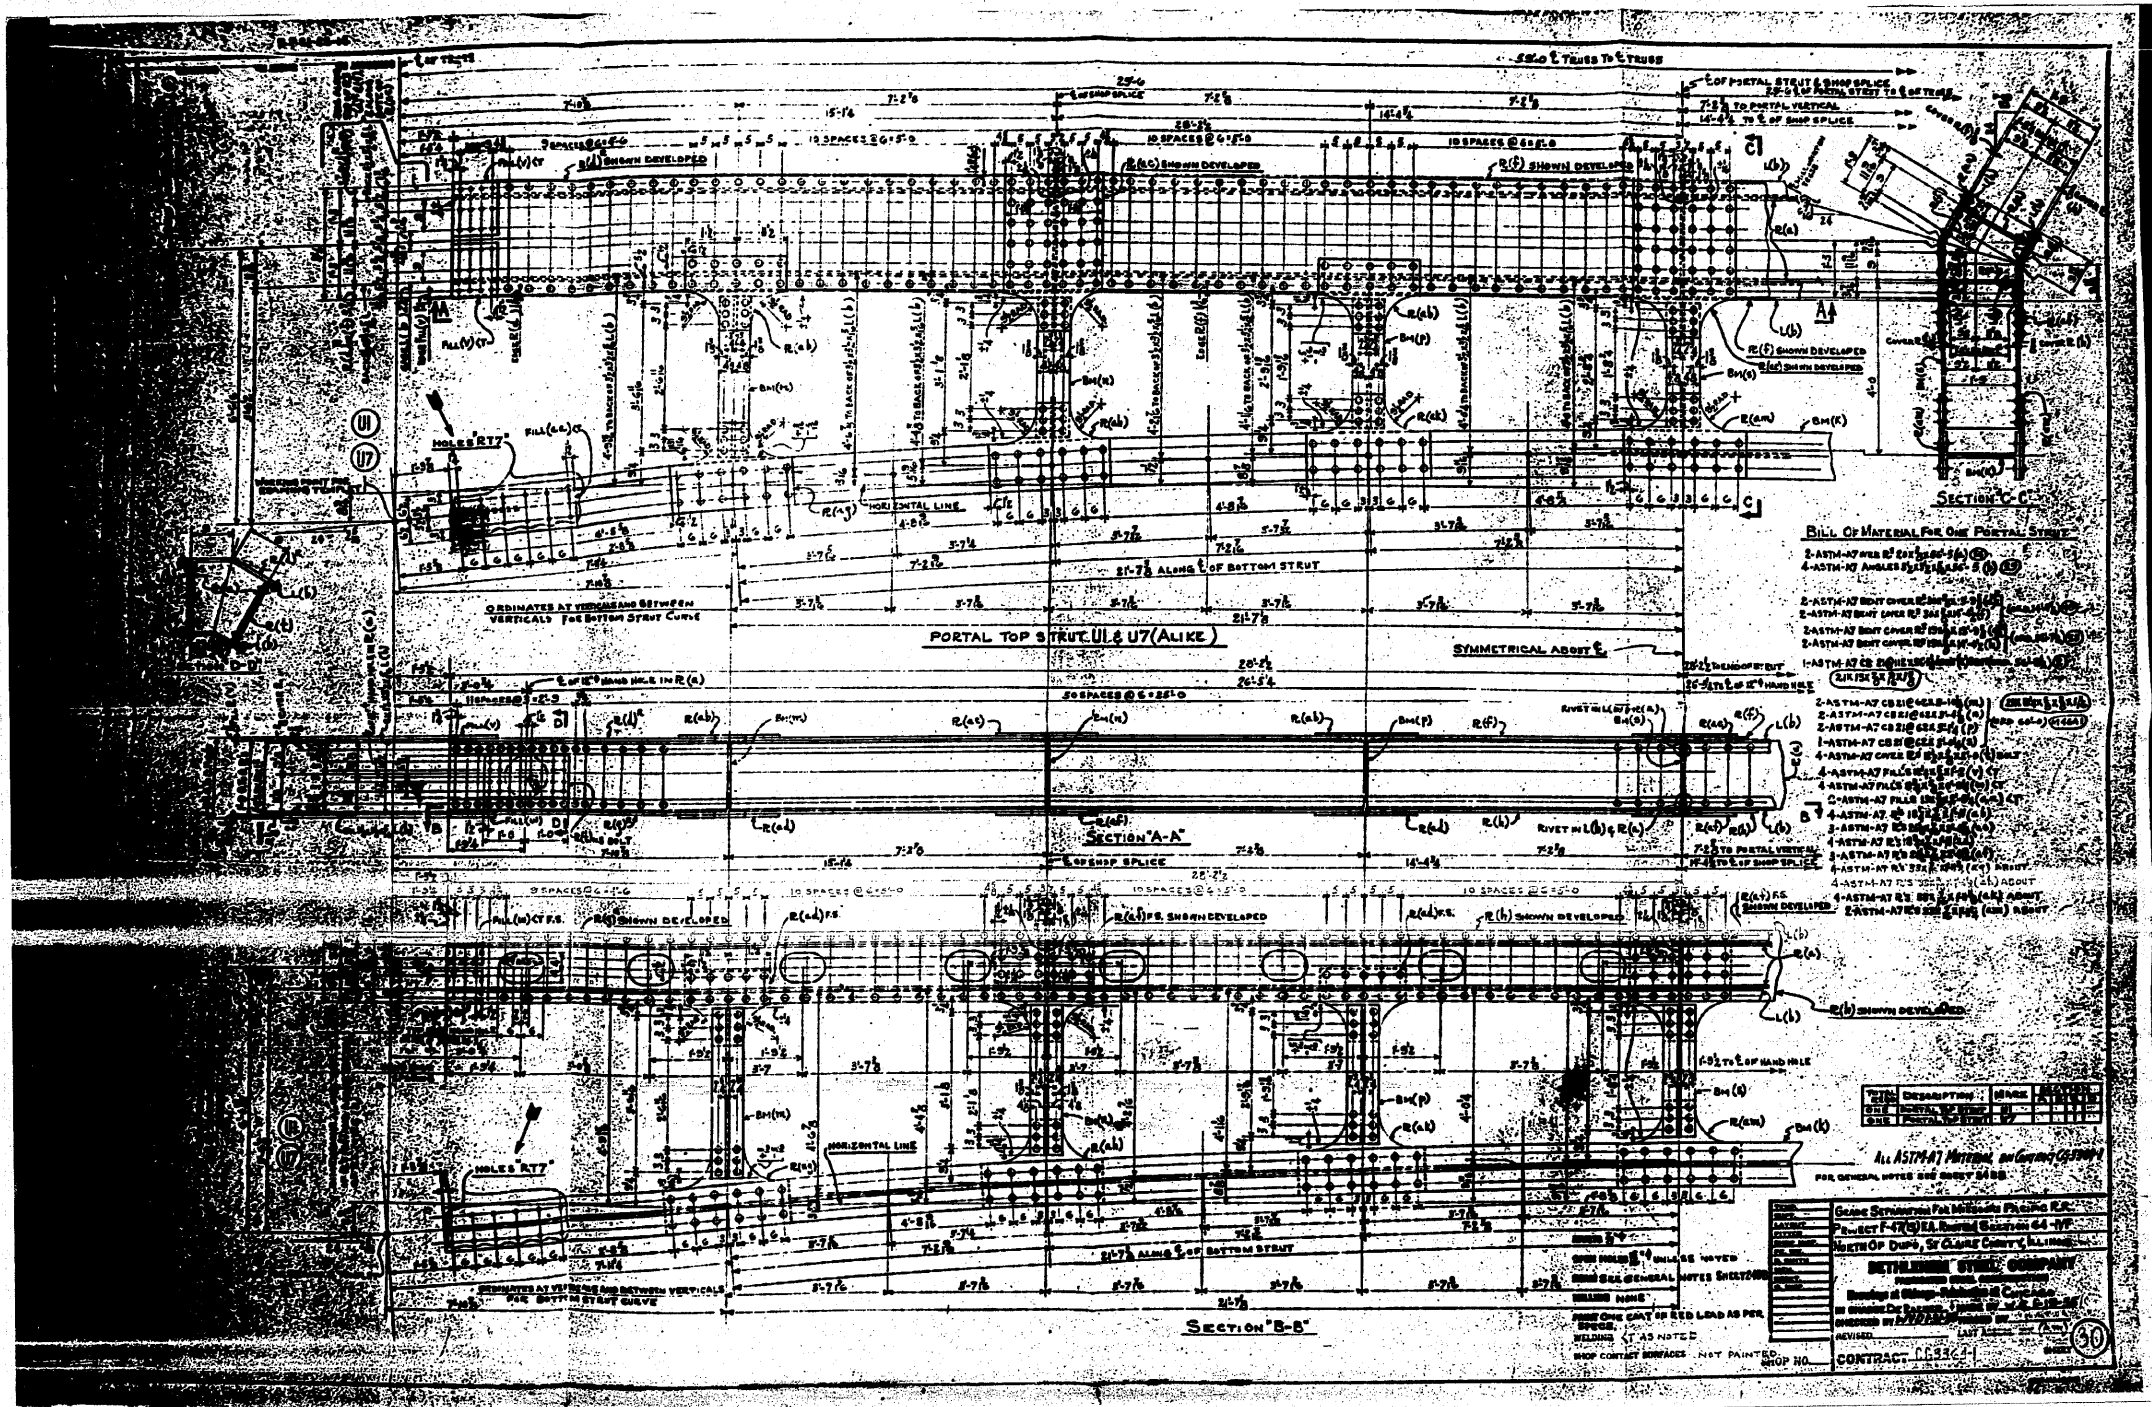


FOR INFORMATION ONLY

FILE NAME =	USER NAME = tharpr1	DESIGNED -	REVISED -	STATE OF ILLINOIS DEPARTMENT OF TRANSPORTATION	EXISTING STEEL SHOP DRAWINGS				F.A.P. RTE.	SECTION	COUNTY	TOTAL SHEETS	SHEET NO.
c:\pwork\pwork\tharpr1\lms71738\087682-shr-fab-plans.dgn		DRAWN -	REVISED -						312	64-1VBR	ST. CLAIR	259	206
PLOT SCALE = 50.0000 ' / IN.		CHECKED -	REVISED -						CONTRACT NO. 76882				
PLOT DATE = 5/17/2010		DATE -	REVISED -						ILLINOIS FED. AID PROJECT				
					SCALE: N/A	SHEET NO.	OF 67 SHEETS	STA.	TO STA.				

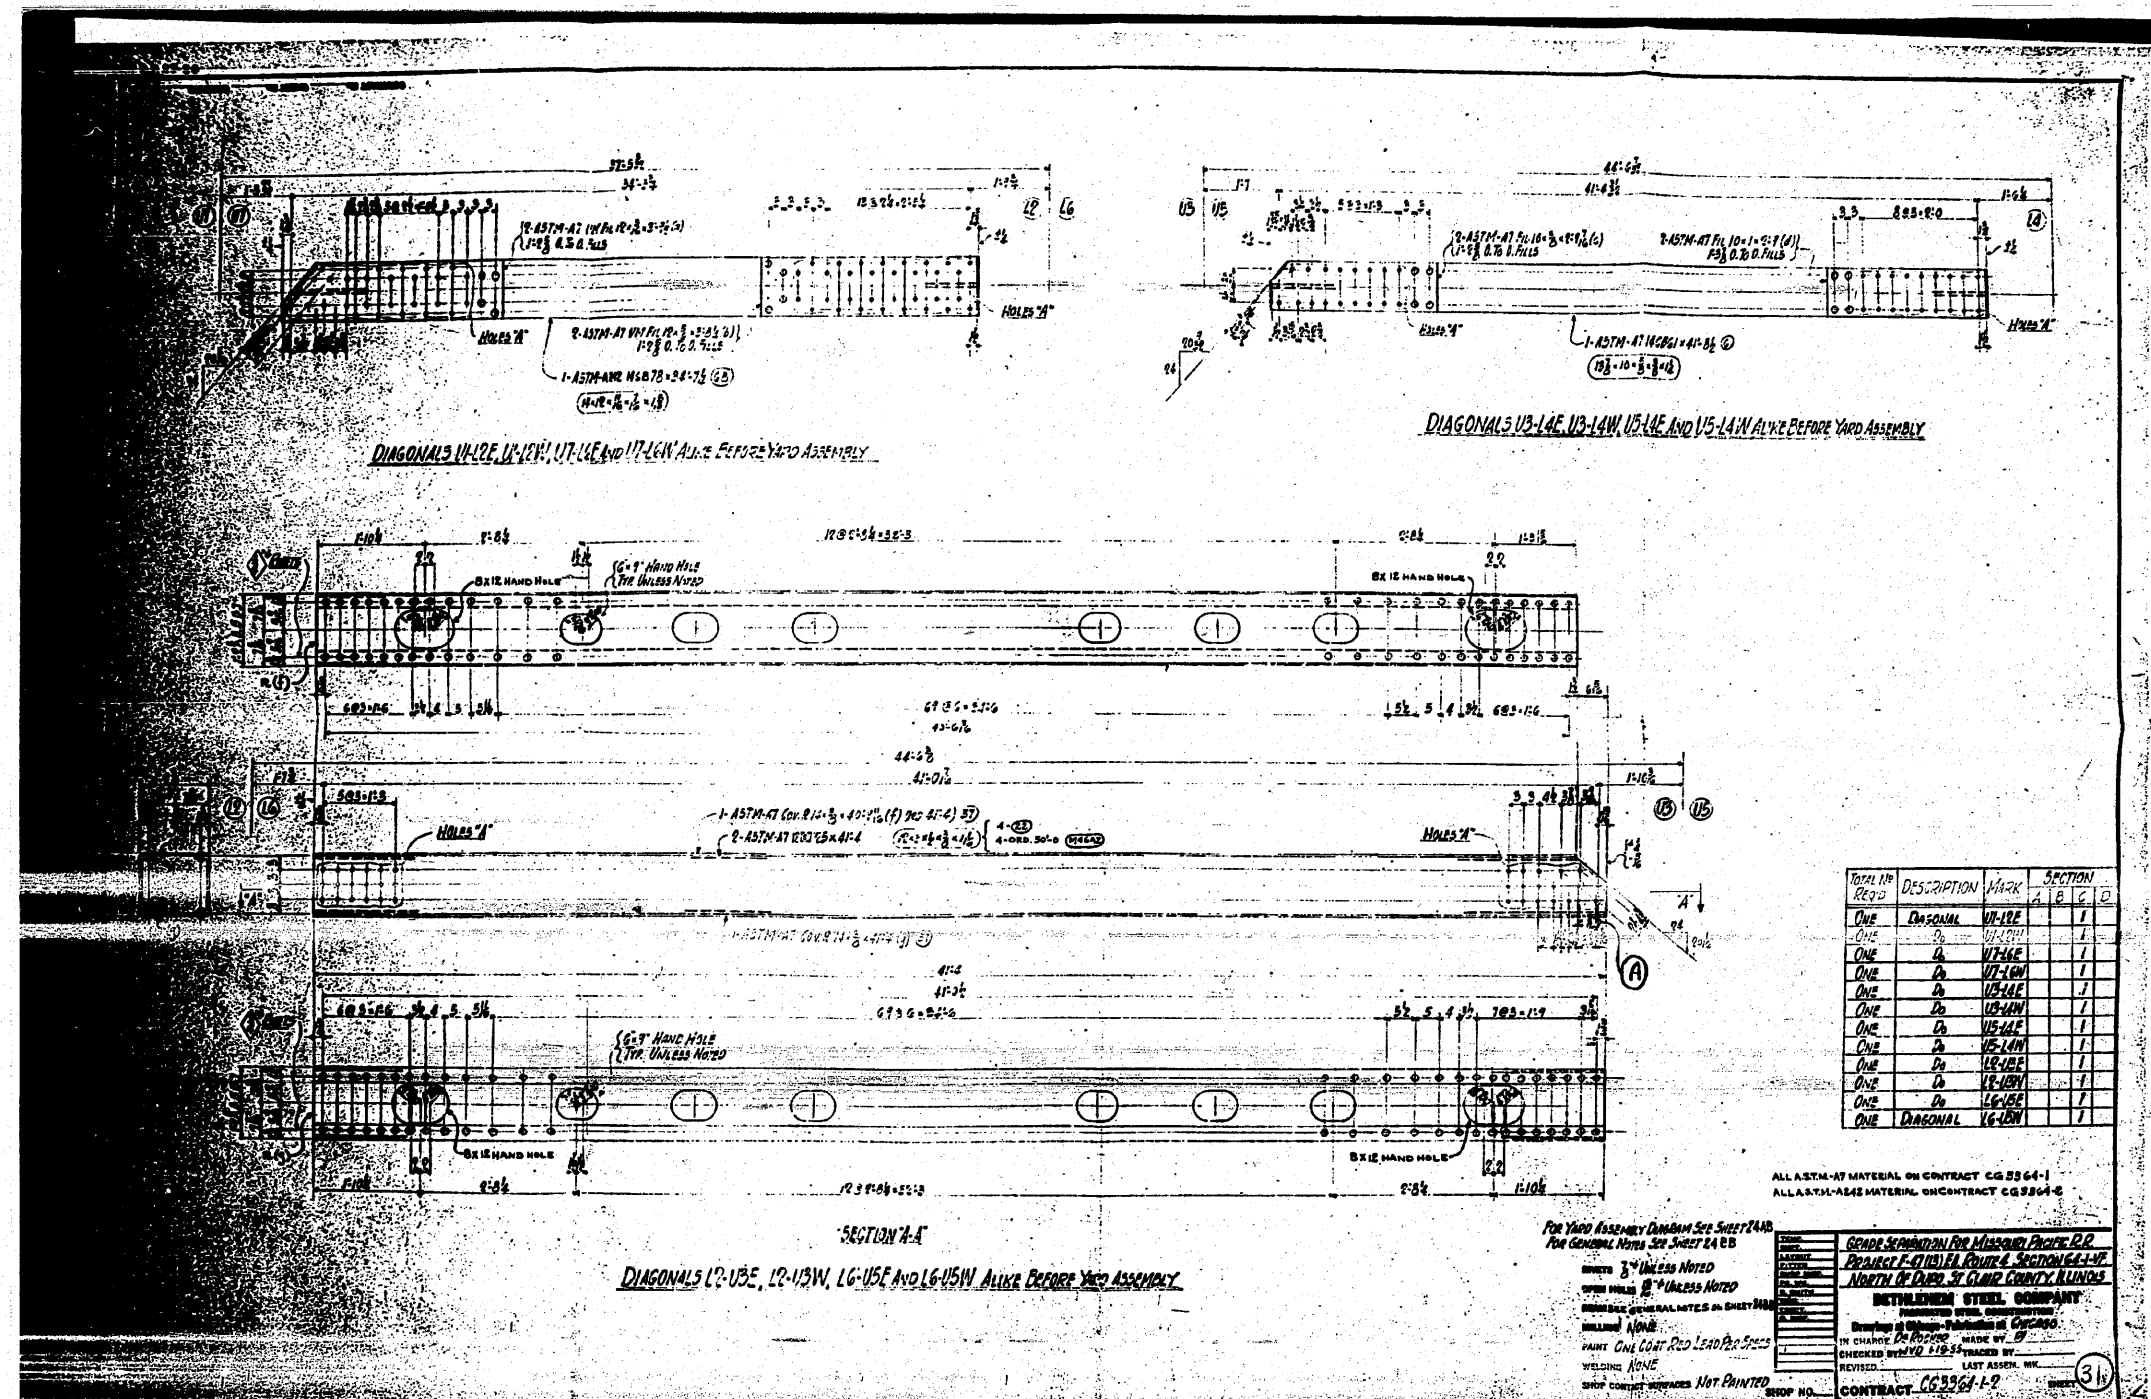


FOR INFORMATION ONLY

FILE NAME =	USER NAME = therpr1	DESIGNED -	REVISED -	STATE OF ILLINOIS DEPARTMENT OF TRANSPORTATION	EXISTING STEEL SHOP DRAWINGS			F.A.P. RTE.	SECTION	COUNTY	TOTAL SHEETS	SHEET NO.
c:\pwwork\pwwork\therpr1\dms71738\087682-ehf-fab-plans.dgn		DRAWN -	REVISED -					312	64-1VBR	ST. CLAIR	259	207
PLOT SCALE = 50.0000' / 1"		CHECKED -	REVISED -								CONTRACT NO. 76882	
PLOT DATE = 5/17/2018		DATE -	REVISED -							ILLINOIS FED. AID PROJECT		

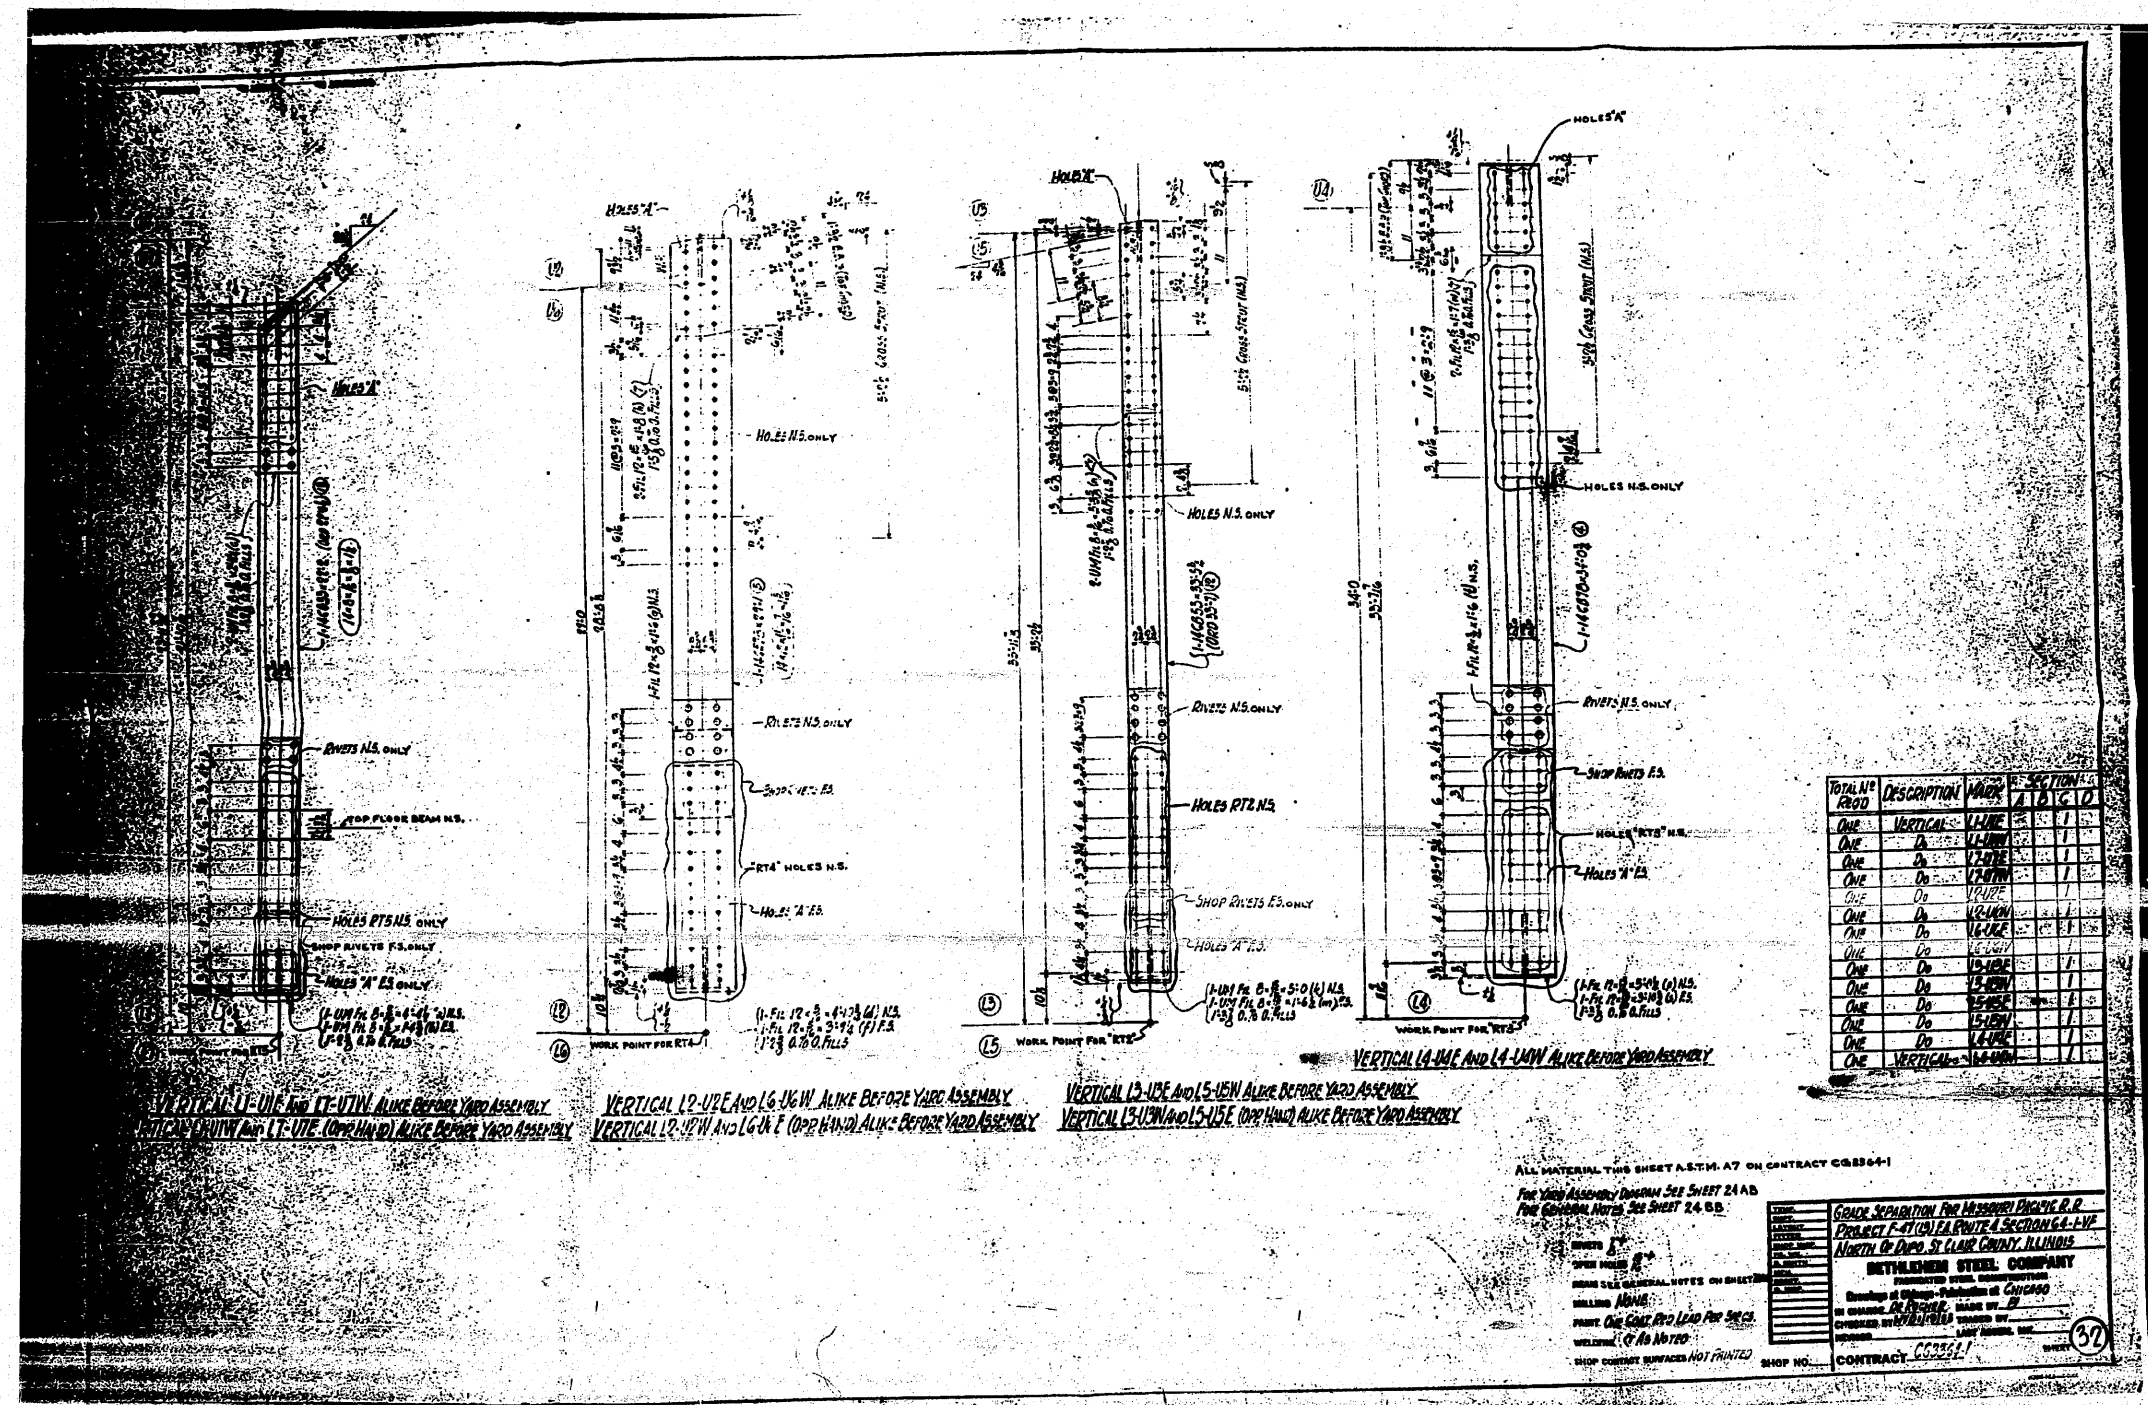


FOR INFORMATION ONLY

FILE NAME =	USER NAME = tharp1	DESIGNED -	REVISED -	STATE OF ILLINOIS DEPARTMENT OF TRANSPORTATION	EXISTING STEEL SHOP DRAWINGS	F.A.P. RTE.		SECTION	COUNTY	TOTAL SHEETS	SHEET NO.
c:\pw\work\p\dot\tharp1\dms71738\0876882-shr-fab-plans.dgn		DRAWN -	REVISED -			312	64-1VBR	ST. CLAIR	259	208	
PLOT SCALE = 58.0000" / IN.		CHECKED -	REVISED -			CONTRACT NO. 76882					
PLOT DATE = 5/17/2010		DATE -	REVISED -			ILLINOIS FED. AID PROJECT					
				SCALE: N/A	SHEET NO. OF 67 SHEETS	STA. TO STA.					

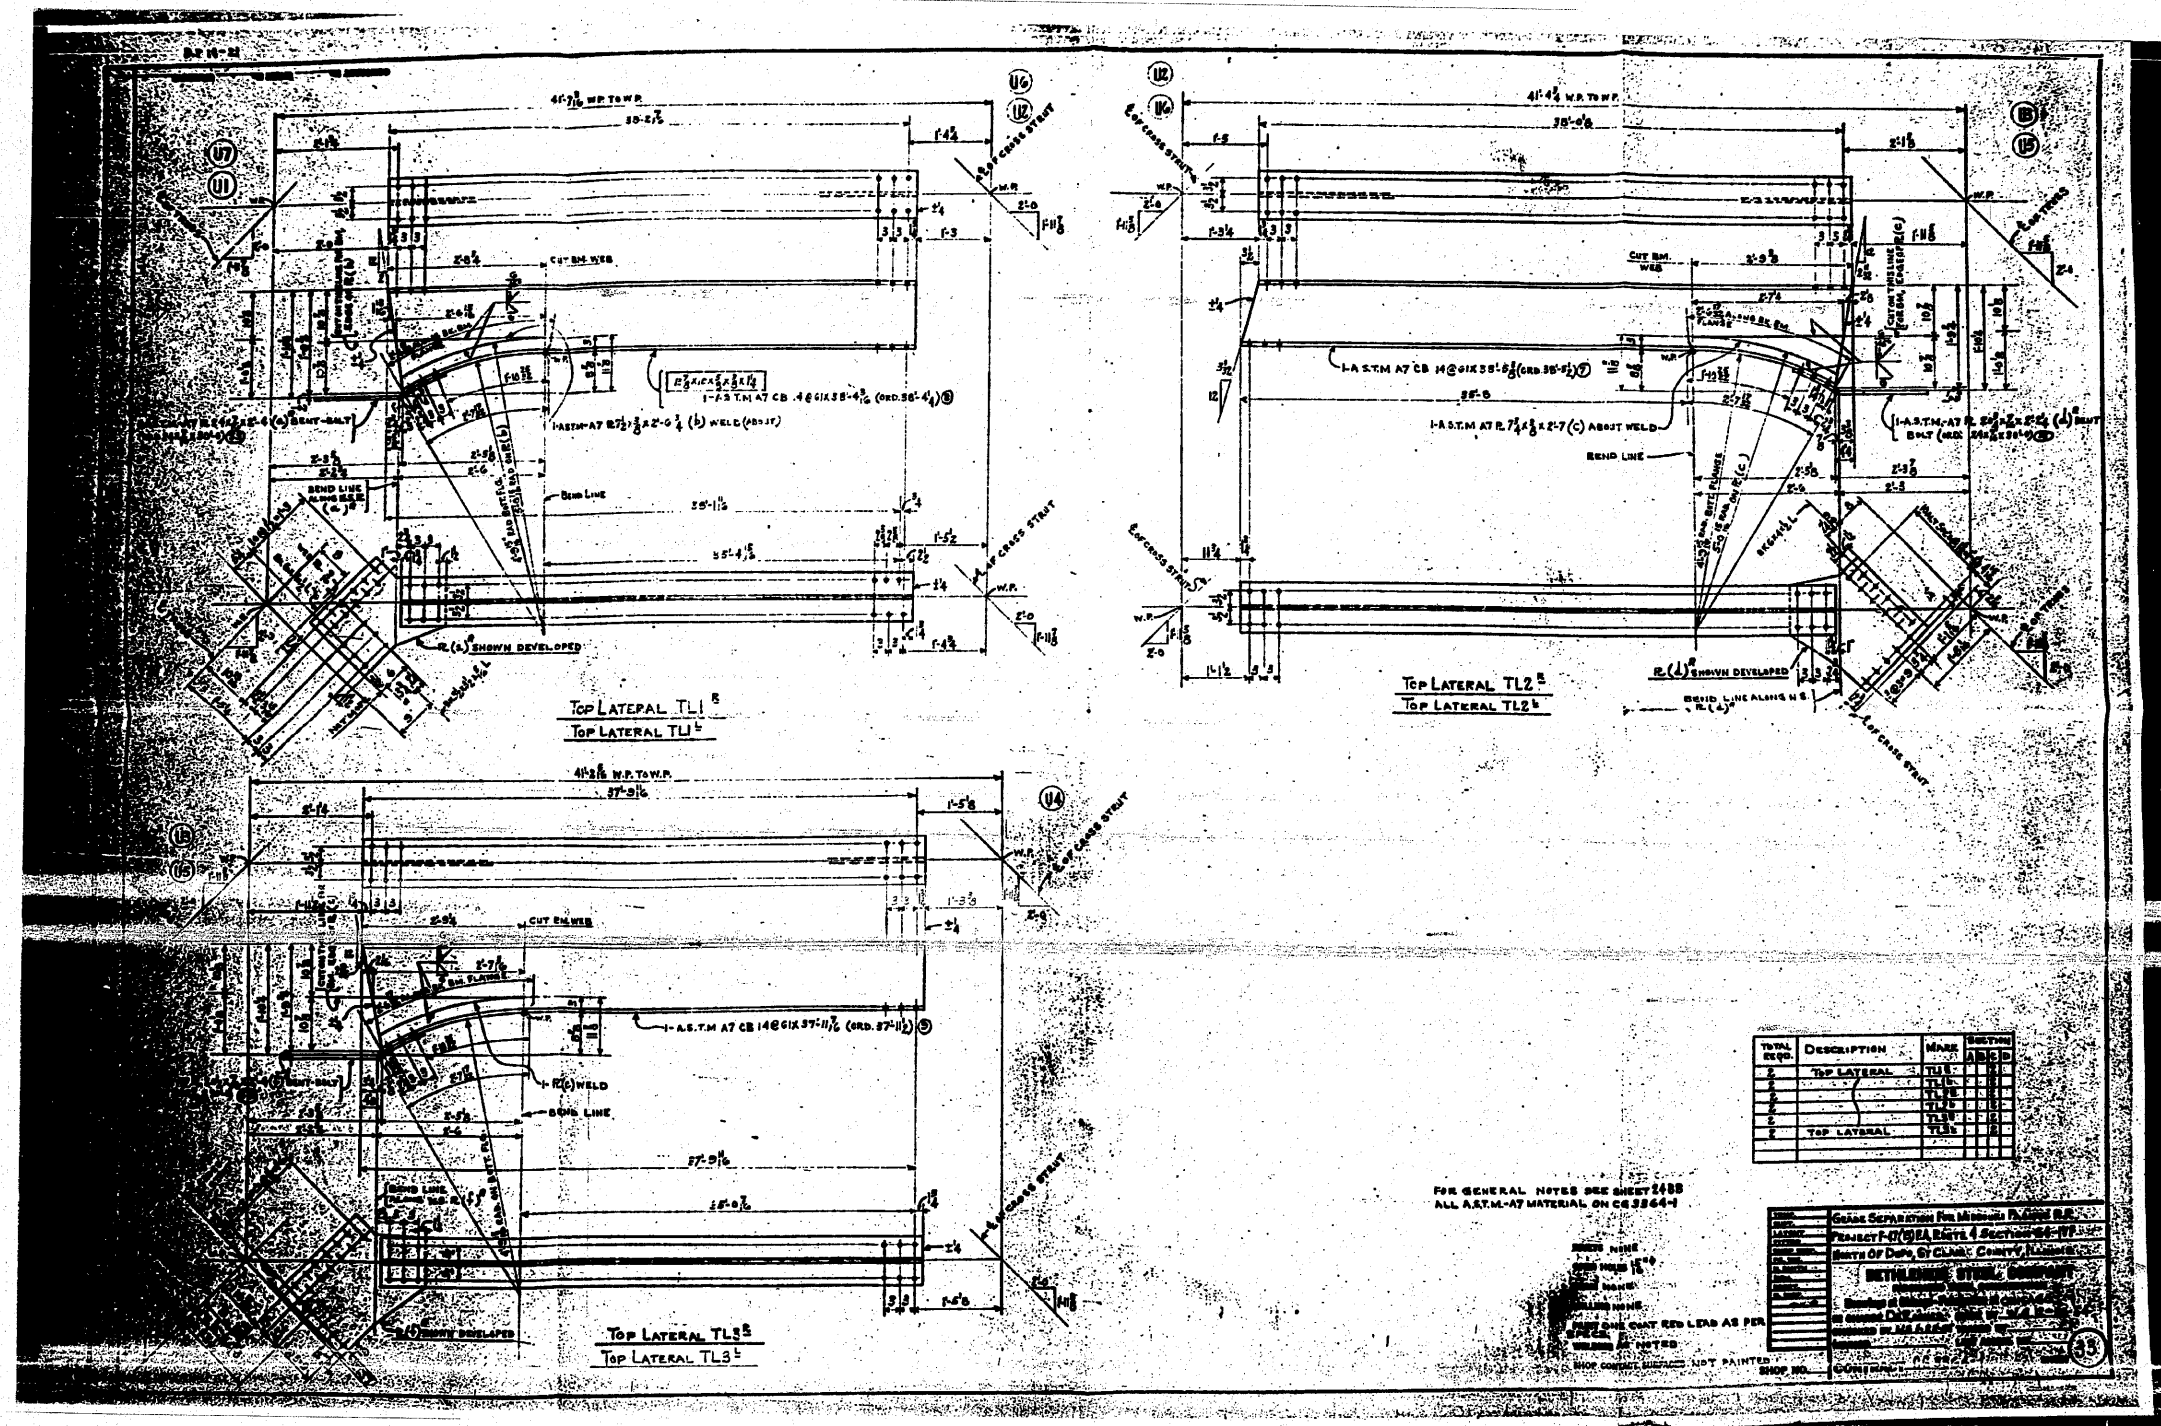

FOR INFORMATION ONLY

FILE NAME =	USER NAME = thorp1	DESIGNED -	REVISED -	STATE OF ILLINOIS DEPARTMENT OF TRANSPORTATION	EXISTING STEEL SHOP DRAWINGS	F.A.P. SHEETS		SECTION	COUNTY	TOTAL SHEETS	SHEET NO.
alpw\work\p\dot\thorp1\dms71738\06768\02-ehf-fab-plans.dgn		DRAWN -	REVISED -			312	64-1VBR	ST. CLAIR	259	209	
PLOT SCALE = 50.0000' / 1".		CHECKED -	REVISED -			CONTRACT NO. 76882					
PLOT DATE = 5/17/2010		DATE -	REVISED -								
SCALE: N/A		SHEET NO. OF 67 SHEETS				STA. TO STA.		ILLINOIS FED. AID PROJECT			

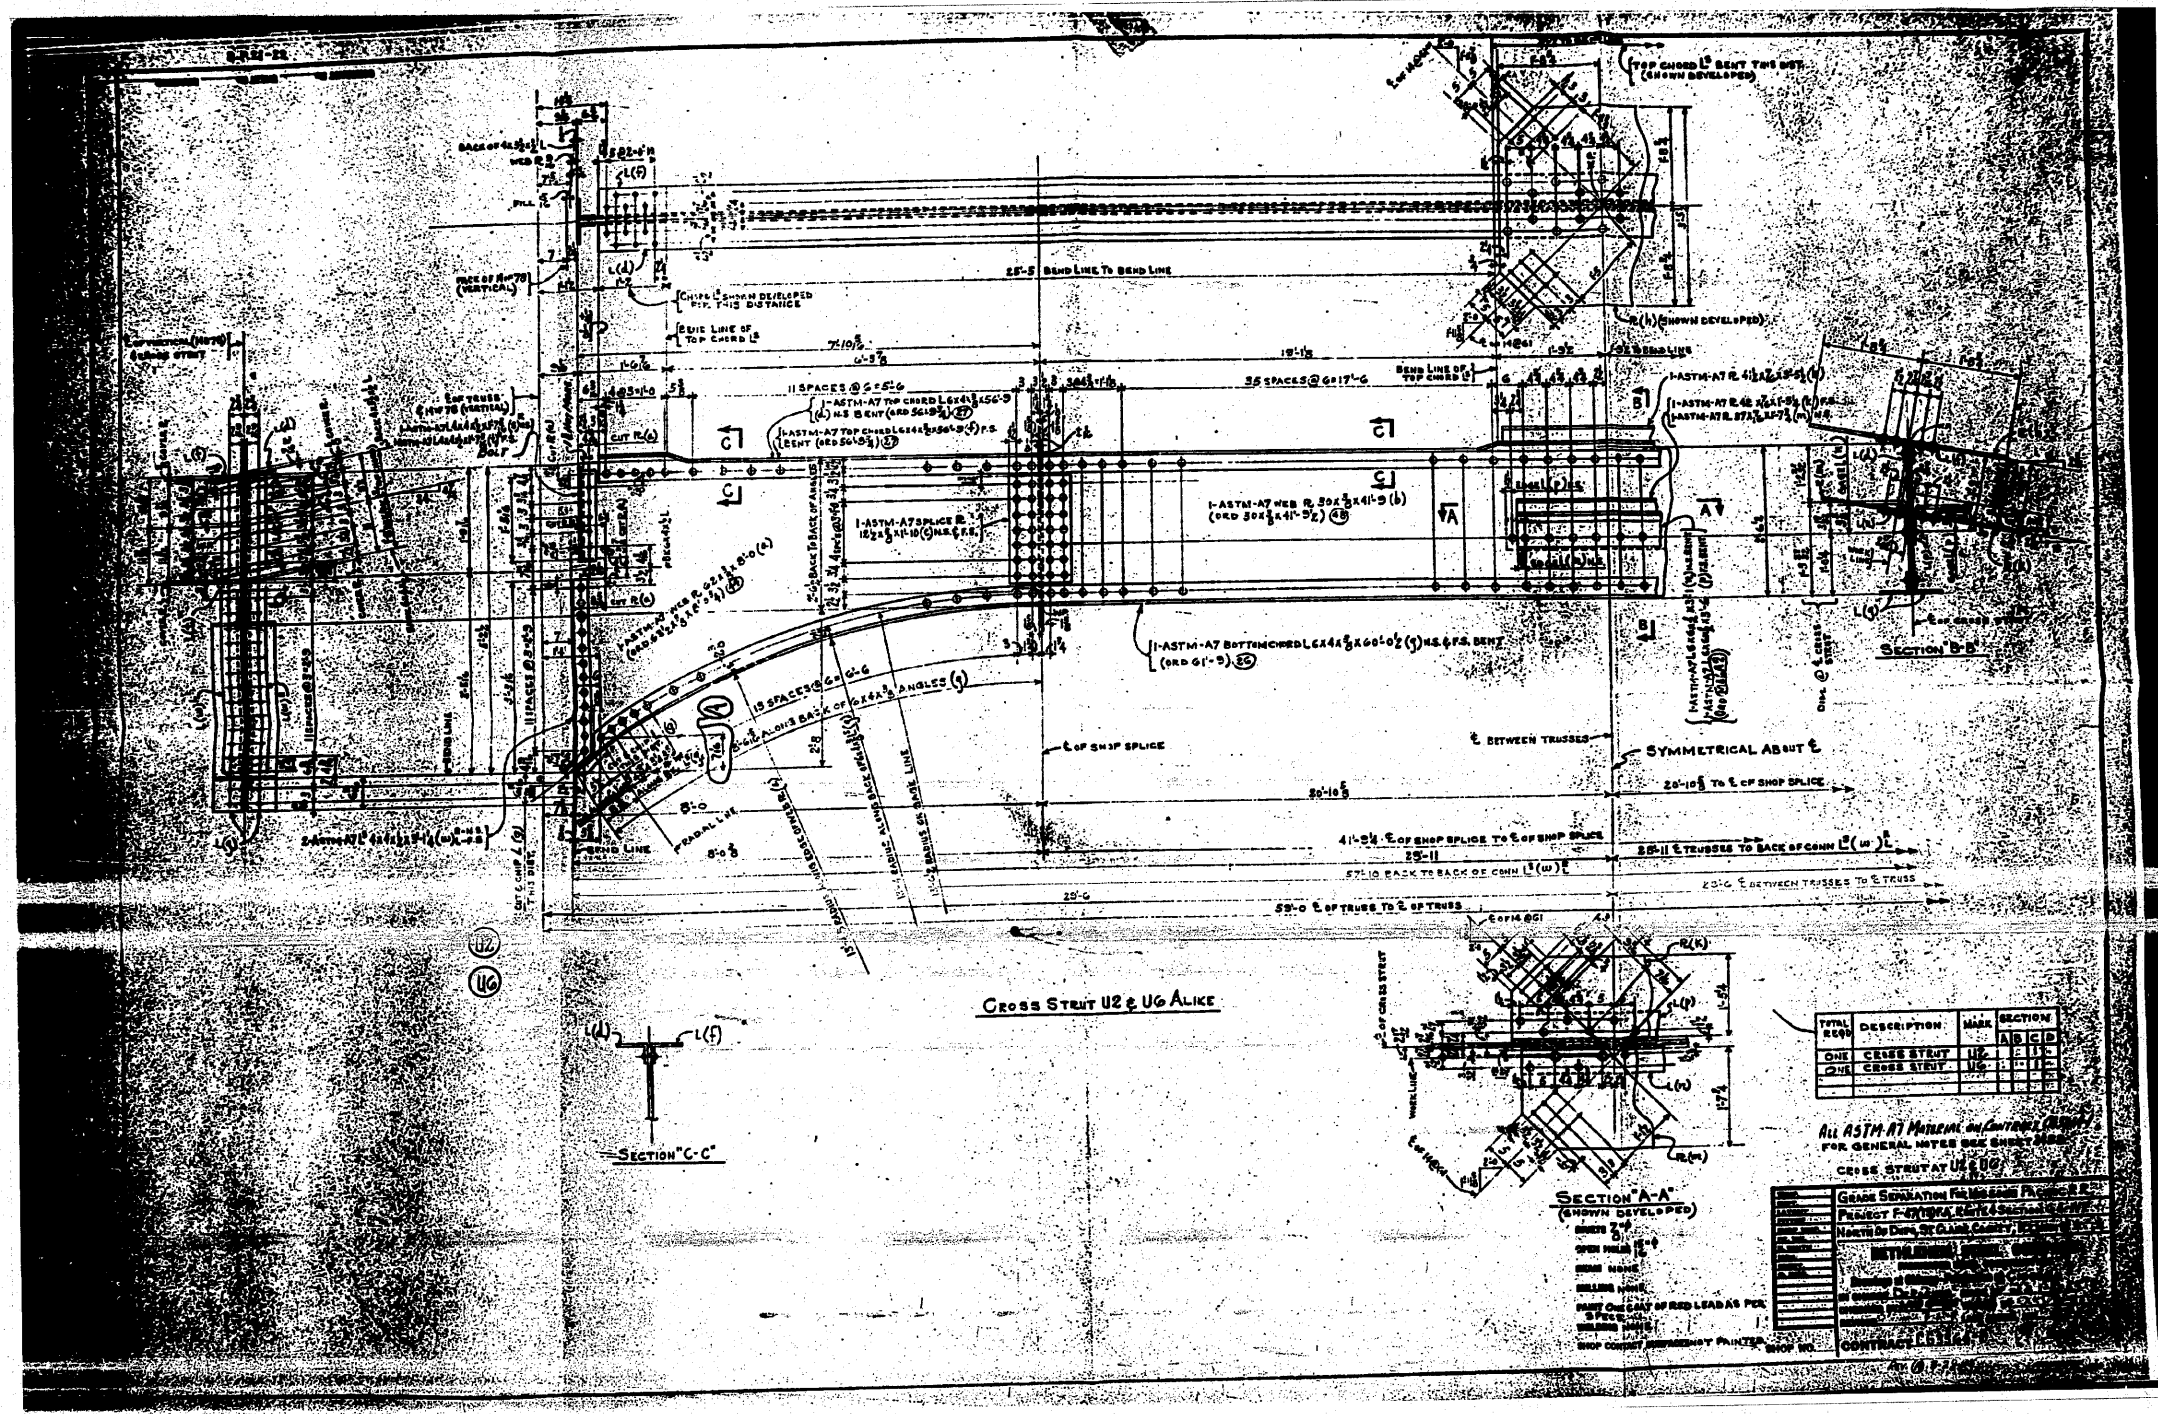

FOR INFORMATION ONLY


FILE NAME =	USER NAME = therpr1	DESIGNED -	REVISED -
c:\pw\work\pwwork\therpr1\dms71738\087682-shr-fab-plans.dgn		DRAWN -	REVISED -
PLOT SCALE = 50.0000' / 1" IN.		CHECKED -	REVISED -
PLOT DATE = 5/17/2010		DATE -	REVISED -

STATE OF ILLINOIS
DEPARTMENT OF TRANSPORTATION

EXISTING STEEL SHOP DRAWINGS


SCALE: N/A SHEET NO. OF 67 SHEETS STA. TO STA.

F.A.P. RTE.	SECTION	COUNTY	TOTAL SHEETS	SHEET NO.
312	64-1VBR	ST. CLAIR	259	210
CONTRACT NO. 76882				
ILLINOIS FED. AID PROJECT				

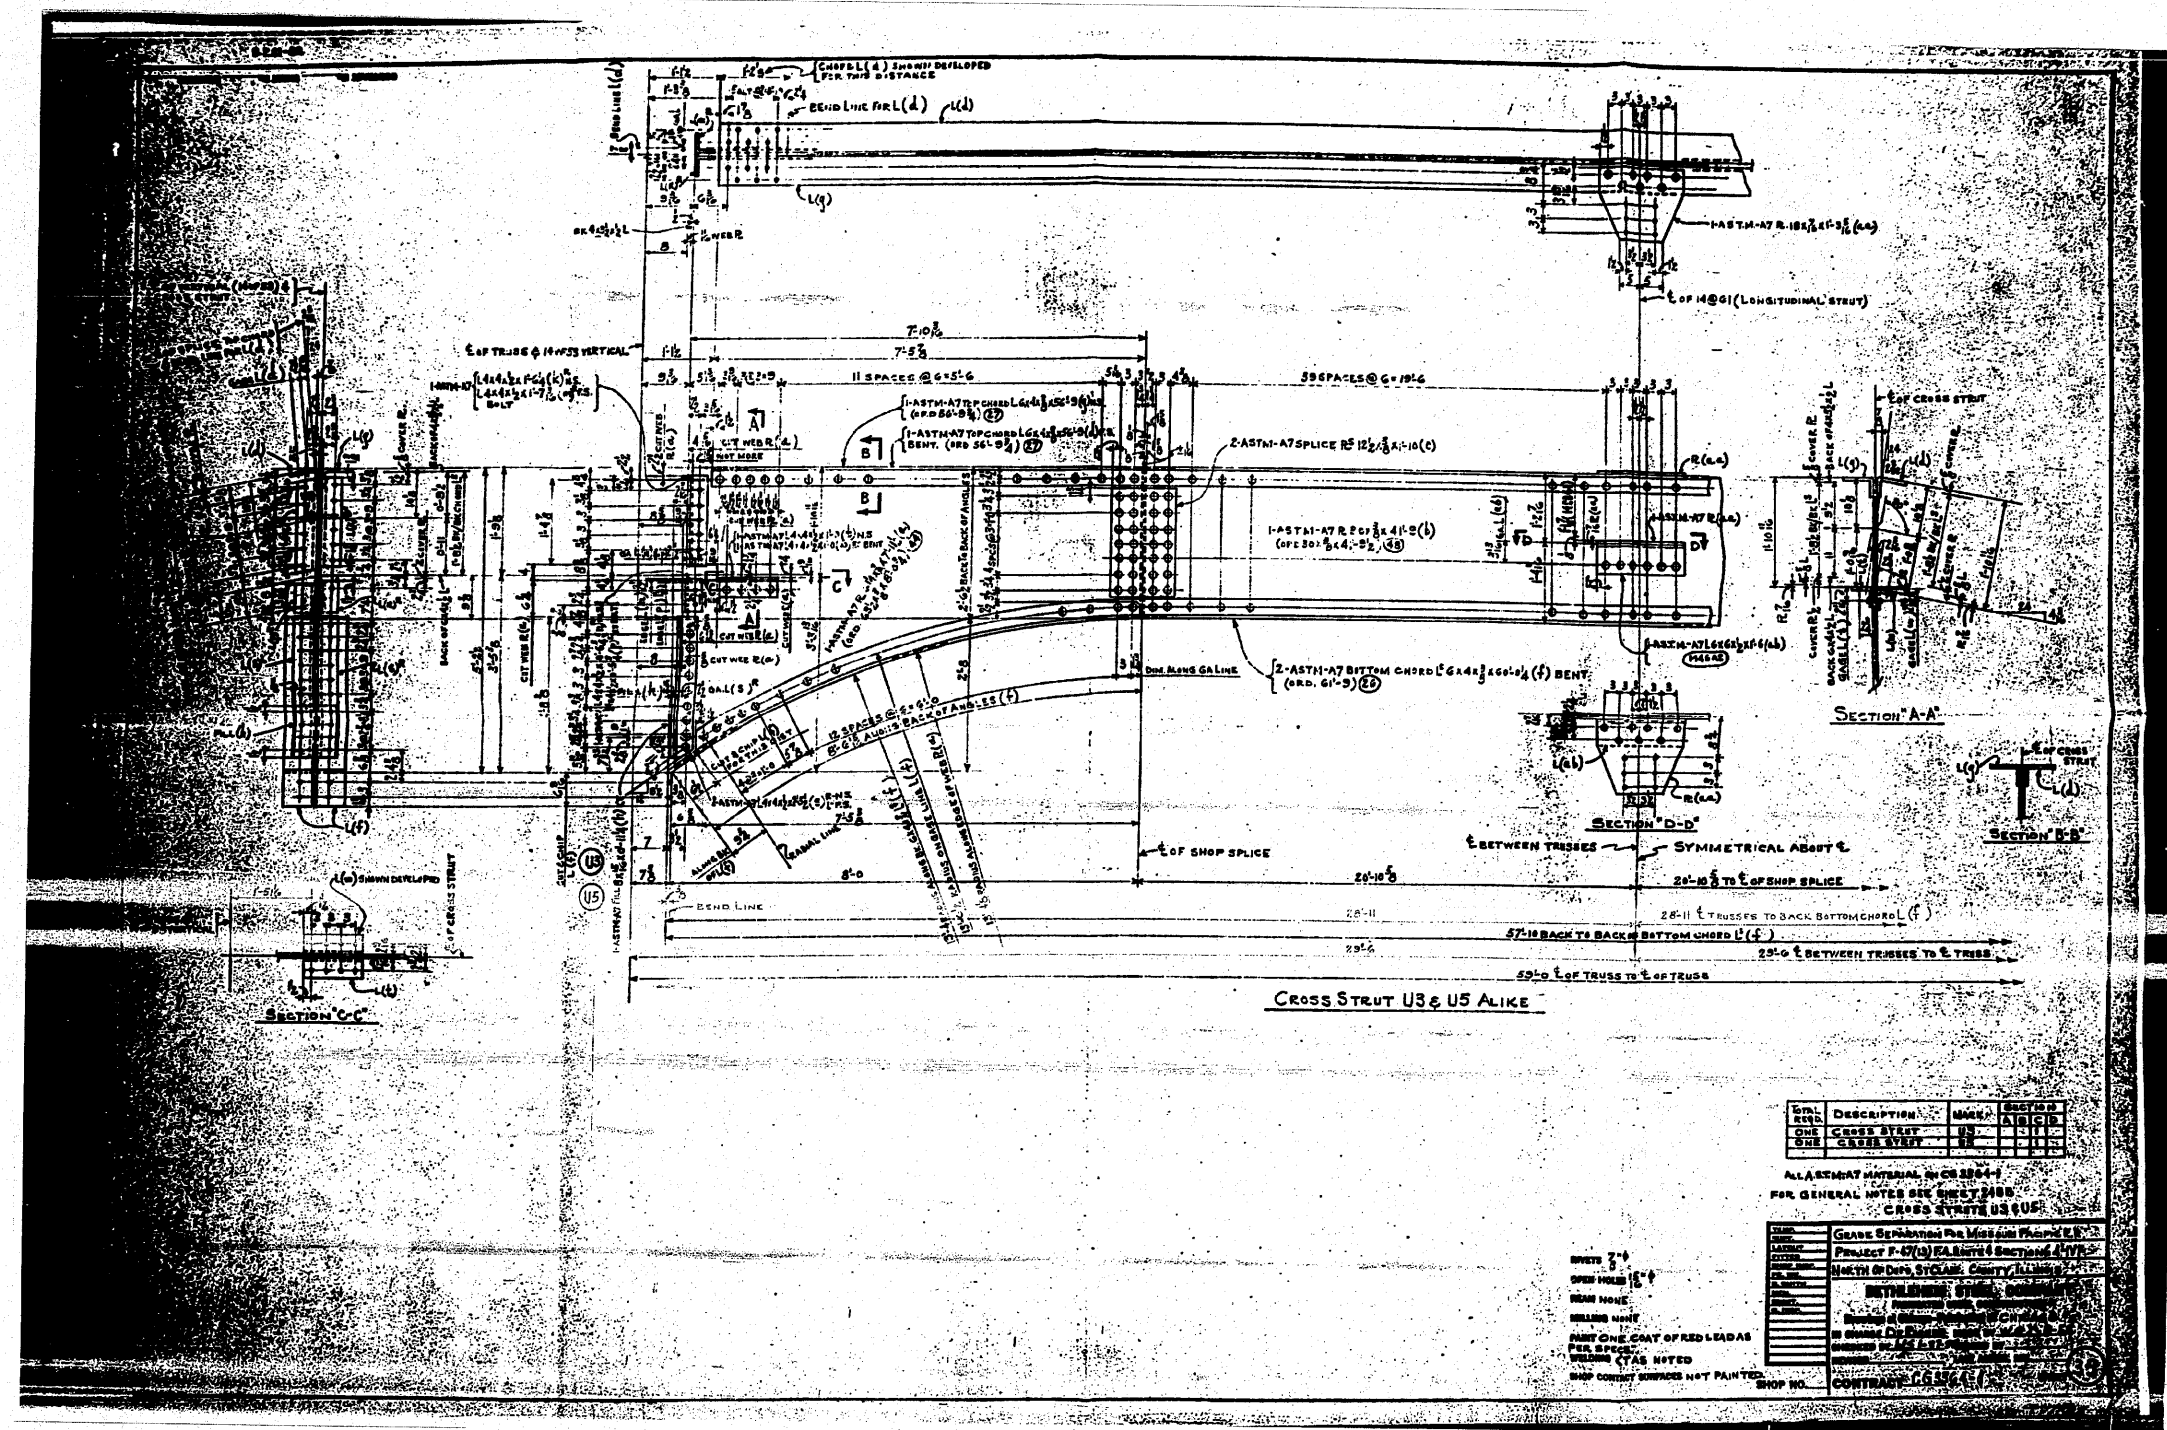

FOR INFORMATION ONLY

FILE NAME =	USER NAME = thpr1	DESIGNED -	REVISED -	STATE OF ILLINOIS DEPARTMENT OF TRANSPORTATION	EXISTING STEEL SHOP DRAWINGS	SCALE: N/A	SHEET NO. OF 67 SHEETS	STA. TO STA.	F.A.P. RTE.	SECTION	COUNTY	TOTAL SHEETS	SHEET NO.
ci:\pwwork\pwwide\thpr1\dms71738\0876892-shr-fab-plans.dgn		DRAWN -	REVISED -						312	64-1VBR	ST. CLAIR	259	211
PLOT SCALE = 50.0000 ' / IN.		CHECKED -	REVISED -									CONTRACT NO. 76882	
PLOT DATE = 5/17/2010		DATE -	REVISED -								ILLINOIS FED. AID PROJECT		

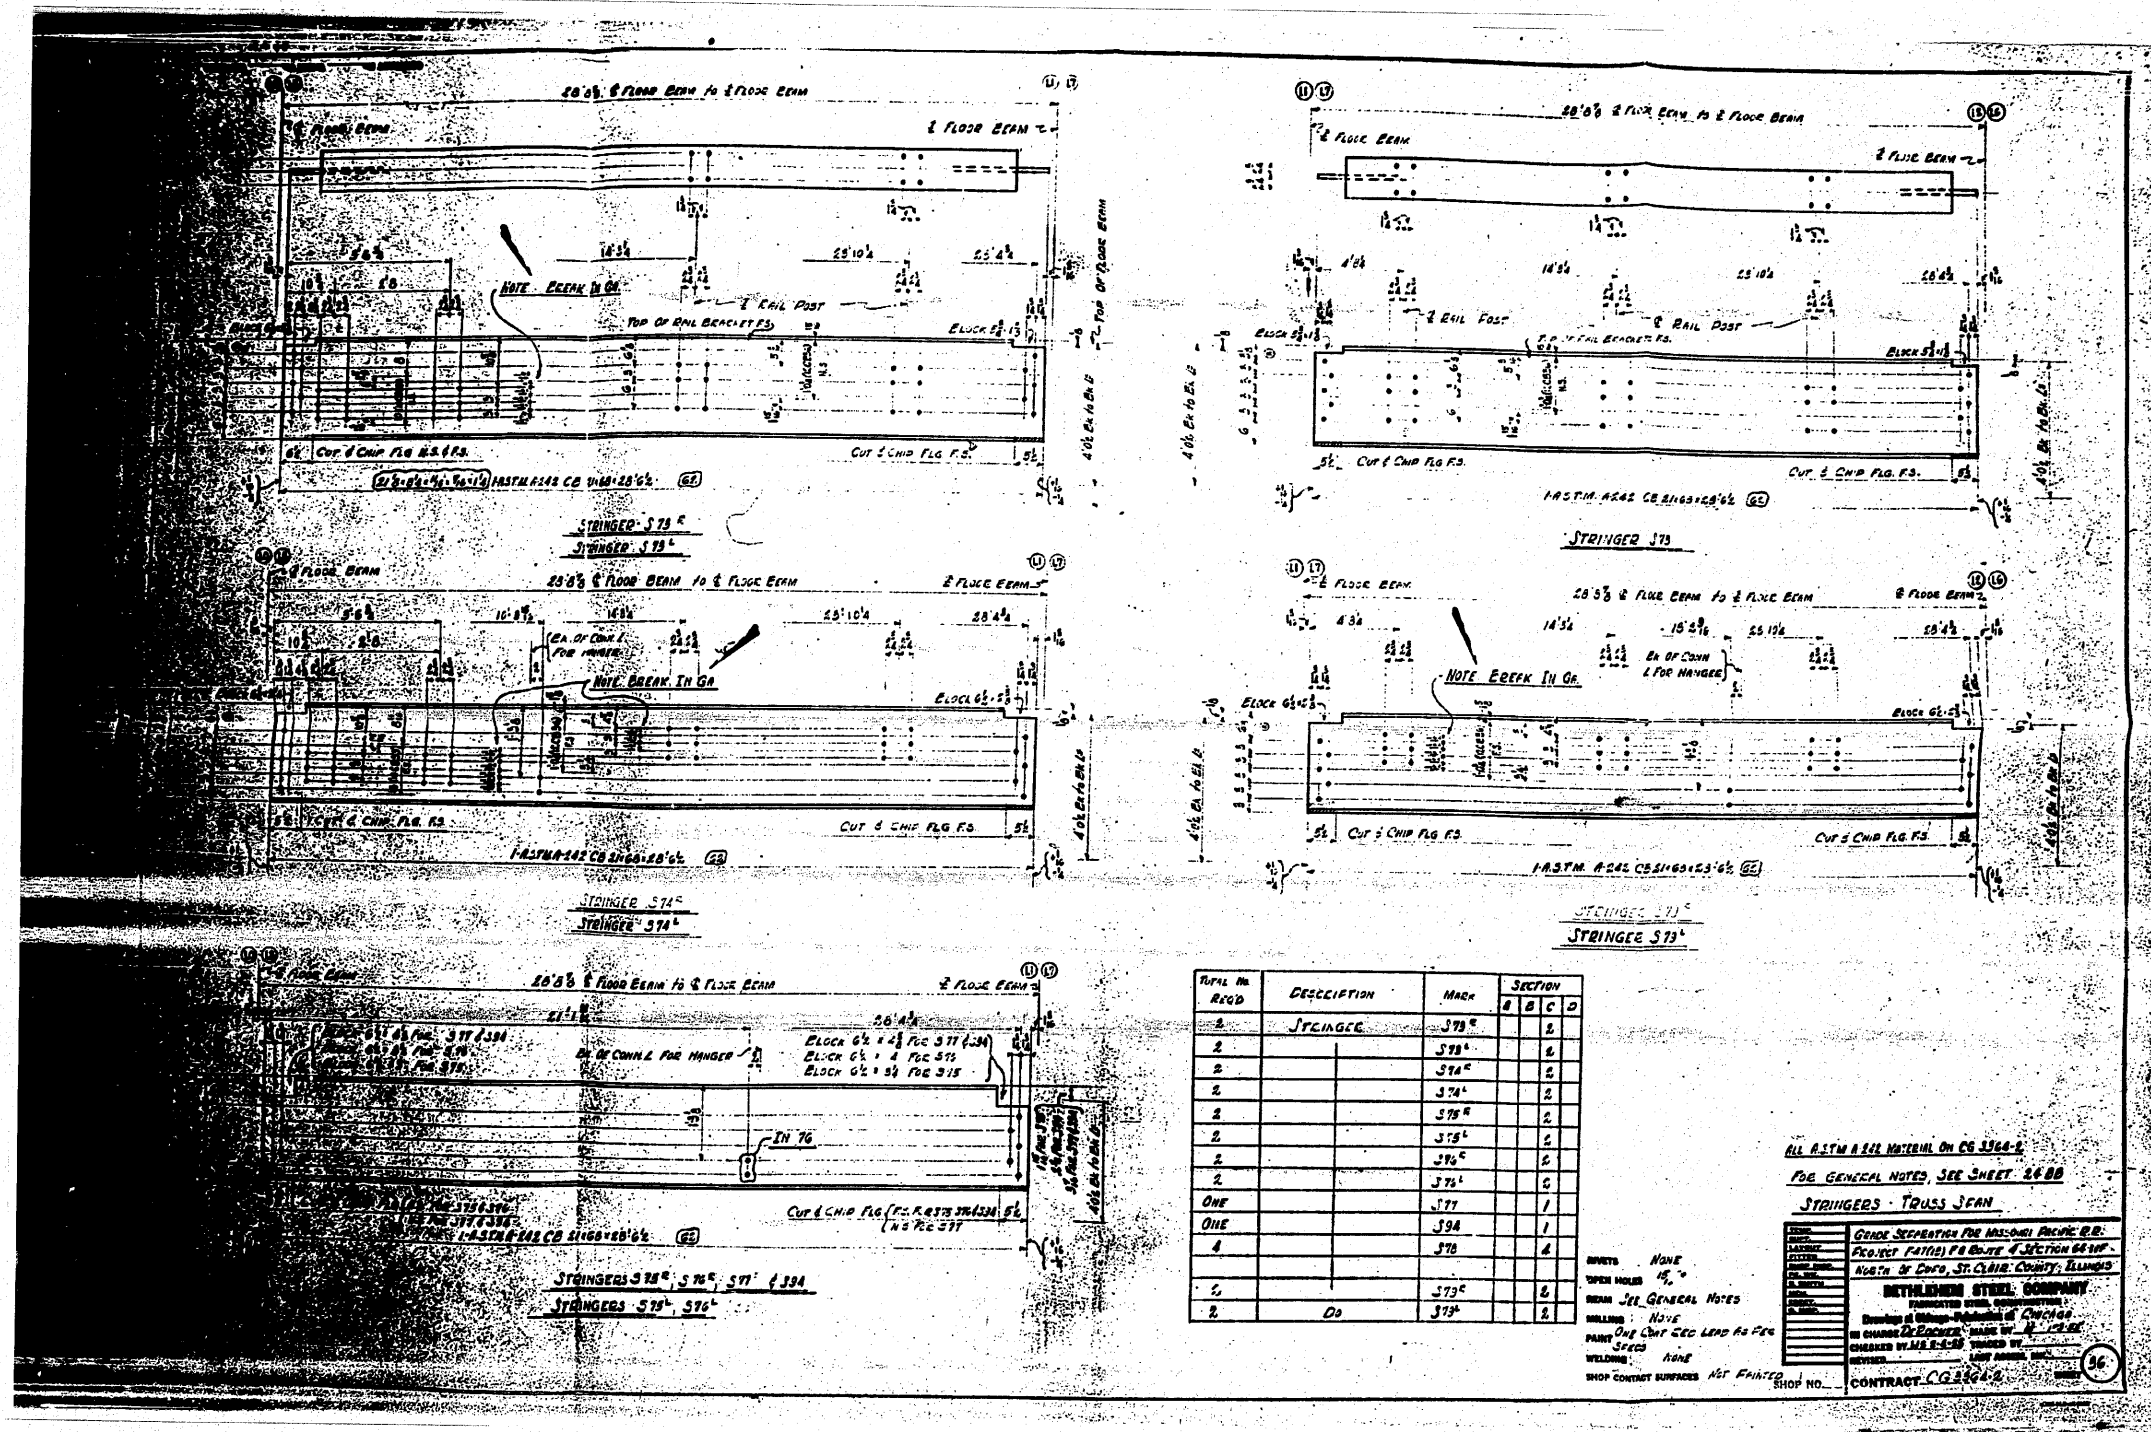


FOR INFORMATION ONLY

FILE NAME =	USER NAME = tharp1	DESIGNED -	REVISED -	STATE OF ILLINOIS DEPARTMENT OF TRANSPORTATION	EXISTING STEEL SHOP DRAWINGS	F.A.P. RTE.	SECTION	COUNTY	TOTAL SHEETS	SHEET NO.
c:\pwork\pwork\tharp1\dm71738\087682-shr-fab-plans.dgn		DRAWN -	REVISED -			312	64-1VBR	ST. CLAIR	259	212
PLOT SCALE = 50.0000' / IN.		CHECKED -	REVISED -							
PLOT DATE = 5/17/2010		DATE -	REVISED -							
CONTRACT NO. 76882										
SCALE: N/A						SHEET NO. OF 67 SHEETS		STA. TO STA.		
ILLINOIS FED. AID PROJECT										




FILE NAME =	USER NAME = tharpr1	DESIGNED -	REVISED -	STATE OF ILLINOIS DEPARTMENT OF TRANSPORTATION	EXISTING STEEL SHOP DRAWINGS	SCALE: N/A	SHEET NO.	OF 67 SHEETS	STA.	TO STA.	F.A.P. RTE.	SECTION	COUNTY	TOTAL SHEETS	SHEET NO.
c:\pwwork\widot\tharpr1\dwg7138\087682-shr-fab-plans.dgn	DRAWN -	REVISED -	312								64-1VBR	ST. CLAIR	259	214	
PLOT SCALE = 50.0000' / IN.	CHECKED -	REVISED -	CONTRACT NO. 76882												
PLOT DATE = 5/17/2010	DATE -	REVISED -													
ILLINOIS FED. AID PROJECT															

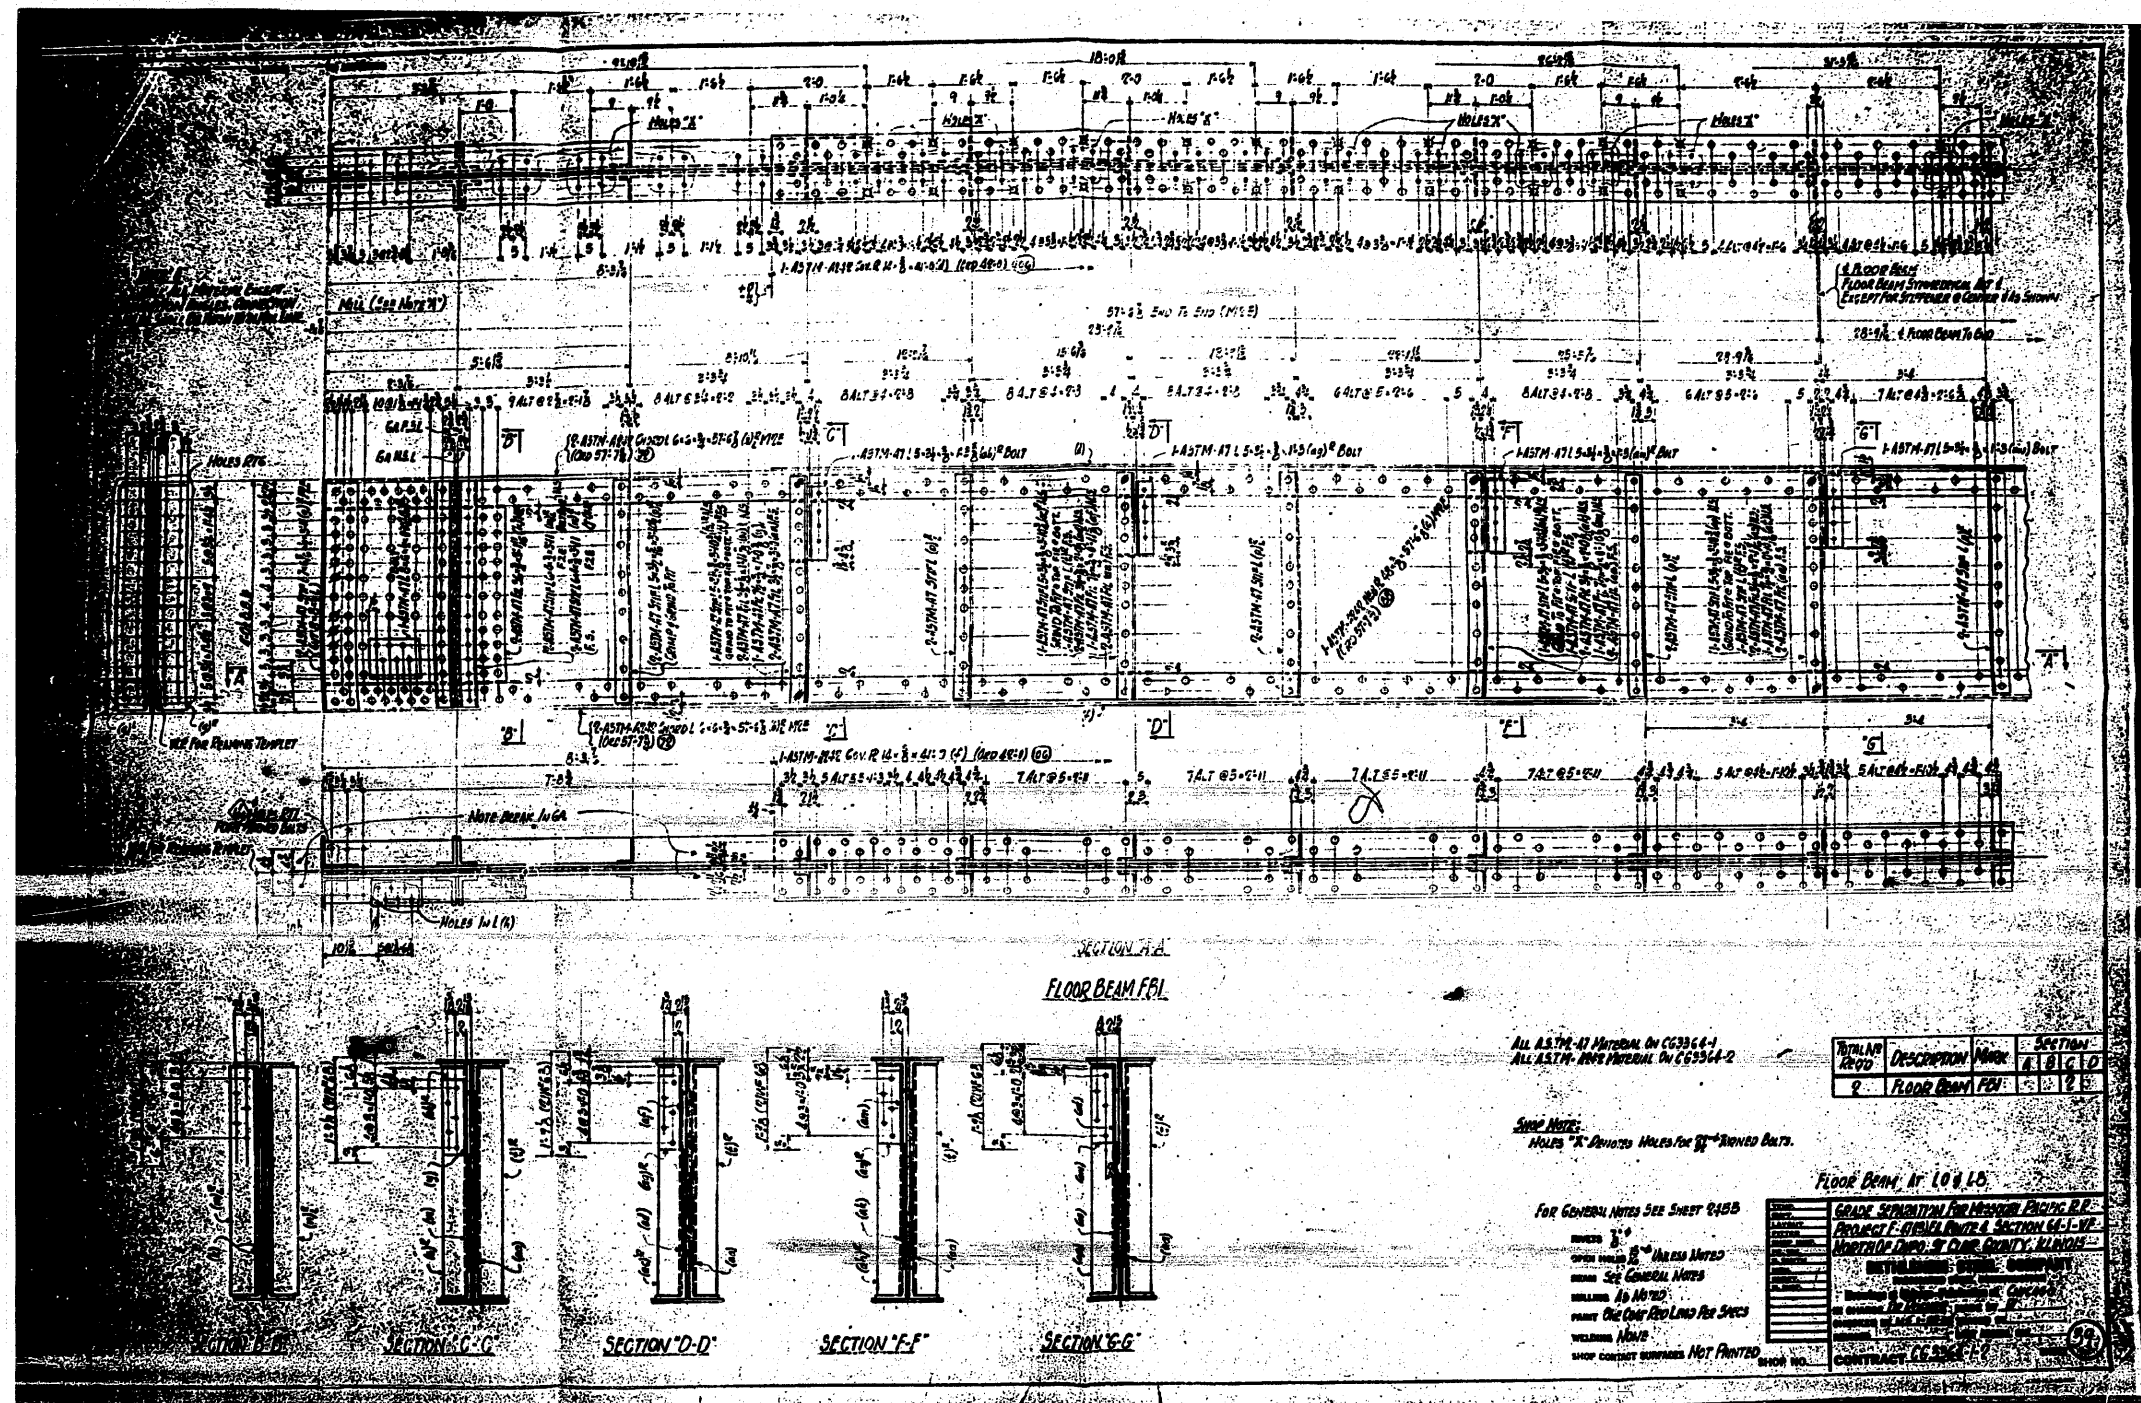


FOR INFORMATION ONLY

FILE NAME =	USER NAME =	DESIGNED -	REVISED -	STATE OF ILLINOIS DEPARTMENT OF TRANSPORTATION		EXISTING STEEL SHOP DRAWINGS		F.A.P. RTE.	SECTION	COUNTY	TOTAL SHEET NO.
cl:\pwork\pwork\tharpr\dms71738\087682-sht-fab-plans.dgn		DRAWN -	REVISED -					312	64-1VBR	ST. CLAIR	259 215
PLOT SCALE = 50.0000' / IN.		CHECKED -	REVISED -								CONTRACT NO. 76882
PLOT DATE = 5/17/2010		DATE -	REVISED -								ILLINOIS FED. AID PROJECT
				SCALE: N/A		SHEET NO. OF 67 SHEETS		STA. TO STA.			

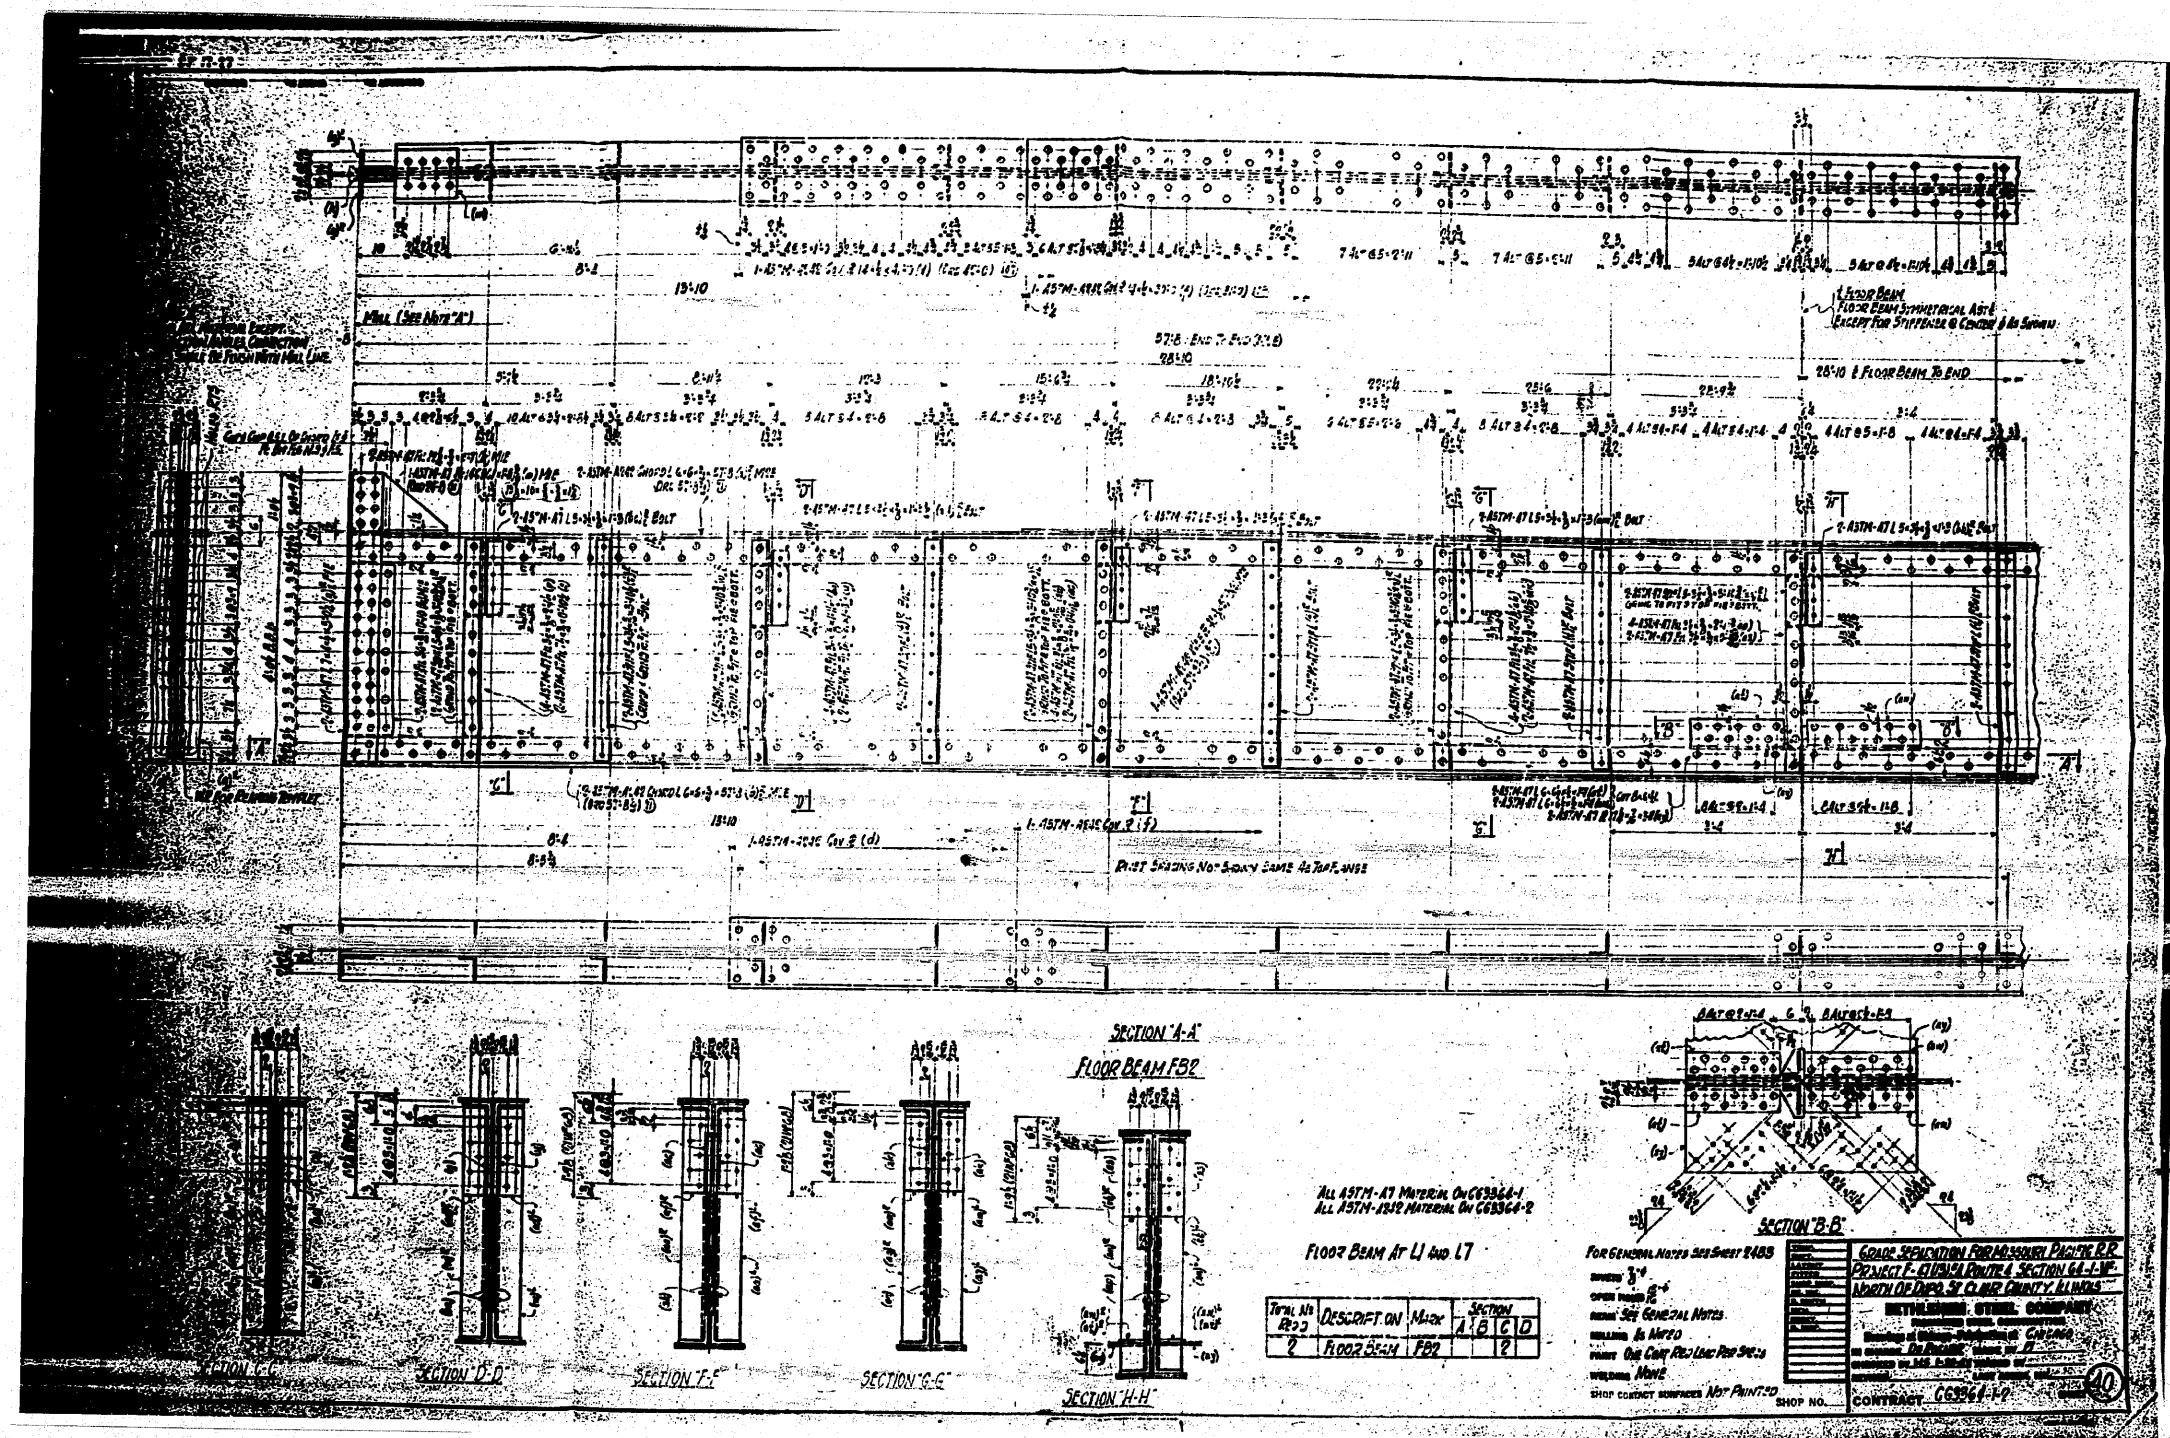

FOR INFORMATION ONLY

FILE NAME =	USER NAME = tharp1	DESIGNED -	REVISED -	STATE OF ILLINOIS DEPARTMENT OF TRANSPORTATION	EXISTING STEEL SHOP DRAWINGS	F.A.P. RTE. 312	SECTION 64-1VBR	COUNTY ST. CLAIR	TOTAL SHEETS 259	SHEET NO. 216	
c:\p\work\p\dot\tharp1\dms71738\0876862-shr-fab-plans.dgn		DRAWN -	REVISED -								
	PLOT SCALE = 50.0000 ' / IN.	CHECKED -	REVISED -								
	PLOT DATE = 5/17/2010	DATE -	REVISED -								
						SCALE: N/A	SHEET NO. OF 67 SHEETS		STA. TO STA.		ILLINOIS FED. AID PROJECT
											CONTRACT NO. 76882

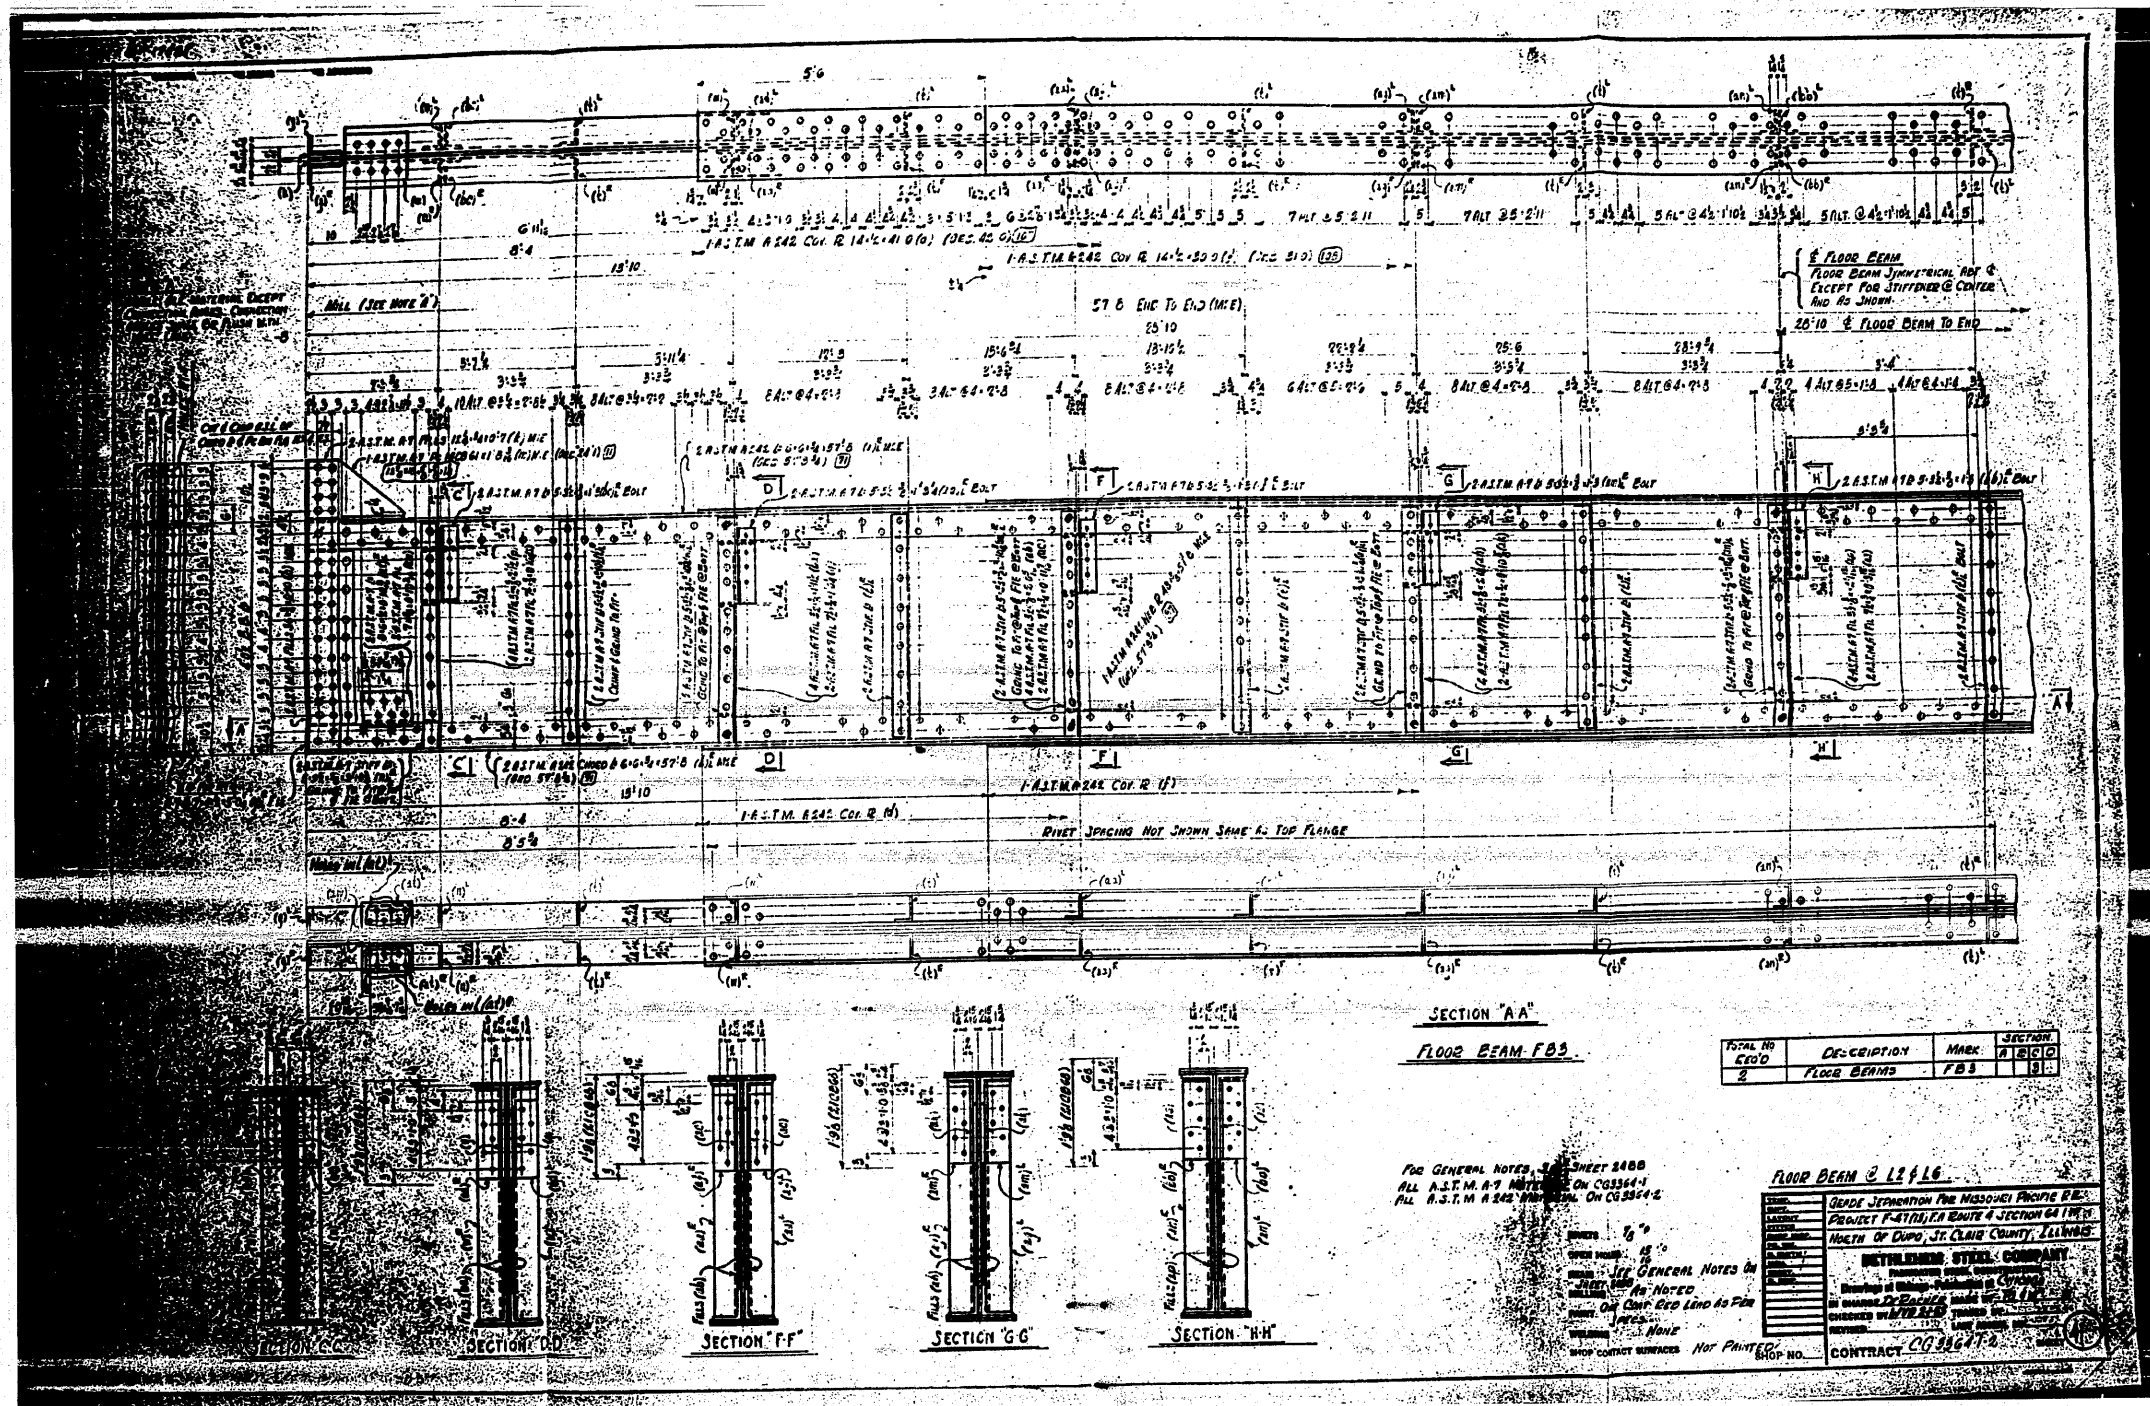

FOR INFORMATION ONLY


FILE NAME =	USER NAME = tharpr1	DESIGNED -	REVISED -	STATE OF ILLINOIS DEPARTMENT OF TRANSPORTATION	EXISTING STEEL SHOP DRAWINGS	SCALE: N/A	SHEET NO. OF 67 SHEETS	STA. TO STA.	F.A.P. RTE. 312	SECTION 64-1VBR	COUNTY ST. CLAIR	TOTAL SHEETS 259	SHEET NO. 217
or:\pw\work\pwsdot\tharpr1\dms71738\VB7682-shr-fab-plans.dgn		DRAWN -	REVISED -										
		CHECKED -	REVISED -										
		DATE -	REVISED -									CONTRACT NO. 76882	
									ILLINOIS FED. AID PROJECT				




FILE NAME =	USER NAME = thorp1	DESIGNED -	REVISED -	STATE OF ILLINOIS DEPARTMENT OF TRANSPORTATION	EXISTING STEEL SHOP DRAWINGS				F.A.P. RTE.	SECTION	COUNTY	TOTAL SHEETS	SHEET NO.
o:\pw\work\pwsdot\thorp1\dms71738\0876882-sht-fab-plans.dgn	DRAWN -	REVISED -	312						64-IVBR	ST. CLAIR	259	219	
PLOT SCALE = 50.0000' / IN.	CHECKED -	REVISED -	CONTRACT NO. 76882										
PLOT DATE = 5/17/2010	DATE -	REVISED -											
				SCALE: N/A	SHEET NO.	OF 67 SHEETS	STA.	TO STA.		ILLINOIS FED. AID PROJECT			




FILE NAME =	USER NAME = thprpl	DESIGNED -	REVISED -	STATE OF ILLINOIS DEPARTMENT OF TRANSPORTATION	EXISTING STEEL SHOP DRAWINGS				F.A.P. R.T.E.	SECTION	COUNTY	TOTAL SHEETS	SHEET NO.
c:\pwork\pwidth\thprpl\dms71738\087682-sht-fab-plans.dgn		DRAWN -	REVISED -						312	64-1VBR	ST. CLAIR	259	221
PLOT SCALE = 50.0000' / IN.		CHECKED -	REVISED -		CONTRACT NO. 76882								
PLOT DATE = 5/17/2010		DATE -	REVISED -										
					SCALE: N/A	SHEET NO.	OF 67 SHEETS	STA.	TO STA.	ILLINOIS FED. AID PROJECT			

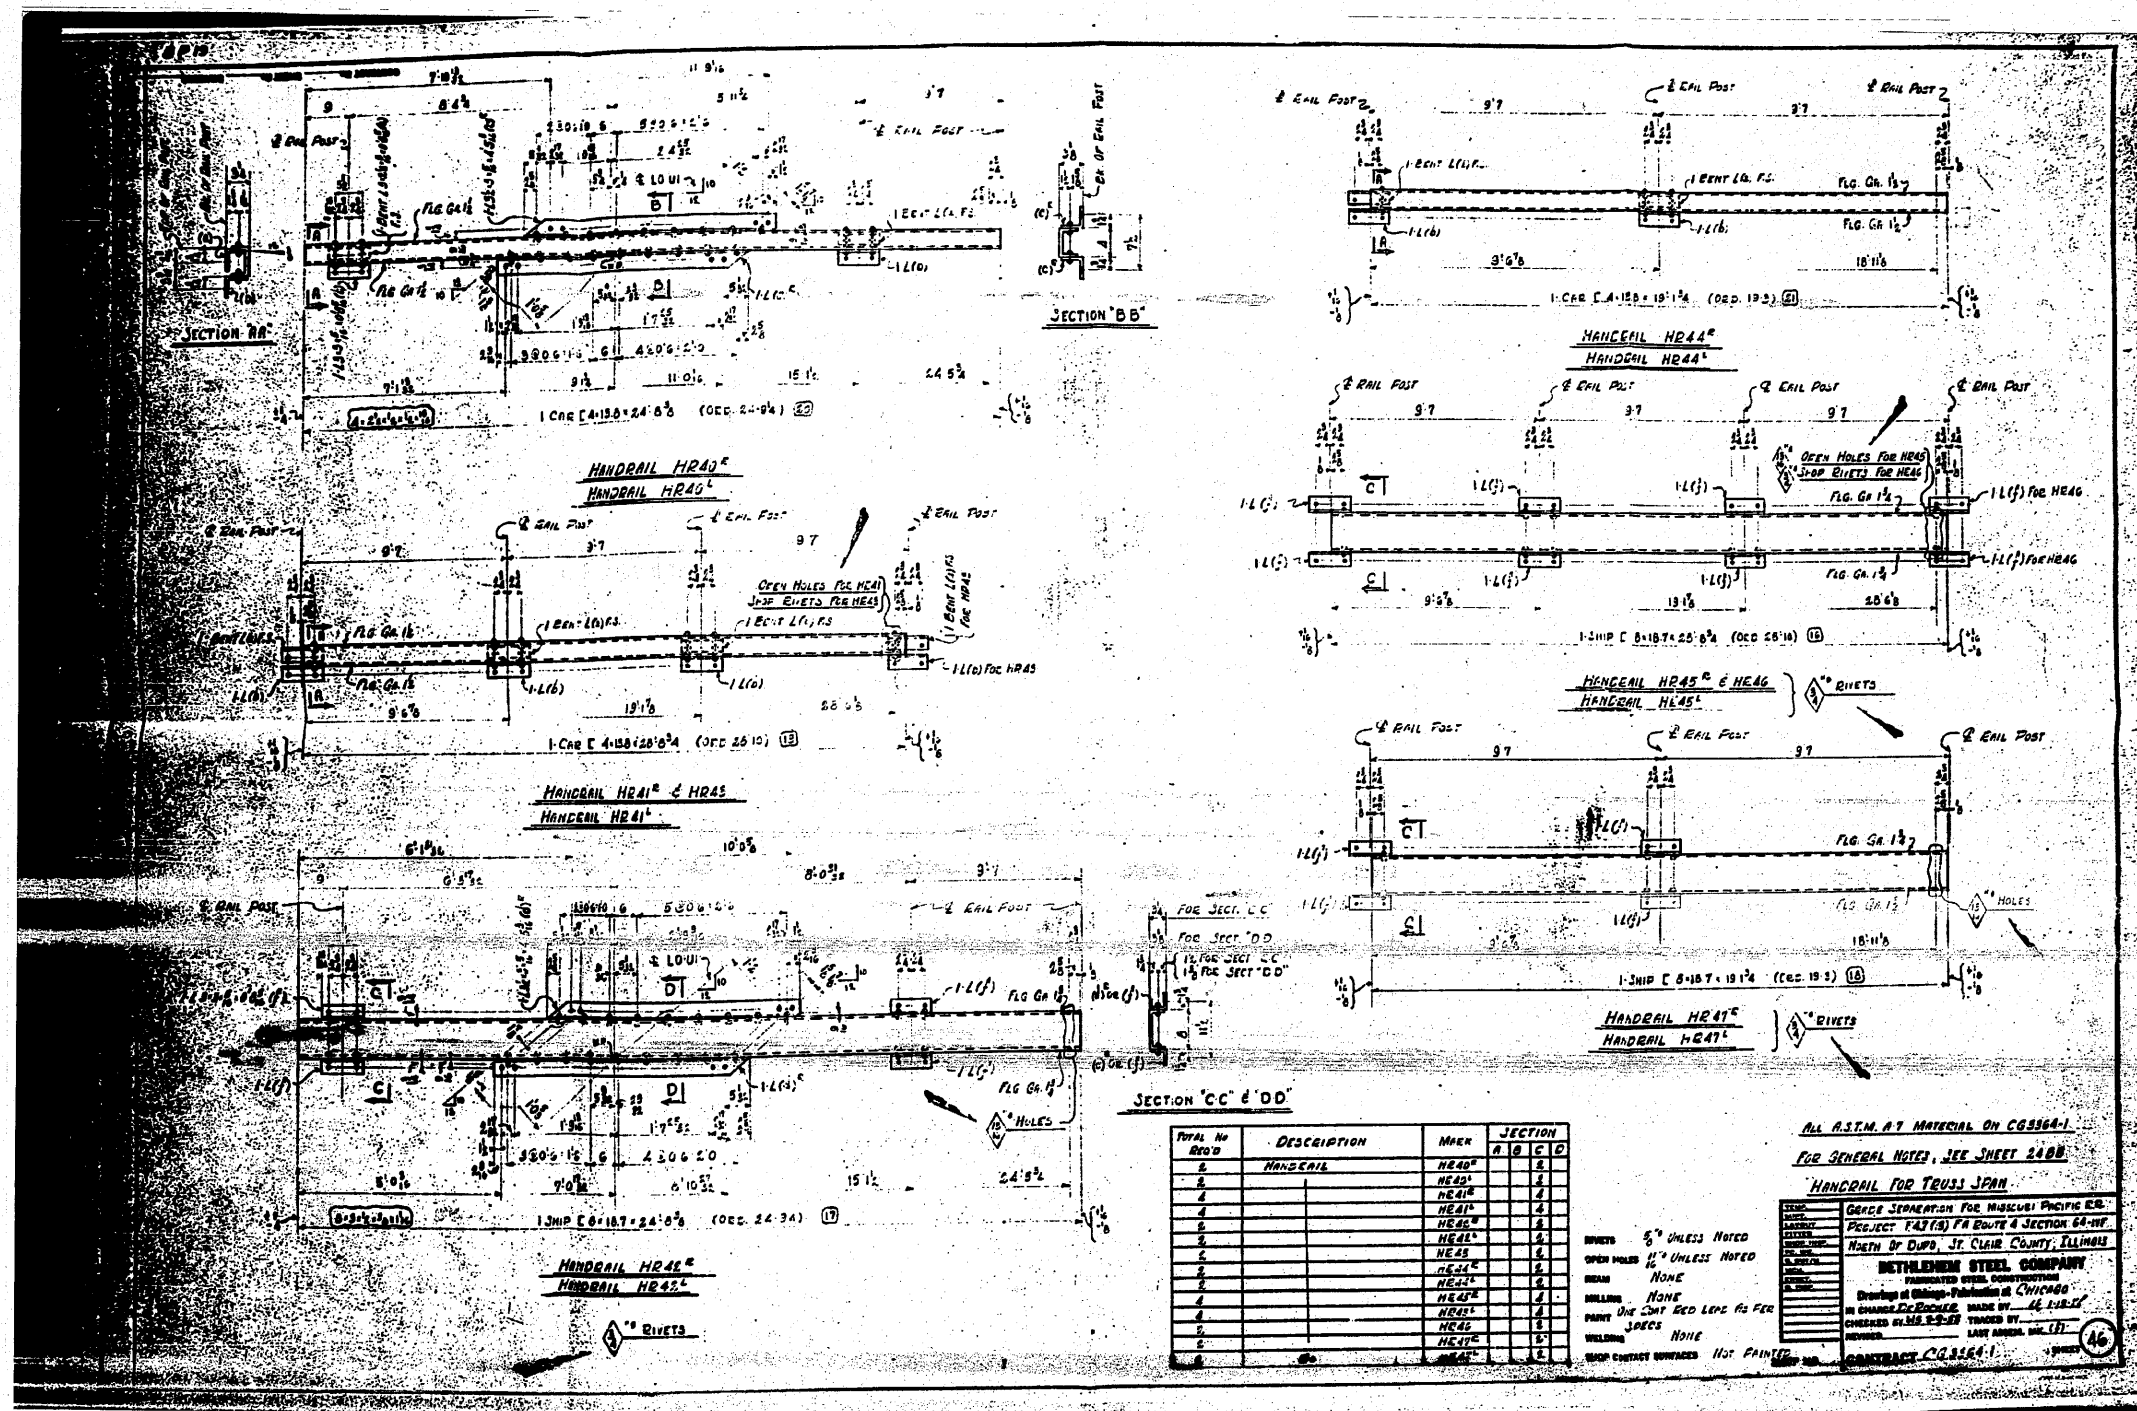

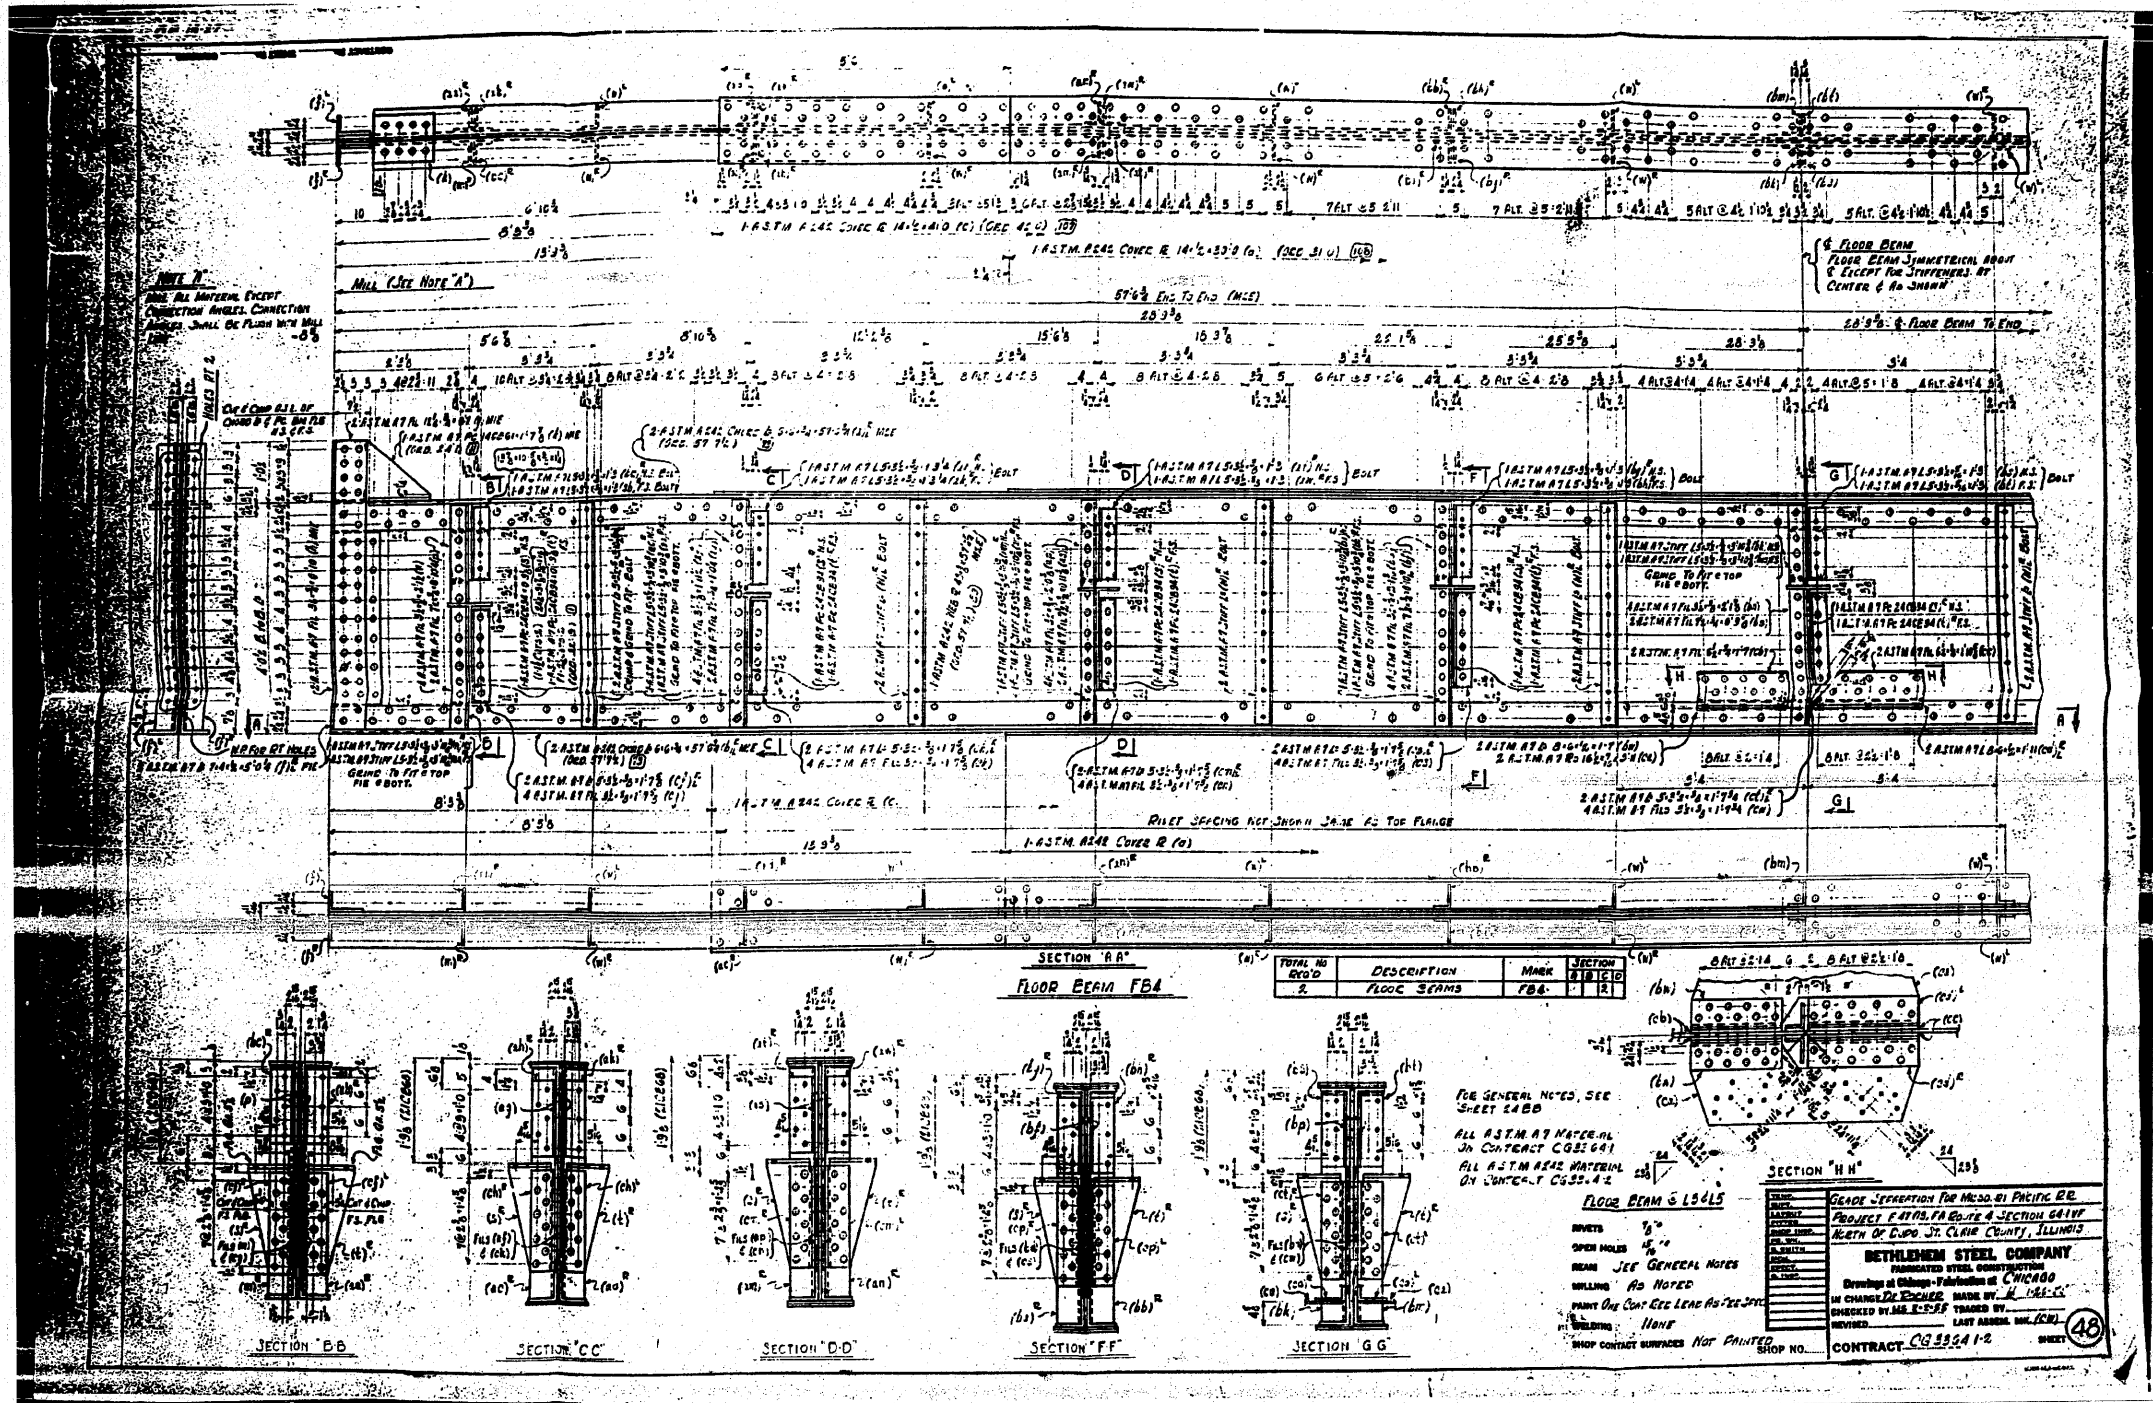


FOR INFORMATION ONLY

FILE NAME =	USER NAME = thpr1	DESIGNED -	REVISED -	STATE OF ILLINOIS DEPARTMENT OF TRANSPORTATION		EXISTING STEEL SHOP DRAWINGS		F.A.P. RTE.	SECTION	COUNTY	TOTAL SHEETS	SHEET NO.
c:\pwork\pwork\thpr1\dms71738\087882-shr-fab-plans.dgn		DRAWN -	REVISED -					312	64-IVBR	ST. CLAIR	259	224
PLOT SCALE = 50.0000' / 1" IN.		CHECKED -	REVISED -								CONTRACT NO. 76882	
PLOT DATE = 5/17/2010		DATE -	REVISED -								ILLINOIS FED. AID PROJECT	
				SCALE: N/A		SHEET NO. OF 67 SHEETS		STA. TO STA.				

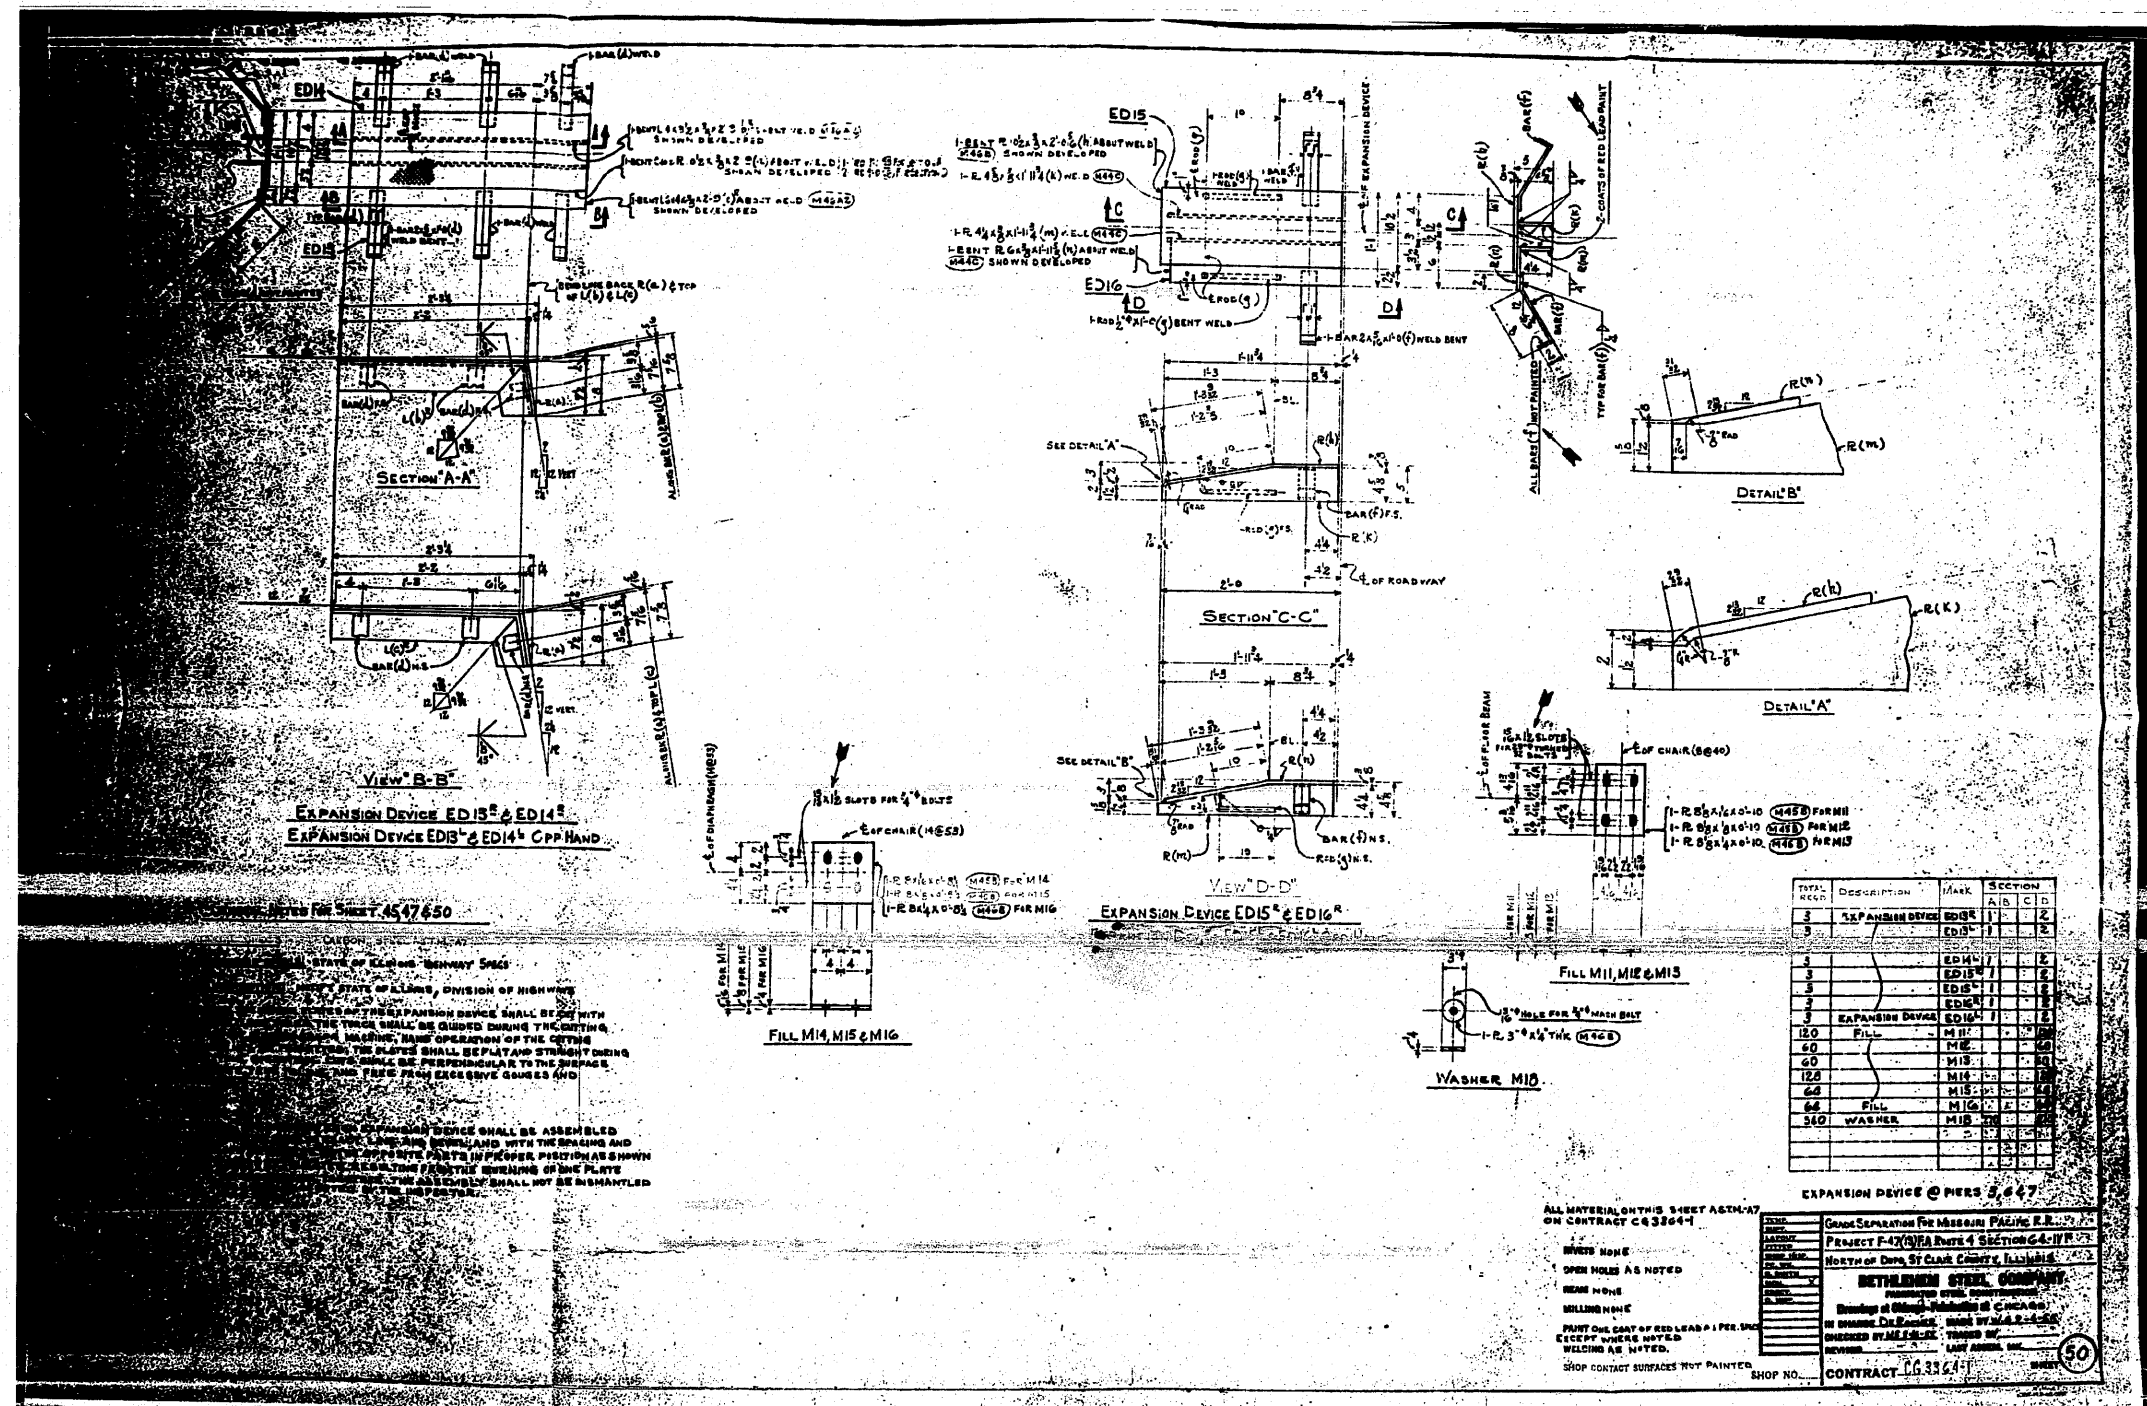


FOR INFORMATION ONLY


FILE NAME =	USER NAME = thorp1	DESIGNED -	REVISED -	STATE OF ILLINOIS DEPARTMENT OF TRANSPORTATION	EXISTING STEEL SHOP DRAWINGS	SCALE: N/A	SHEET NO. OF 67 SHEETS	STA. TO STA.	F.A.P. RTE.	SECTION	COUNTY	TOTAL SHEET NO.
crpse_work\pudot\thorp1\dms71738\087602-ehf-fab-plans.dgn		DRAWN -	REVISED -						312	64-1VBR	ST. CLAIR	259 227
PLOT SCALE = 50.0000' / IN.		CHECKED -	REVISED -									CONTRACT NO. 76882
PLOT DATE = 5/17/2010		DATE -	REVISED -									ILLINOIS FED. AID PROJECT

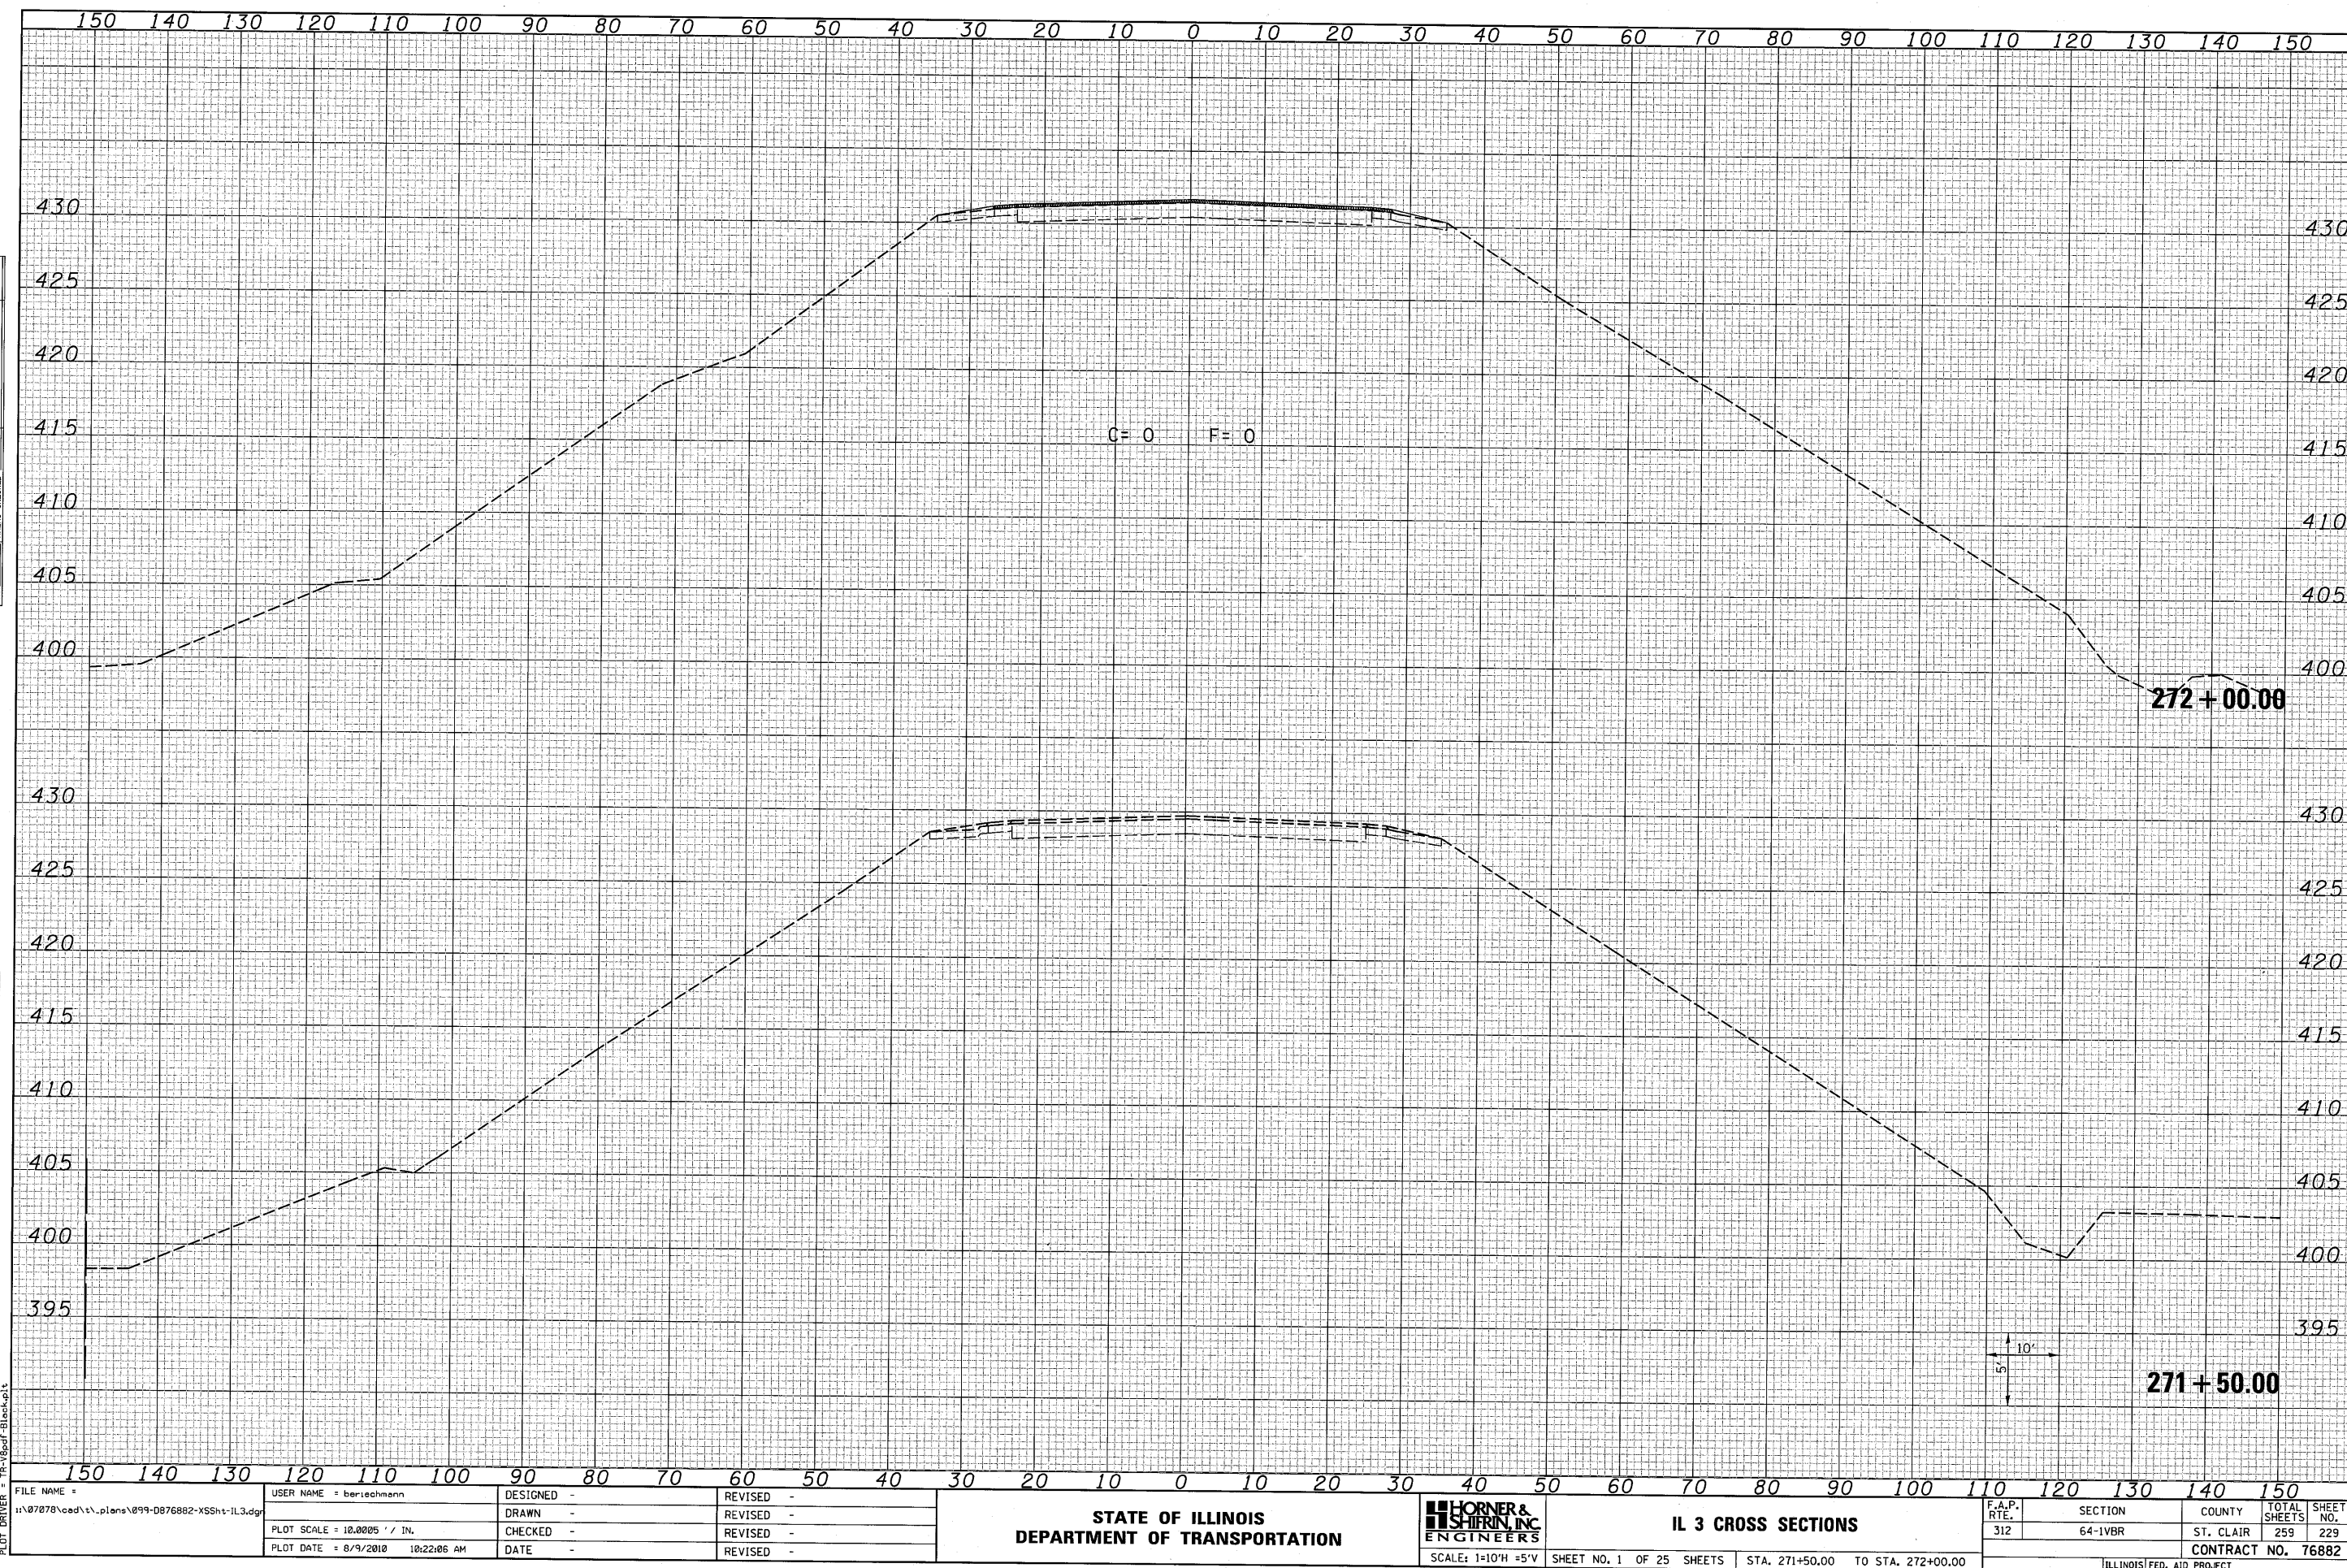


ORIGINAL	SURVEYED _____	BY _____	DATE _____
SURVEY	PLOTTED _____		
NOTE BOOK	TEMPLATE _____		
	AREAS _____		
	AREAS CHECKED _____		
NO. _____			

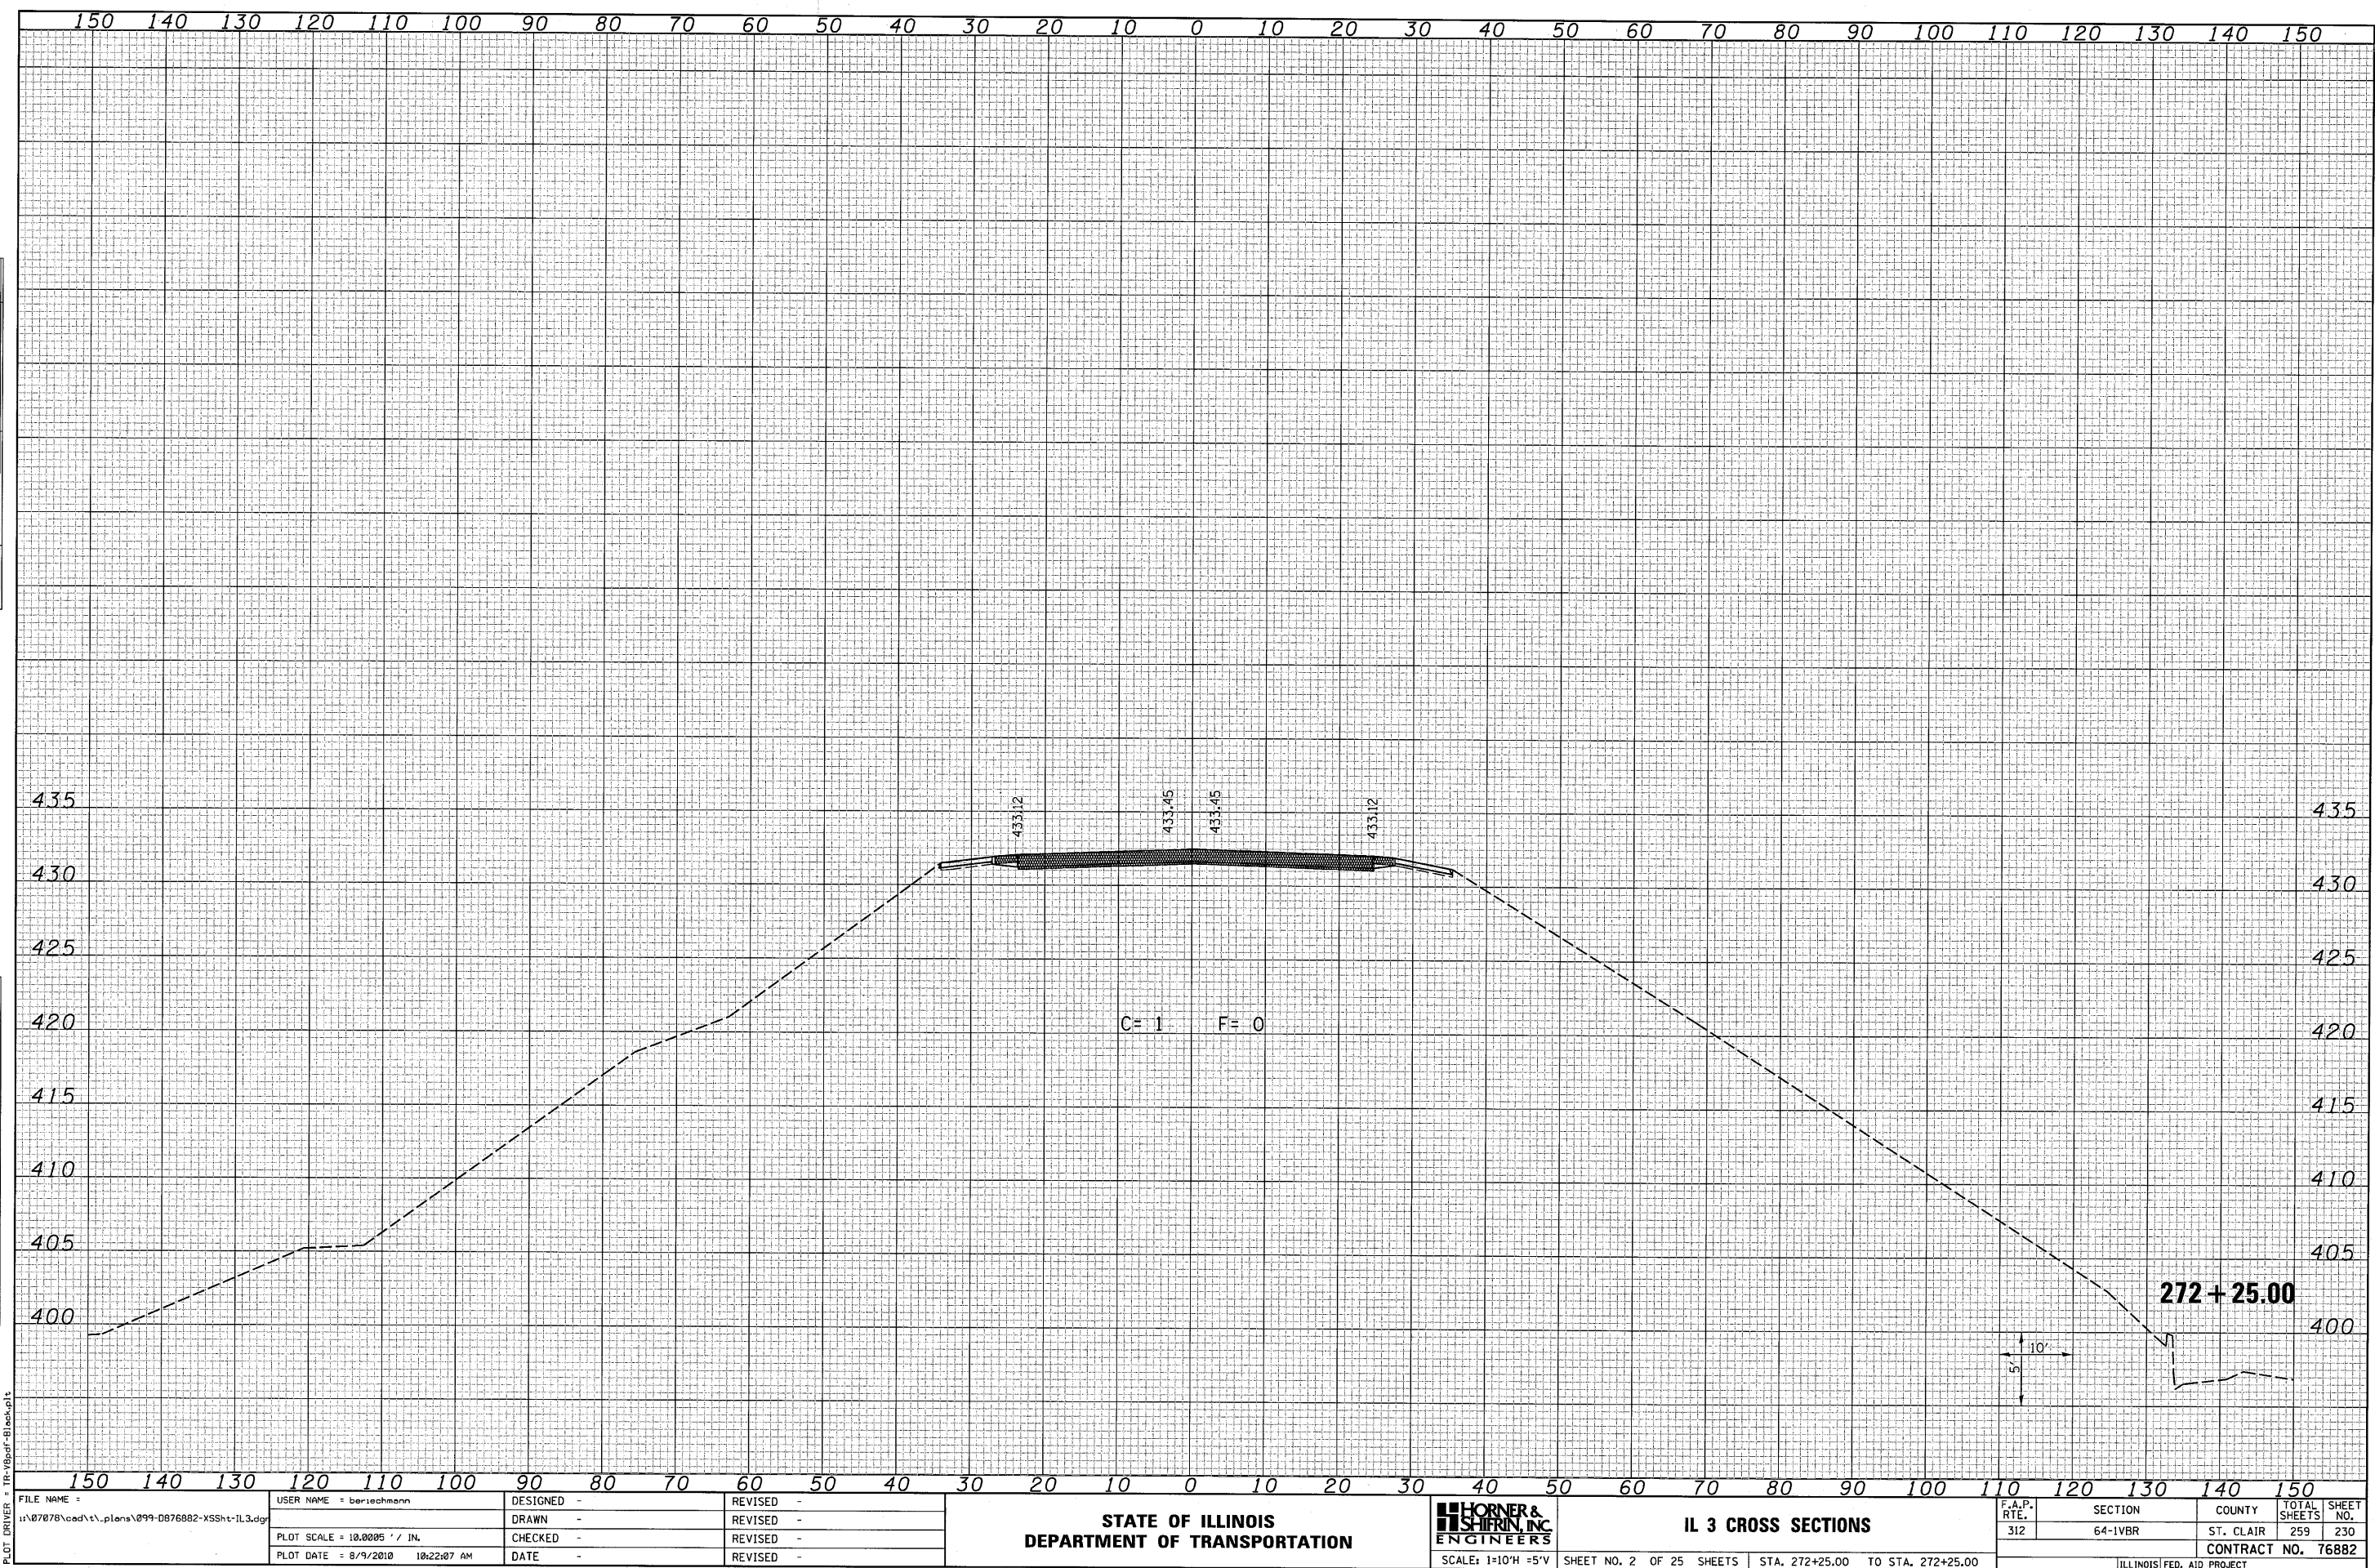

ORIGINAL SURVEY		SURVEYED _____	BY _____	DATE _____
NOTE BOOK		PLOTTED _____		
		TEMPLATE _____		
		AREAS _____		
		AREAS CHECKED _____		
NO.				

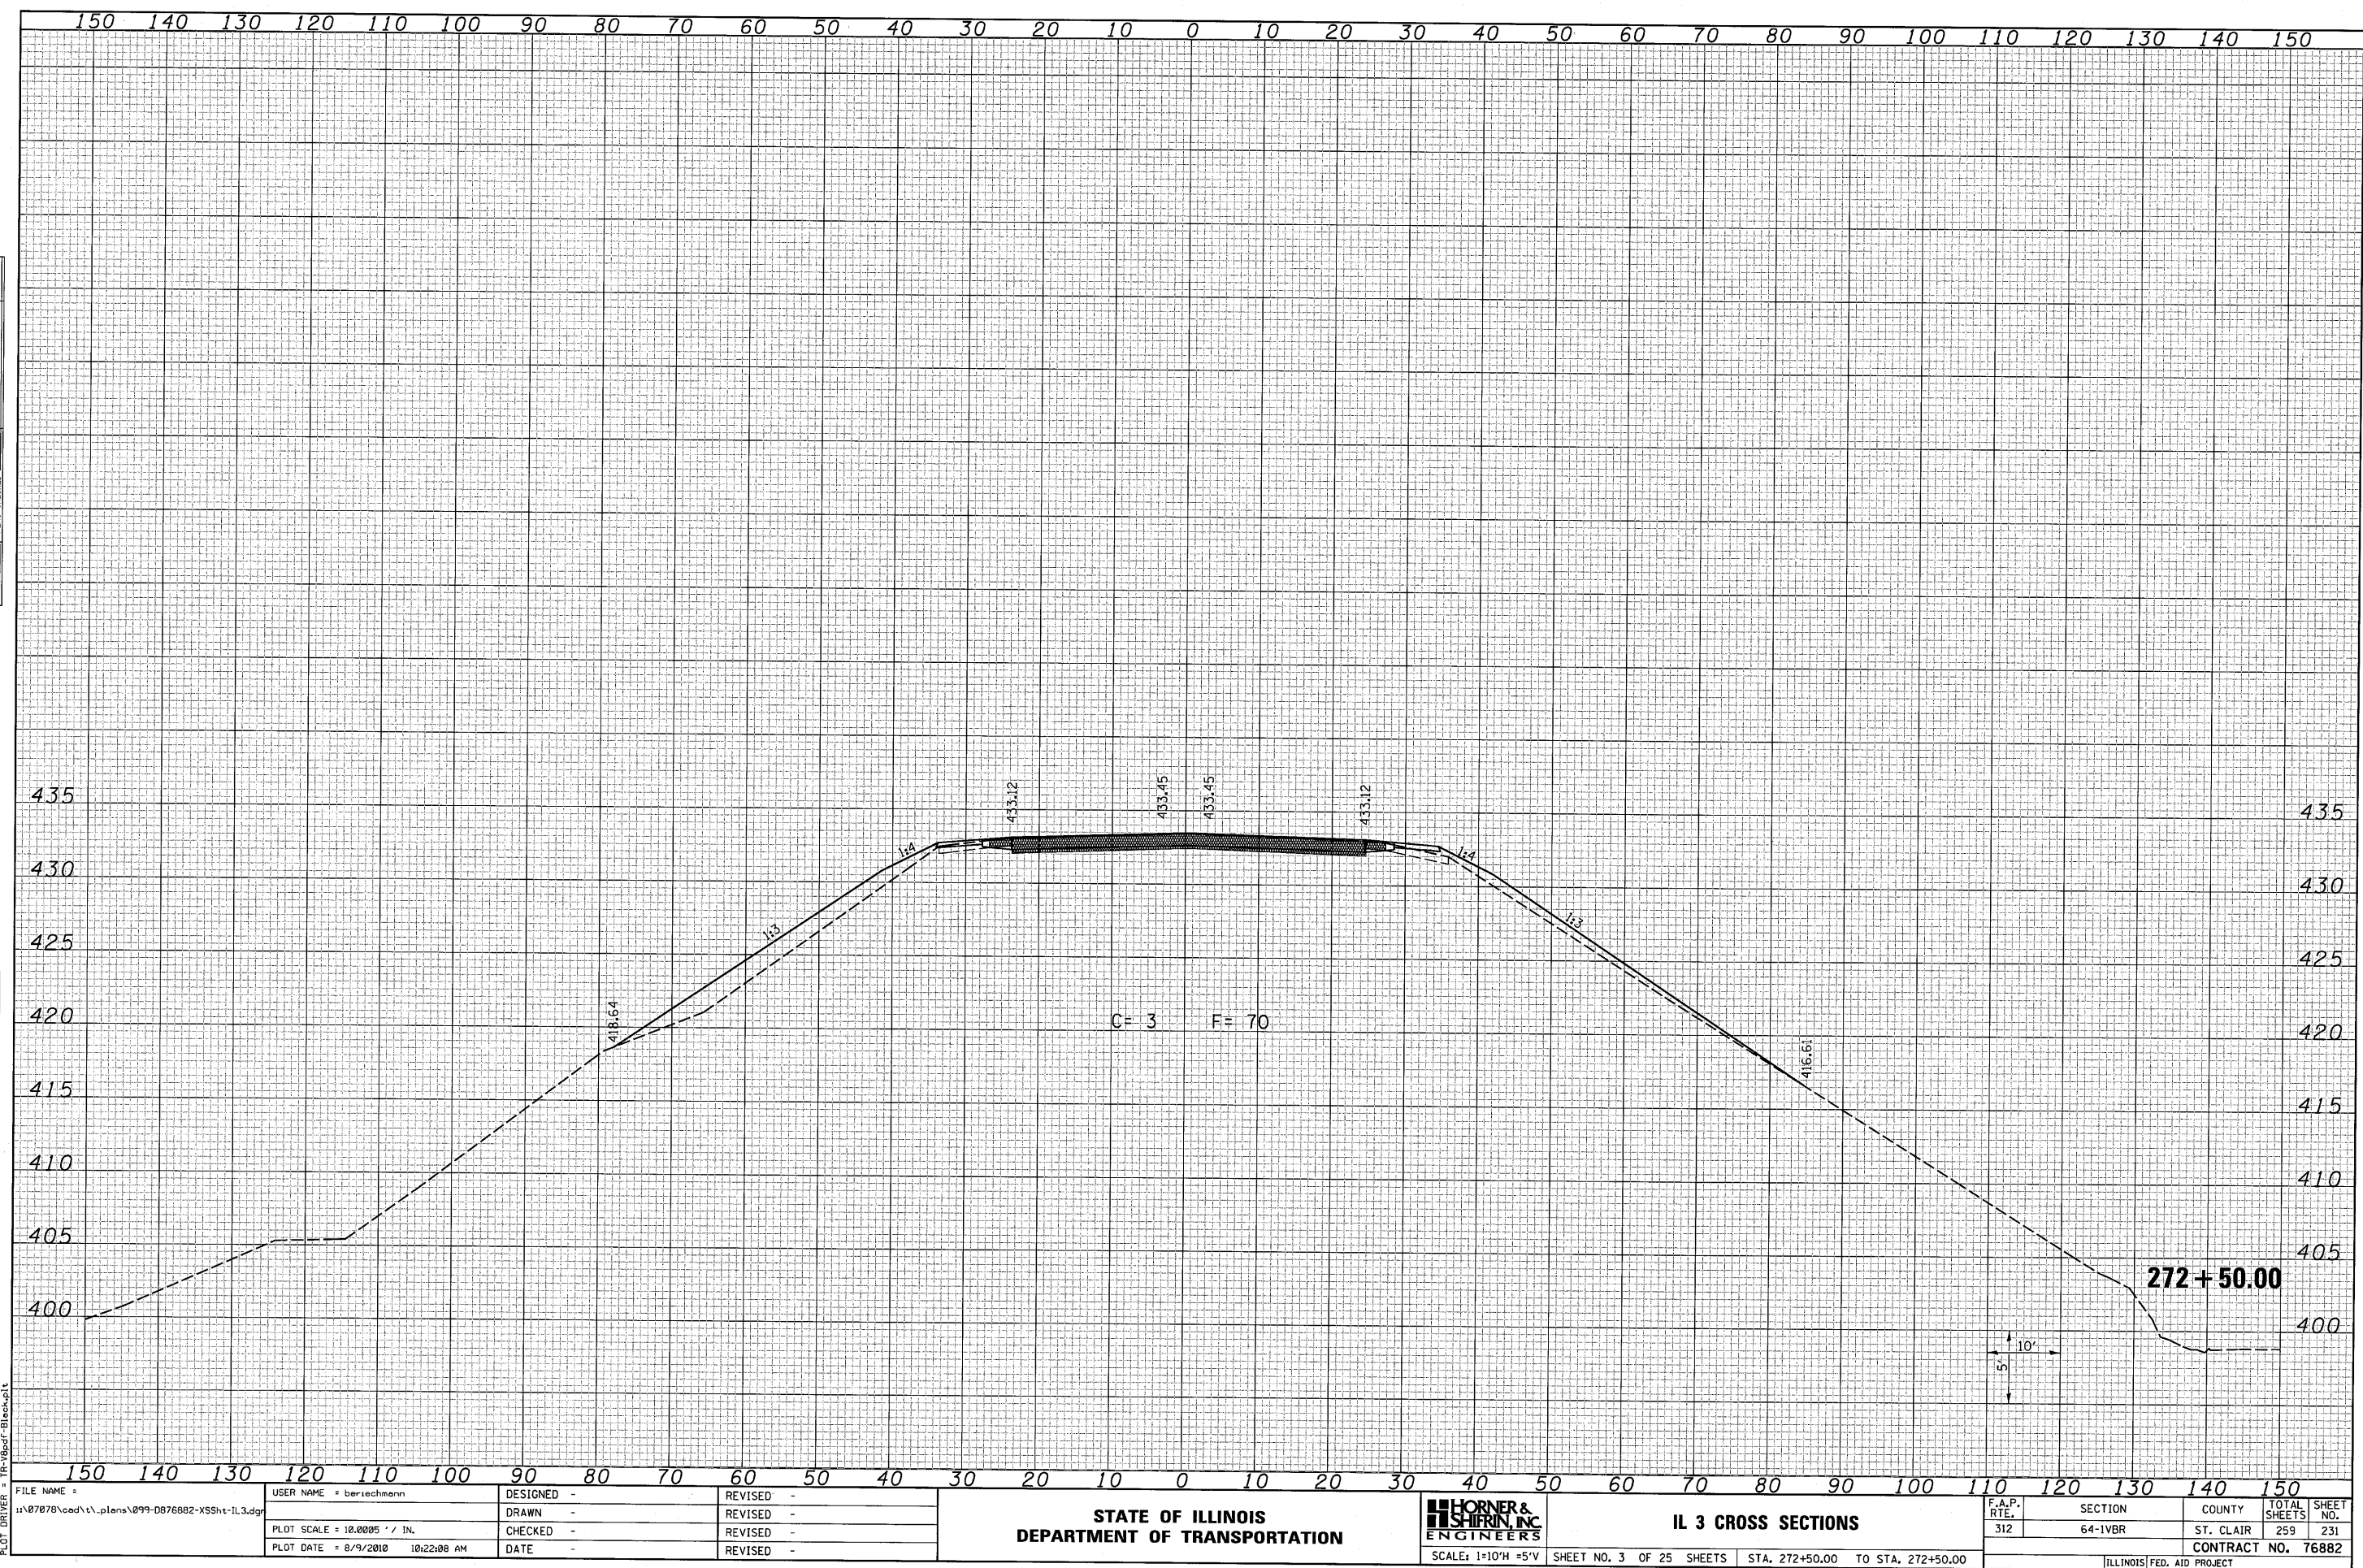


ORIGINAL SURVEY	SURVEYED _____	BY _____	DATE _____
NOTE BOOK	PLOTTED _____		
	TEMPLATE _____		
	AREAS _____		
NO. _____	AREAS CHECKED _____		

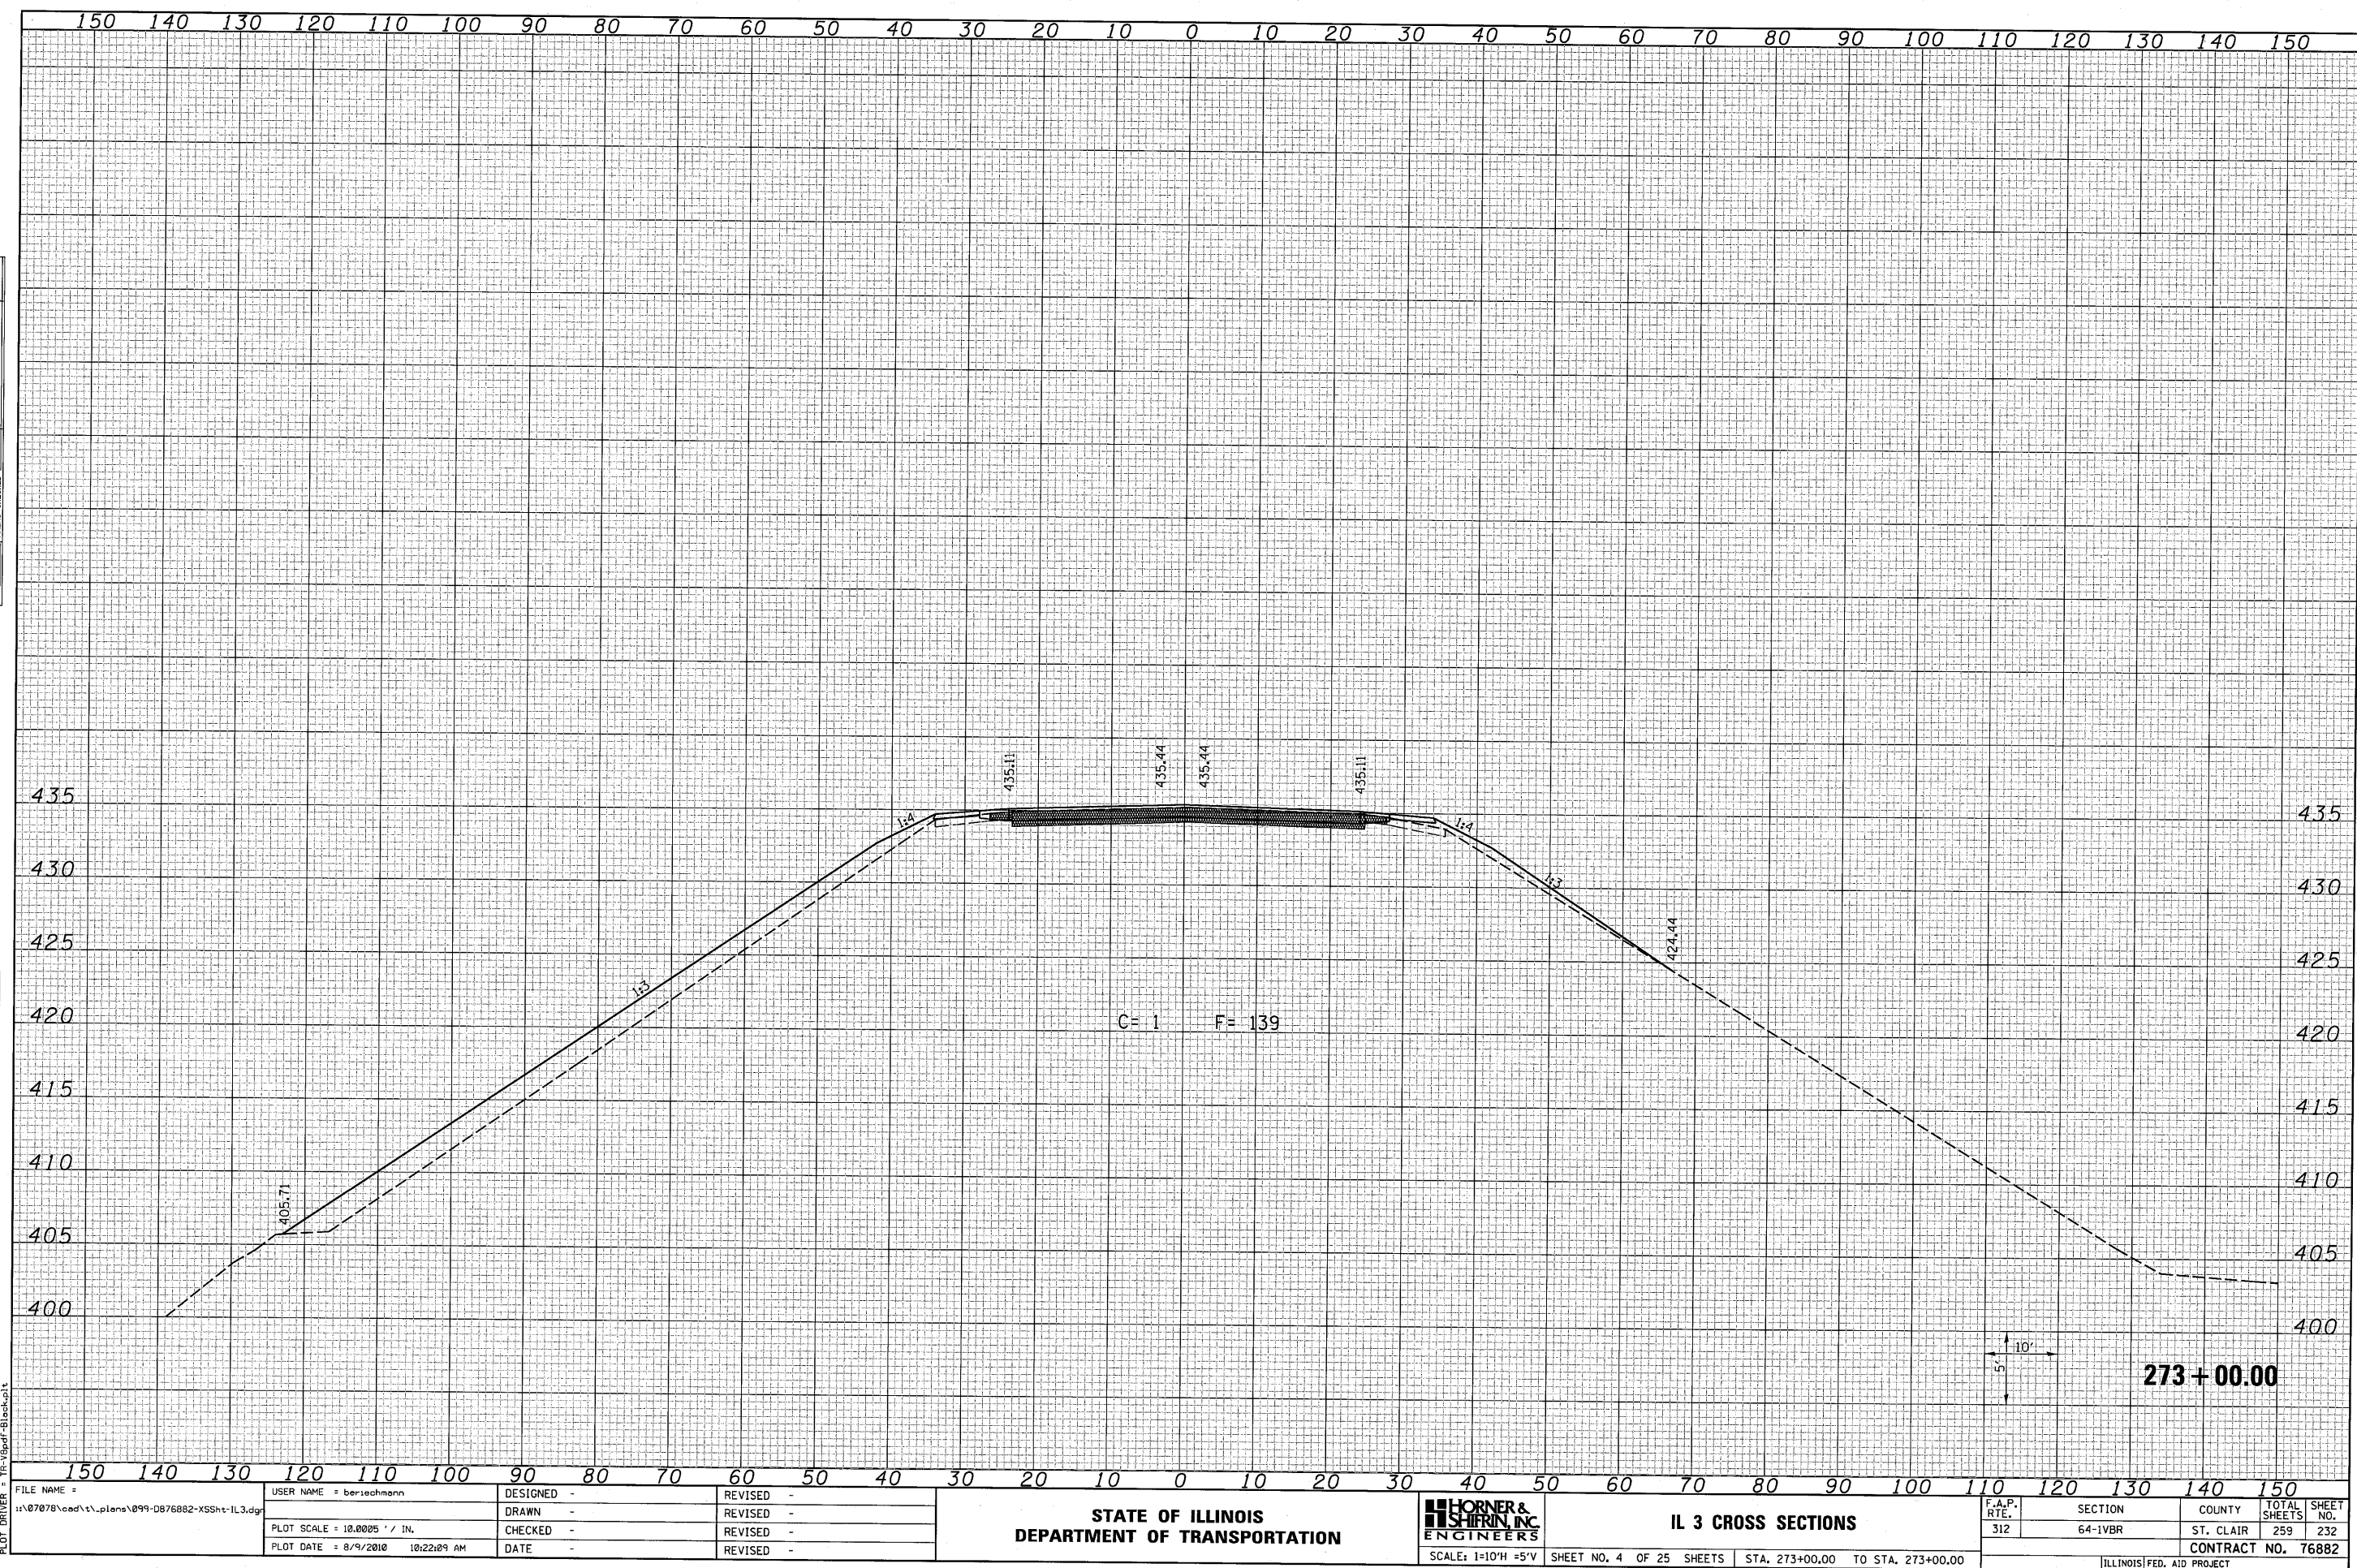

LAST SAVED = 8/4/2010
PEN TABLE = V8-Half.tbl

FILE NAME = \\07078\cad\l\plans\099-0876882-XSSht-IL3.dgn PLOT DRIVER =	USER NAME = beriechmann	DESIGNED -	REVISED -	STATE OF ILLINOIS DEPARTMENT OF TRANSPORTATION	 HORNER & SHIFRIN, INC. ENGINEERS	IL 3 CROSS SECTIONS		F.A.P. RTE.	SECTION	COUNTY	TOTAL SHEETS	SHEET NO.
	PLOT SCALE = 10.0005' / IN.	CHECKED -	REVISED -					312	64-1VBR	ST. CLAIR	259	232
	PLOT DATE = 8/9/2010 10:22:09 AM	DATE -	REVISED -					CONTRACT NO. 76882				
	SCALE: 1=10'H =5'V SHEET NO. 4 OF 25 SHEETS STA. 273+00.00 TO STA. 273+00.00											


ORIGINAL SURVEY	SURVEYED _____	BY _____	DATE _____
NOTE BOOK	PLOTTED _____		
	TEMPLATE _____		
NO. _____	AREAS _____		
	CHECKED _____		

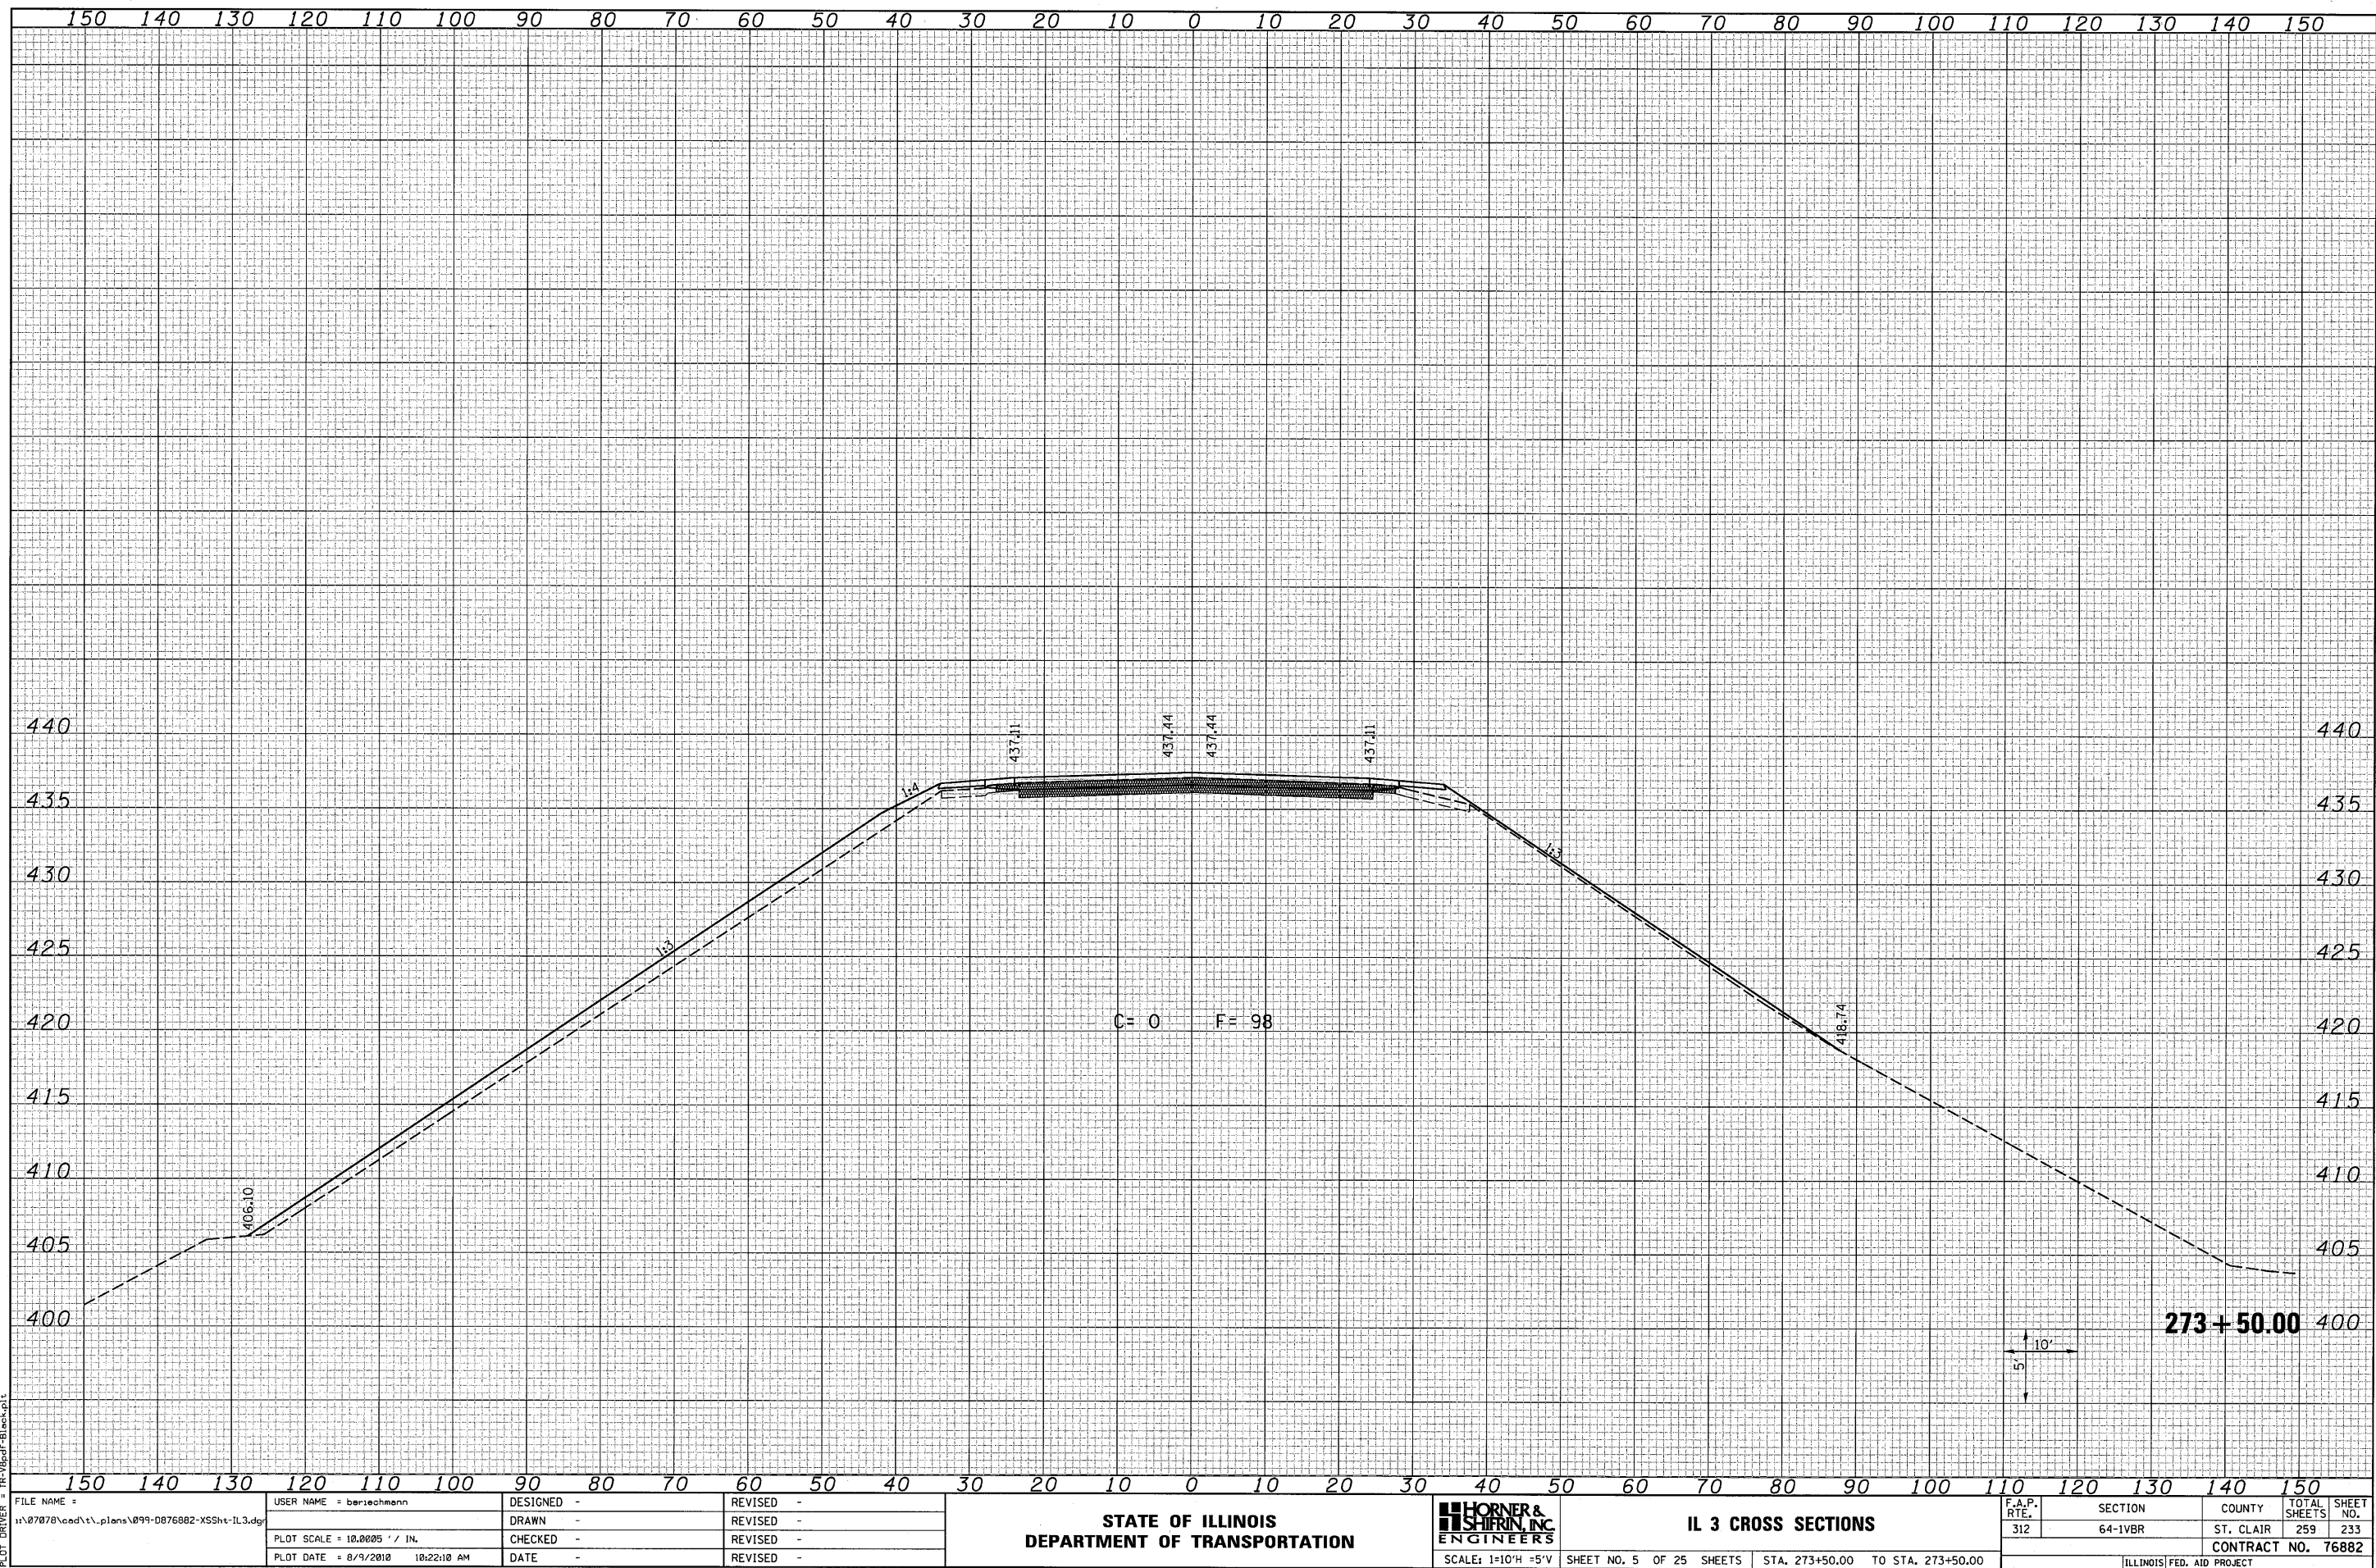

BY	DATE
FINAL SURVEY	SURVEYED
NOTE BOOK	PLOTTED
NO.	DATE
	AREAS
	CHECKED


BY	DATE
ORIGINAL SURVEY	SURVEYED
NOTE BOOK	PLOTTED
NO.	DATE
	AREAS
	CHECKED

LAST SAVED = 8/4/2010
PEN TABLE = 10-Half.tbl
PLOT DRIVER = Tr-10pdf-B1.docx

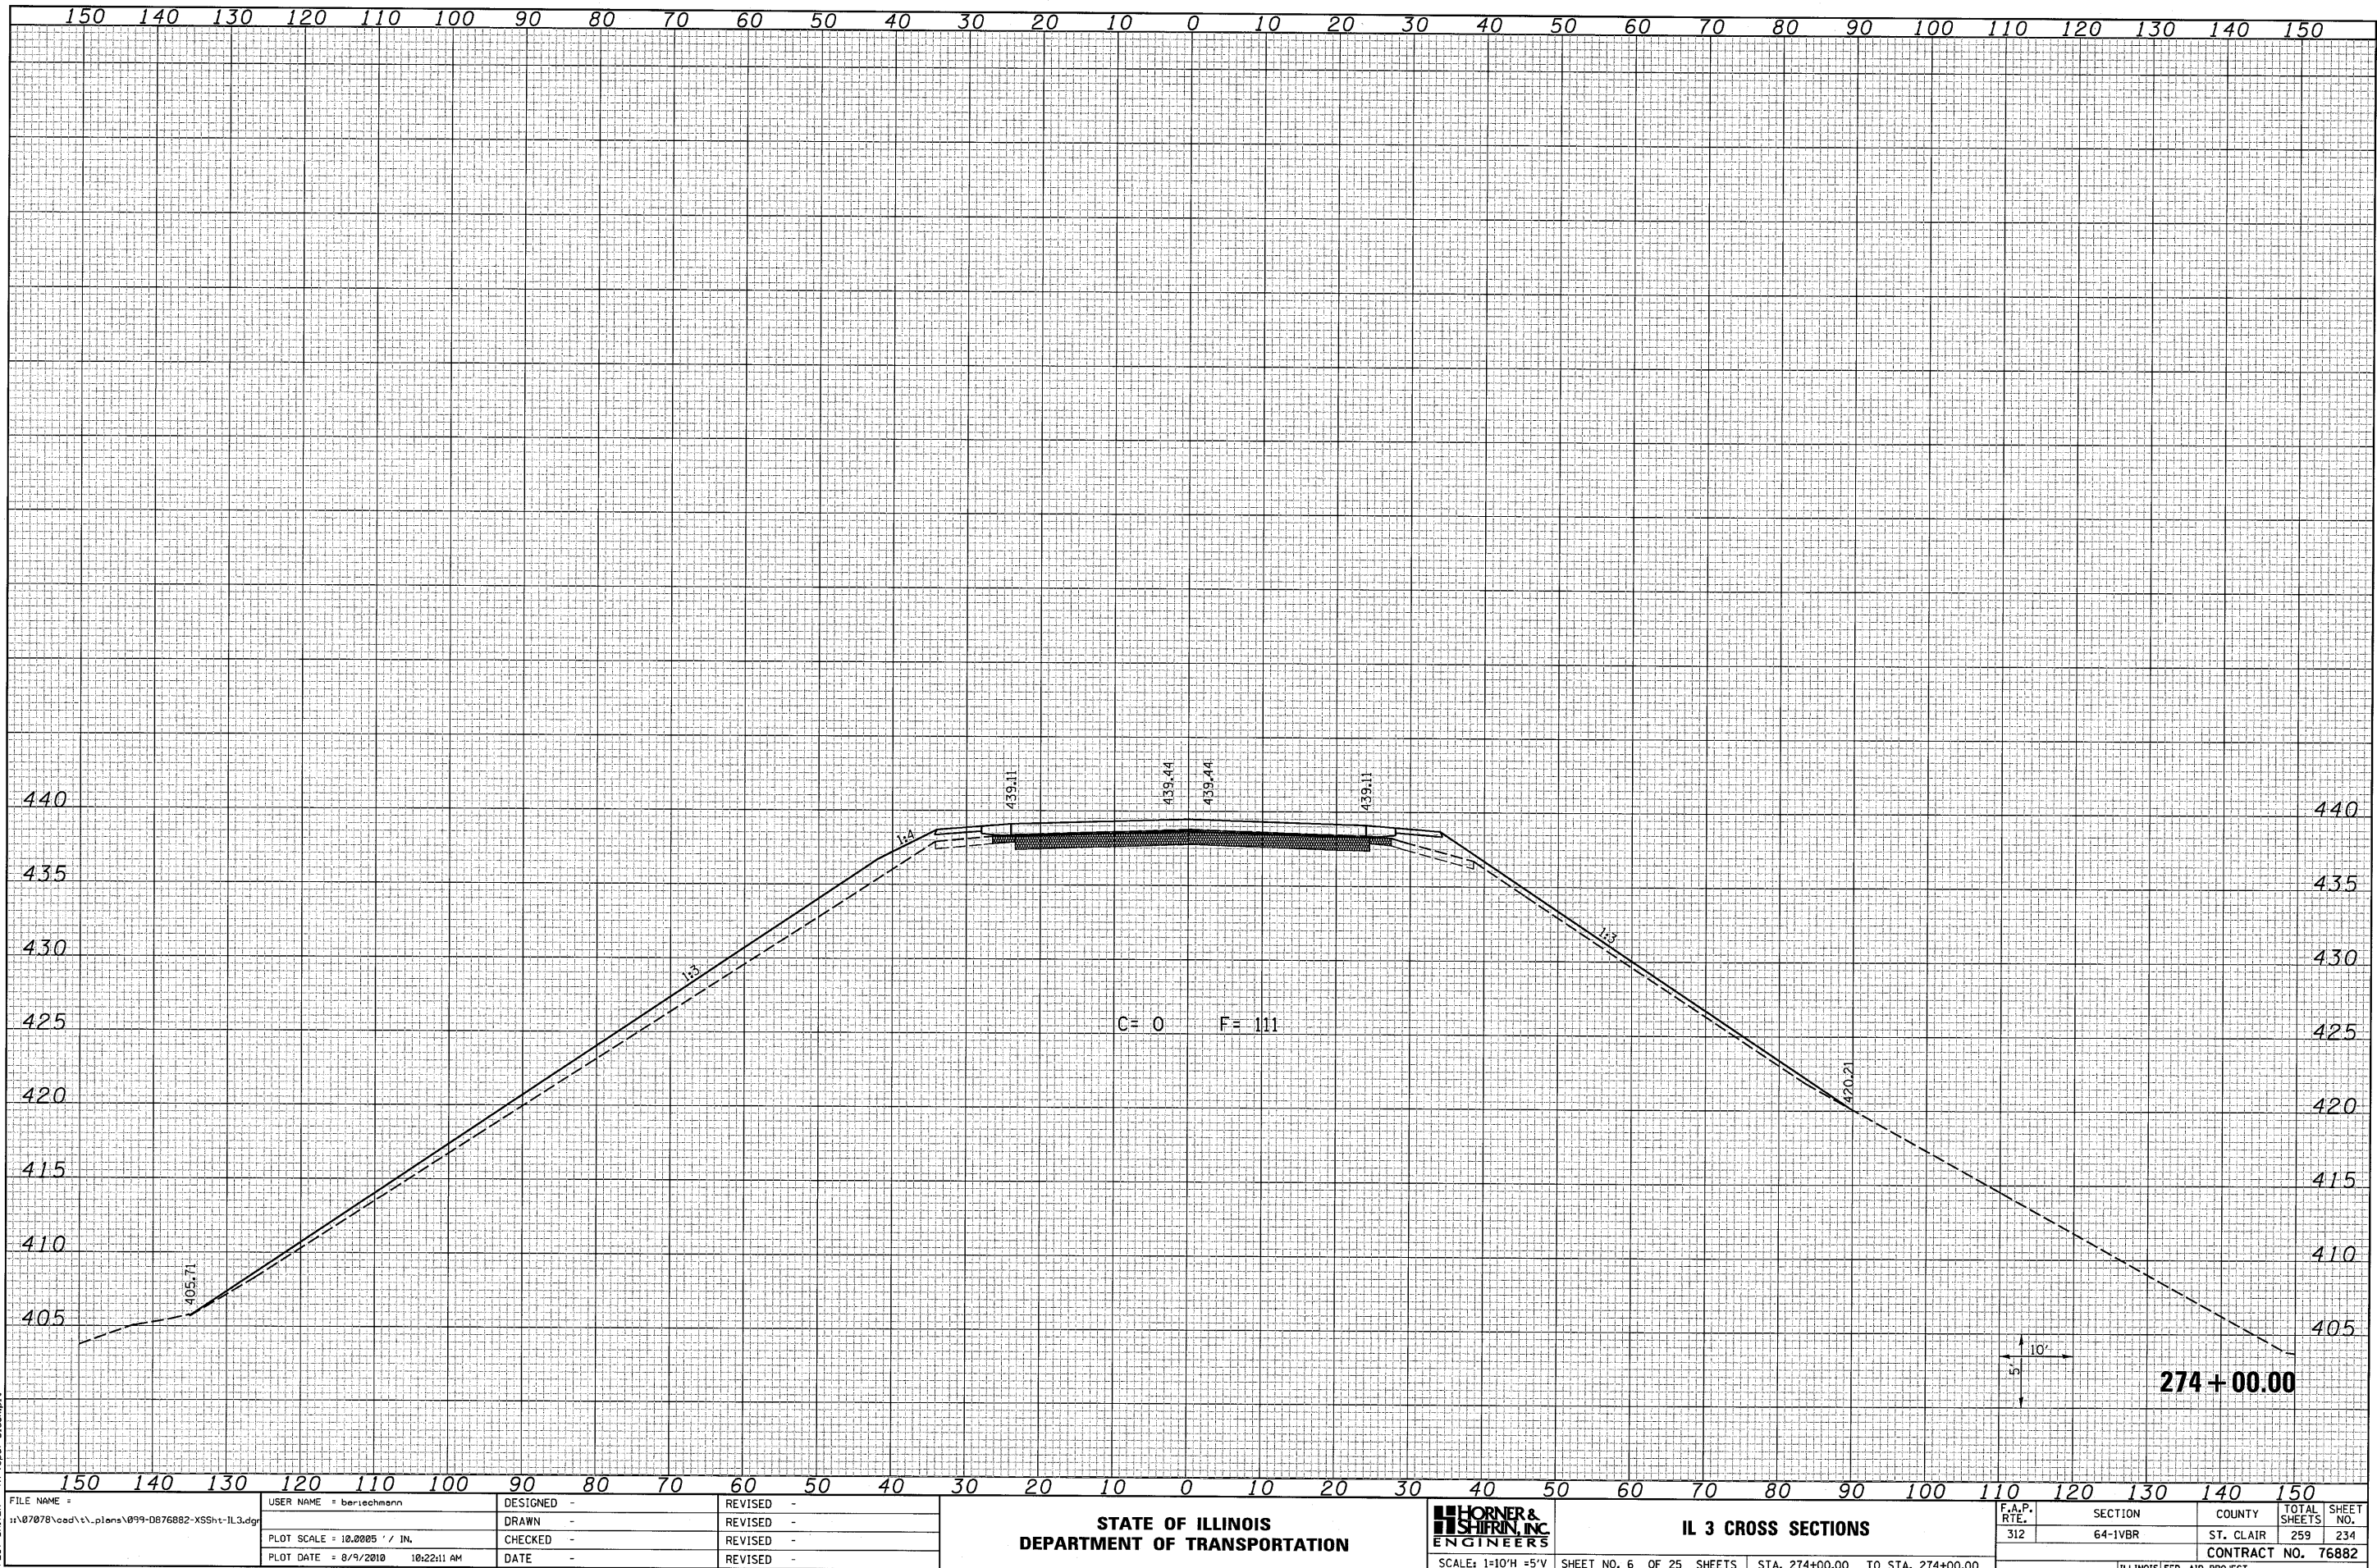

FILE NAME =	USER NAME = berlechmann	DESIGNED -	REVISED -	STATE OF ILLINOIS DEPARTMENT OF TRANSPORTATION	HORNER & SHIRIN, INC. ENGINEERS	IL 3 CROSS SECTIONS	SCALE: 1"=10'H ±5"V	SHEET NO. 6 OF 25 SHEETS	STA. 274+00.00 TO STA. 274+00.00	F.A.P. RTE. 312	SECTION 64-1VBR	COUNTY ST. CLAIR	TOTAL SHEETS 259	SHEET NO. 234	CONTRACT NO. 76882	ILLINOIS FED. AID PROJECT
		DRAWN -	REVISED -													
		CHECKED -	REVISED -													
		DATE -	REVISED -													
PLOT SCALE = 10.0005' / IN.		PLOT DATE = 8/9/2010 10:22:11 AM														


ORIGINAL SURVEY	BY _____	DATE _____
NOTE BOOK		
NO. _____		

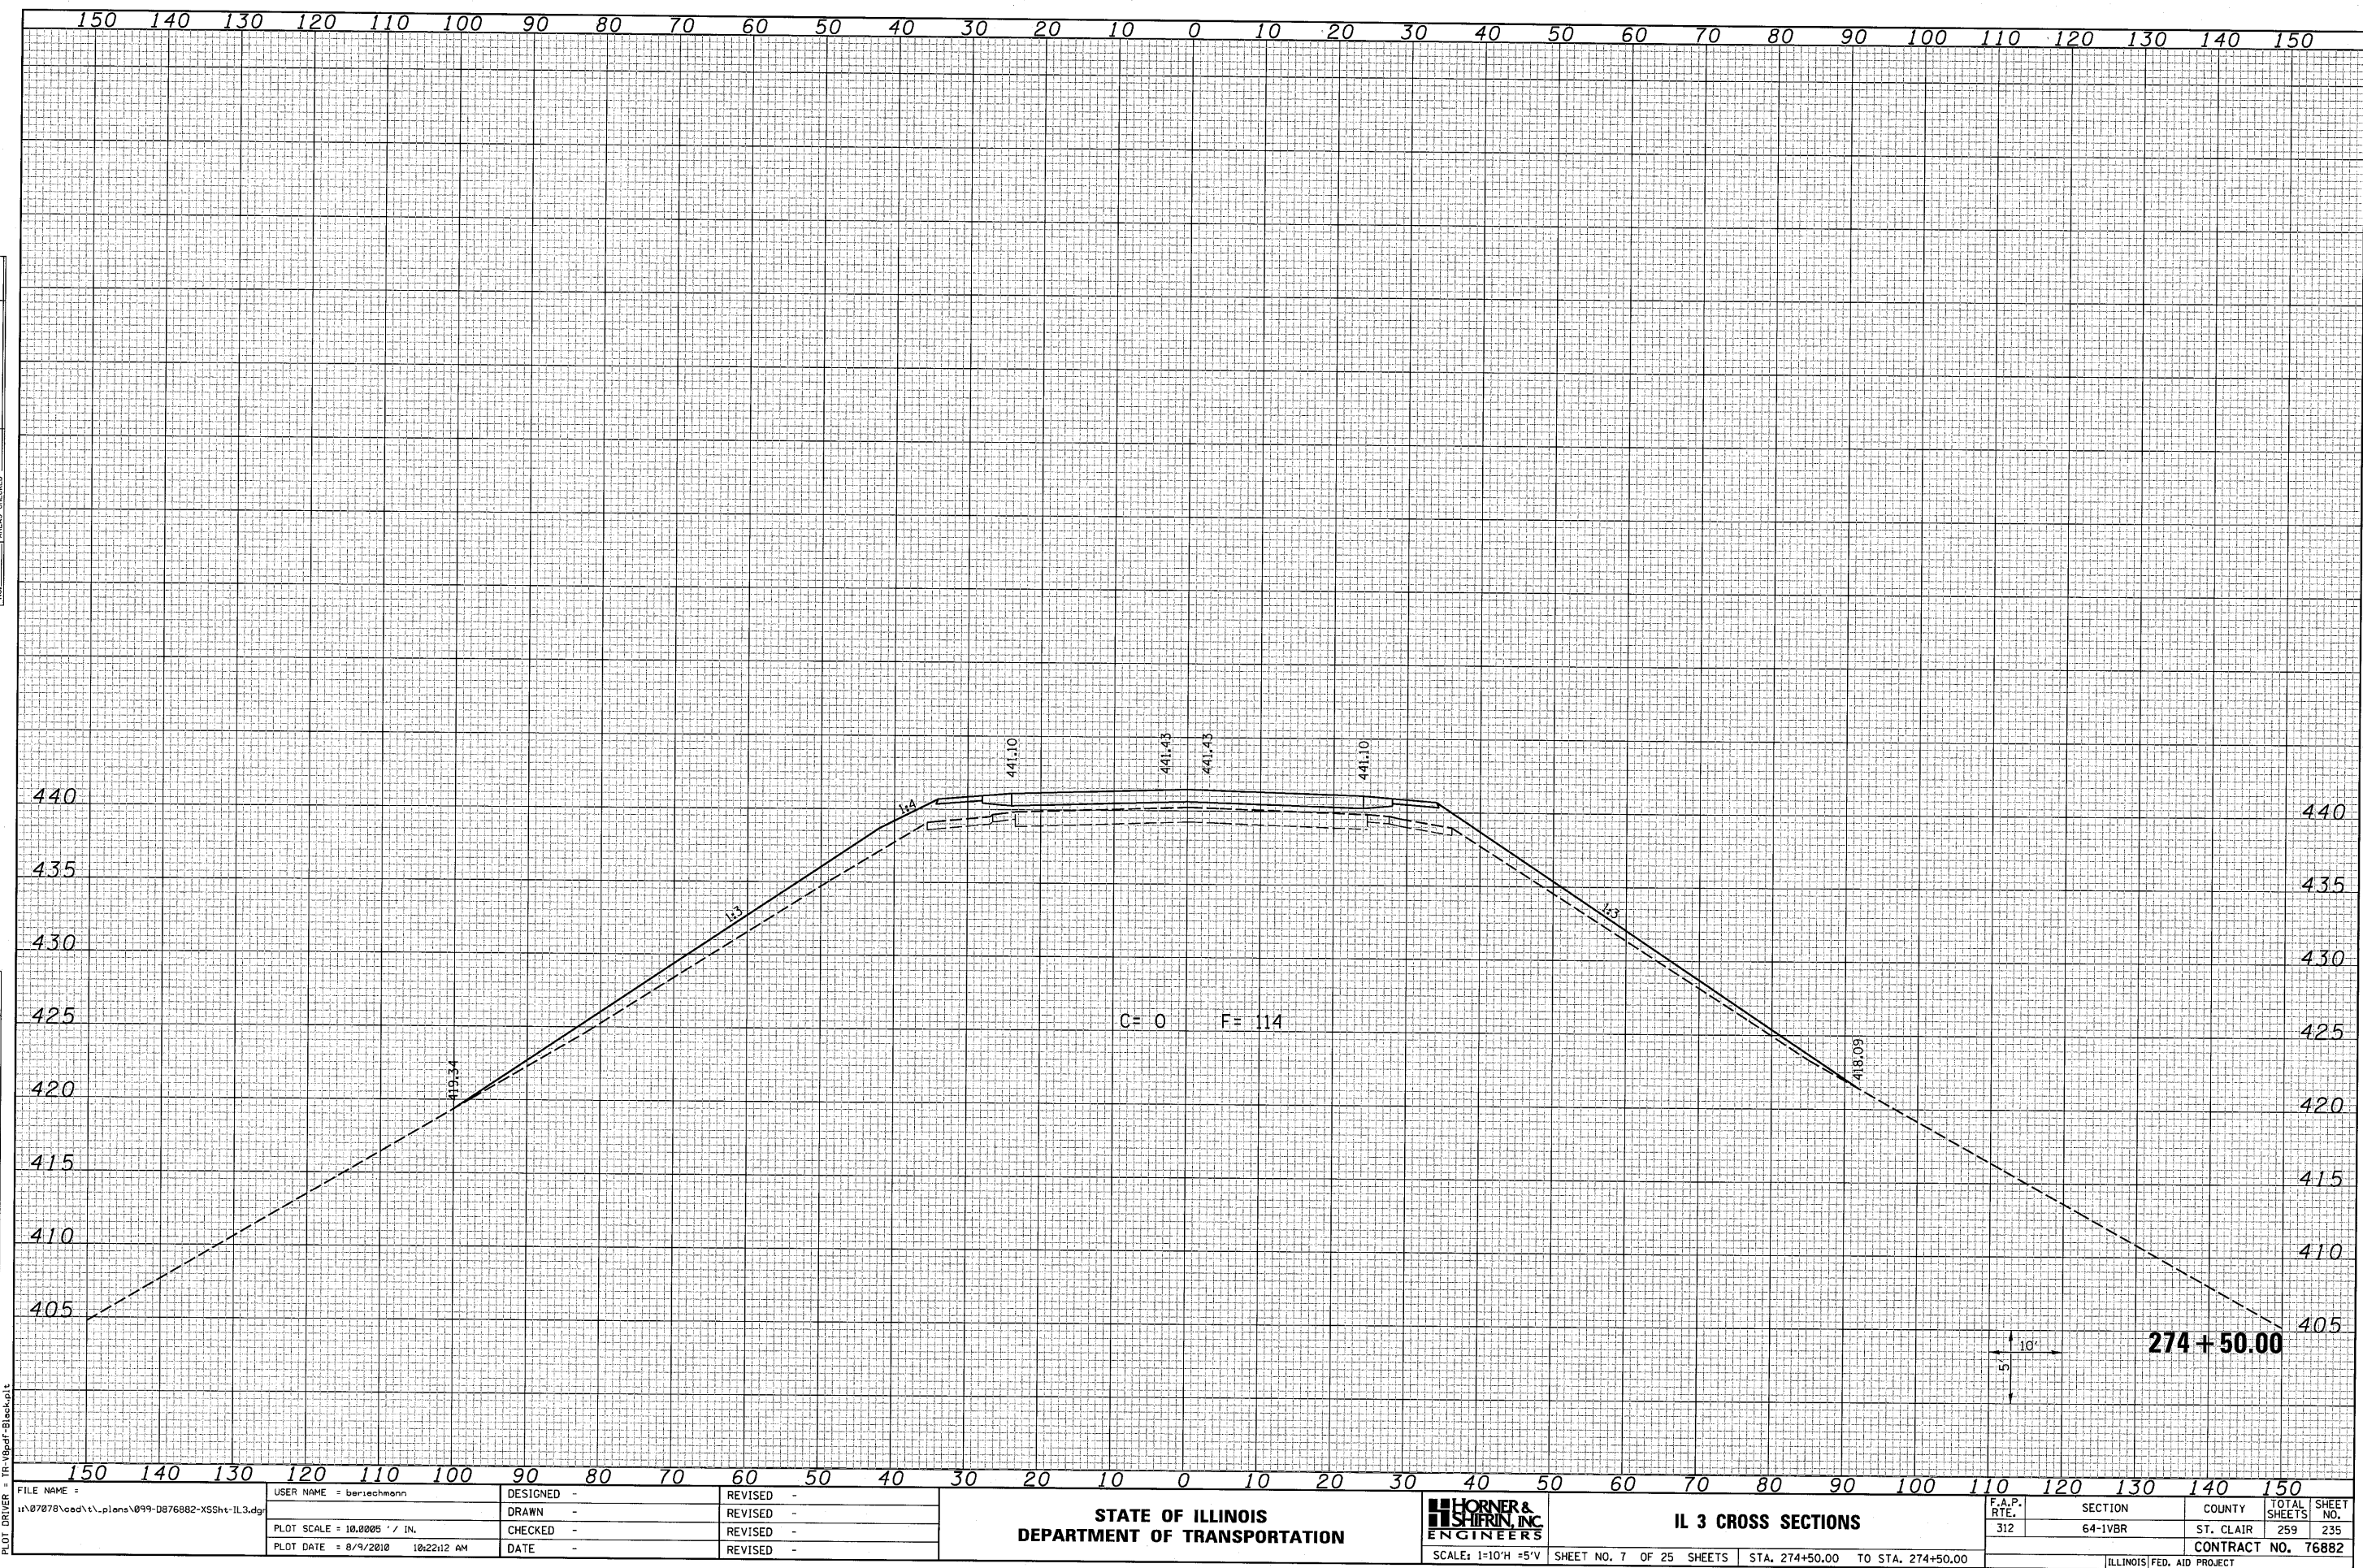

FINAL	SURVEYED	BY	DATE
SURVEY	PLOTTED		
NOTE BOOK	DATE		
NO.	AREAS CHECKED		


ORIGINAL	SURVEYED	BY	DATE
SURVEY	PLOTTED		
NOTE BOOK	DATE		
NO.	AREAS CHECKED		

LAST SAVED = 6/7/2010
PEN TABLE = V8-Ho(r.t.b)
PLOT DRIVER = Prt96pdf-B1ec.plt

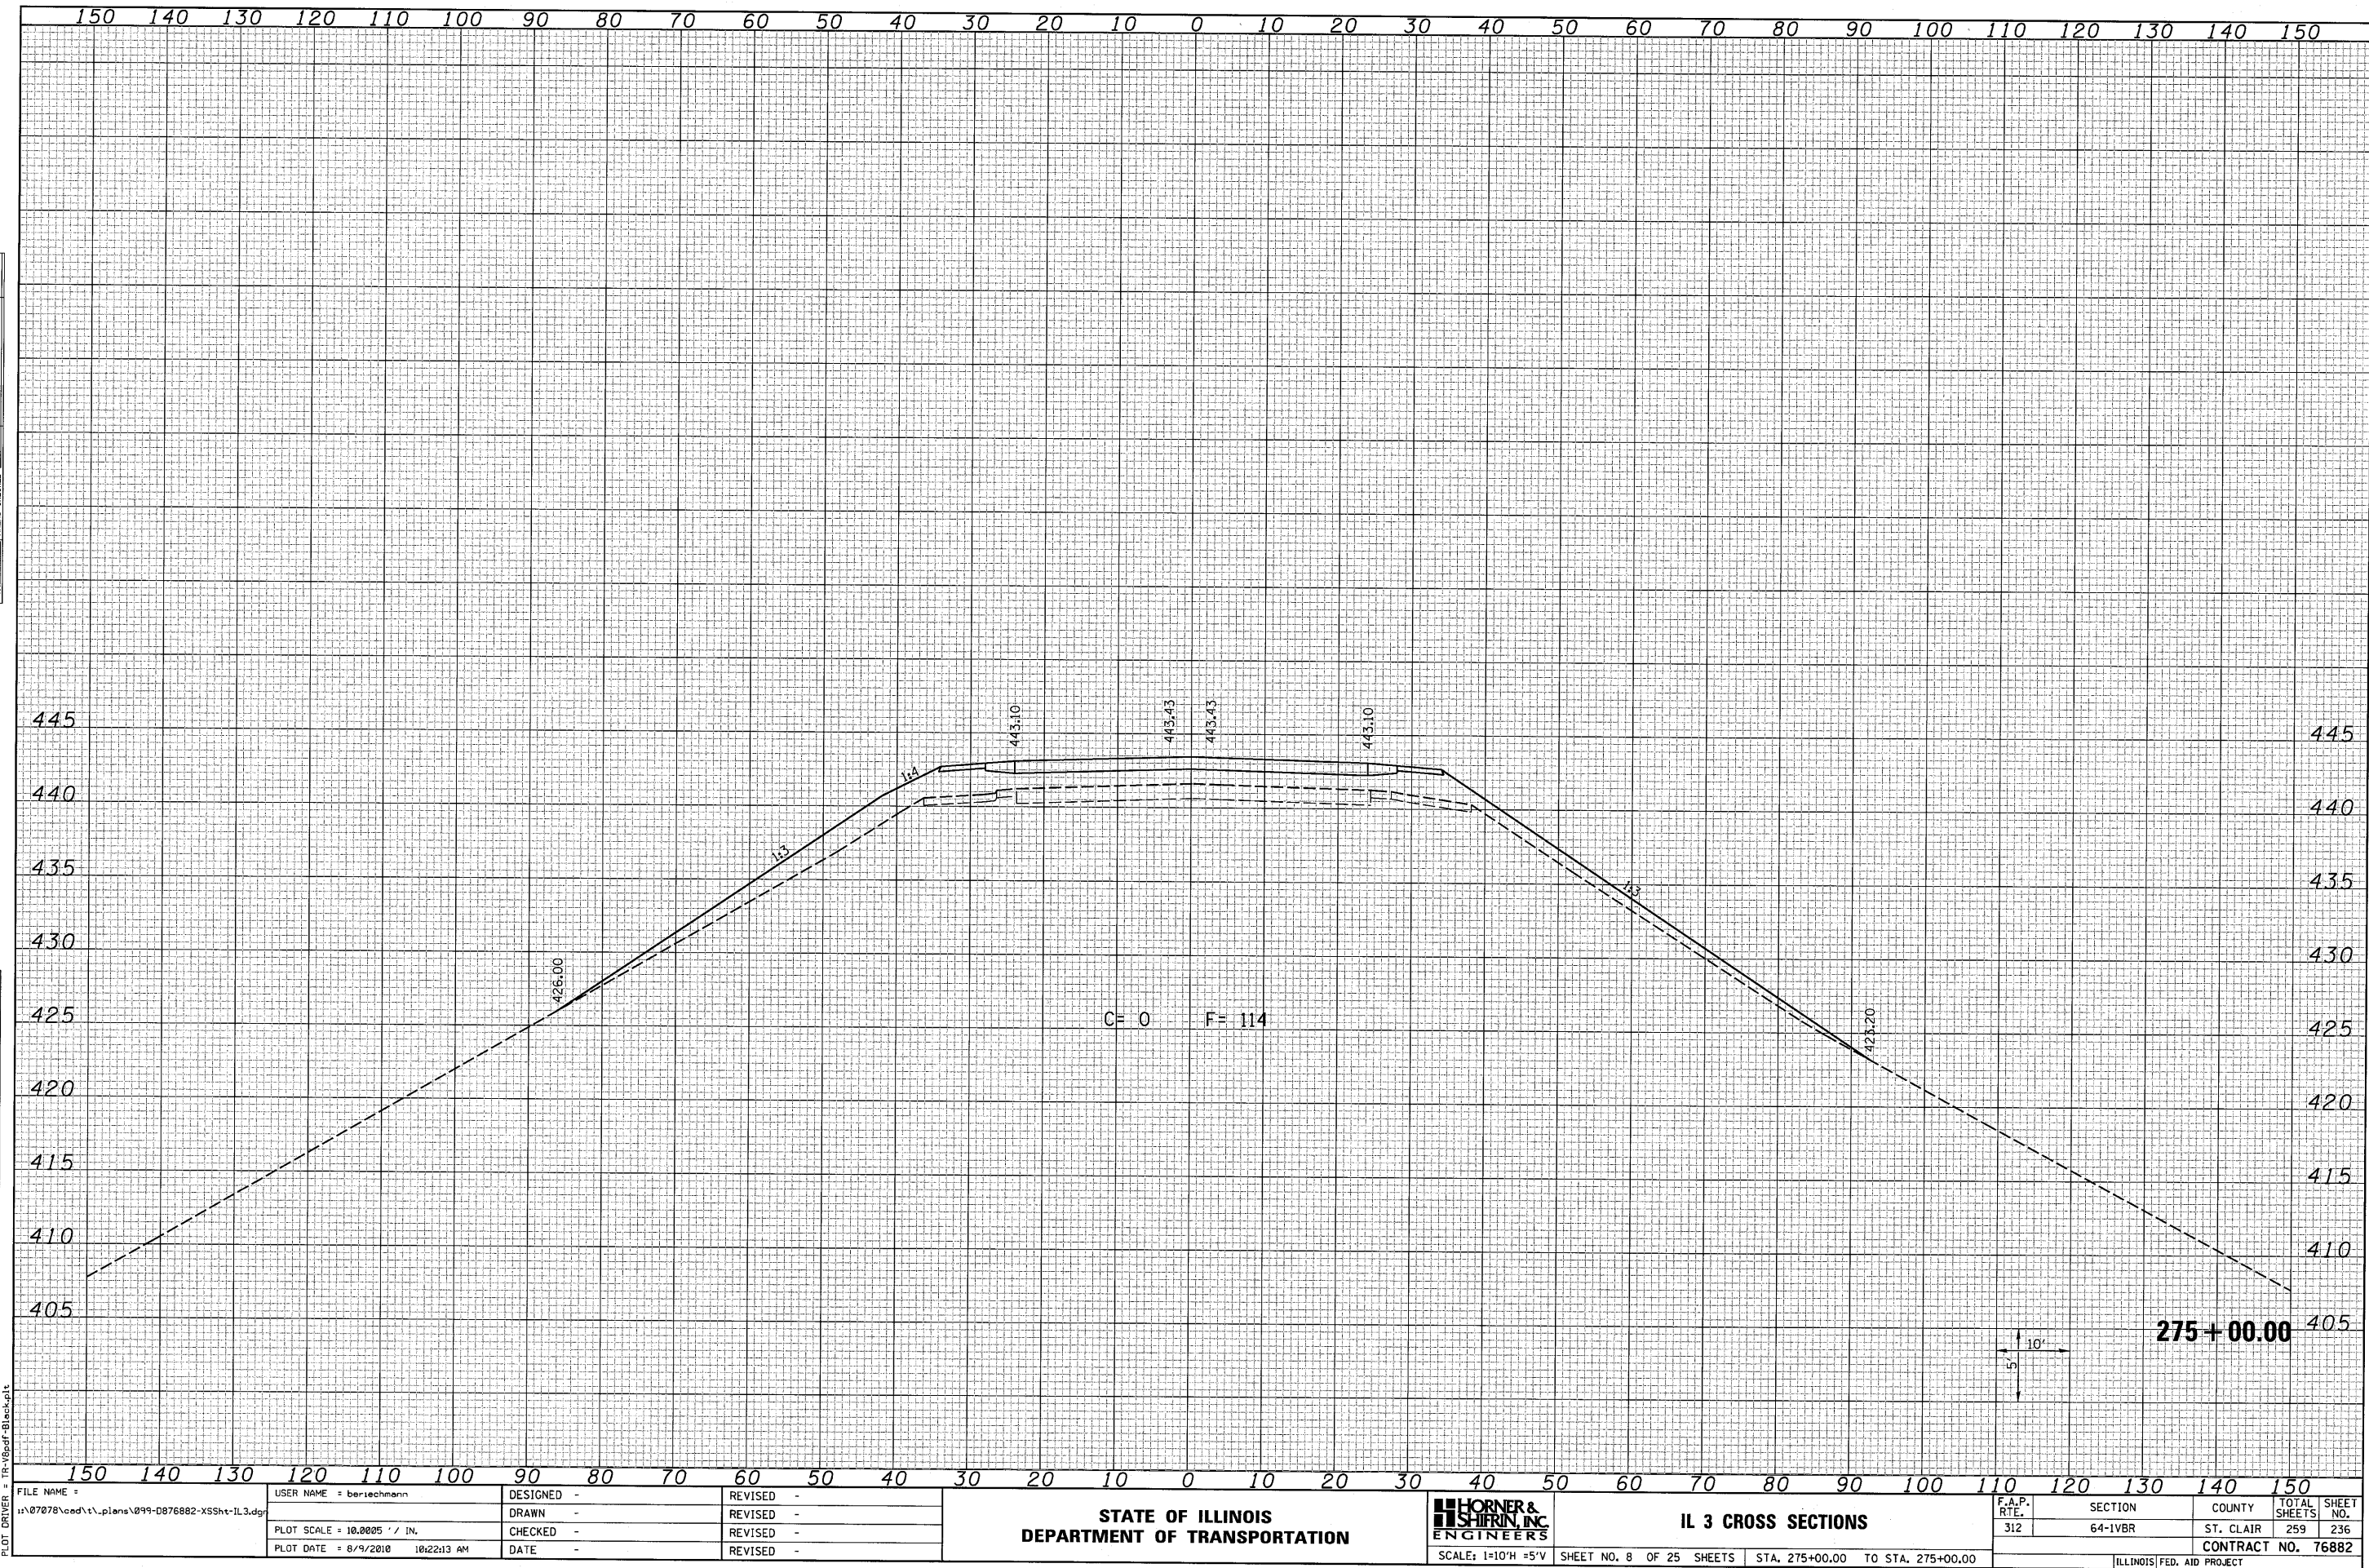


FILE NAME = I:\07078\cadd\plans\099-D876882-XSSht-IL3.dgn PLOT DRIVER =	USER NAME = beriechmann	DESIGNED -	REVISED -	STATE OF ILLINOIS DEPARTMENT OF TRANSPORTATION	HORNER & SHAFER, INC. ENGINEERS	IL 3 CROSS SECTIONS	F.A.P. RTE.	SECTION	COUNTY	TOTAL SHEETS	SHEET NO.
	PLOT SCALE = 10.0005 ' / IN.	CHECKED -	REVISED -				312	64-1VBR	ST. CLAIR	259	236
	PLOT DATE = 8/9/2010 10:22:13 AM	DATE -	REVISED -				CONTRACT NO. 76882				
	SCALE: 1"=10'H ±5'V						SHEET NO. 8 OF 25 SHEETS		STA. 275+00.00 TO STA. 275+00.00		ILLINOIS FED. AID PROJECT

ORIGINAL SURVEY					
NOTE BOOK	SURVEYED _____	BY _____			DATE _____
	PLOTTED _____				
	TEMPLATE _____				
	AREAS _____				
NO. _____	AREAS CHECKED _____				

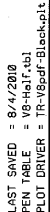


PLOT DRIVER	FILE NAME =	USER NAME = bertechmann	DESIGNED -	REVISED -	 HORNER & SHIFRIN, INC. ENGINEERS	IL 3 CROSS SECTIONS				F.A.P. RTE.	SECTION	COUNTY	TOTAL SHEETS	SHEET NO.
	\\07070\cadd\st\plans\099-D876882-XSht-IL3.dgn		DRAWN -	REVISED -						312	64-1VBR	ST. CLAIR	259	237
	PLOT SCALE = 10.0005 ' / IN.		CHECKED -	REVISED -						CONTRACT NO. 76882				
	PLOT DATE = 8/9/2010 10h22i13 AM		DATE -	REVISED -										
											SCALE: 1=10'H =5'V	SHEET NO. 9 OF 25 SHEETS	STA. 275+50.00 TO STA. 275+50.00	

ORIGINAL SURVEY	SURVEYED	BY	DATE
NOTE BOOK	PLOTTED		
	TEMPLATE		
	AREAS		
NO.	AREAS CHECKED		

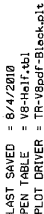


ORIGINAL SURVEY	SURVEYED _____ PLOTTED _____ TEMPLATE _____ AREAS _____ AREAS CHECKED _____	BY _____	DATE _____
NOTE BOOK			
N.O.			

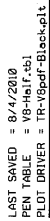

DATE	BY	FINAL	SURVEYED	PLOTTED	DATE	AREAS	CHECKED

DATE	BY	ORIGINAL	SURVEYED	PLOTTED	DATE	AREAS	CHECKED

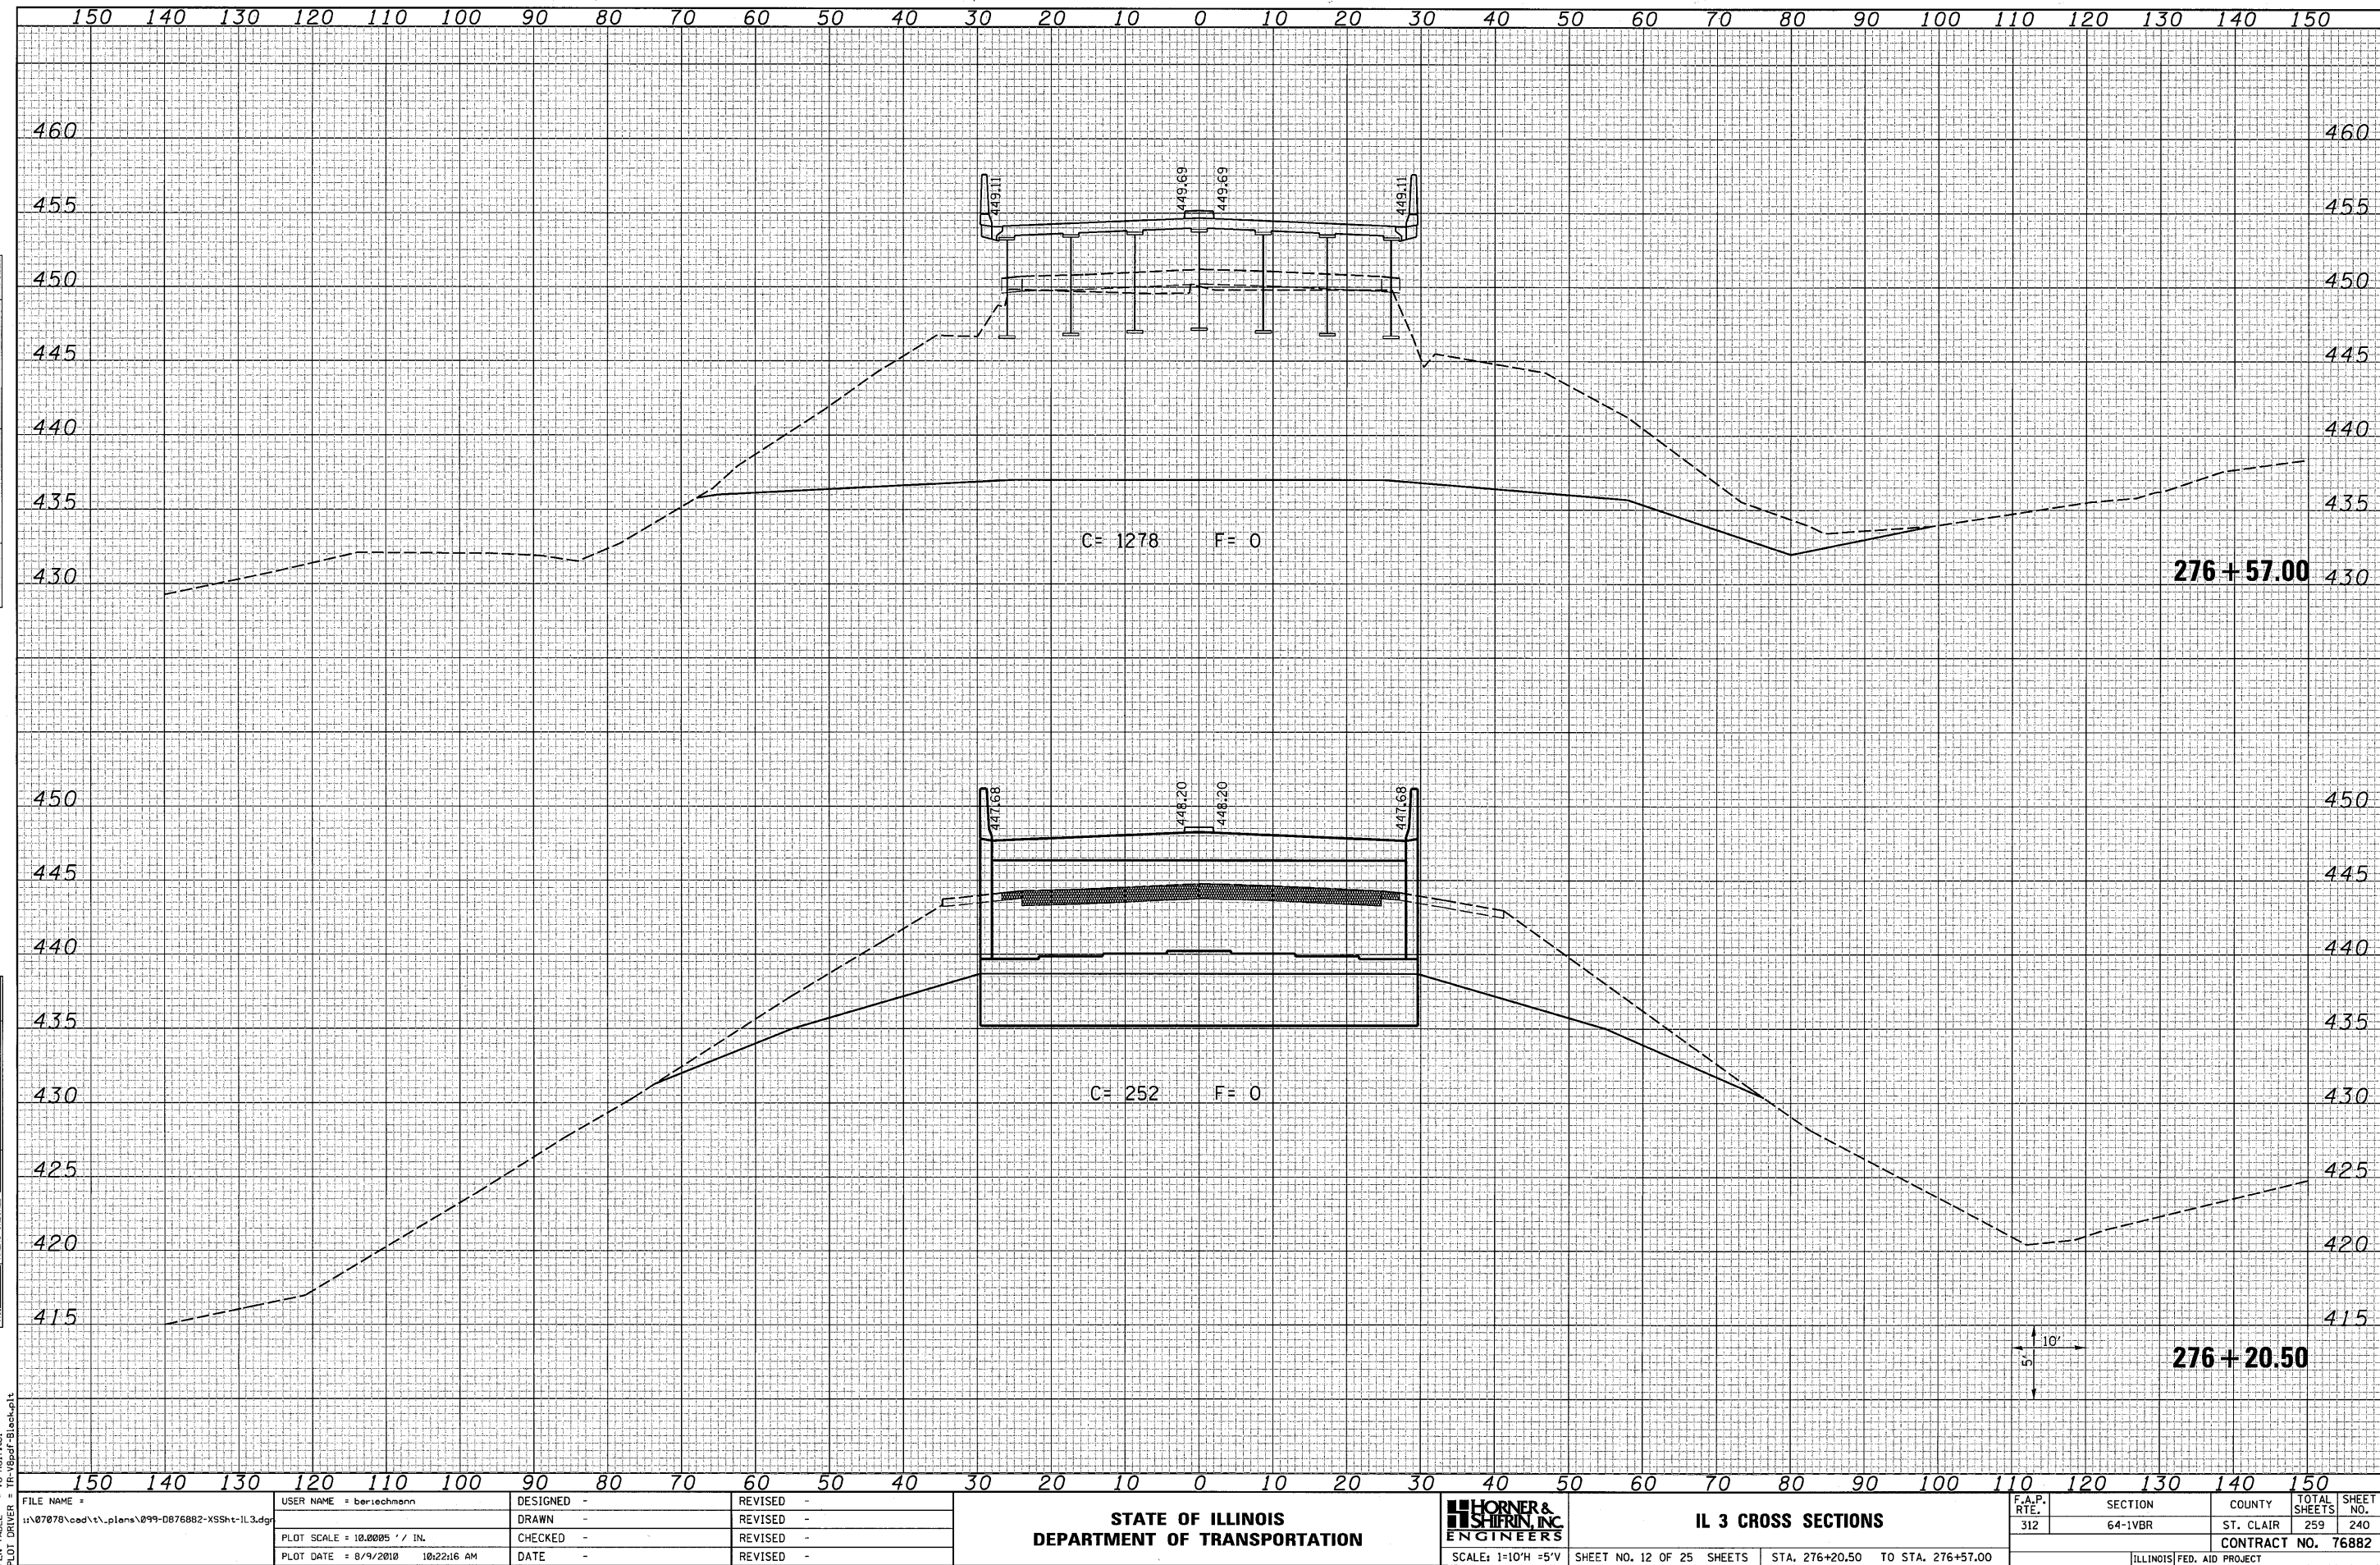

LAST SAVED = 8/4/2010
 PEN TABLE = V8-Hot-1-1
 PLOT DRIVER = TR-V8-Hot-1-1

FILE NAME =	USER NAME = berichmann
1:\07078\cad\1\plans\099-D876882-XSht-IL3.dgn	

DESIGNED -	REVISD -
DRAWN -	REVISD -
CHECKED -	REVISD -
DATE -	REVISD -

PLOT SCALE = 10.0005' / IN.	CHECKED -	REVISD -
PLOT DATE = 8/9/2010 10:22:16 AM	DATE -	REVISD -

STATE OF ILLINOIS DEPARTMENT OF TRANSPORTATION

HORNER & SHIRIN, INC. ENGINEERS


IL 3 CROSS SECTIONS
SCALE: 1"=10'H =5'V
SHEET NO. 12 OF 25 SHEETS
STA. 276+20.50 TO STA. 276+57.00

F.A.P. RTE.	SECTION	COUNTY	TOTAL SHEETS	SHEET NO.
312	64-1VBR	ST. CLAIR	259	240
CONTRACT NO. 76882				
ILLINOIS FED. AID PROJECT				

DATE	BY	SURVEYED	PLOTTED	DATE	BY
NO.		NOTE BOOK	AREAS	AREAS	CHECKED

DATE	BY	ORIGINAL	SURVEYED	PLOTTED	DATE	BY
NO.		NOTE BOOK	AREAS	AREAS	CHECKED	

LAST SAVED = 8/4/2010
PEN TABLE = VB-Hat-101
PLOT DRIVER = Tr-10pdf-Block.plt

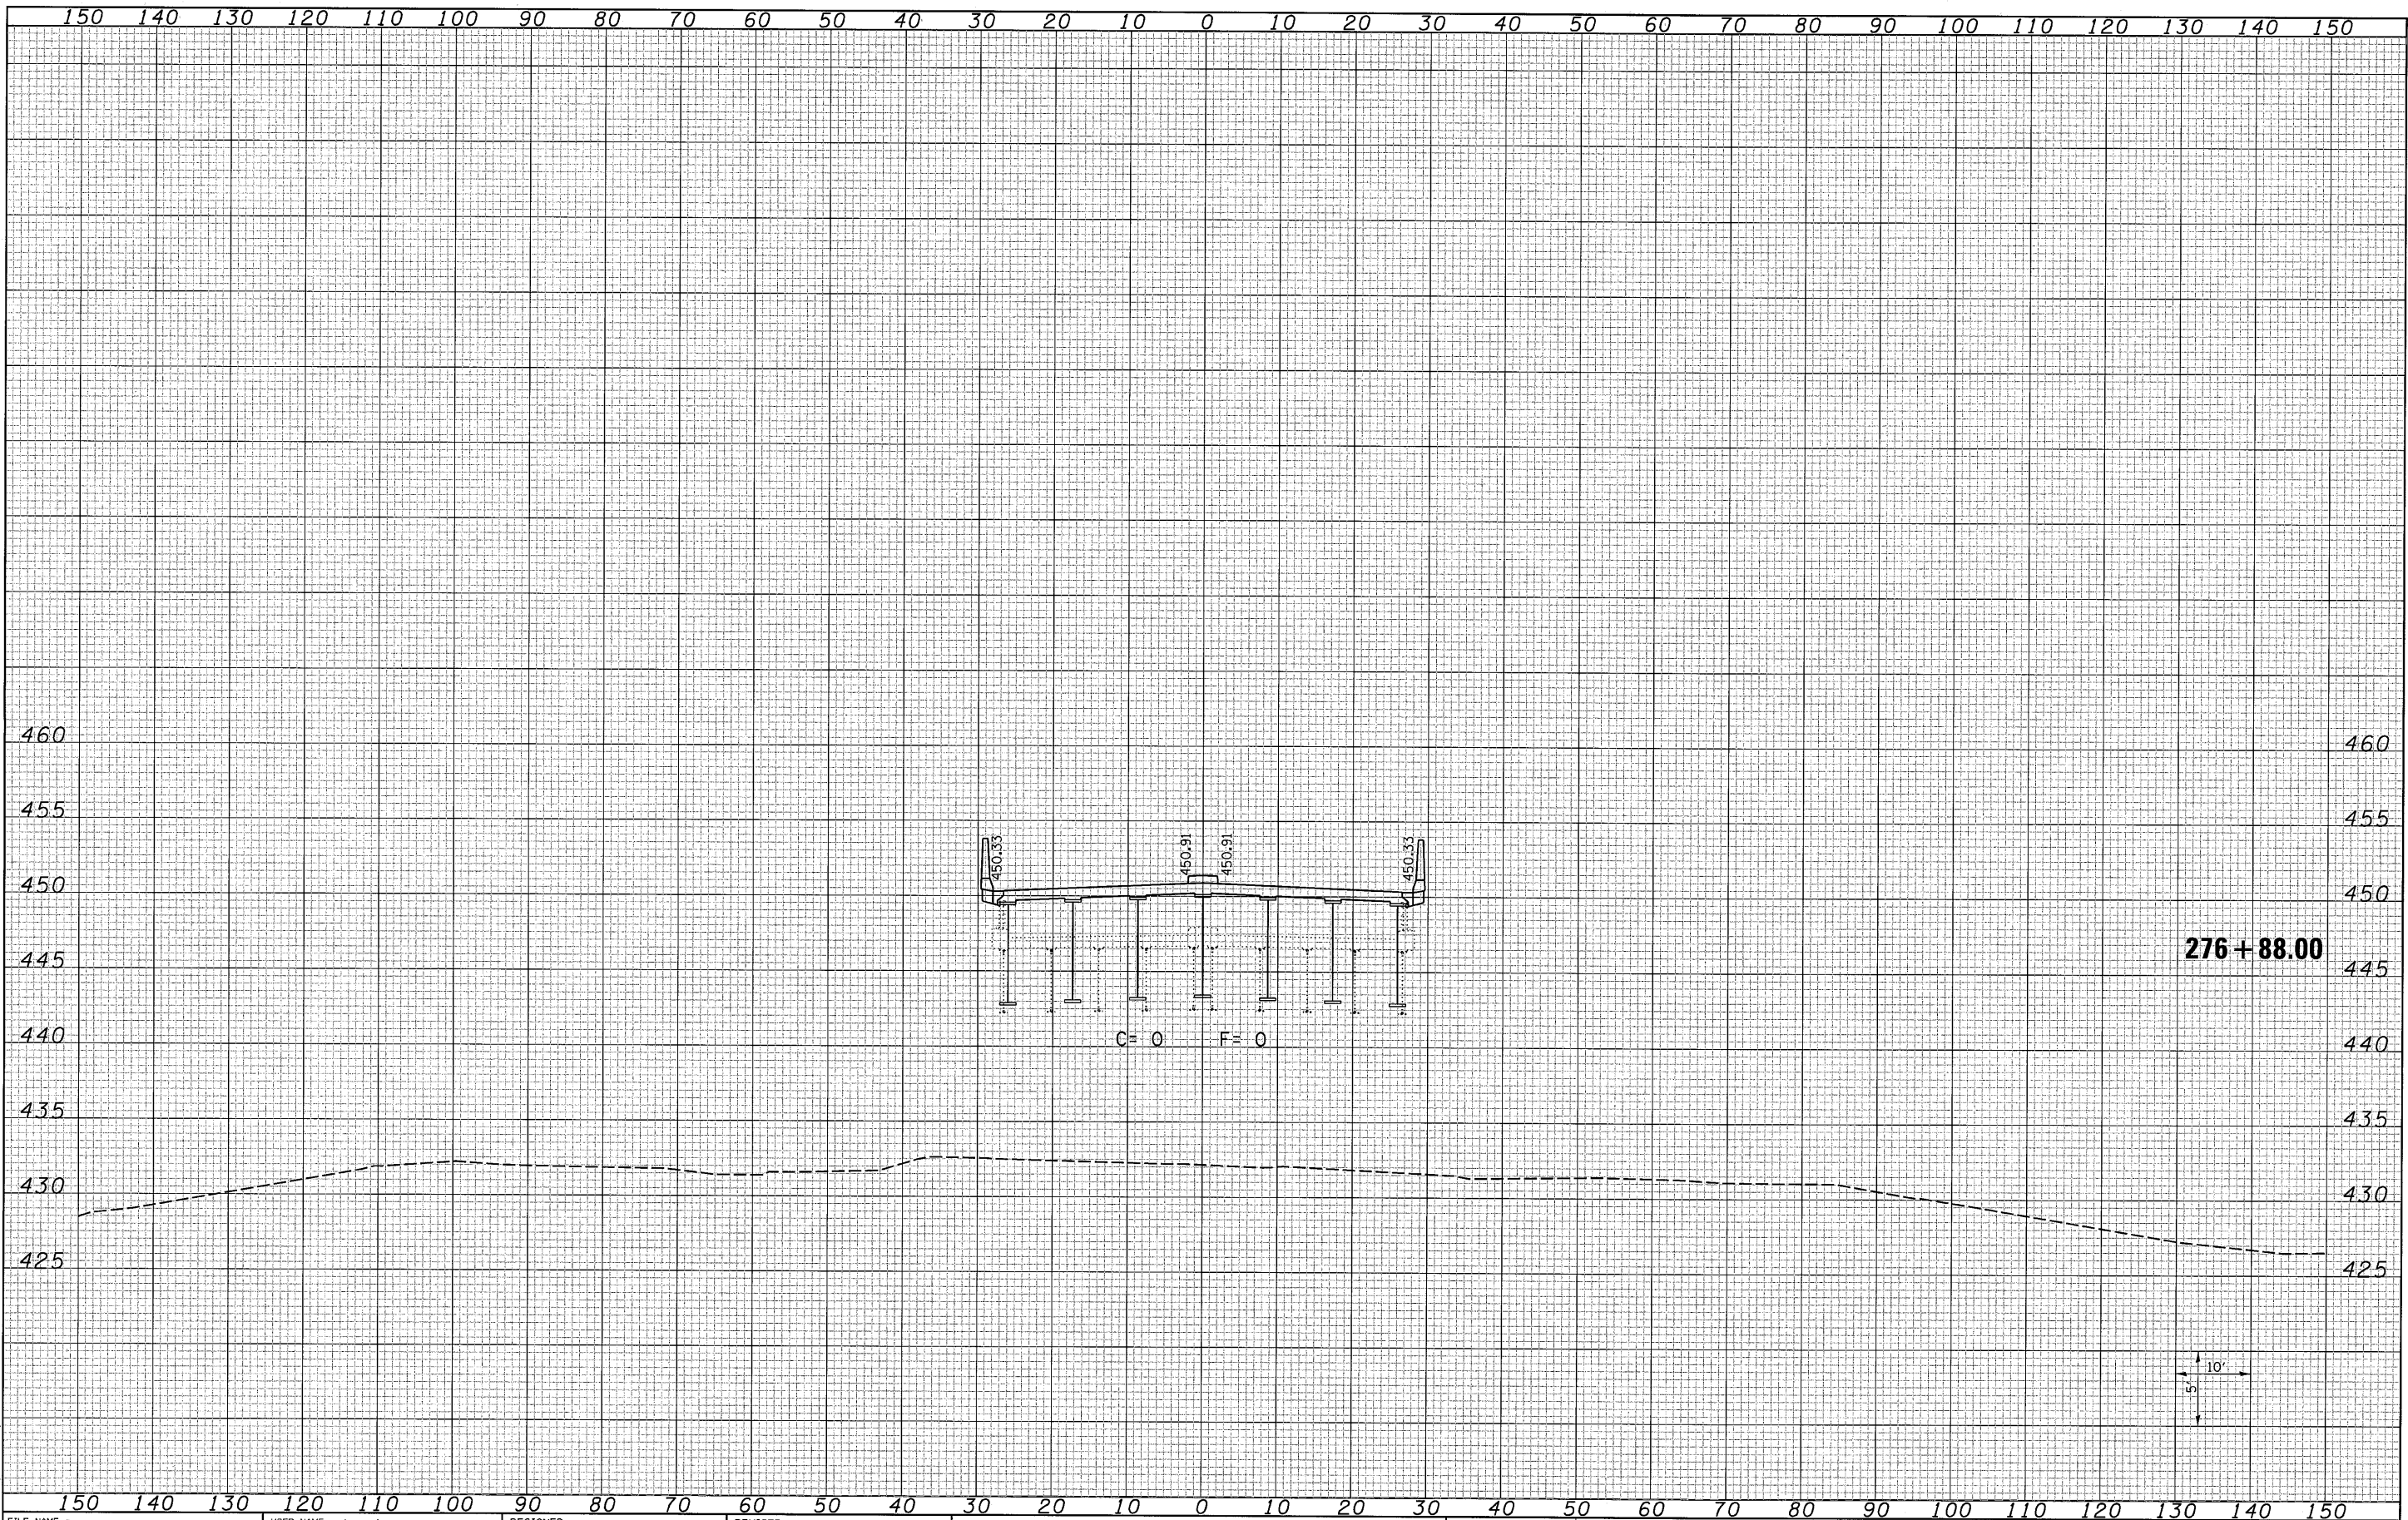


FILE NAME =	USER NAME = bertechmann	DESIGNED -	REVISED -	STATE OF ILLINOIS DEPARTMENT OF TRANSPORTATION	HORNER & SHIRIN, INC. ENGINEERS	IL 3 CROSS SECTIONS	F.A.P. RTE.	SECTION	COUNTY	TOTAL SHEETS	SHEET NO.
1:\07070\oad\1\plane\099-0876882-XSht-IL3.dgn		DRAWN -	REVISED -				312	64-1VBR	ST. CLAIR	259	241
PLOT SCALE = 18.0005' / IN.		CHECKED -	REVISED -				CONTRACT NO. 76882				
PLOT DATE = 8/9/2010 10:22:17 AM		DATE -	REVISED -				ILLINOIS FED. AID PROJECT				


DATE	
BY	
FINAL SURVEY	
PLOTTED	
NOTE BOOK	
AREAS	
CHECKED	
NO.	

DATE	
BY	
ORIGINAL SURVEY	
NOTE BOOK	
AREAS	
CHECKED	
NO.	

LAST SAVED = 8/4/2010
PEN TABLE = V8-Half.tbl
PLOT DRIVER = Tr-Plotter-Black.plt

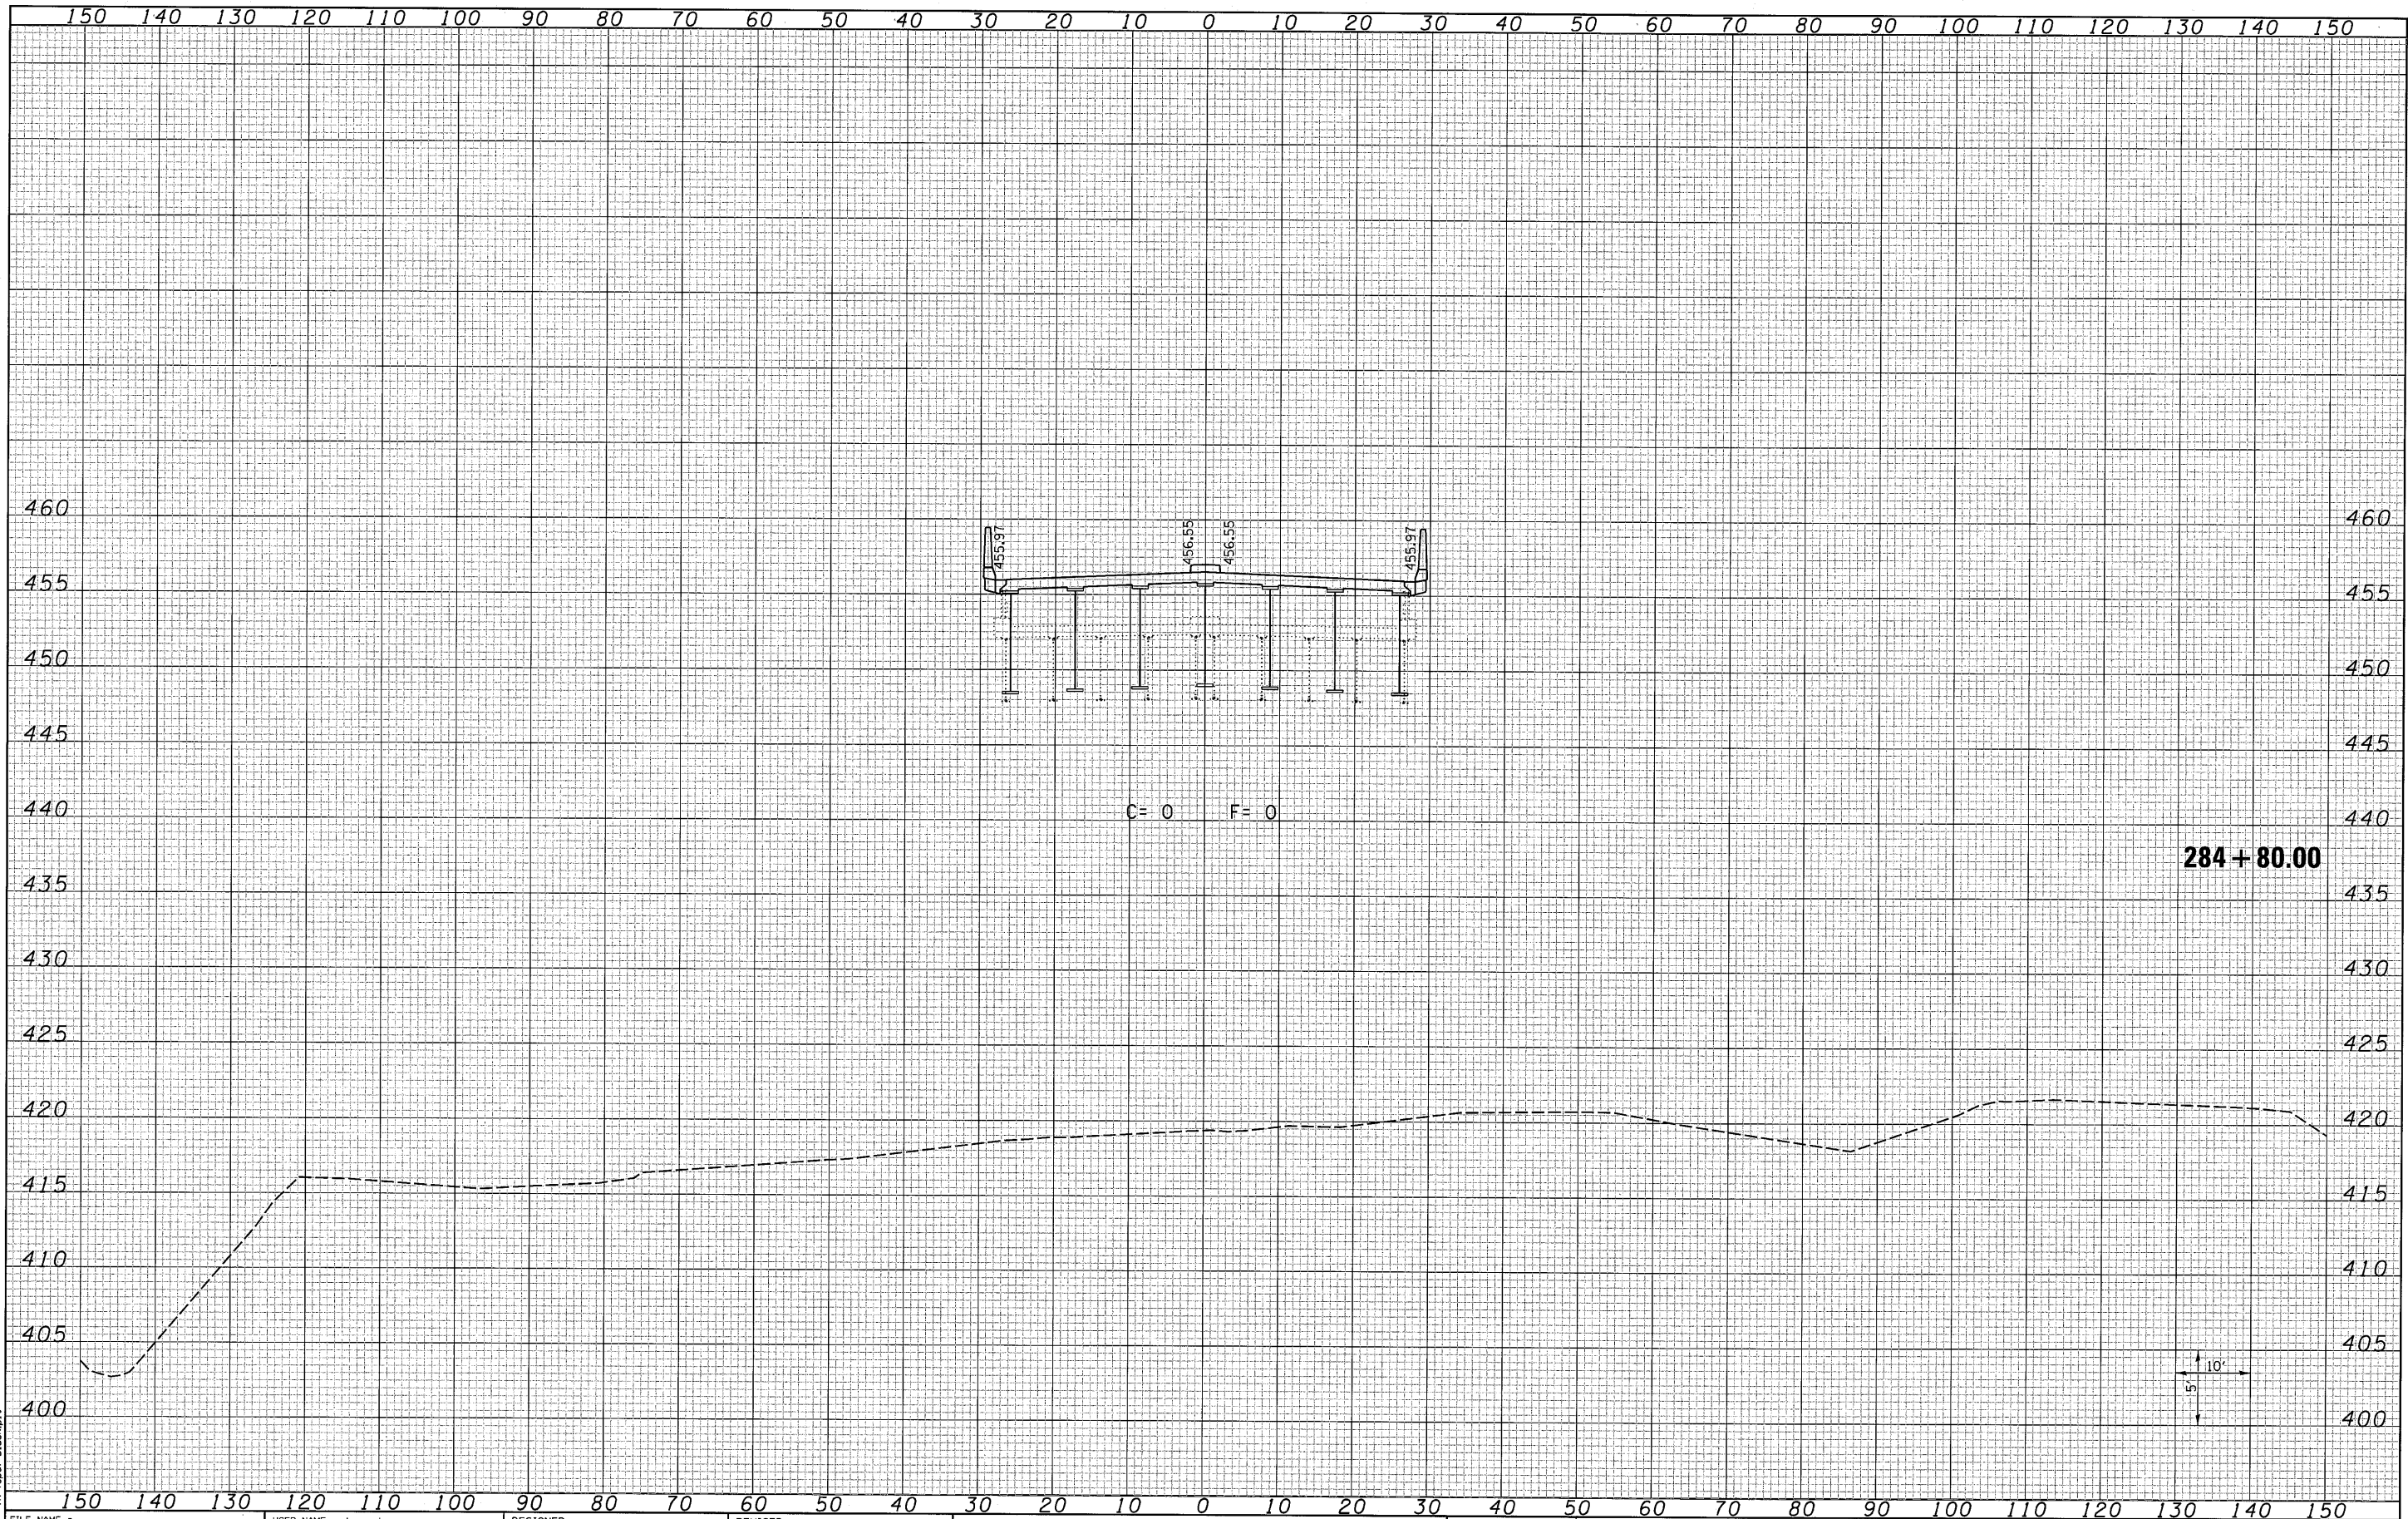


FILE NAME =	USER NAME = beriechmann	DESIGNED -	REVISED -	STATE OF ILLINOIS DEPARTMENT OF TRANSPORTATION	HORNER & SHIRIN, INC. ENGINEERS IL 3 CROSS SECTIONS	F.A.P. RTE.	SECTION	COUNTY	TOTAL SHEETS	SHEET NO.	
1:\07078\ood\1\plans\099-D076882-XSSht-IL3.dgn		DRAWN -	REVISED -			312	64-1VBR	ST. CLAIR	259	242	
PLOT SCALE = 10.0005' / IN.		CHECKED -	REVISED -			CONTRACT NO. 76882					
PLOT DATE = 8/9/2010 10:22:18 AM		DATE -	REVISED -			ILLINOIS FED. AID PROJECT					
SCALE: 1"=10'H ±5'V				SHEET NO. 14 OF 25 SHEETS		STA. 284+80.00 TO STA. 284+80.00					

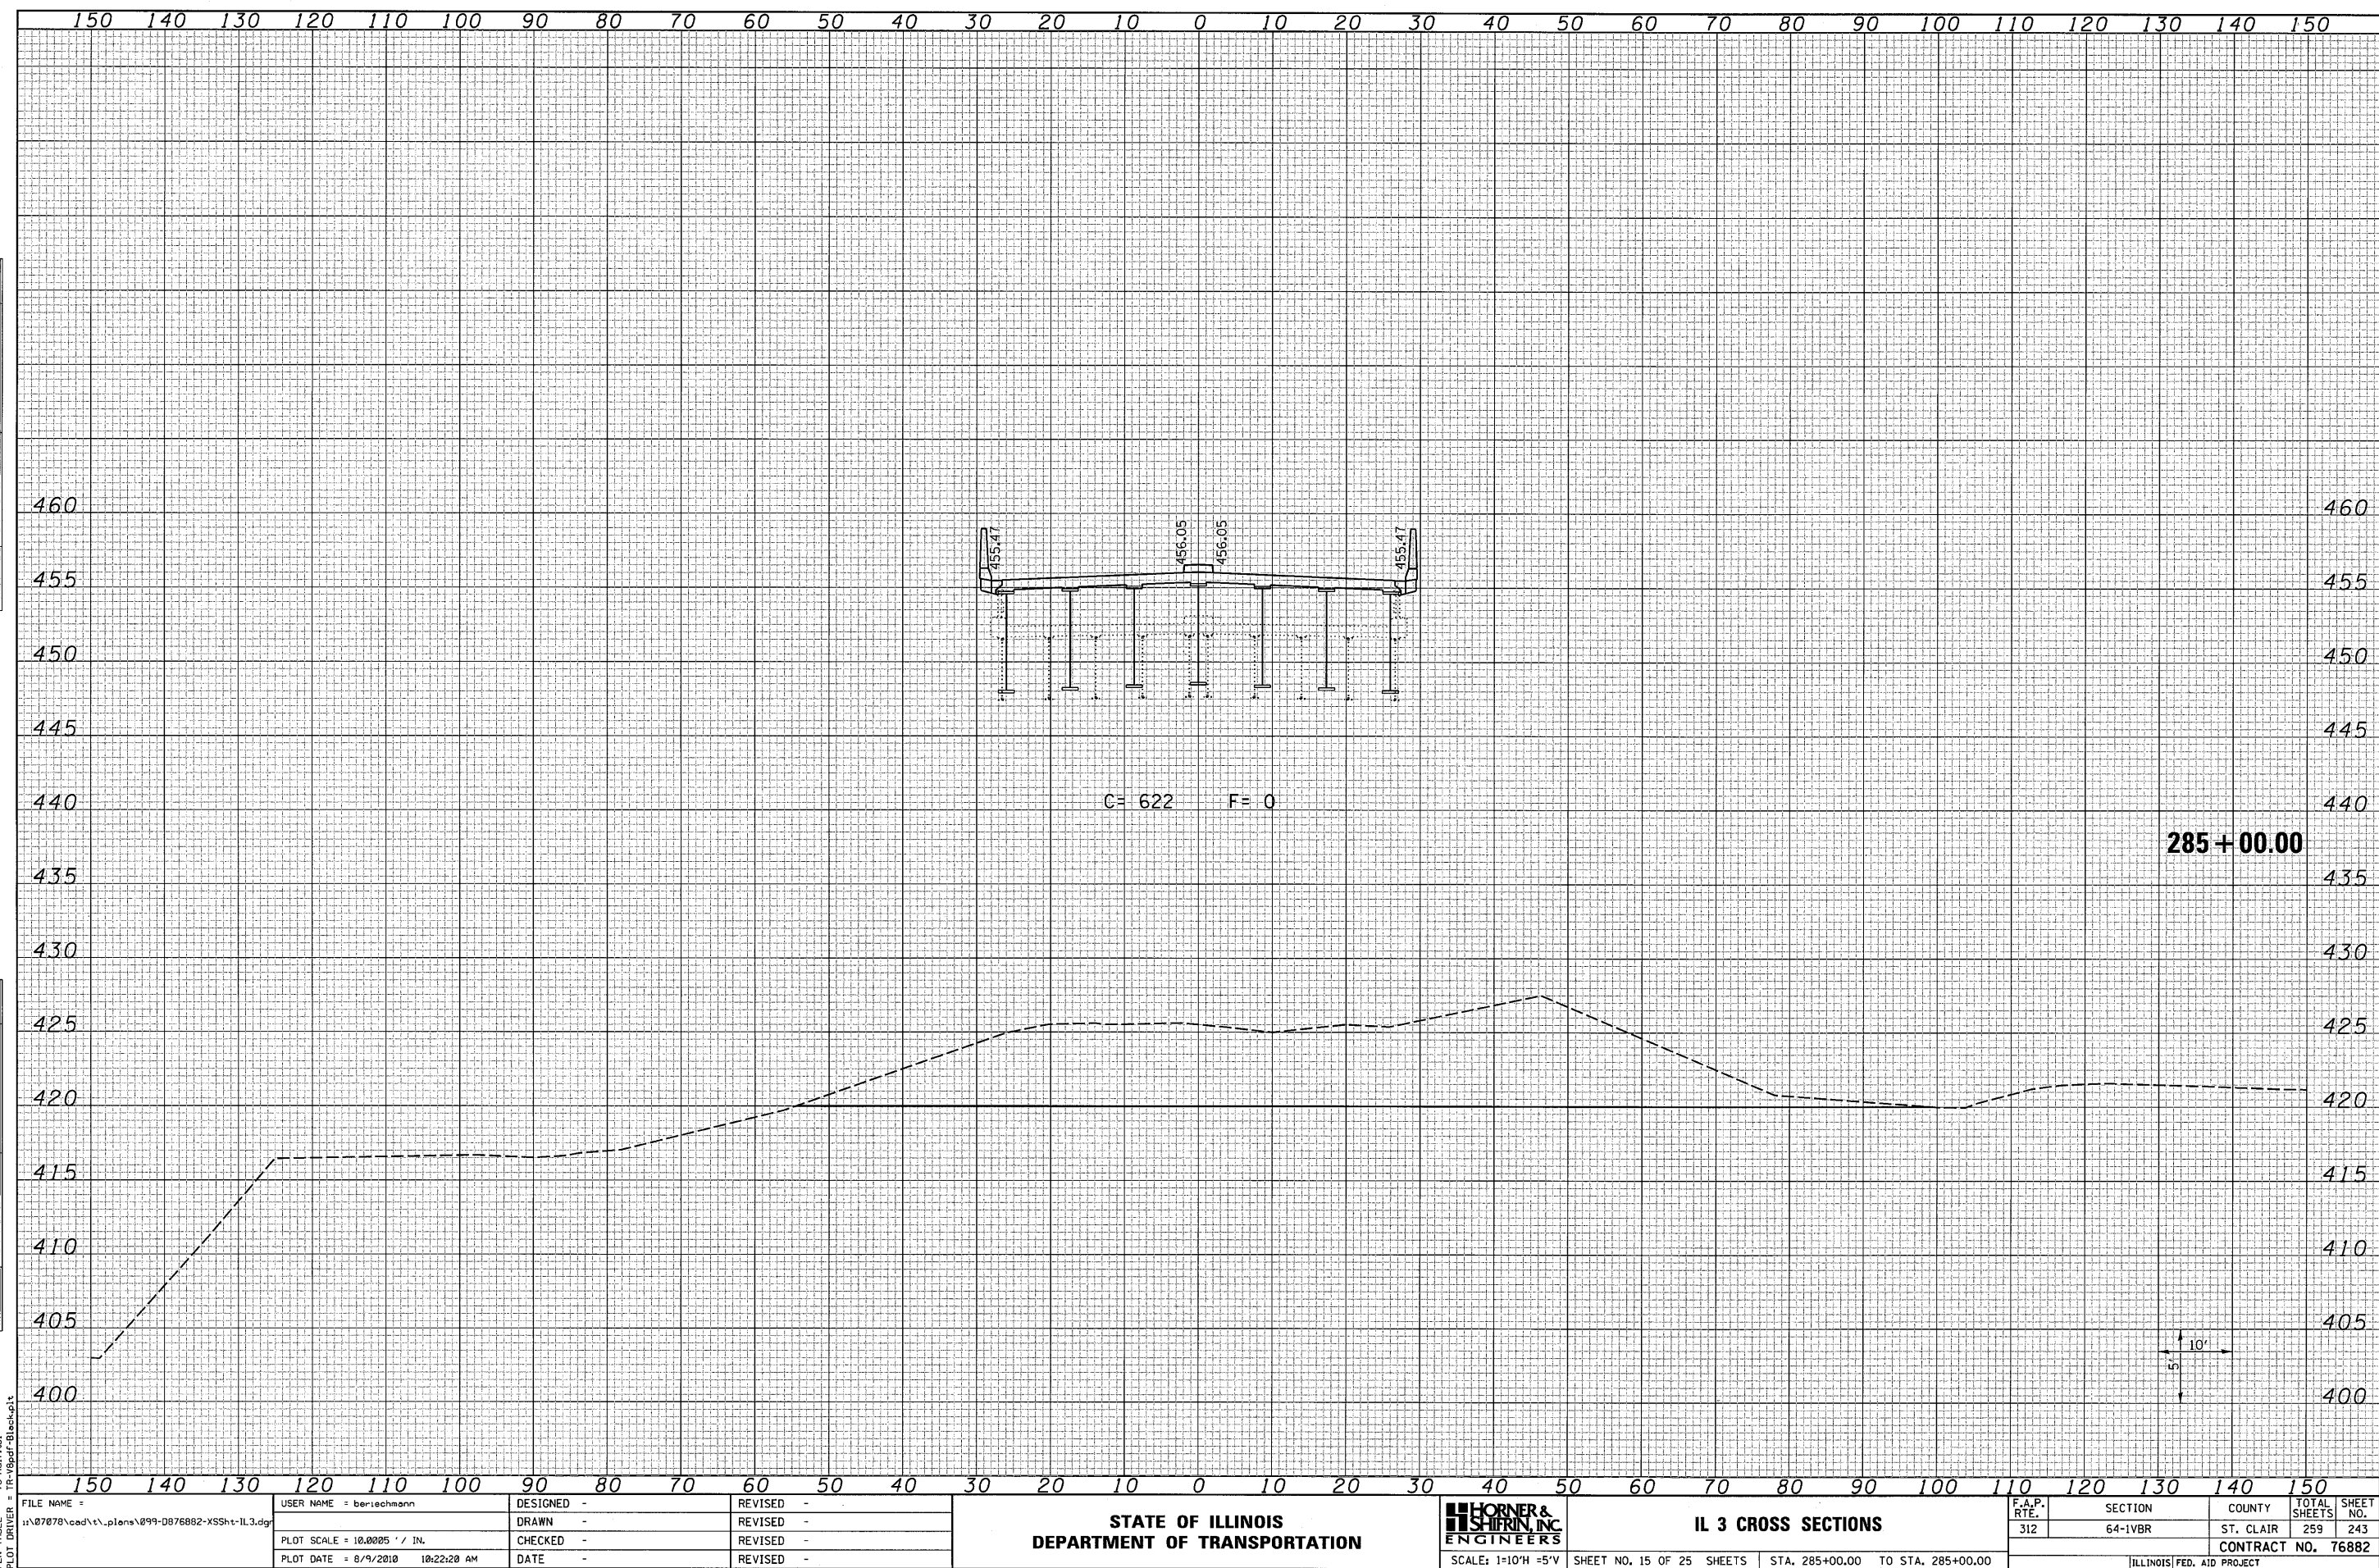


LAST SAVED = 8/4/2010
PEN TABLE = V8-Half.tbl

ORIGINAL SURVEY	SURVEYED _____	BY _____	DATE _____
NOTE BOOK	PLOTTED _____	TEMPLATE _____	
	AREAS _____		
NO. _____	AREAS CHECKED _____		

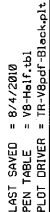

PLOT DRIVERS	FILE NAME =	USER NAME = beriechmann	DESIGNED -	REVISED -	 HORNER & SHIFRIN, INC. ENGINEERS	STATE OF ILLINOIS DEPARTMENT OF TRANSPORTATION				IL 3 CROSS SECTIONS				F.A.P. RTE.	SECTION	COUNTY	TOTAL SHEETS	SHEET NO.
	\\07078\oad\it\plans\099-D076802-XSSht-IL3.dgn		DRAWN -	REVISED -										312	64-1VBR	ST. CLAIR	259	244
	PLOT SCALE = 10.0005 ' / IN.		CHECKED -	REVISED -										CONTRACT NO. 76882				
	PLOT DATE = 8/9/2010 10:22:21 AM		DATE -	REVISED -										ILLINOIS FED. AID PROJECT				
					SCALE: 1"=10' H =5' V	SHEET NO. 16 OF 25 SHEETS	STA. 285+59.02 TO STA. 285+59.02											


ORIGINAL SURVEY					
NOTE BOOK	SURVEYED _____	BY _____	DATE _____		
NO. _____	PLOTTED _____				
	TEMPLATE _____				
	AREAS _____				
	AREAS CHECKED _____				

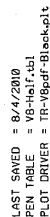

DATE	BY	SURVEYED	PLOTTED	REVIEWED	AREAS CHECKED

DATE	BY	SURVEYED	PLOTTED	REVIEWED	AREAS CHECKED


LAST SAVED = 8/4/2010
PEN TABLE = VB-Half.tbl
PLOT DRIVER = TR-VBpdf-Black.plt

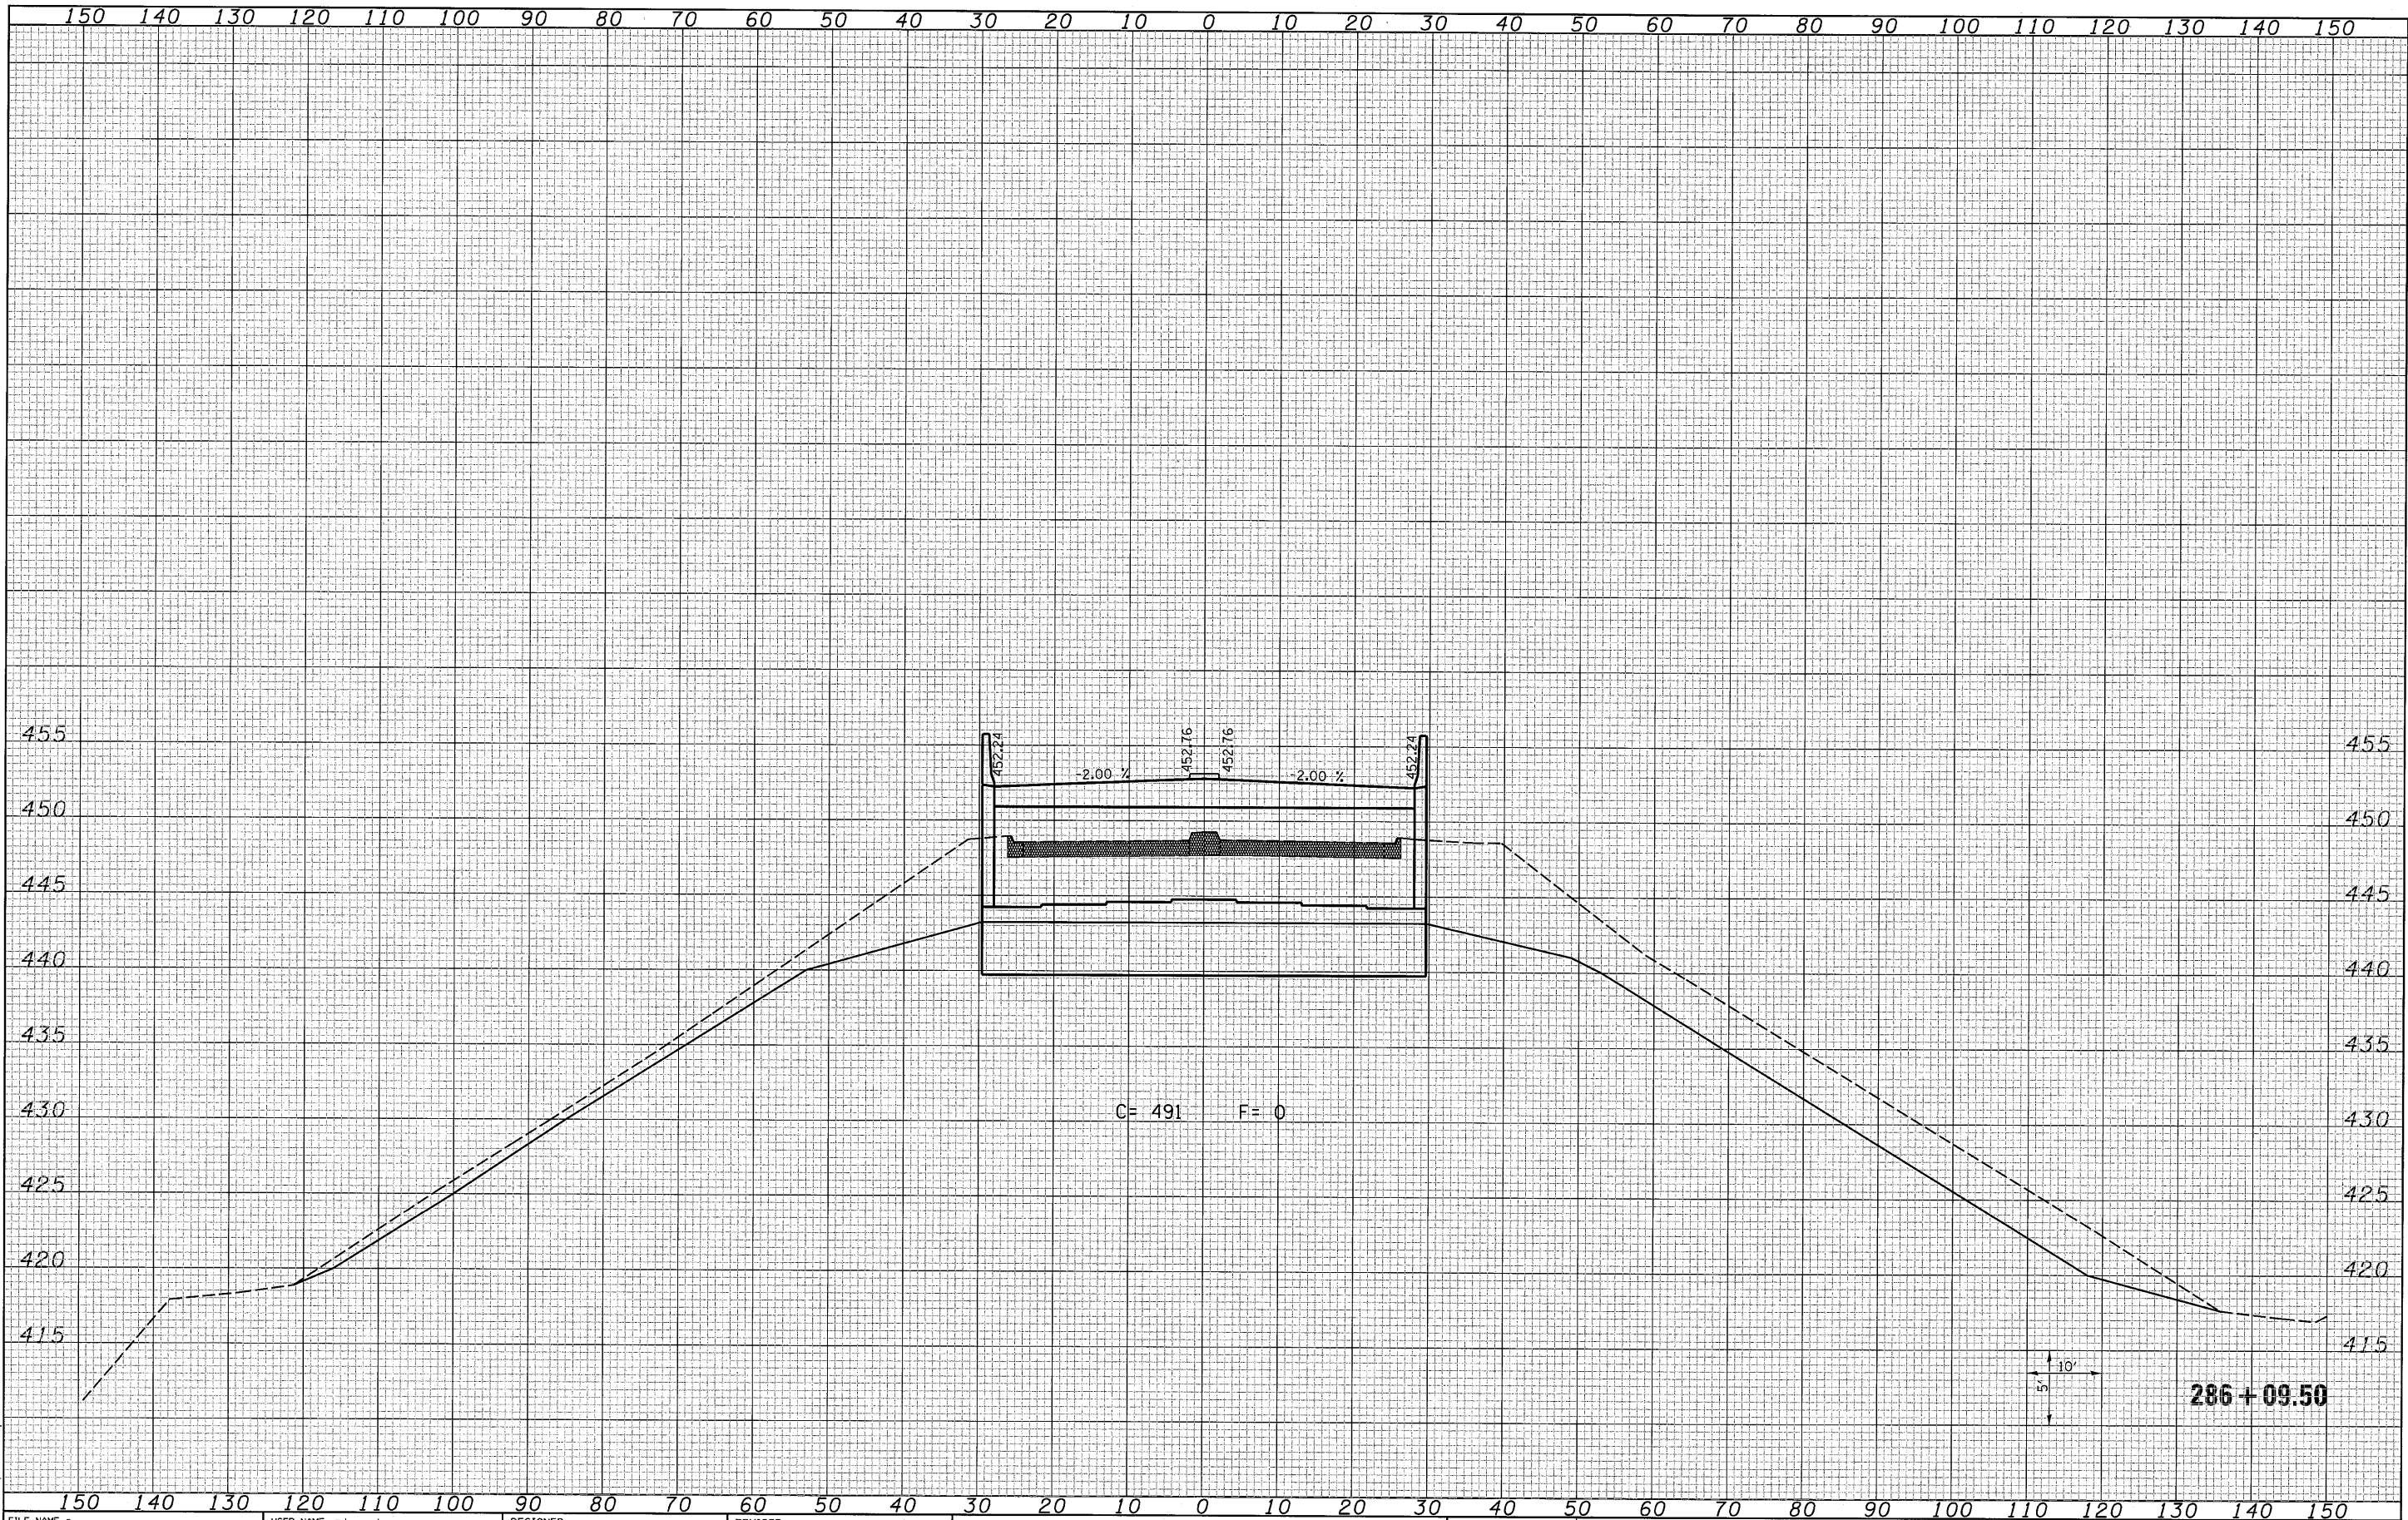

FILE NAME =	USER NAME = beriechmann	DESIGNED -	REVISED -	STATE OF ILLINOIS DEPARTMENT OF TRANSPORTATION HORNER & SHIRIN, INC ENGINEERS	IL 3 CROSS SECTIONS	F.A.P. RTE.	SECTION	COUNTY	TOTAL SHEETS	SHEET NO.
\\07078\cad\t\plans\099-D876882-XSSht-IL3.dgn		DRAWN -	REVISED -			312	64-1VBR	ST. CLAIR	259	246
PLOT SCALE = 10.0005 ' / IN.		CHECKED -	REVISED -			CONTRACT NO. 76882				
PLOT DATE = 8/9/2010 10:22:23 AM		DATE -	REVISED -			ILLINOIS FED. AID PROJECT				


SCALE: 1"=10'H ±5'V SHEET NO. 18 OF 25 SHEETS STA. 286+09.50 TO STA. 286+09.50

ORIGINAL SURVEY	SURVEYED	BY	DATE
NOTE BOOK	PLOTTED		
	TEMPLATE		
	AREAS		
NO.	AREAS CHECKED		

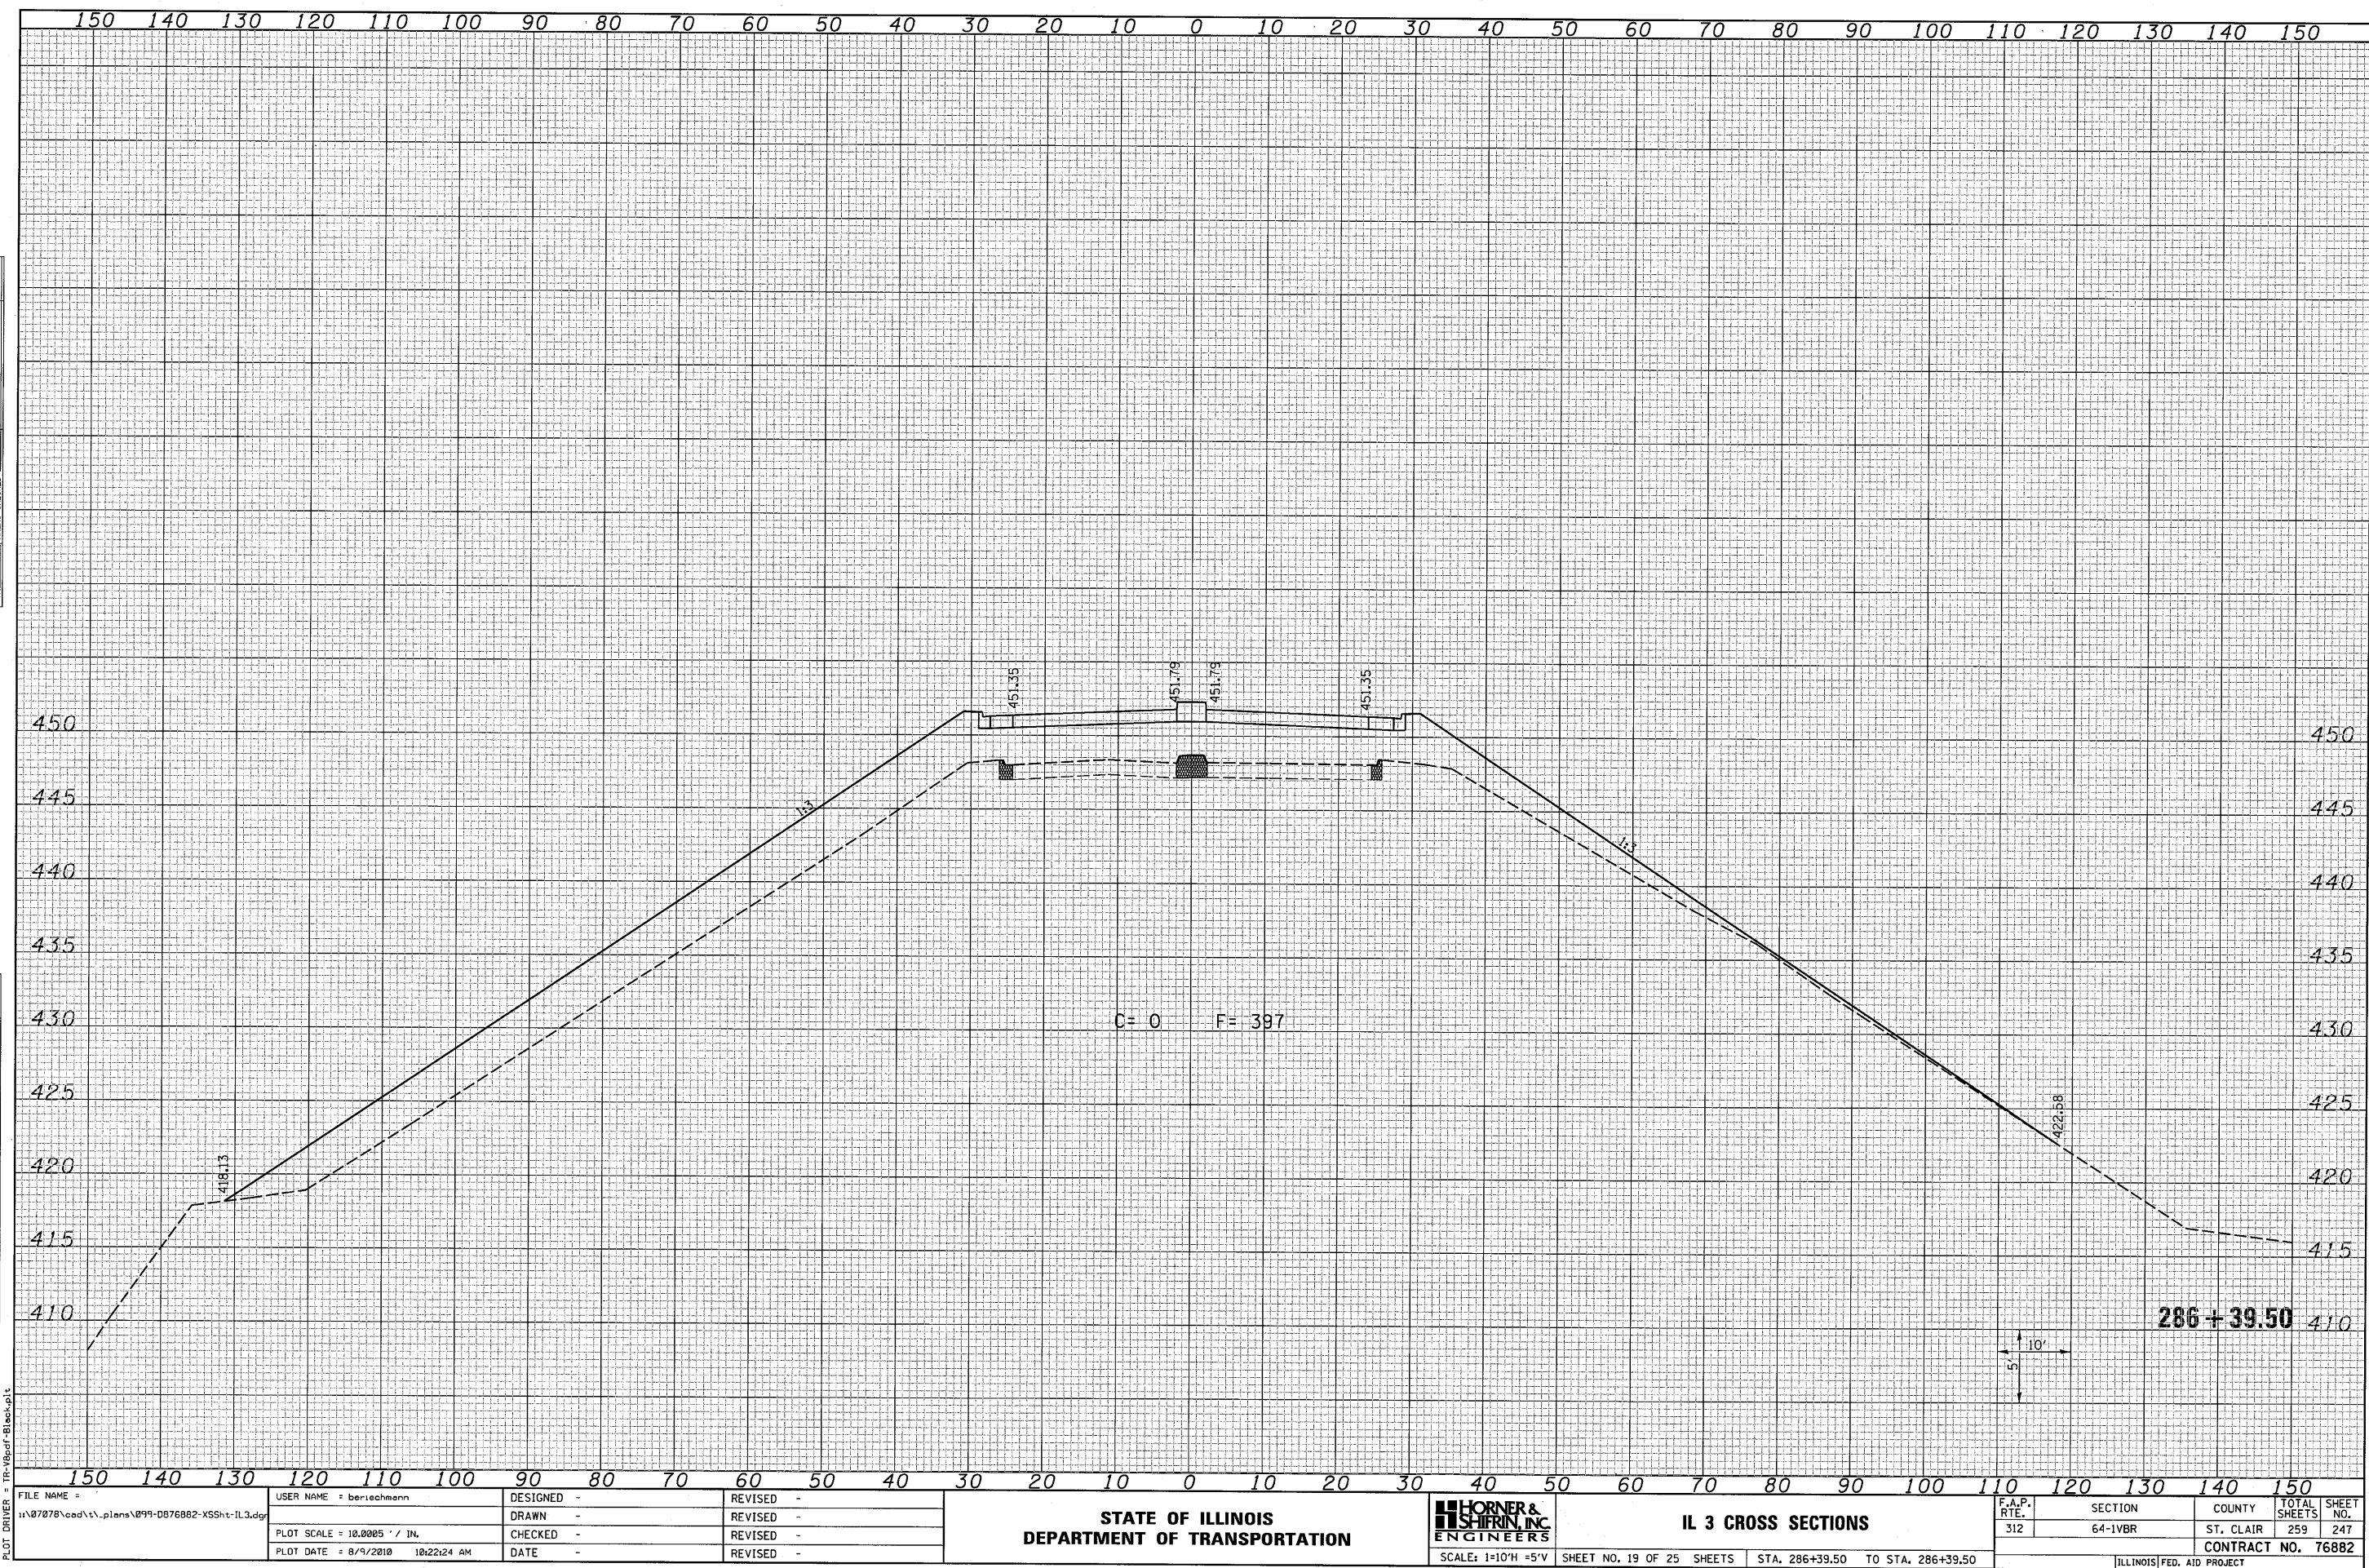

DATE	BY	FINAL SURVEY	SURVEYED	PLOTTED	DATE	NO.

DATE	BY	ORIGINAL SURVEY	SURVEYED	PLOTTED	DATE	NO.

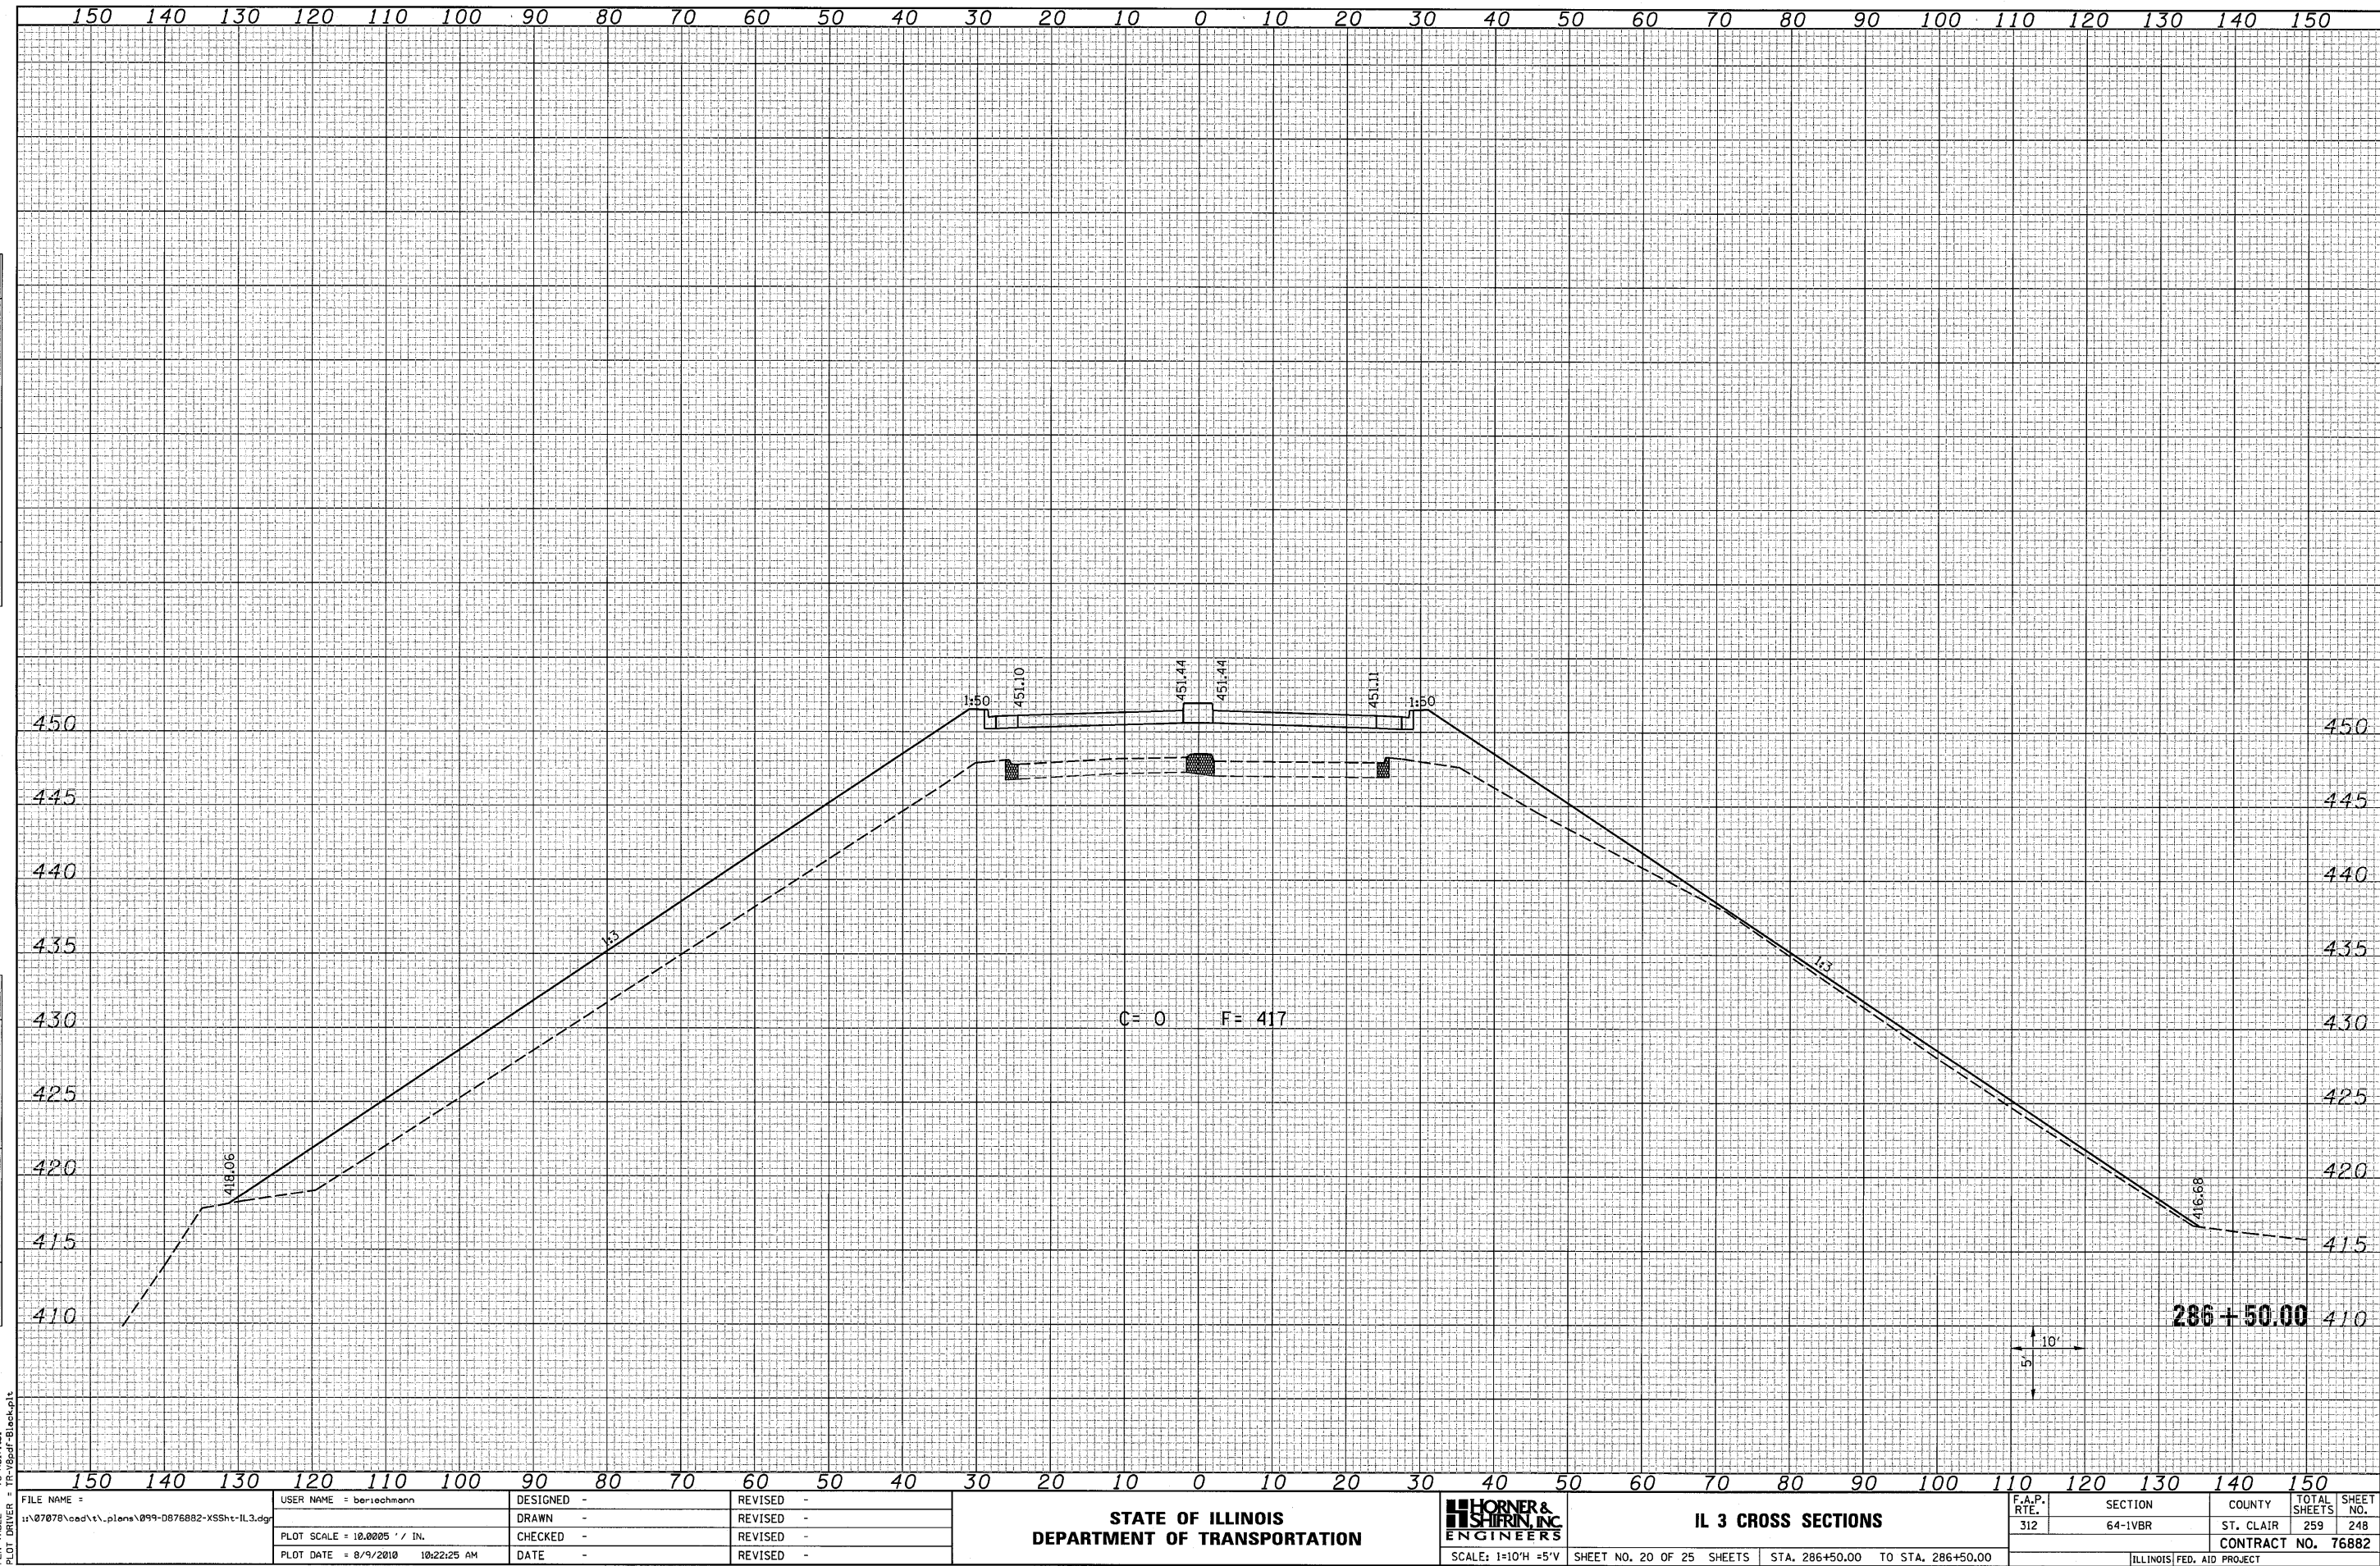

LAST SAVED = 8/4/2010
PEN TABLE = VB-Half.tbl
PLOT DRIVER = TR-VBpdf-Block.plt

FILE NAME =
u:\07078\oad\1\plans\099-D876882-XSSht-IL3.dgn

USER NAME = bersechmann	DESIGNED -	REVISED -
PLOT SCALE = 10.0005' / IN.	DRAWN -	REVISED -
PLOT DATE = 8/9/2010 10:22:25 AM	CHECKED -	REVISED -
	DATE -	REVISED -

STATE OF ILLINOIS
DEPARTMENT OF TRANSPORTATION

HORNER &
SHIRIN, INC.
ENGINEERS

IL 3 CROSS SECTIONS


SCALE: 1"=10'H ±5'V SHEET NO. 20 OF 25 SHEETS STA. 286+50.00 TO STA. 286+50.00

F.A.P. RTE.	SECTION	COUNTY	TOTAL SHEETS	SHEET NO.
312	64-1VBR	ST. CLAIR	259	248
CONTRACT NO. 76882				
ILLINOIS FED. AID PROJECT				

DATE	BY	SURVEYED	PLOTTED	DATE	NO.

DATE	BY	SURVEYED	PLOTTED	DATE	NO.

LAST SAVED = 8/4/2010
PEN TABLE = VB-Hgt.tbl
PLOT DRIVER = Tr-Plot-Block.plt

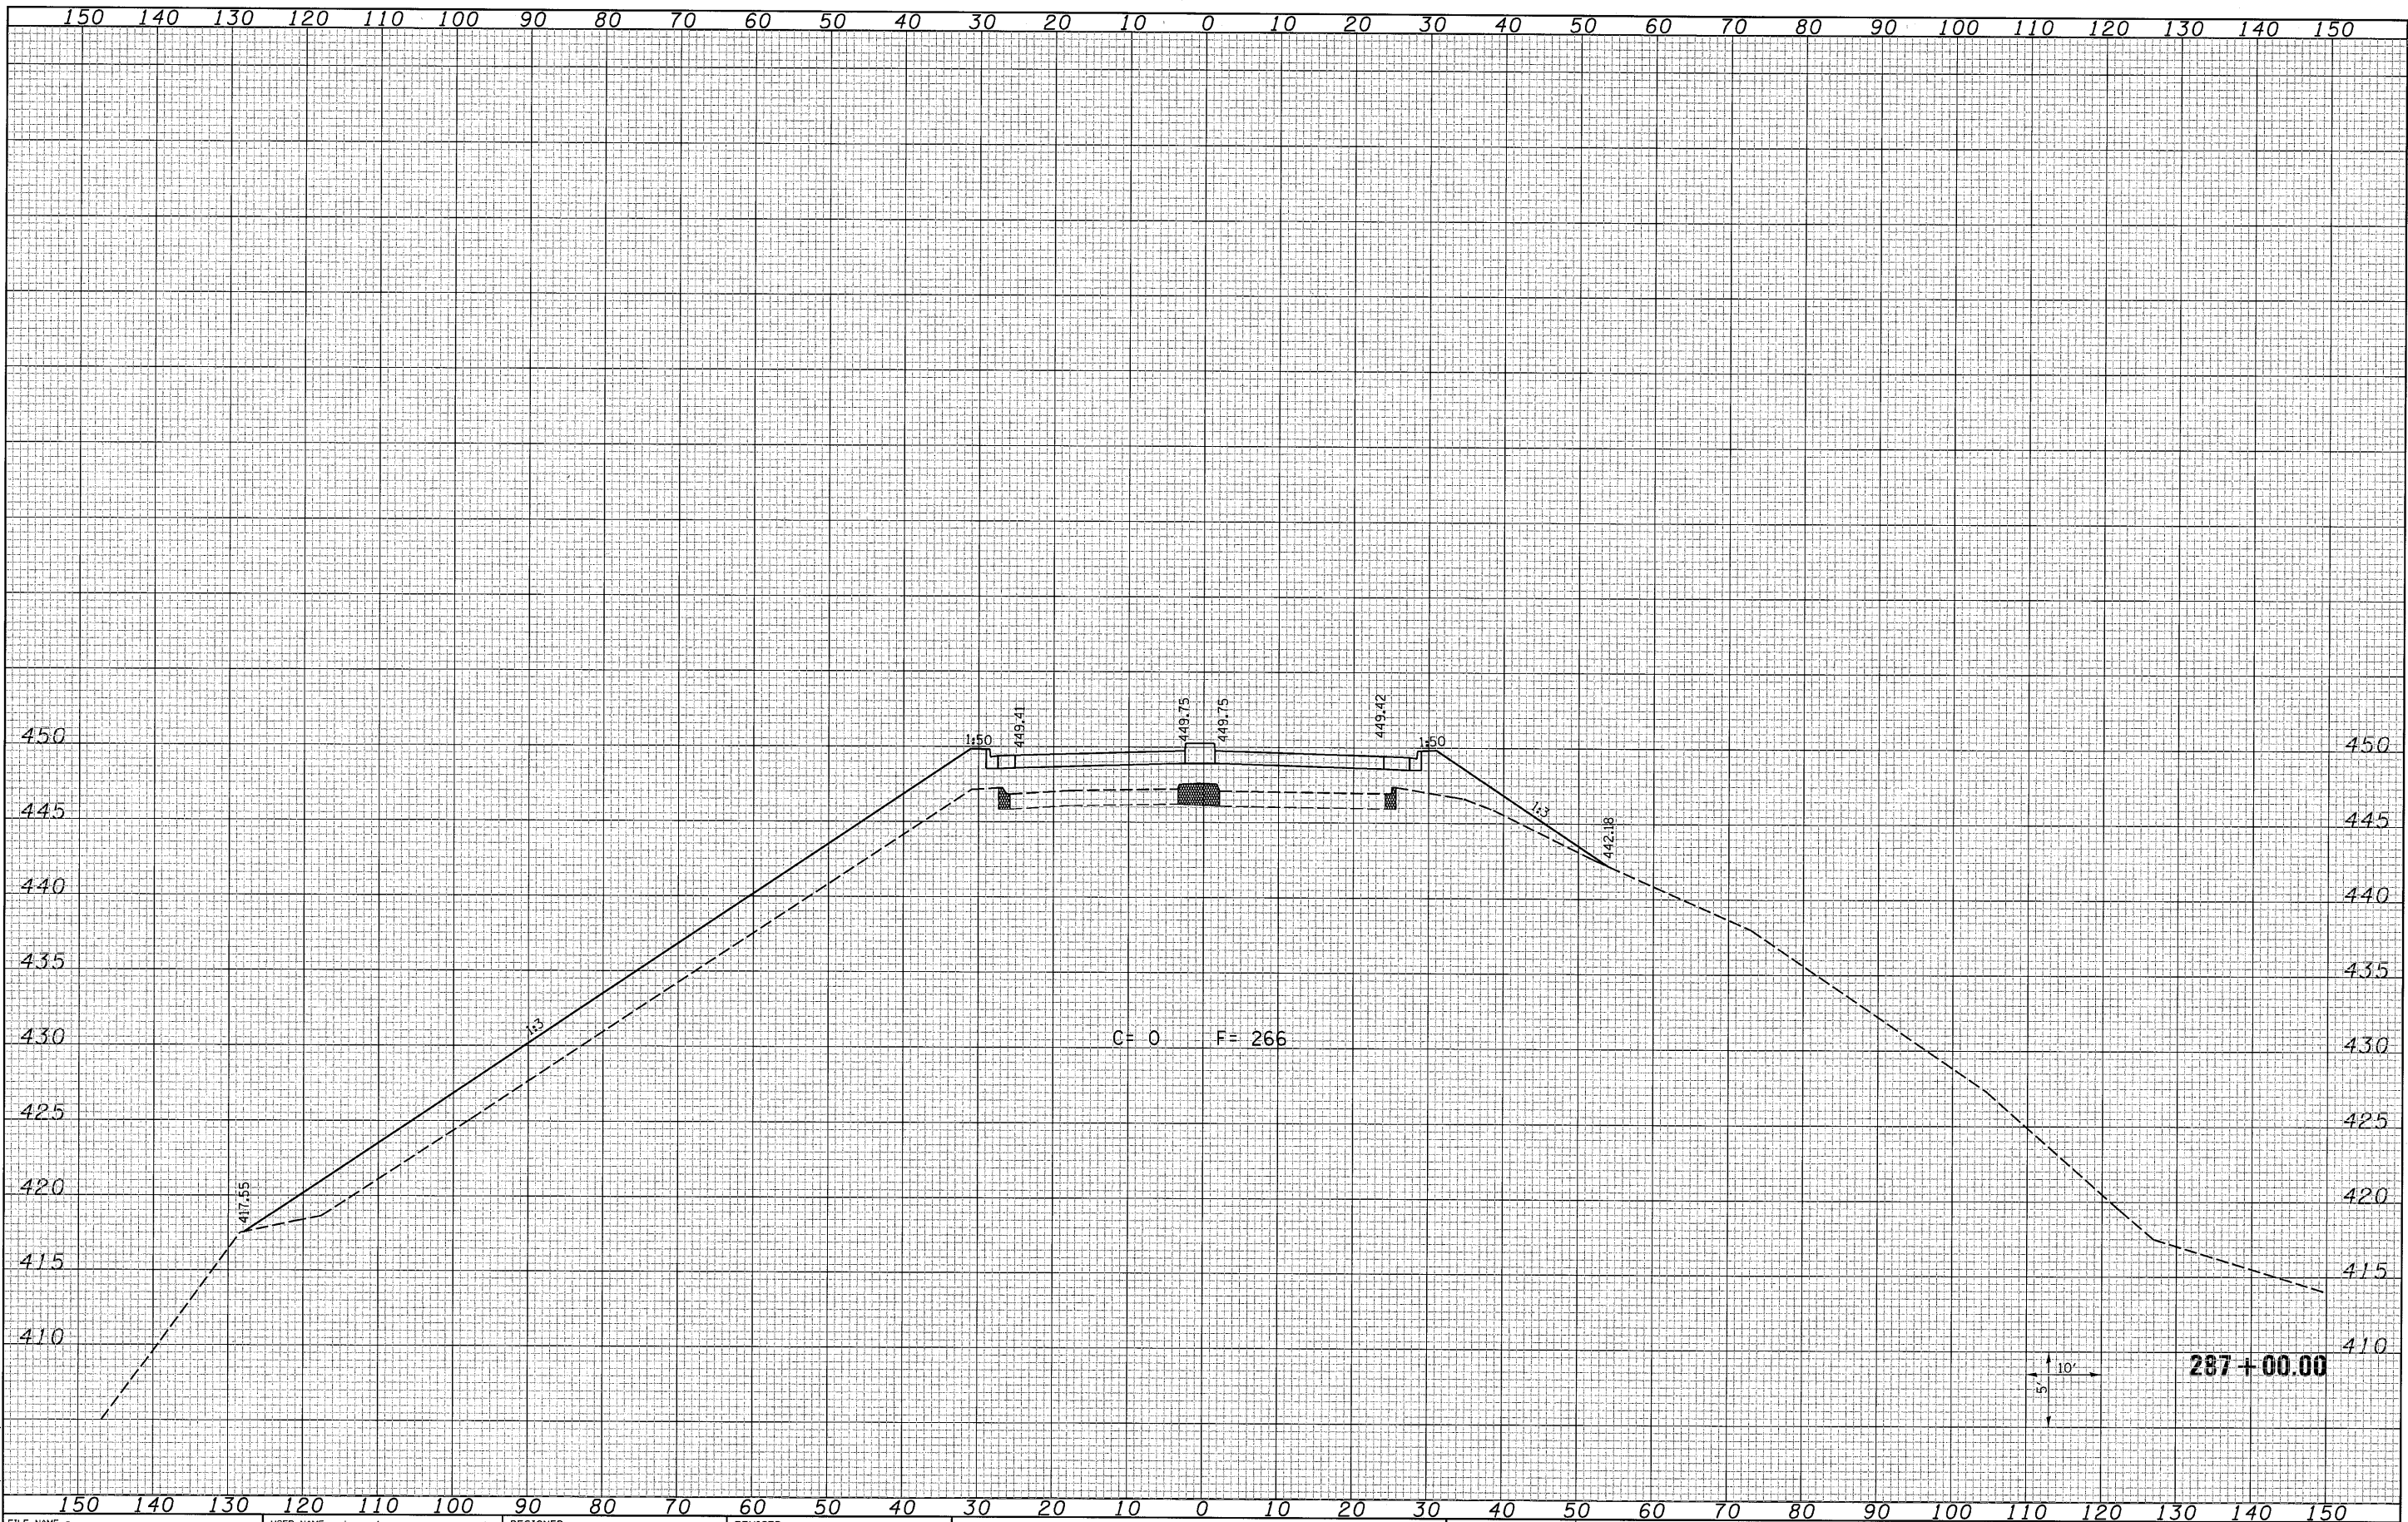


FILE NAME =	USER NAME = beriechmann	DESIGNED -	REVISED -	STATE OF ILLINOIS DEPARTMENT OF TRANSPORTATION HORNER & SHIRIN, INC. ENGINEERS	IL 3 CROSS SECTIONS	F.A.P. RTE. 312	SECTION 64-IVBR	COUNTY ST. CLAIR	TOTAL SHEETS 259	SHEET NO. 249
1:\07078\ood\l\plans\099-D876882-XSSht-IL3.dgn		DRAWN -	REVISED -		SCALE: 1"=10'H ±5'V	SHEET NO. 21 OF 25 SHEETS	STA. 287+00.00	TO STA. 287+00.00	CONTRACT NO. 76882	
PLOT SCALE = 10.0005' / IN.		CHECKED -	REVISED -							
PLOT DATE = 8/9/2010 10:22:25 AM		DATE -	REVISED -							

ILLINOIS FED. AID PROJECT

DATE	BY	FINAL SURVEY	SURVEYED	PLOTTED	DATE	NO.

DATE	BY	ORIGINAL SURVEY	SURVEYED	PLOTTED	DATE	NO.

LAST SAVED = 8/4/2010
PEN TABLE = VB-Ha1f-b1
PLOT DRIVER = TR-VBpdf-Block.plt

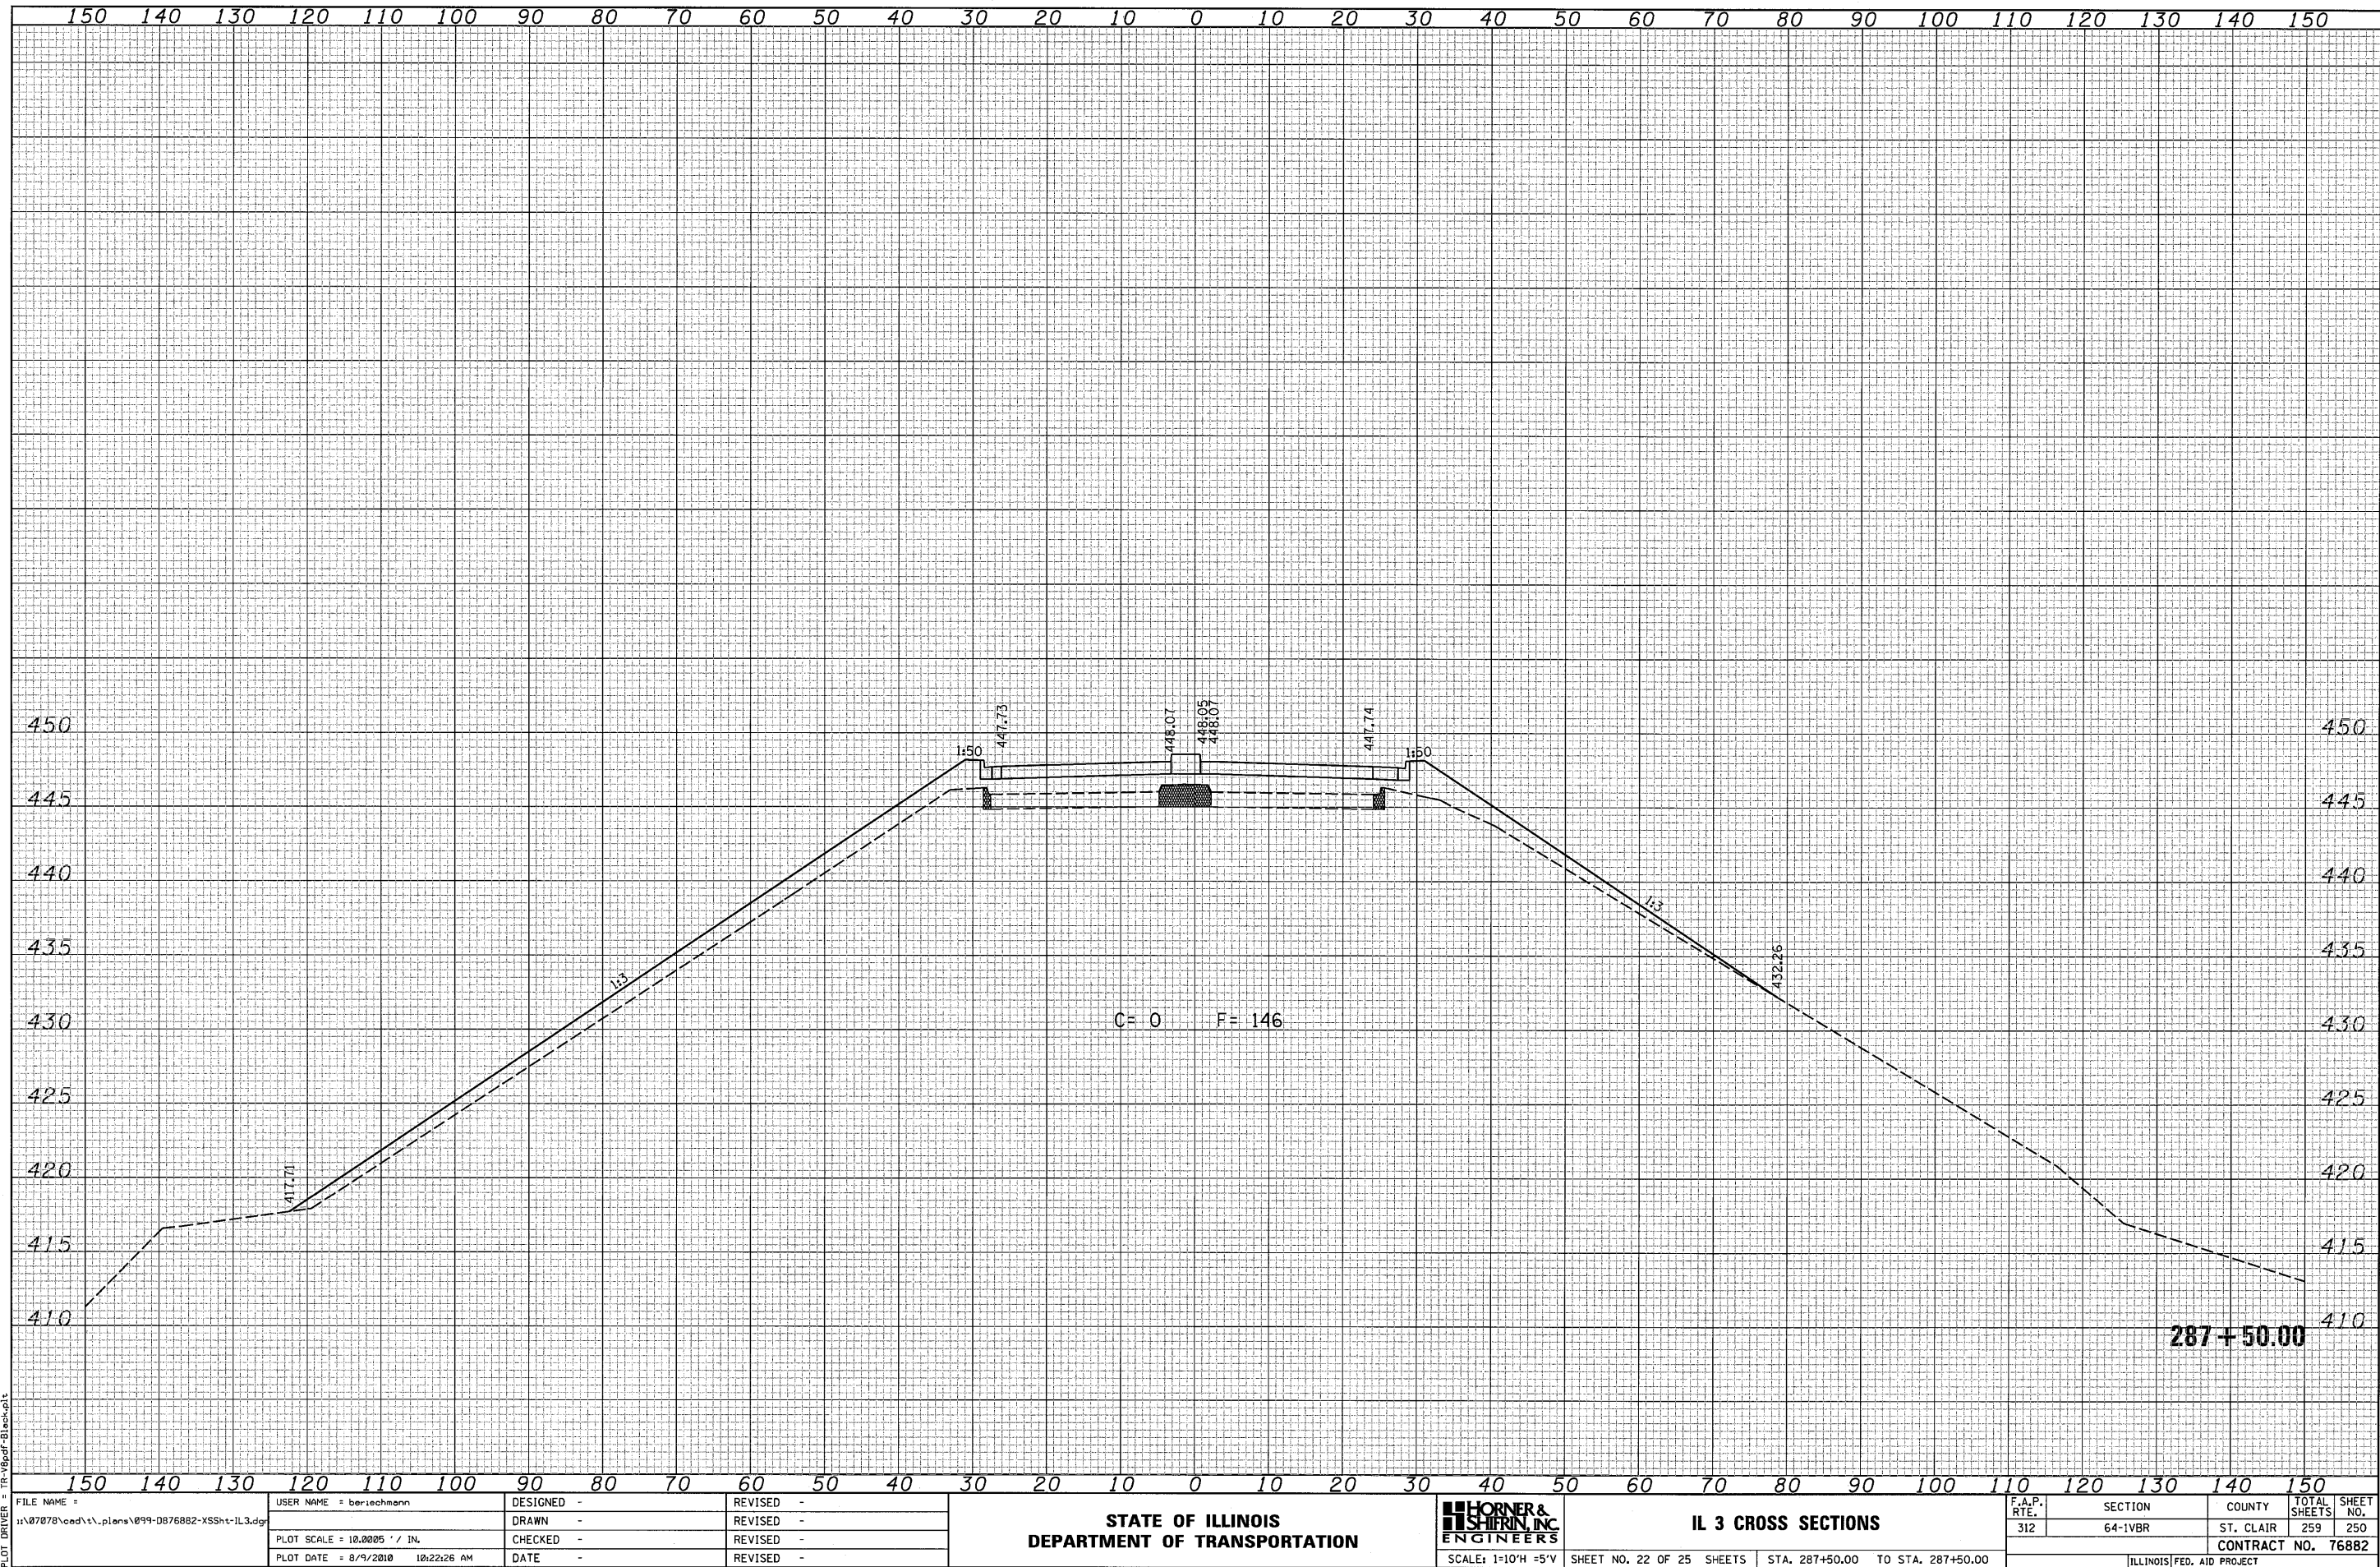

FILE NAME =
11\07878\ced\11\plans\099-D876882-XSht-IL3.dgn

USER NAME = berichmann	DESIGNED -	REVISED -
	DRAWN -	REVISED -
PLOT SCALE = 10.0005' / IN.	CHECKED -	REVISED -
PLOT DATE = 8/9/2010 10:22:26 AM	DATE -	REVISED -

STATE OF ILLINOIS
DEPARTMENT OF TRANSPORTATION

HORNER &
SHIRIN, INC.
ENGINEERS


IL 3 CROSS SECTIONS

SCALE: 1"=10'H =5'V SHEET NO. 22 OF 25 SHEETS STA. 287+50.00 TO STA. 287+50.00

F.A.P. RTE.	SECTION	COUNTY	TOTAL SHEETS	SHEET NO.
312	64-1VBR	ST. CLAIR	259	250
CONTRACT NO. 76882				
ILLINOIS FED. AID PROJECT				

FINAL	DATE
SURVEY	
NOTED	
NO.	

ORIGINAL	DATE
SURVEY	
NOTED	
NO.	

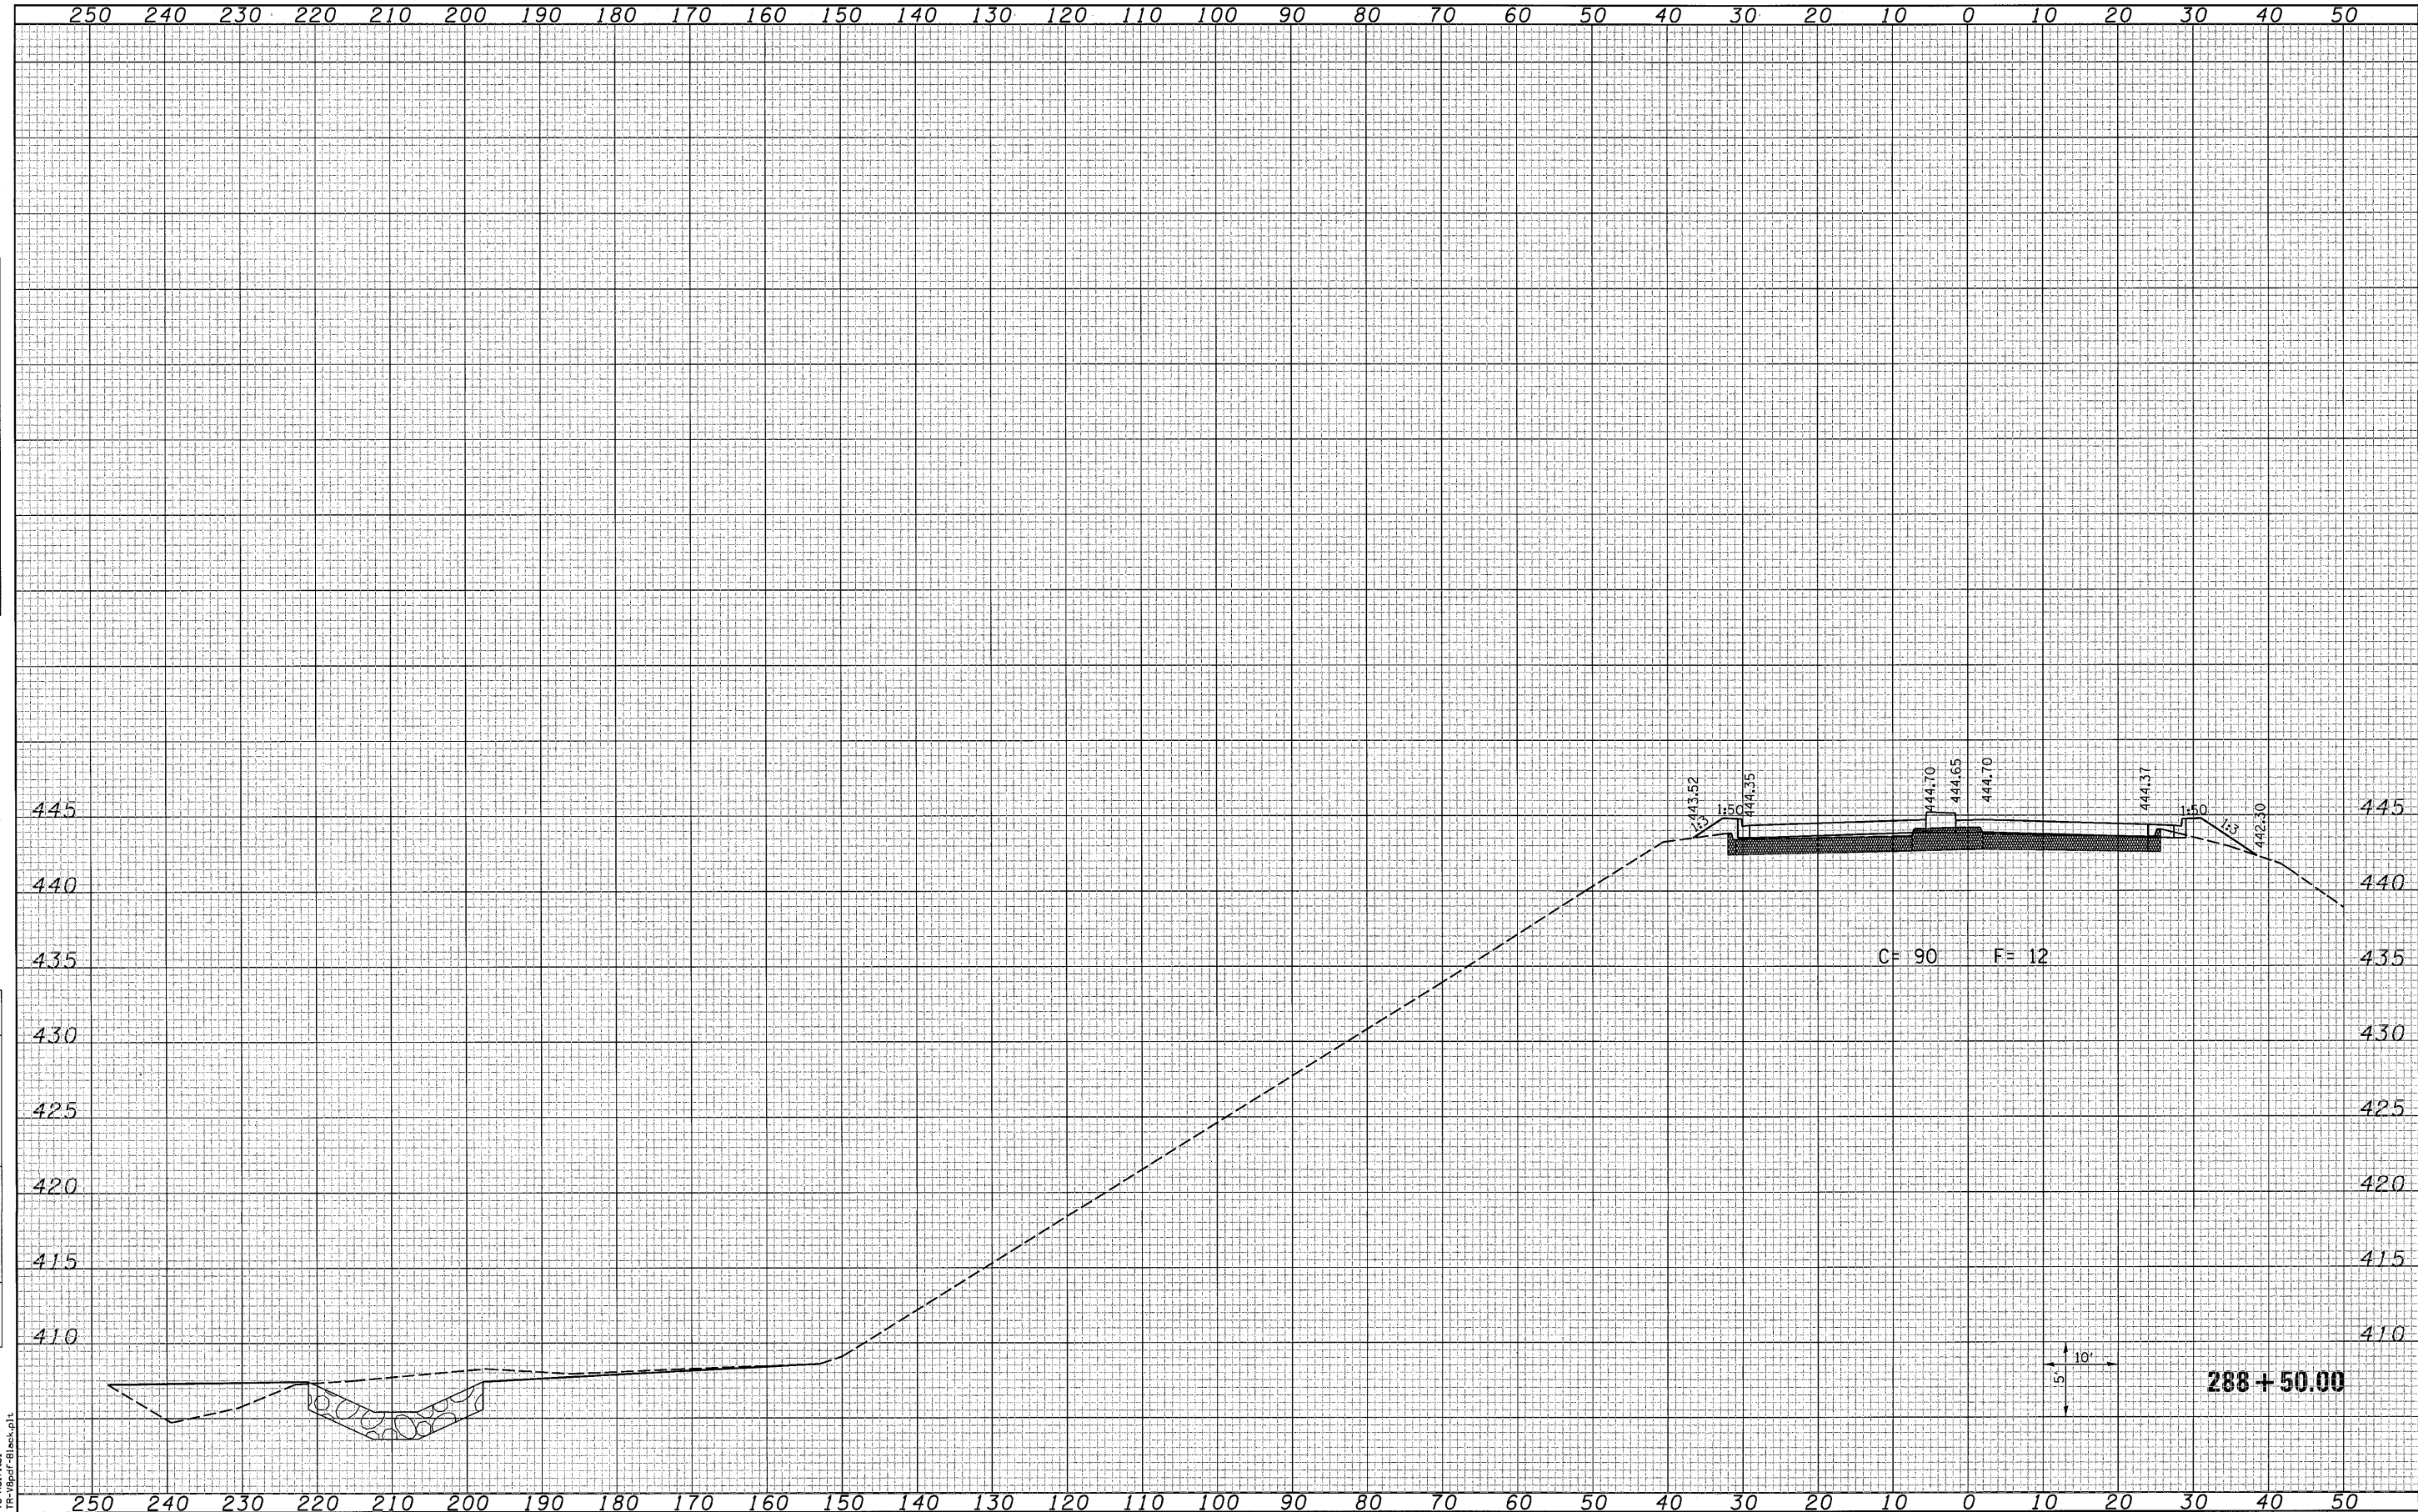

LAST SAVED = 8/4/2010
PEN TABLE = VB-Half.tbl
PLOT DRIVER = TR-VBpdf-Black.plt

FILE NAME =	USER NAME = berichmann	DESIGNED -	REVISED -
\\07078\cadd\1\plans\099-D876882-XSSht-IL3.dgn		DRAWN -	REVISED -
		CHECKED -	REVISED -
		DATE -	REVISED -

STATE OF ILLINOIS
DEPARTMENT OF TRANSPORTATION

HORNER &
SHIFRIN, INC.
ENGINEERS


IL 3 CROSS SECTIONS
SCALE: 1"=10'H =5'V
SHEET NO. 24 OF 25 SHEETS
STA. 288+50.00 TO STA. 288+50.00

F.A.P. RTE.	SECTION	COUNTY	TOTAL SHEETS	SHEET NO.
312	64-1VBR	ST. CLAIR	259	252
CONTRACT NO. 76882				
ILLINOIS FED. AID PROJECT				

FINAL	SURVEYED	BY	DATE
SURVEY	PLOTTED		
NOTE BOOK	TEMPLATE		
NO.	AREAS CHECKED		

ORIGINAL	SURVEYED	BY	DATE
SURVEY	PLOTTED		
NOTE BOOK	TEMPLATE		
NO.	AREAS CHECKED		

LAST SAVED = 8/4/2010
PEN TABLE = 08-HotTr.tbl
PLOT DRIVER = TR-96pdf-312ec.plt

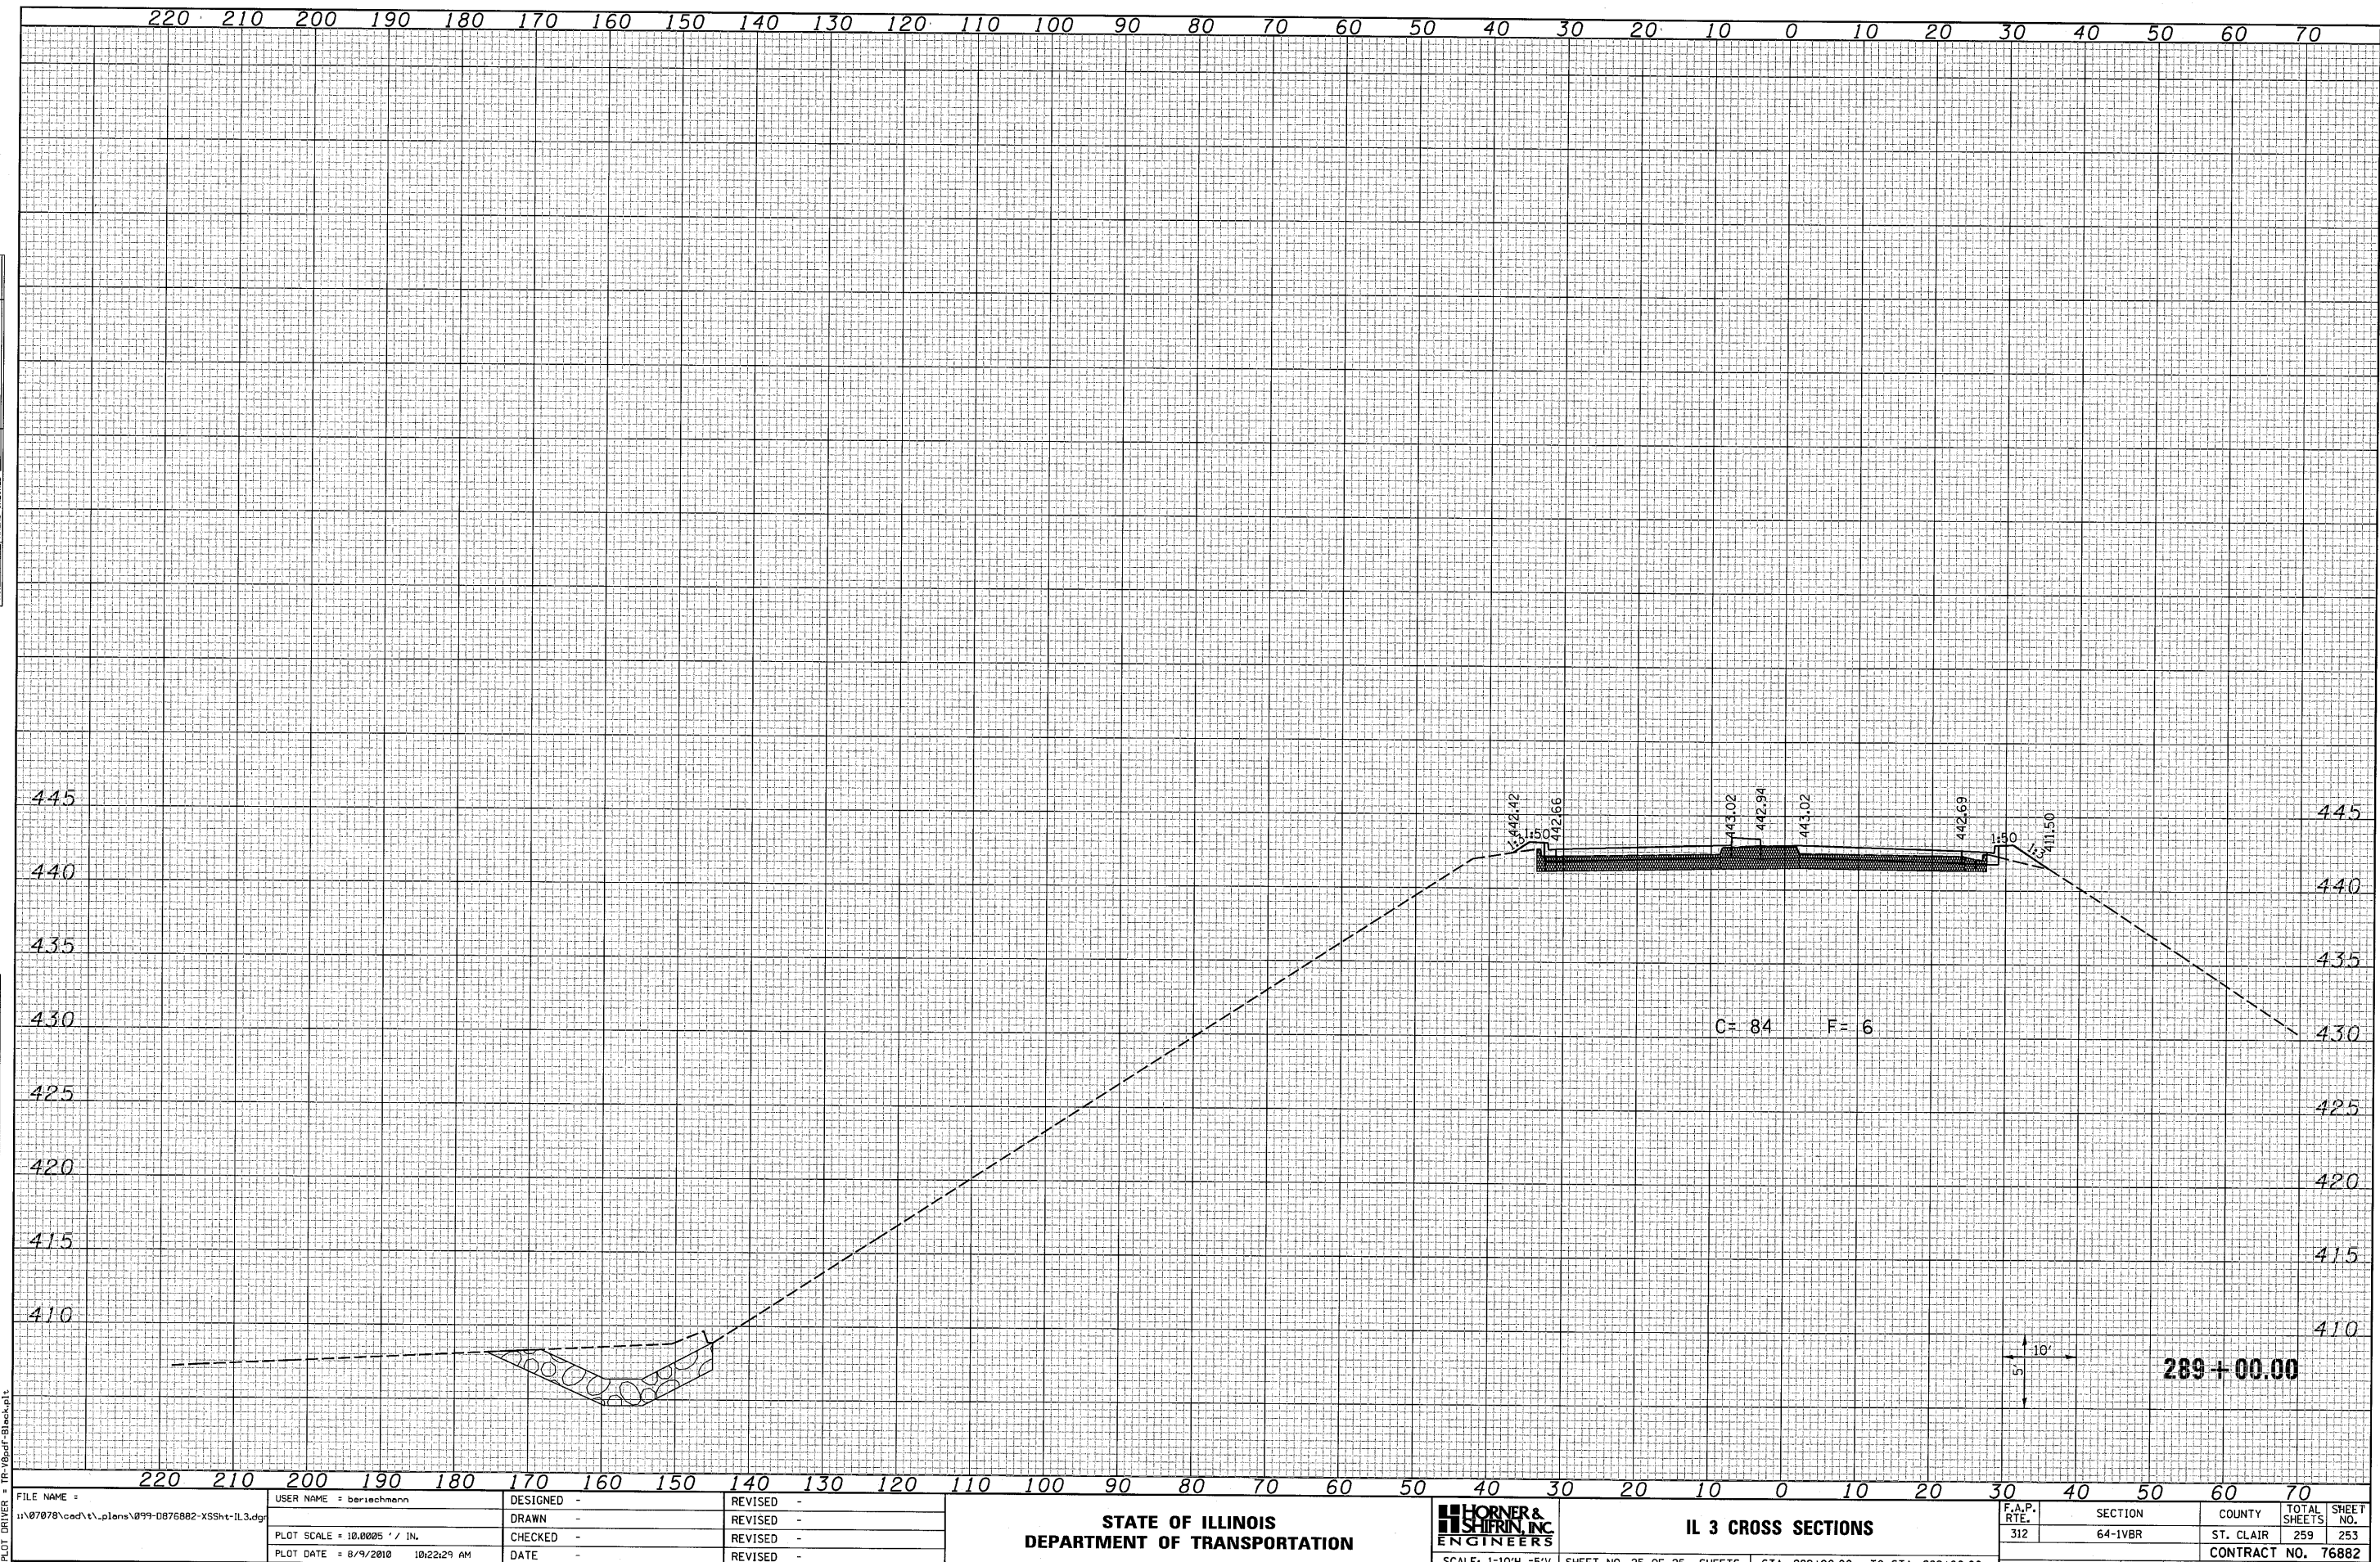



```

PLOT DRIVER =
FILE NAME =
j:\07078\ced\t\plans\099-0876882-XSSht-IL3.dg

```

USER NAME = beriechmann	DESIGNED -	REVISED -
	DRAWN -	REVISED -
PLOT SCALE = 10.0005' / IN.	CHECKED -	REVISED -
PLOT DATE = 8/9/2010 10:22:30 AM	DATE -	REVISED -

HORNER & SHIFRIN, INC.
ENGINEERS
SCALE: 1=10'H =5'V

SCALE: 1=10'H =5'V	SHEET NO. 25 OF 25 SHEETS	STA. 289+50.00 TO STA. 290+00.00
--------------------	---------------------------	----------------------------------


F.A.P. RTE.	SECTION	COUNTY	TOTAL SHEETS	SHEET NO.
312	64-1VBR	ST. CLAIR	259	254
		CONTRACT NO. 76882		
ILLINOIS FED. AID PROJECT				



STATE OF ILLINOIS DEPARTMENT OF TRANSPORTATION	HORNER & SHIFFRIN, INC. ENGINEERS SCALE: 1"=10' H = 5' V
--	---


F.A.P. RTE.	SECTION	COUNTY	TOTAL SHEETS	SHEET NO.
312	64-1VBR	ST. CLAIR	259	255
		CONTRACT NO. 76882		
ILLINOIS		FED. AID PROJECT		

ORIGINAL SURVEY	SURVEYED _____	BY _____	DATE _____
NOTE BOOK	PLOTTED _____		
	TEMPLATE _____		
	AREAS _____		
NO. _____	AREAS CHECKED _____		

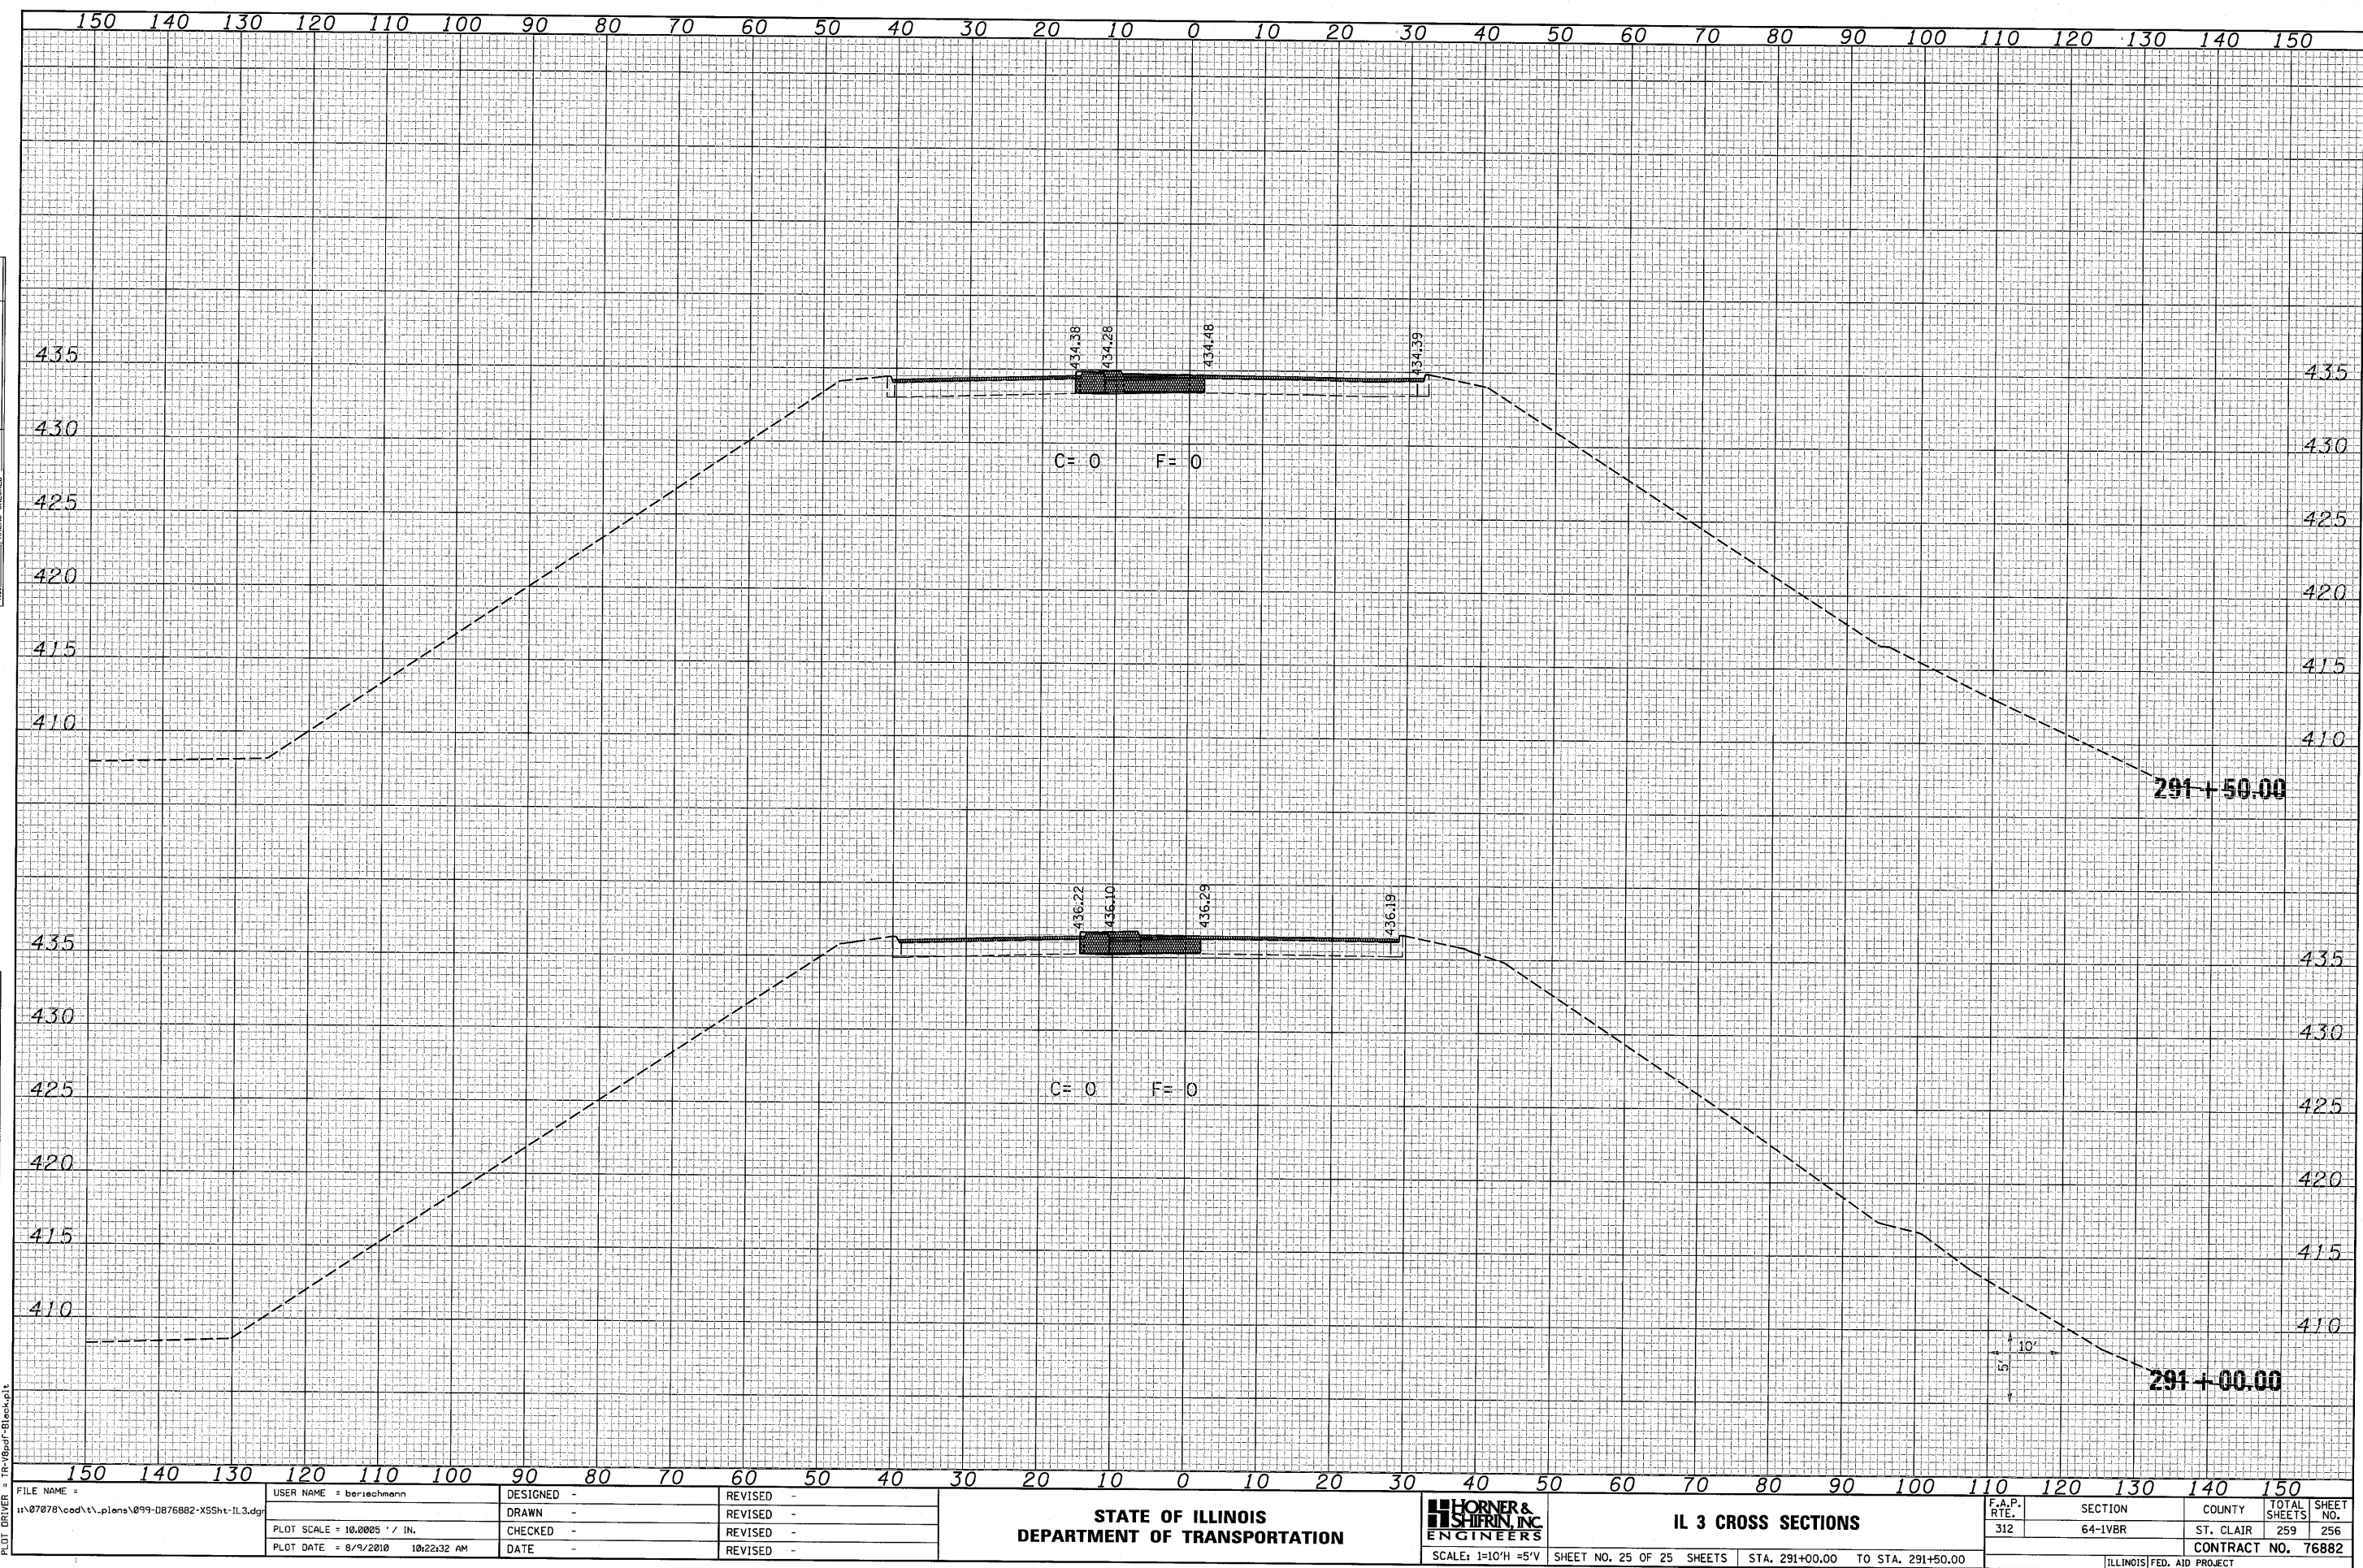

DATE	BY	FINAL SURVEY	SURVEYED	PLOTTED	DATE	AREAS CHECKED

DATE	BY	ORIGINAL SURVEY	SURVEYED	PLOTTED	DATE	AREAS CHECKED

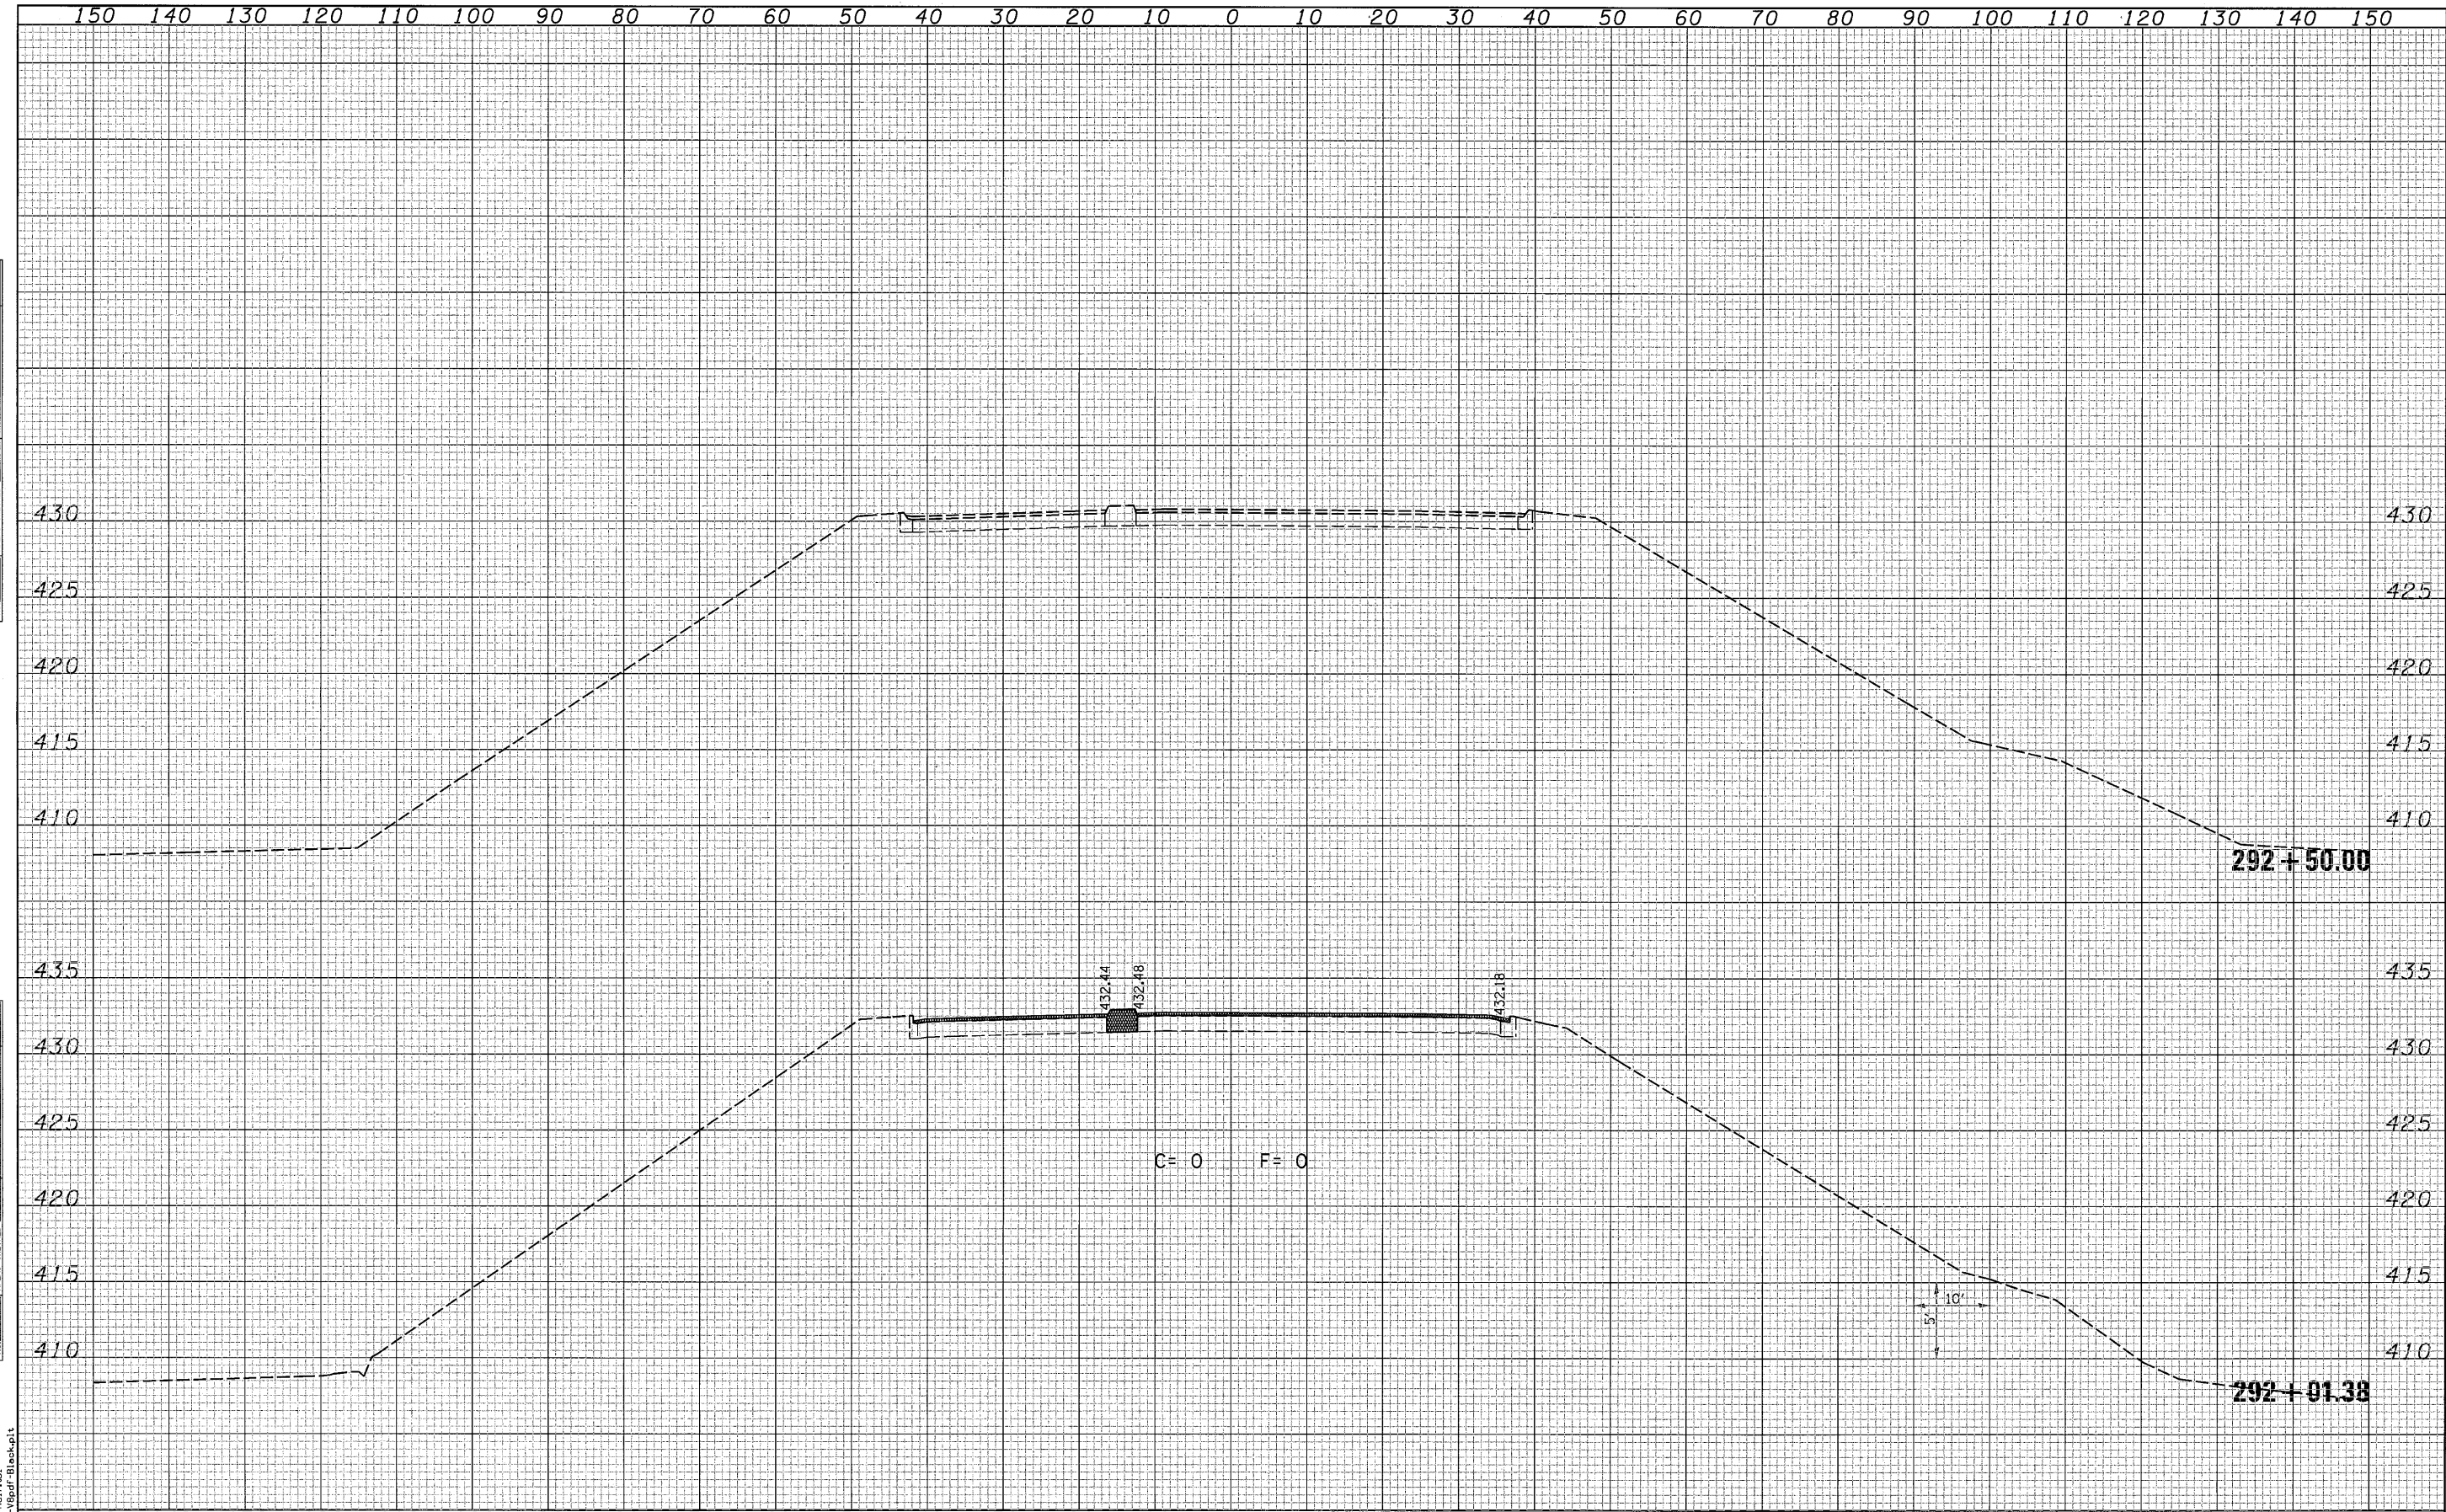


LAST SAVED = 8/4/2018
 PEN TABLE = VB-Half-1b1
 PLOT DRIVER = TR-VBpdf-Block.plt

FILE NAME =															USER NAME = bereschmann															DESIGNED -															REVISED -															STATE OF ILLINOIS DEPARTMENT OF TRANSPORTATION															HORNER & SHIFRIN, INC. ENGINEERS SCALE: 1=10'H =5'V															IL 3 CROSS SECTIONS															F.A.P. RTE. 312															SECTION 64-1VBR															COUNTY ST. CLAIR															TOTAL SHEETS 259															SHEET NO. 257															CONTRACT NO. 76882	
it\07078\cad\1\plans\099-D876882-XSSht-IL3.dgn																														DRAWN -															REVISED -	

DATE	BY
SURVEYED	NO.
PLOTTED	NO.
DATE	NO.
AREAS	NO.
CHECKED	NO.

DATE	BY
SURVEYED	NO.
PLOTTED	NO.
DATE	NO.
AREAS	NO.
CHECKED	NO.

LAST SAVED = 8/4/2010
PEN TABLE = 08-Hot-4b1
PLOT DRIVER = P:\V800-F800-01

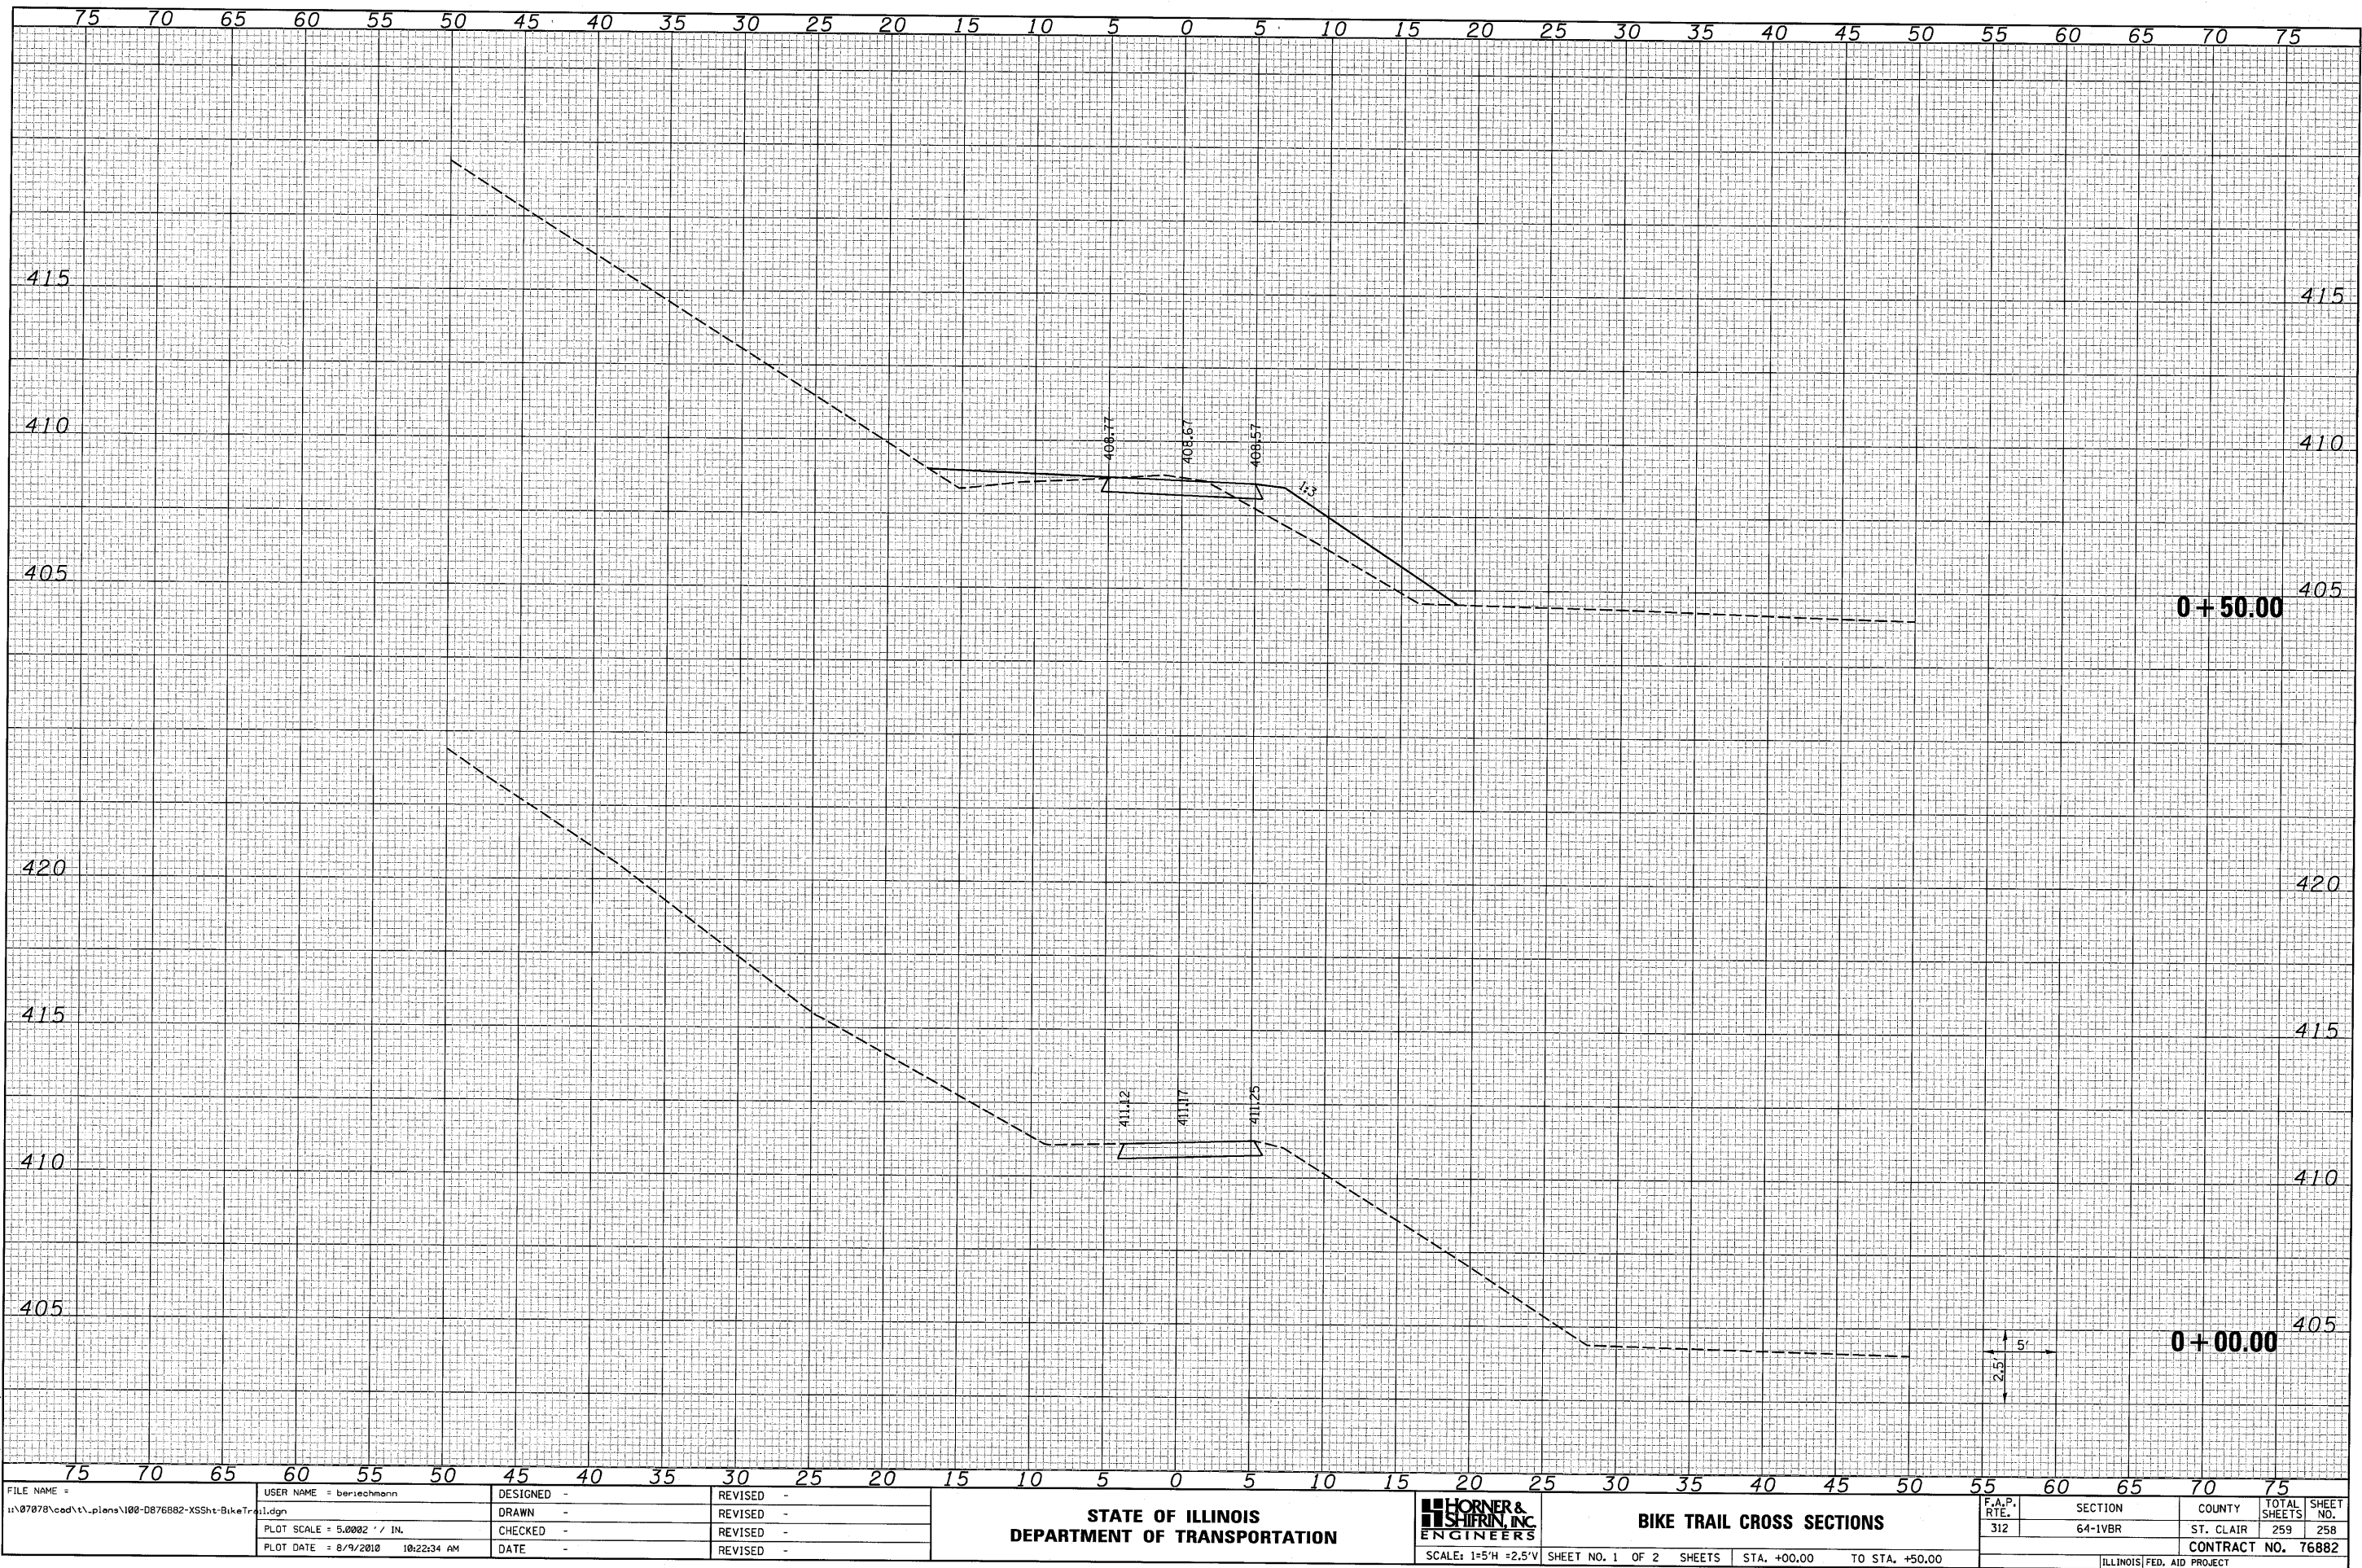

FILE NAME =	USER NAME = beriechmann	DESIGNED -	REVISED -	STATE OF ILLINOIS DEPARTMENT OF TRANSPORTATION	HORNER & SHIRIN, INC. ENGINEERS	BIKE TRAIL CROSS SECTIONS	SCALE: 1"=5'H =2.5'V	SHEET NO. 1 OF 2 SHEETS	STA. +00.00 TO STA. +50.00	F.A.P. RTE. 312	SECTION 64-1VBR	COUNTY ST. CLAIR	TOTAL SHEETS 259	SHEET NO. 258	CONTRACT NO. 76882	ILLINOIS FED. AID PROJECT
		DRAWN -	REVISED -													
		CHECKED -	REVISED -													
		DATE -	REVISED -													

ORIGINAL SURVEY		BY	DATE
NOTE BOOK			
NO.			



FILE NAME =	USER NAME = beriechmann	DESIGNED -	REVISED -
\\07075\ood\...\plans\00-D876882-XSht-BikeTr	1.dgn	DRAWN -	REVISED -
	PLOT SCALE = 5.0002 ' / IN.	CHECKED -	REVISED -
	PLOT DATE = 8/9/2010 10:22:35 AM	DATE -	REVISED -

**HORNER &
SHIFRIN, INC.**
ENGINEERS
SCALE: 1"=5' H = 2.5' V

SHEET NO. 2 OF 2 SHEETS	STA. 1+00.00	TO STA. 2+45.00
-------------------------	--------------	-----------------

F.A.P. RTE.	SECTION	COUNTY	TOTAL SHEETS	SHEET NO.
312	64-1VBR	ST. CLAIR	259	259
		CONTRACT NO. 76882		
ILLINOIS FED. AID PROJECT				