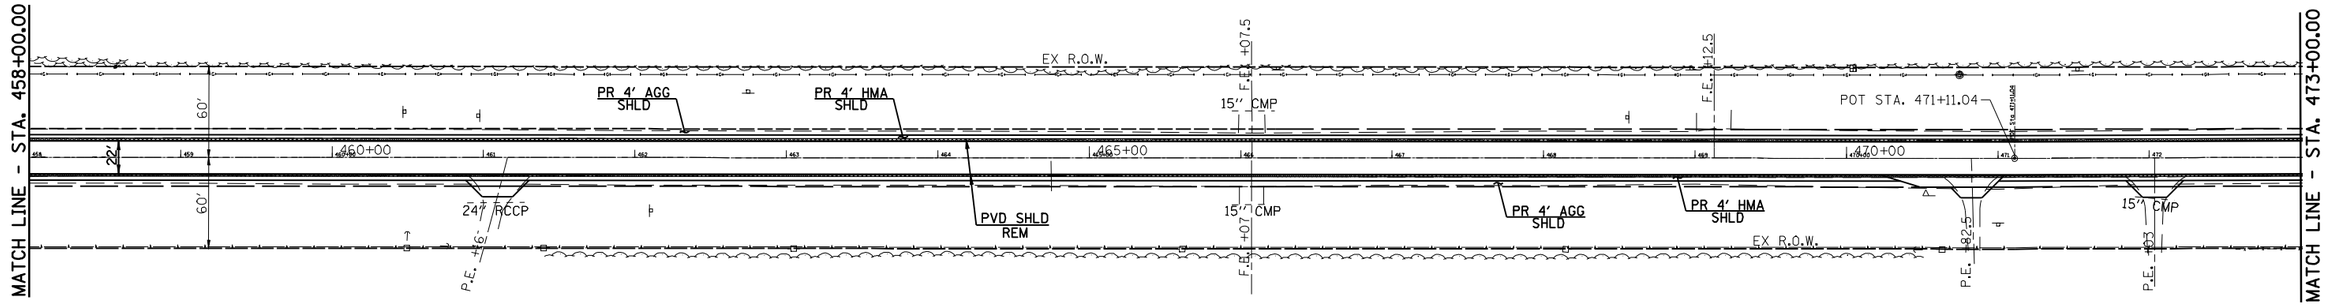

PLAN

0 50 100

SCALE: 1" = 50'

- HMA SURF REM BJ
- PVMT REMOVAL

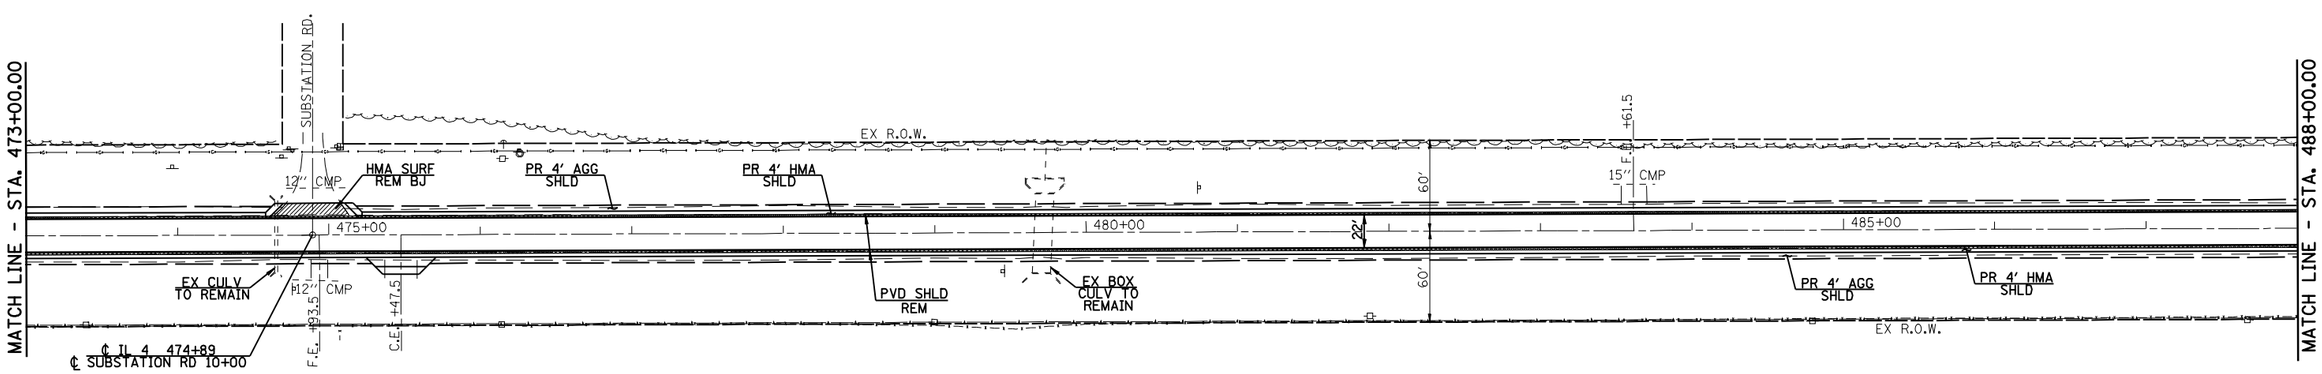

PLAN

0 50 100

SCALE: 1" = 50'

FILE NAME = S:\PROJ ENGR I (Negangard)\Dust Squad\FAP 662 (IL 4) Henderson pdfs\CADD Sheets\D6727PLAN4.dgn	USER NAME = madoniavJ	DESIGNED -	REVISED -	Allen Henderson & Associates, Inc. Civil and Structural Engineers Springfield, IL. 62703 Phone: (217)544-8033 IL. Design Firm No. 184-001907	ROADWAY PLAN	F.A.P. RTE.	SECTION	COUNTY	TOTAL SHEETS	SHEET NO.
		DRAWN -	REVISED -			662	D(W-3,RS-11,CR)	MACOUPIN	102	39
	PLOT SCALE = 100.0000 ' / IN.	CHECKED -	REVISED -					CONTRACT NO. 72765		
	PLOT DATE = Aug-17-2009 04:06:07PM	DATE -	REVISED -		SCALE: 1" = 50' / SHEET NO. 1 OF 6 SHEETS / STA. 458+00.00 TO STA. 488+00.00	FED. ROAD DIST. NO.	ILLINOIS	FED. AID PROJECT		