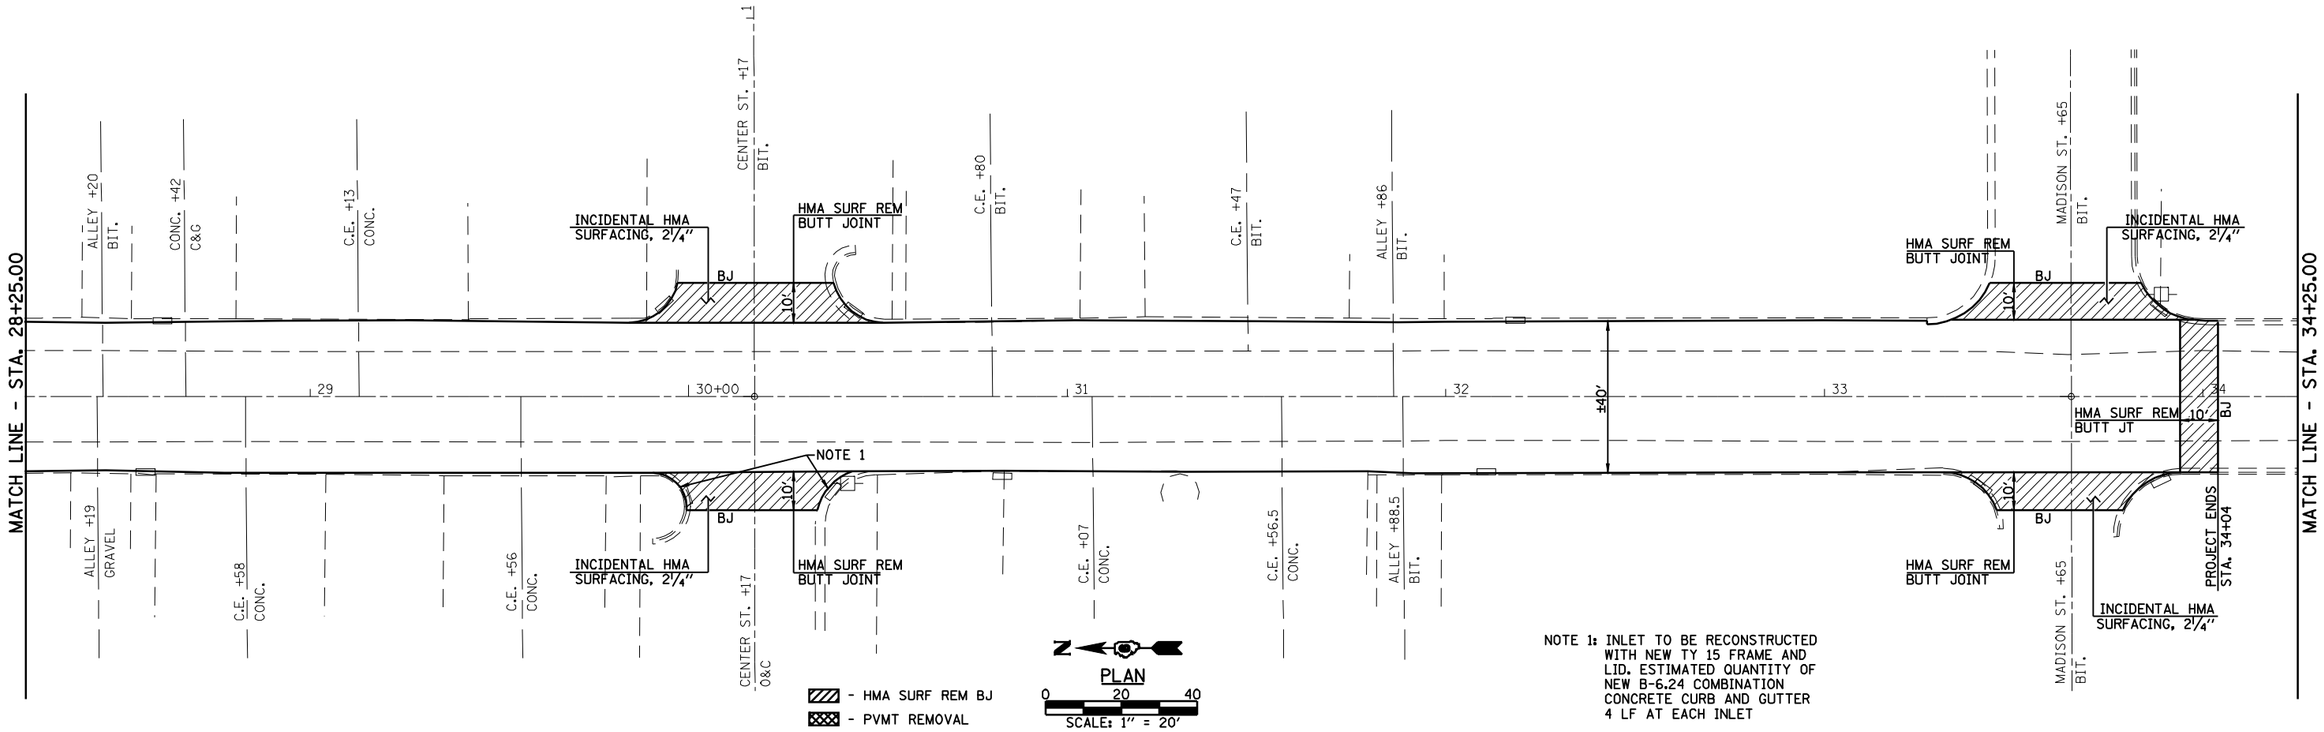

NOTE 1: INLET TO BE RECONSTRUCTED WITH NEW TY 15 FRAME AND LID. ESTIMATED QUANTITY OF NEW B-6.24 COMBINATION CONCRETE CURB AND GUTTER 4 LF AT EACH INLET

FILE NAME = S:\PROJ ENGR I (Negangard)\Dust Squad\FAP 662 (IL 4) Henderson pdfs\CADD Sheets\D6727PLAN5.dgn	USER NAME = madoniavJ	DESIGNED -	REVISED -
		DRAWN -	REVISED -
	PLOT SCALE = 40.0000 ' / IN.	CHECKED -	REVISED -
	PLOT DATE = Aug-17-2009 04:06:20PM	DATE -	REVISED -

Allen Henderson & Associates, Inc.
Civil and Structural Engineers Springfield, IL.
62703 Phone: (217)544-8033 IL. Design Firm No. 184-001907

ROADWAY PLAN

SCALE: 1" = 20' | SHEET NO. 6 OF 6 SHEETS | STA. 28+25.00 TO STA. 34+25.00

F.A.P. RTE.	SECTION	COUNTY	TOTAL SHEETS	SHEET NO.
662	D(W-3,RS-11,CR)	MACOUPIN	102	44
		CONTRACT NO. 72765		

FED. ROAD DIST. NO. | ILLINOIS | FED. AID PROJECT