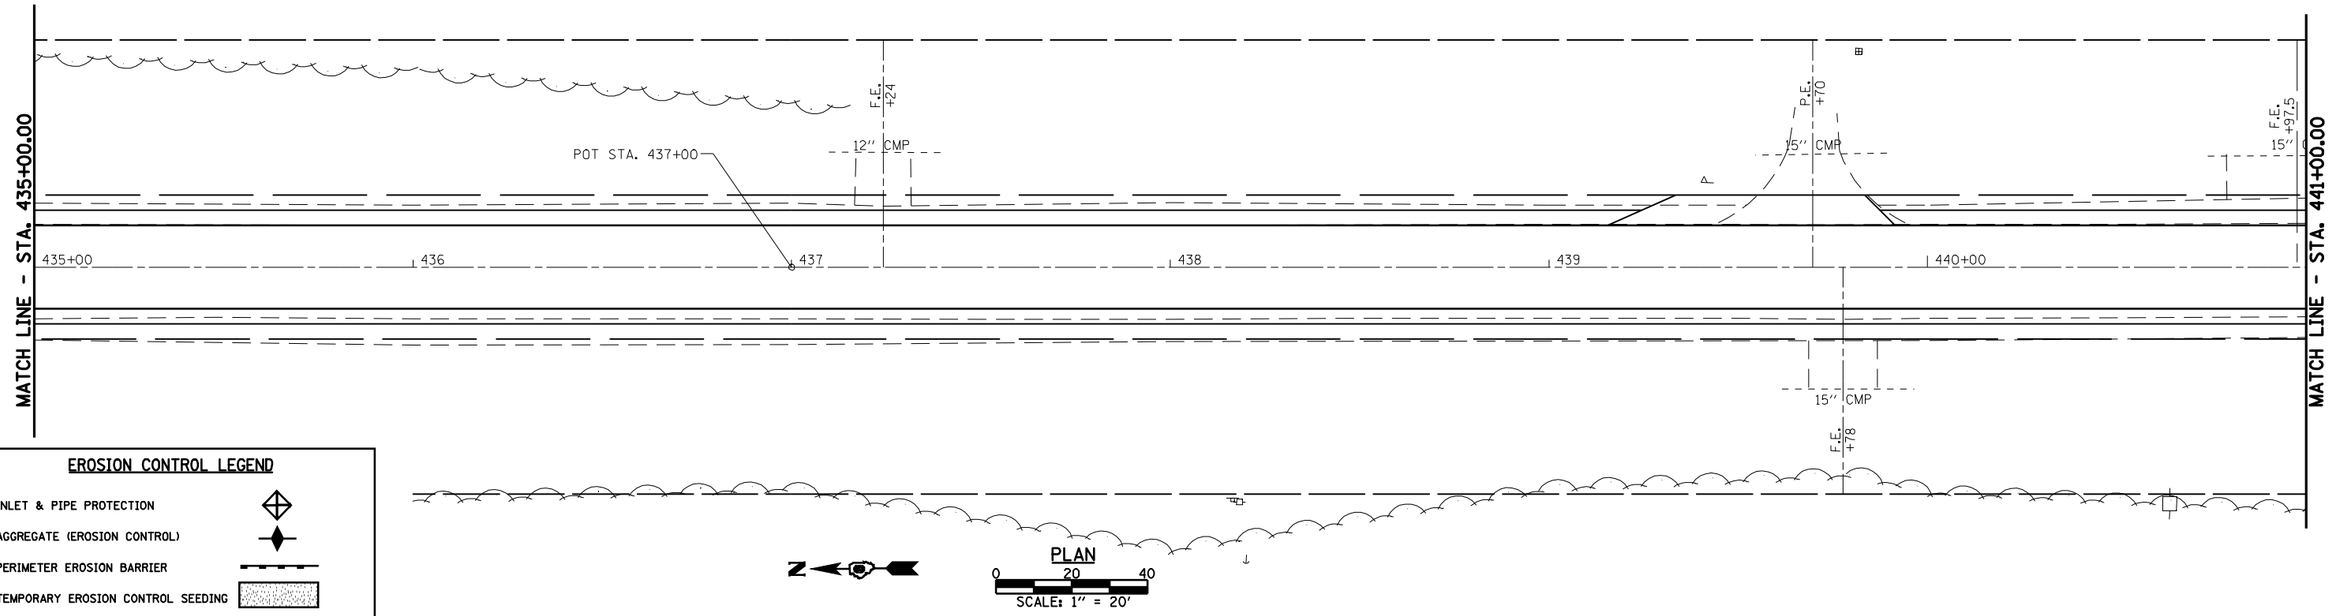

EROSION CONTROL LEGEND

- INLET & PIPE PROTECTION
- AGGREGATE (EROSION CONTROL)
- PERIMETER EROSION BARRIER
- TEMPORARY EROSION CONTROL SEEDING

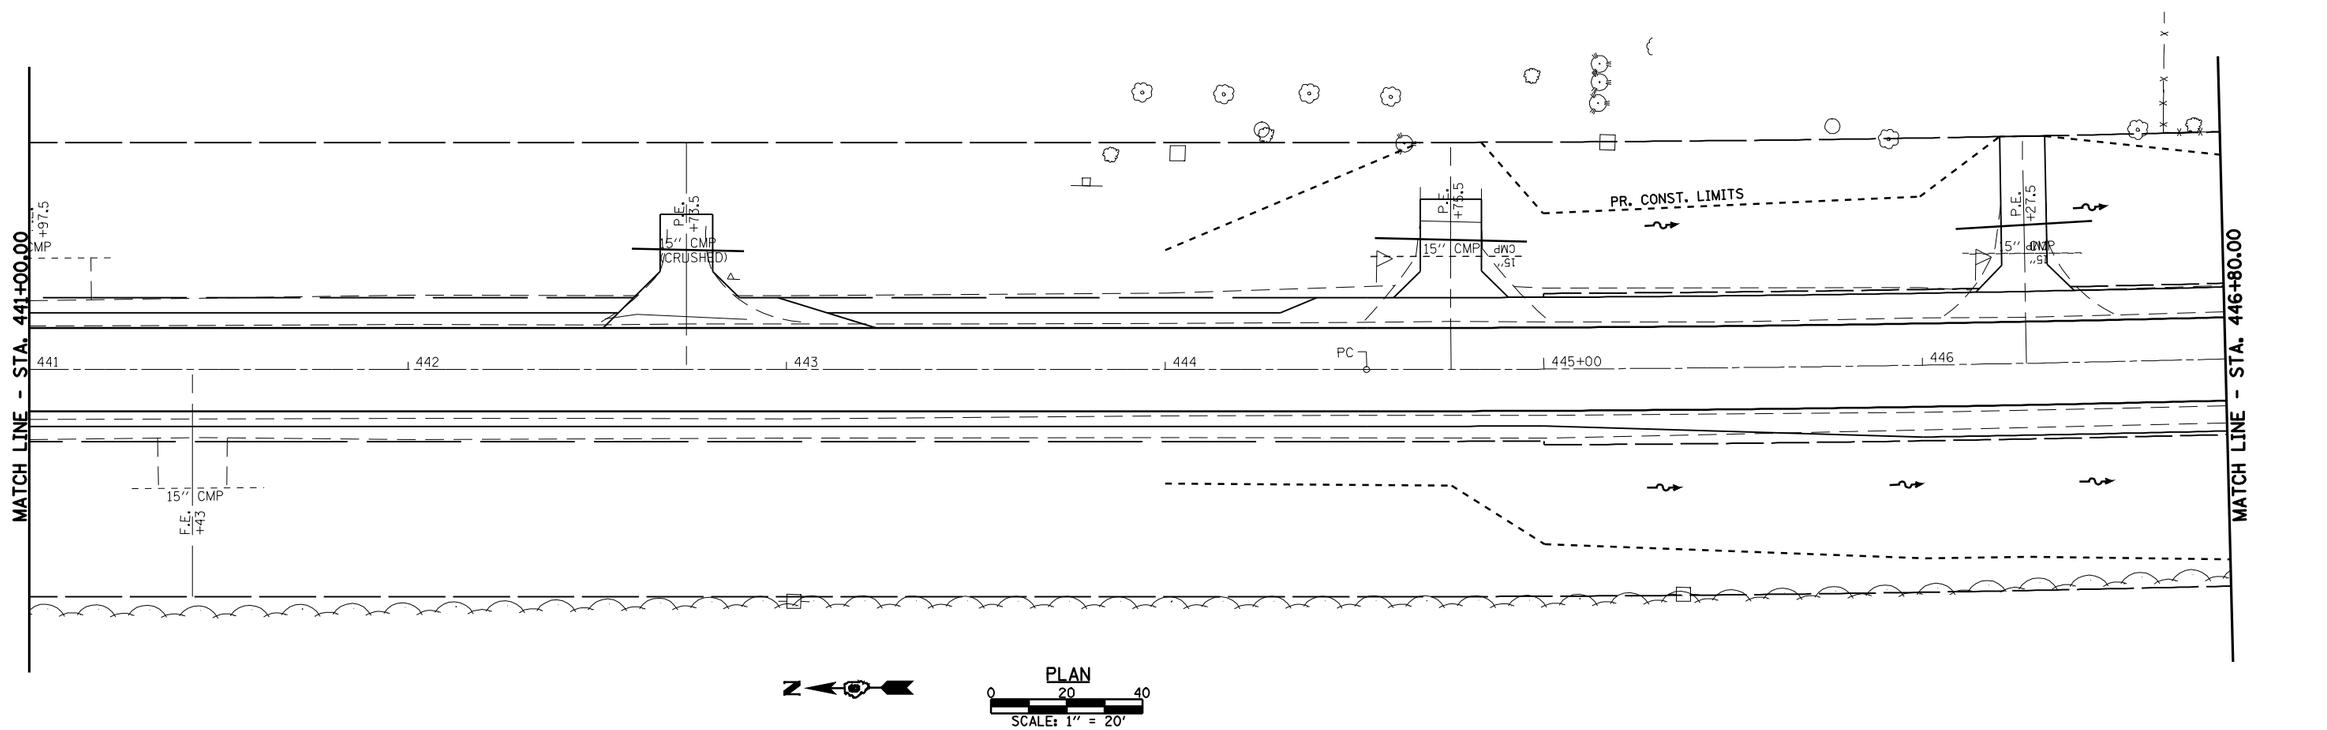

FILE NAME = S:\PROJ ENGR I (Negangard)\Dust Squad\FAP 662 (IL 4) Henderson pdfs\CADD Sheets\D6727EROS3.dgn	USER NAME = madoniavJ	DESIGNED -	REVISED -
		DRAWN -	REVISED -
	PLOT SCALE = 40.0000 ' / IN.	CHECKED -	REVISED -
	PLOT DATE = Aug-17-2009 04:06:49PM	DATE -	REVISED -

Allen Henderson & Associates, Inc.
Civil and Structural Engineers Springfield, IL.
62703 Phone: (217)544-8033 IL. Design Firm
No. 184-001907

EROSION CONTROL PLAN

SCALE: 1" = 20' | SHEET NO. 3 OF 4 SHEETS | STA. 435+00.00 TO STA. 446+80.00

F.A.P. RTE.	SECTION	COUNTY	TOTAL SHEETS	SHEET NO.
662	D(W-3,RS-11,CR)	MACOUPIN	102	55
		CONTRACT NO. 72765		
FED. ROAD DIST. NO.	ILLINOIS	FED. AID PROJECT		