FINAL SURVEY	BY	DATE
SURVEYED		
PLOTTED		
NOTE BOOK	TURN SITE	
NO.	AREAS	
	AREAS CHECKED	

ORIGINAL SURVEY	BY	DATE
SURVEYED		
PLOTTED		
NOTE BOOK	TURN SITE	
NO.	AREAS	
	AREAS CHECKED	

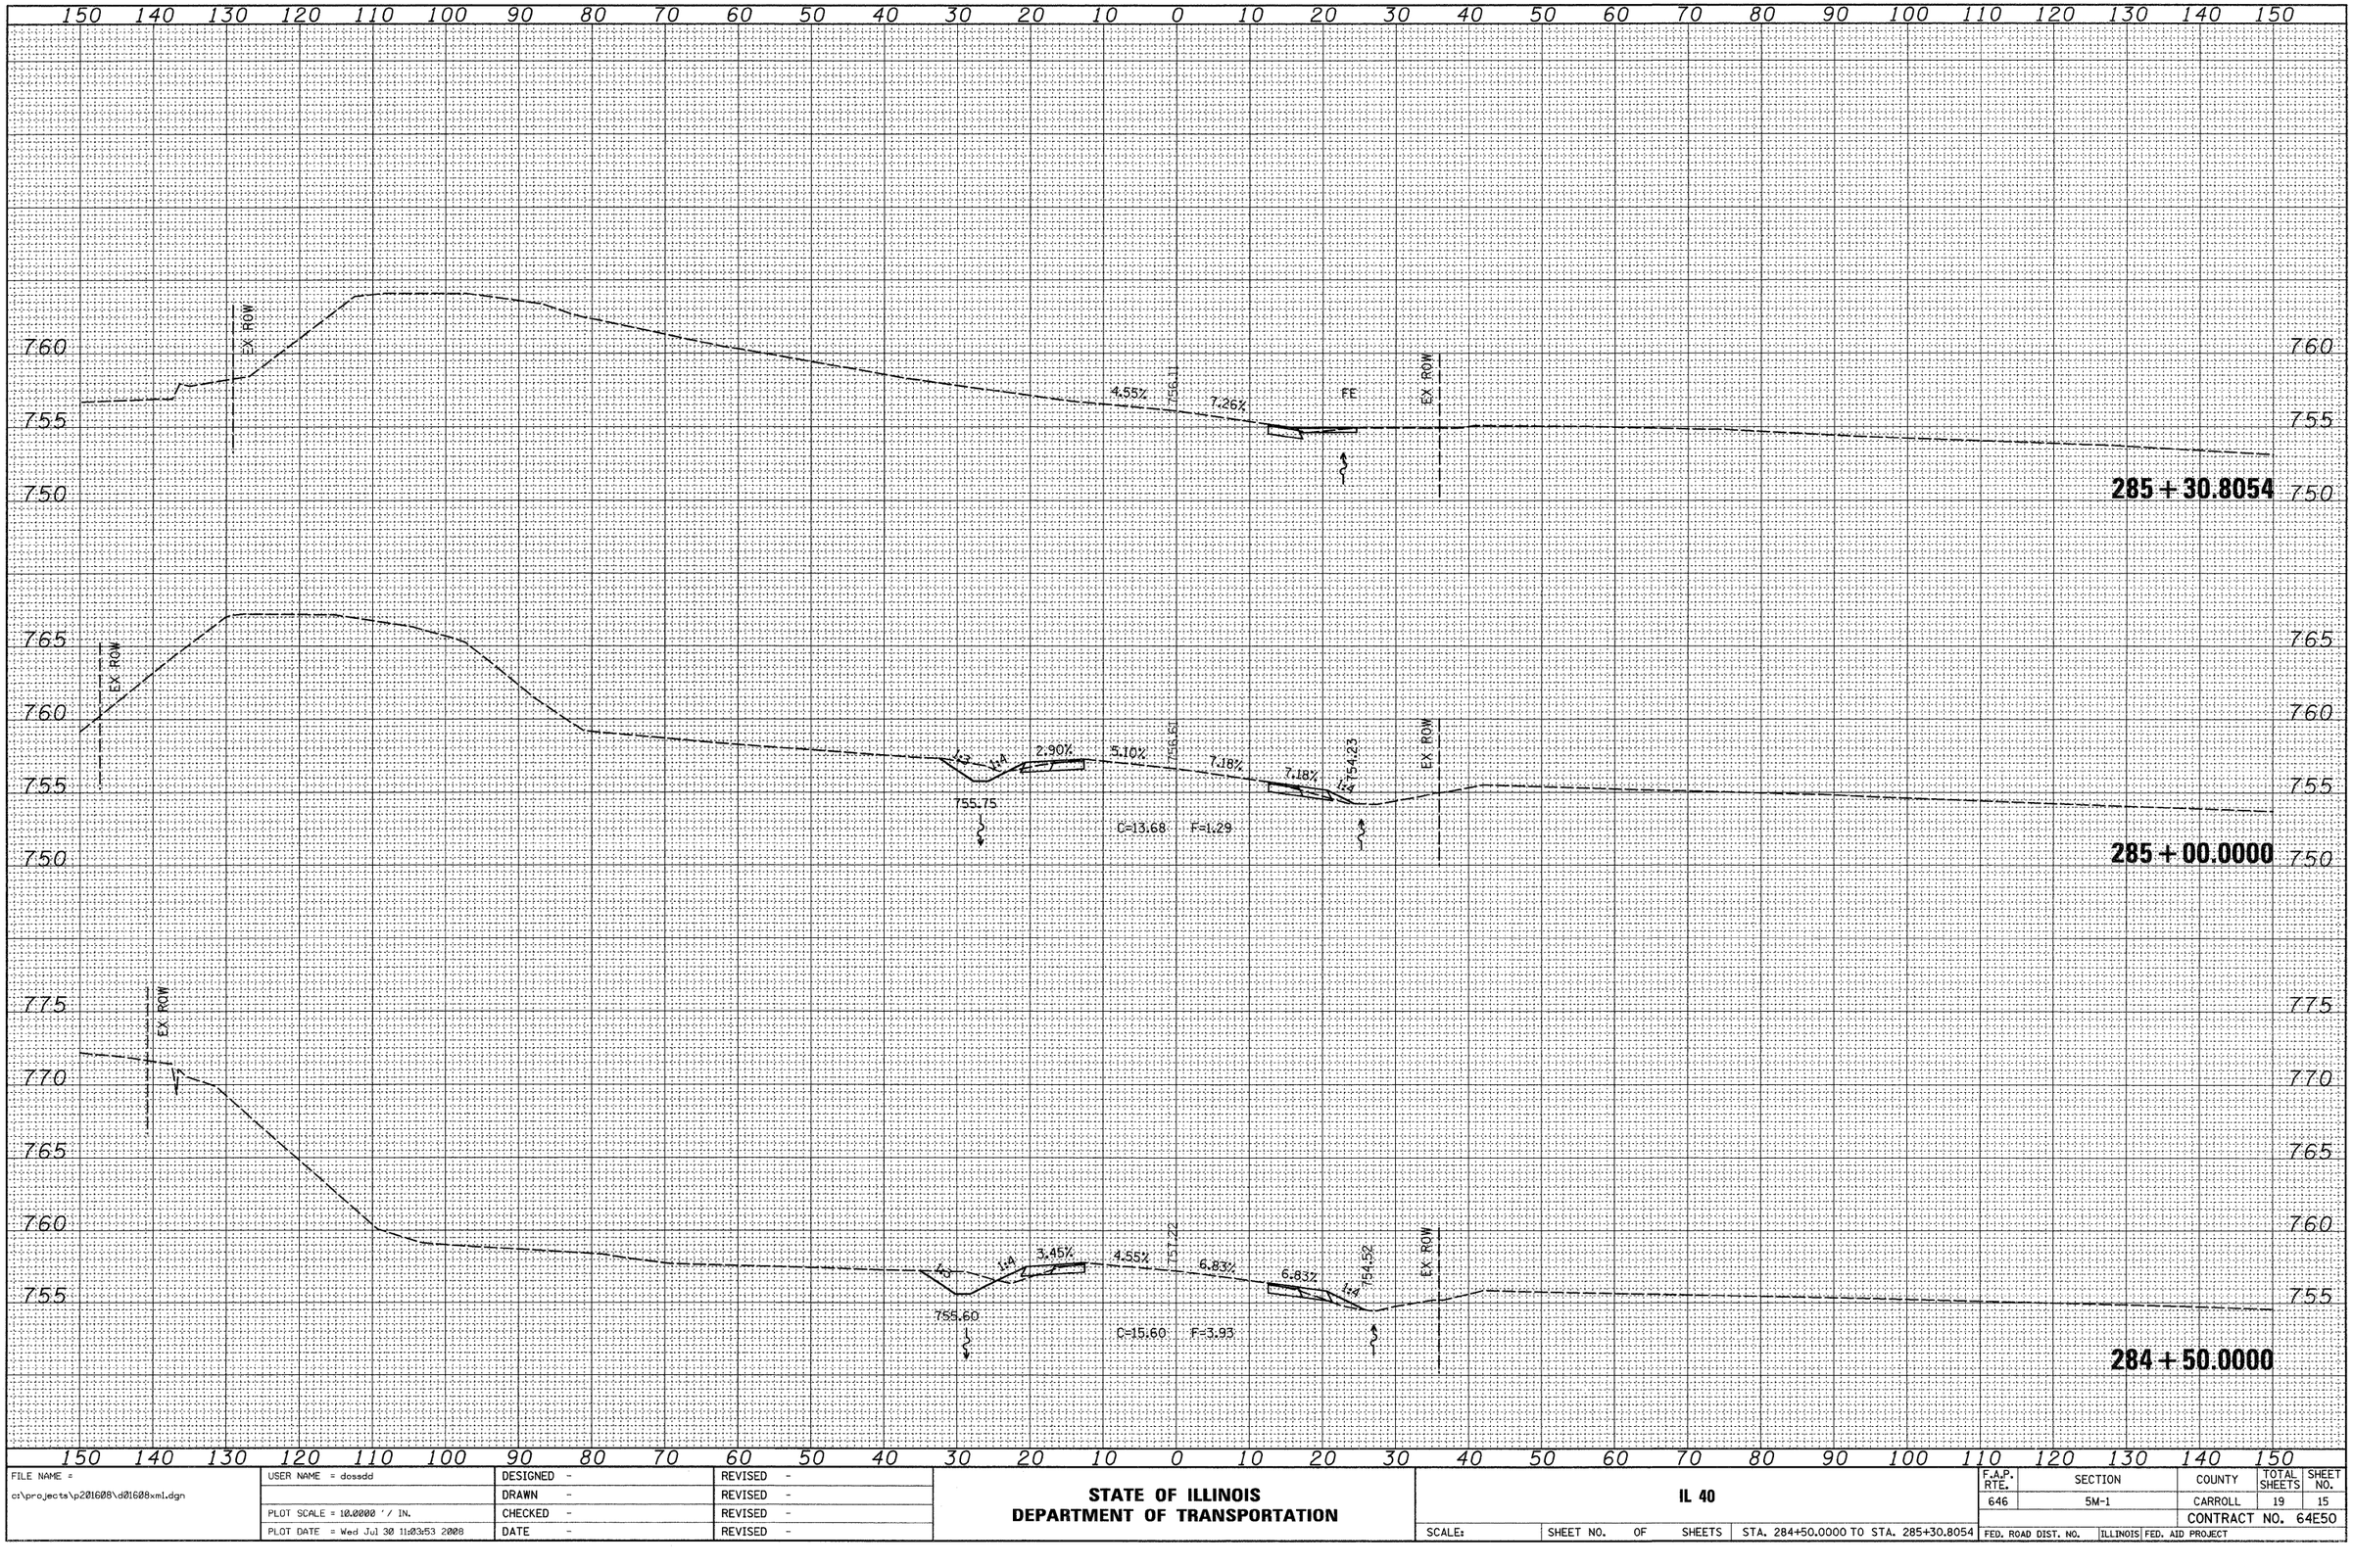

FILE NAME = c:\projects\p201608\d01608xml.dgn	USER NAME = dossdd	DESIGNED -	REVISED -
		DRAWN -	REVISED -
	PLOT SCALE = 10.0000 ' / IN.	CHECKED -	REVISED -
	PLOT DATE = Wed Jul 30 11:03:53 2008	DATE -	REVISED -

STATE OF ILLINOIS
DEPARTMENT OF TRANSPORTATION

IL 40

SCALE: | SHEET NO. OF SHEETS | STA. 284+50.0000 TO STA. 285+30.8054

F.A.P. RTE.	SECTION	COUNTY	TOTAL SHEETS	SHEET NO.
646	5M-1	CARROLL	19	15
		CONTRACT NO. 64E50		
FED. ROAD DIST. NO.	ILLINOIS	FED. AID PROJECT		