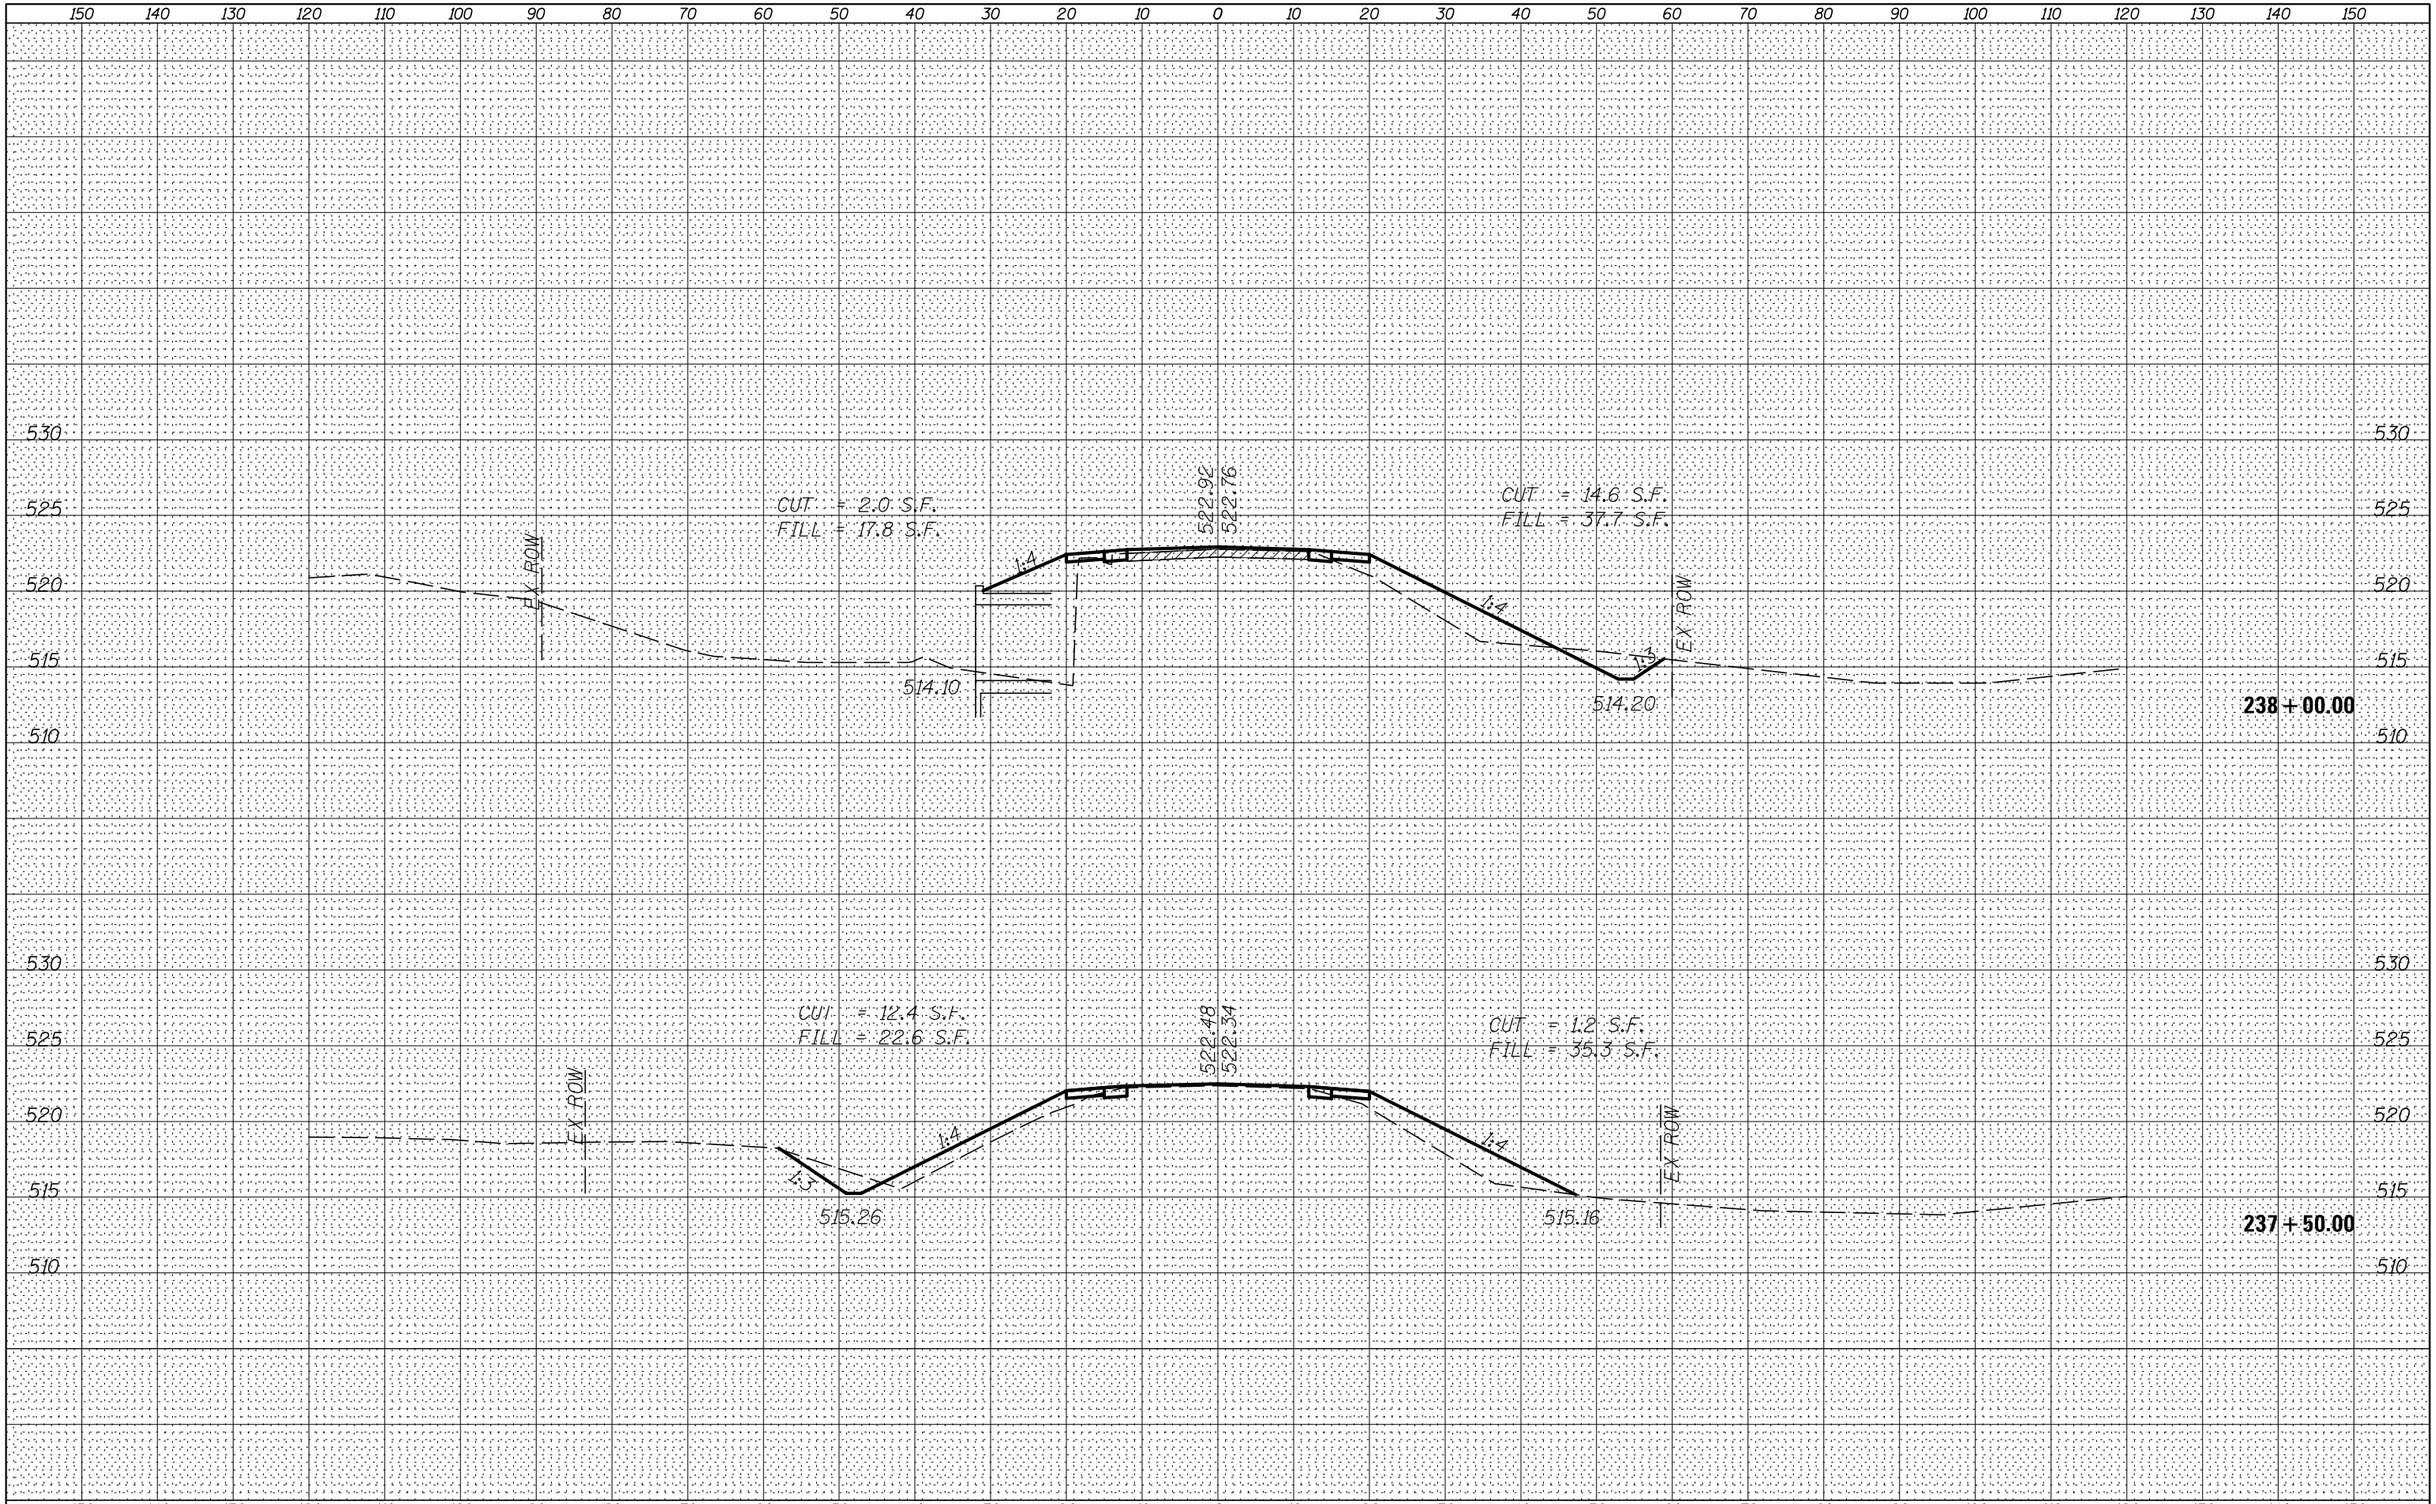

FINAL SURVEY	BY	DATE
SURVEYED		
PLOTTED		
TEMPLATE		
AREAS		
AREAS CHECKED		
NOTE BOOK NO.		

ORIGINAL SURVEY	BY	DATE
SURVEYED		
PLOTTED		
TEMPLATE		
AREAS		
AREAS CHECKED		
NOTE BOOK NO.		

FILE NAME = $FILEL$	USER NAME = $USER$	DESIGNED RAC	REVISED -
		DRAWN RAC	REVISED -
	PLOT SCALE = $SCALE$	CHECKED DAZ	REVISED -
	PLOT DATE = $DATE$	DATE 08/10/12	REVISED -

STATE OF ILLINOIS
DEPARTMENT OF TRANSPORTATION

CROSS SECTIONS

SCALE: | SHEET NO. 2 OF 5 SHEETS | STA. 237+50.00 TO STA. 238+00.00

F.A.P. RTE.	SECTION	COUNTY	TOTAL SHEETS	SHEET NO.
623	(H)BR-1	LASALLE	32	29
		CONTRACT NO. 66A13		
		ILLINOIS FED. AID PROJECT		