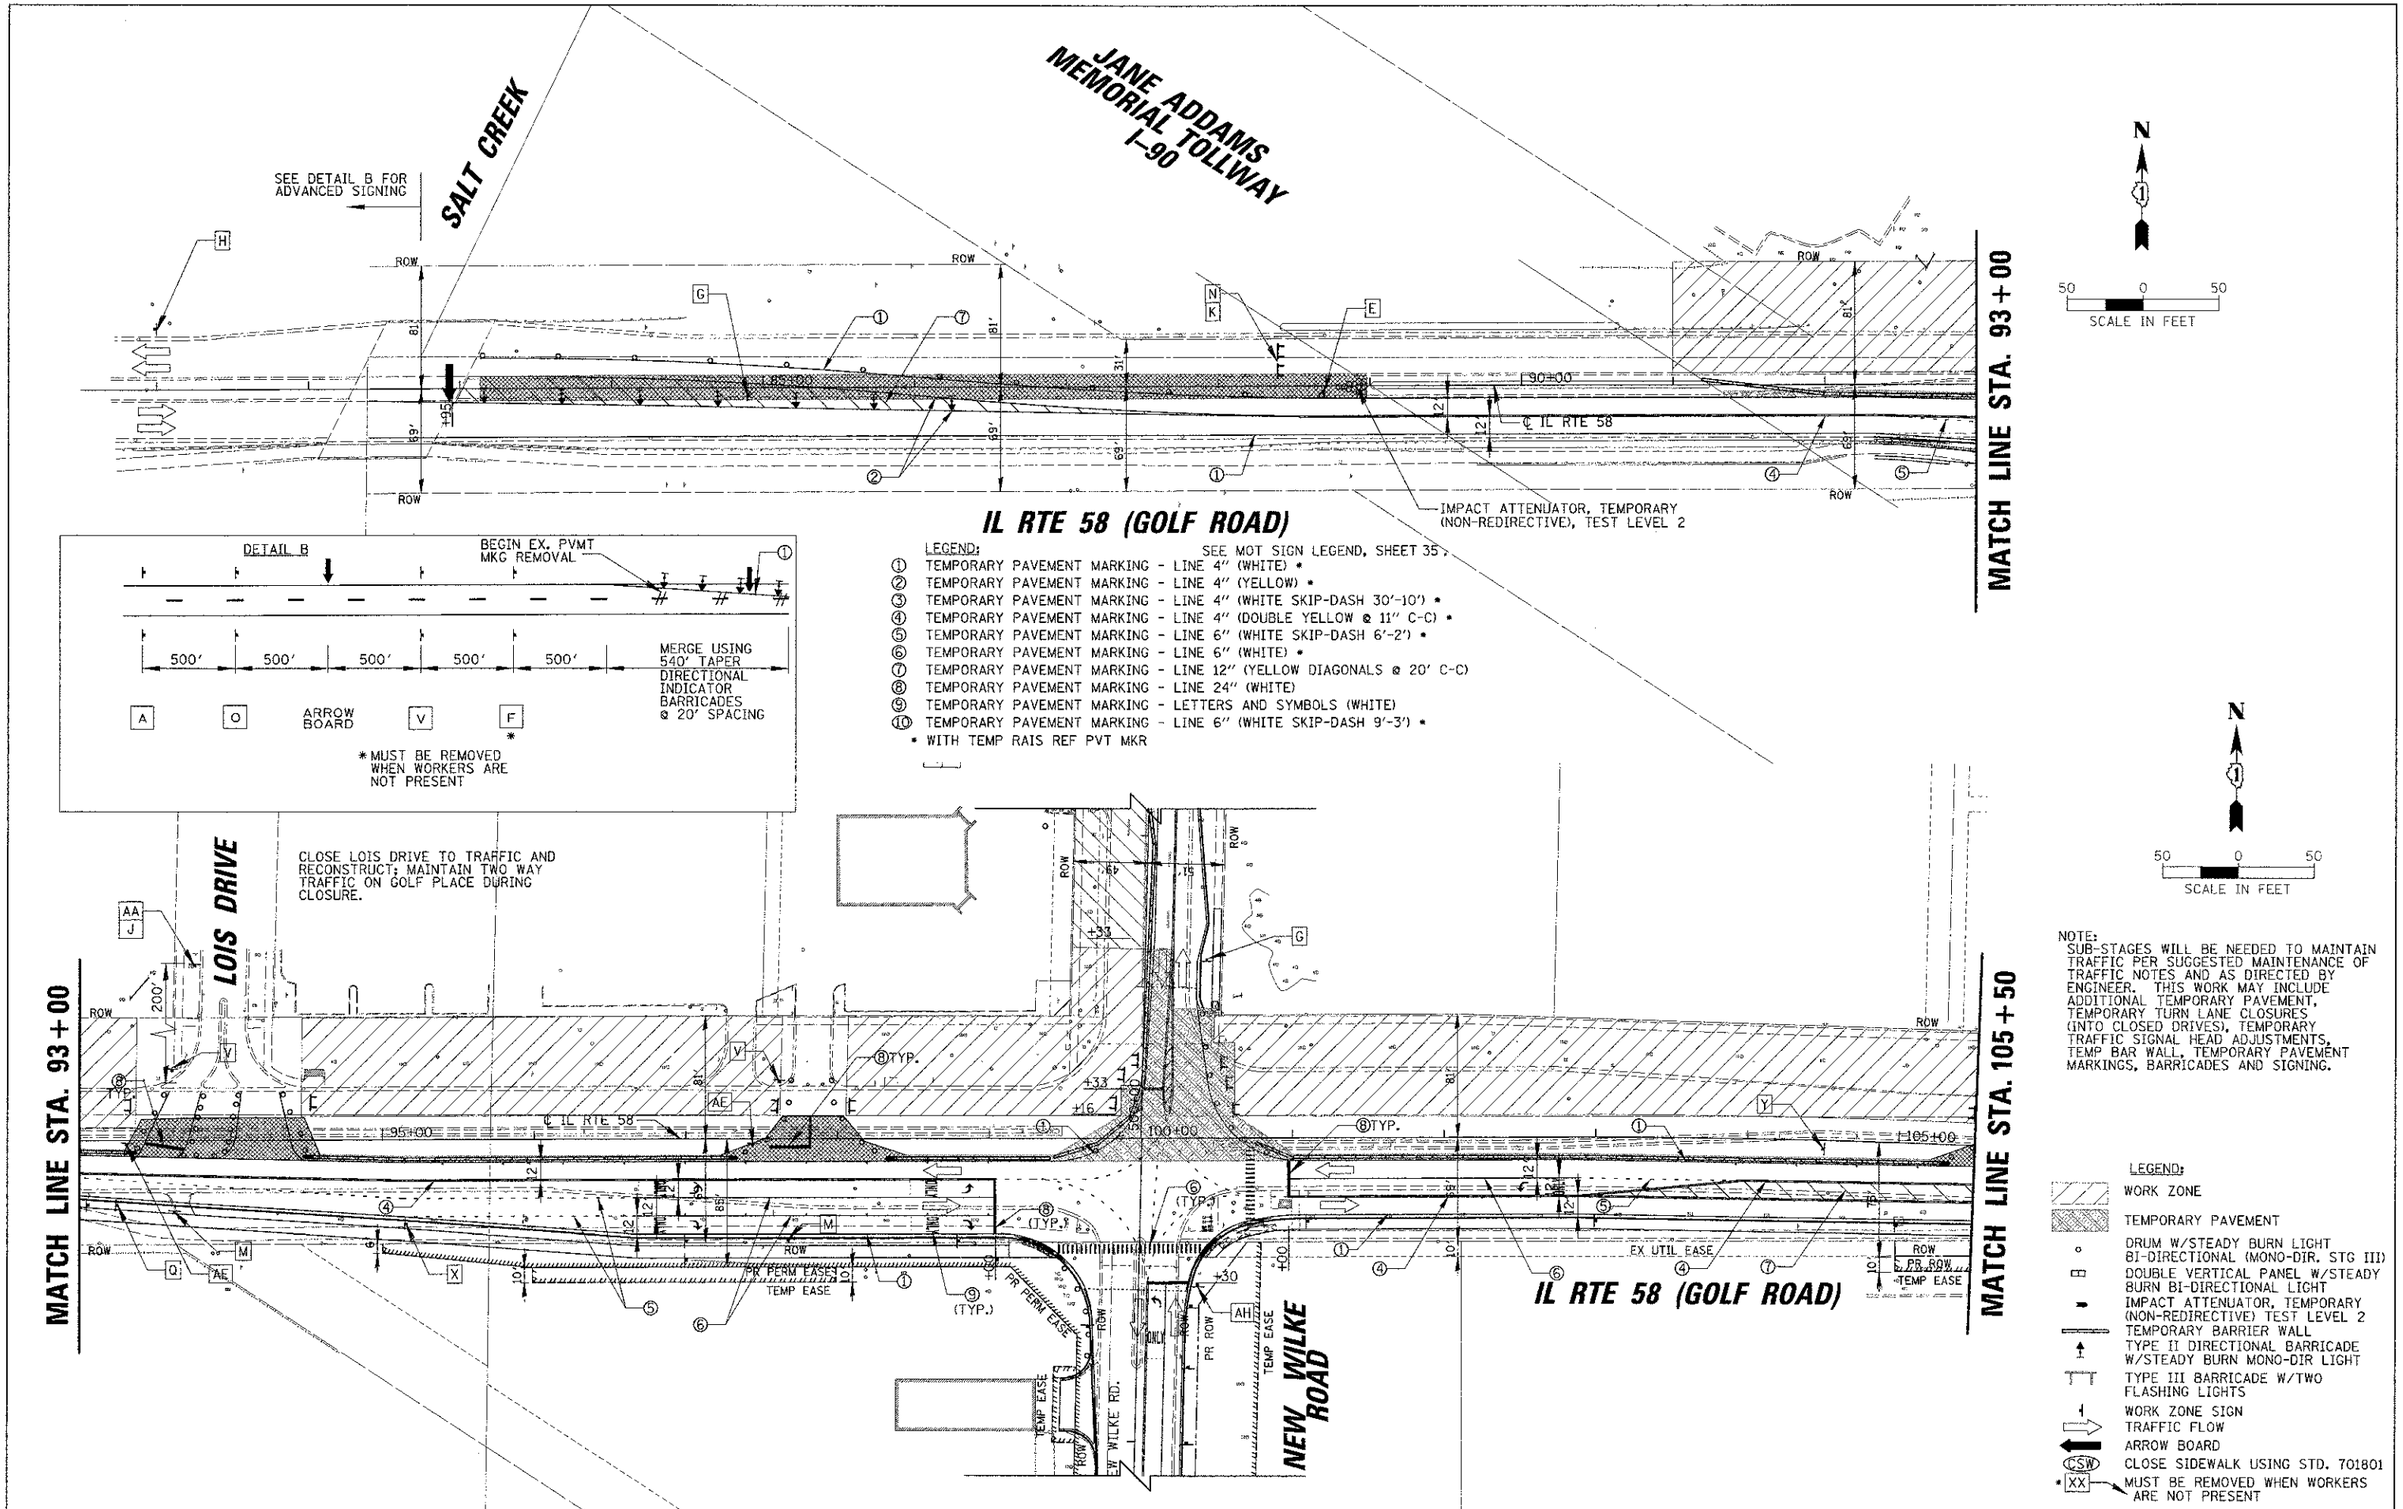

FILE NAME =	USER NAME = sgolomberg	DESIGNED - BLL	REVISED - 10-22-12
	PLOT SCALE = 50'	DRAWN - PMM	REVISED - 10/16/12 ELIM. PR ROW AT NE CORNER GOLF / NEW WILKE. IMPROVMENTS REVISED TO FIT WITHIN EX ROW.
	PLOT DATE = 10/17/2012	CHECKED - JGS	
		DATE - 8/06/12	

STATE OF ILLINOIS
DEPARTMENT OF TRANSPORTATION

IL RTE 58 (GOLF ROAD) AND NEW WILKE ROAD IMPROVEMENTS
SUGGESTED MAINTENANCE OF TRAFFIC – STAGE II
IL RTE 58 (GOLF ROAD)

SCALE: 50' | SHEET NO. 4 OF 6 SHEETS | STA. 83+49.63 TO STA. 105+50

F.A.P RTE.	SECTION	COUNTY	TOTAL SHEETS	SHEET NO.
0559	00-00078-00-CH	COOK	116	41
		CONTRACT NO. 83735		

FED. ROAD DIST. NO. | ILLINOIS | FED. AID PROJECT