CONTRACT NO. 90841

F.A.P RTE.	SECTION	COUNTY	TOTAL SHEETS	SHEET NO.
332	BX-1-08-1	VERMILION	140	122
STA. 19+20.00	TO STA. 19+30.00			
FED. ROAD DIST. NO.	ILLINOIS	FED. AID PROJECT		

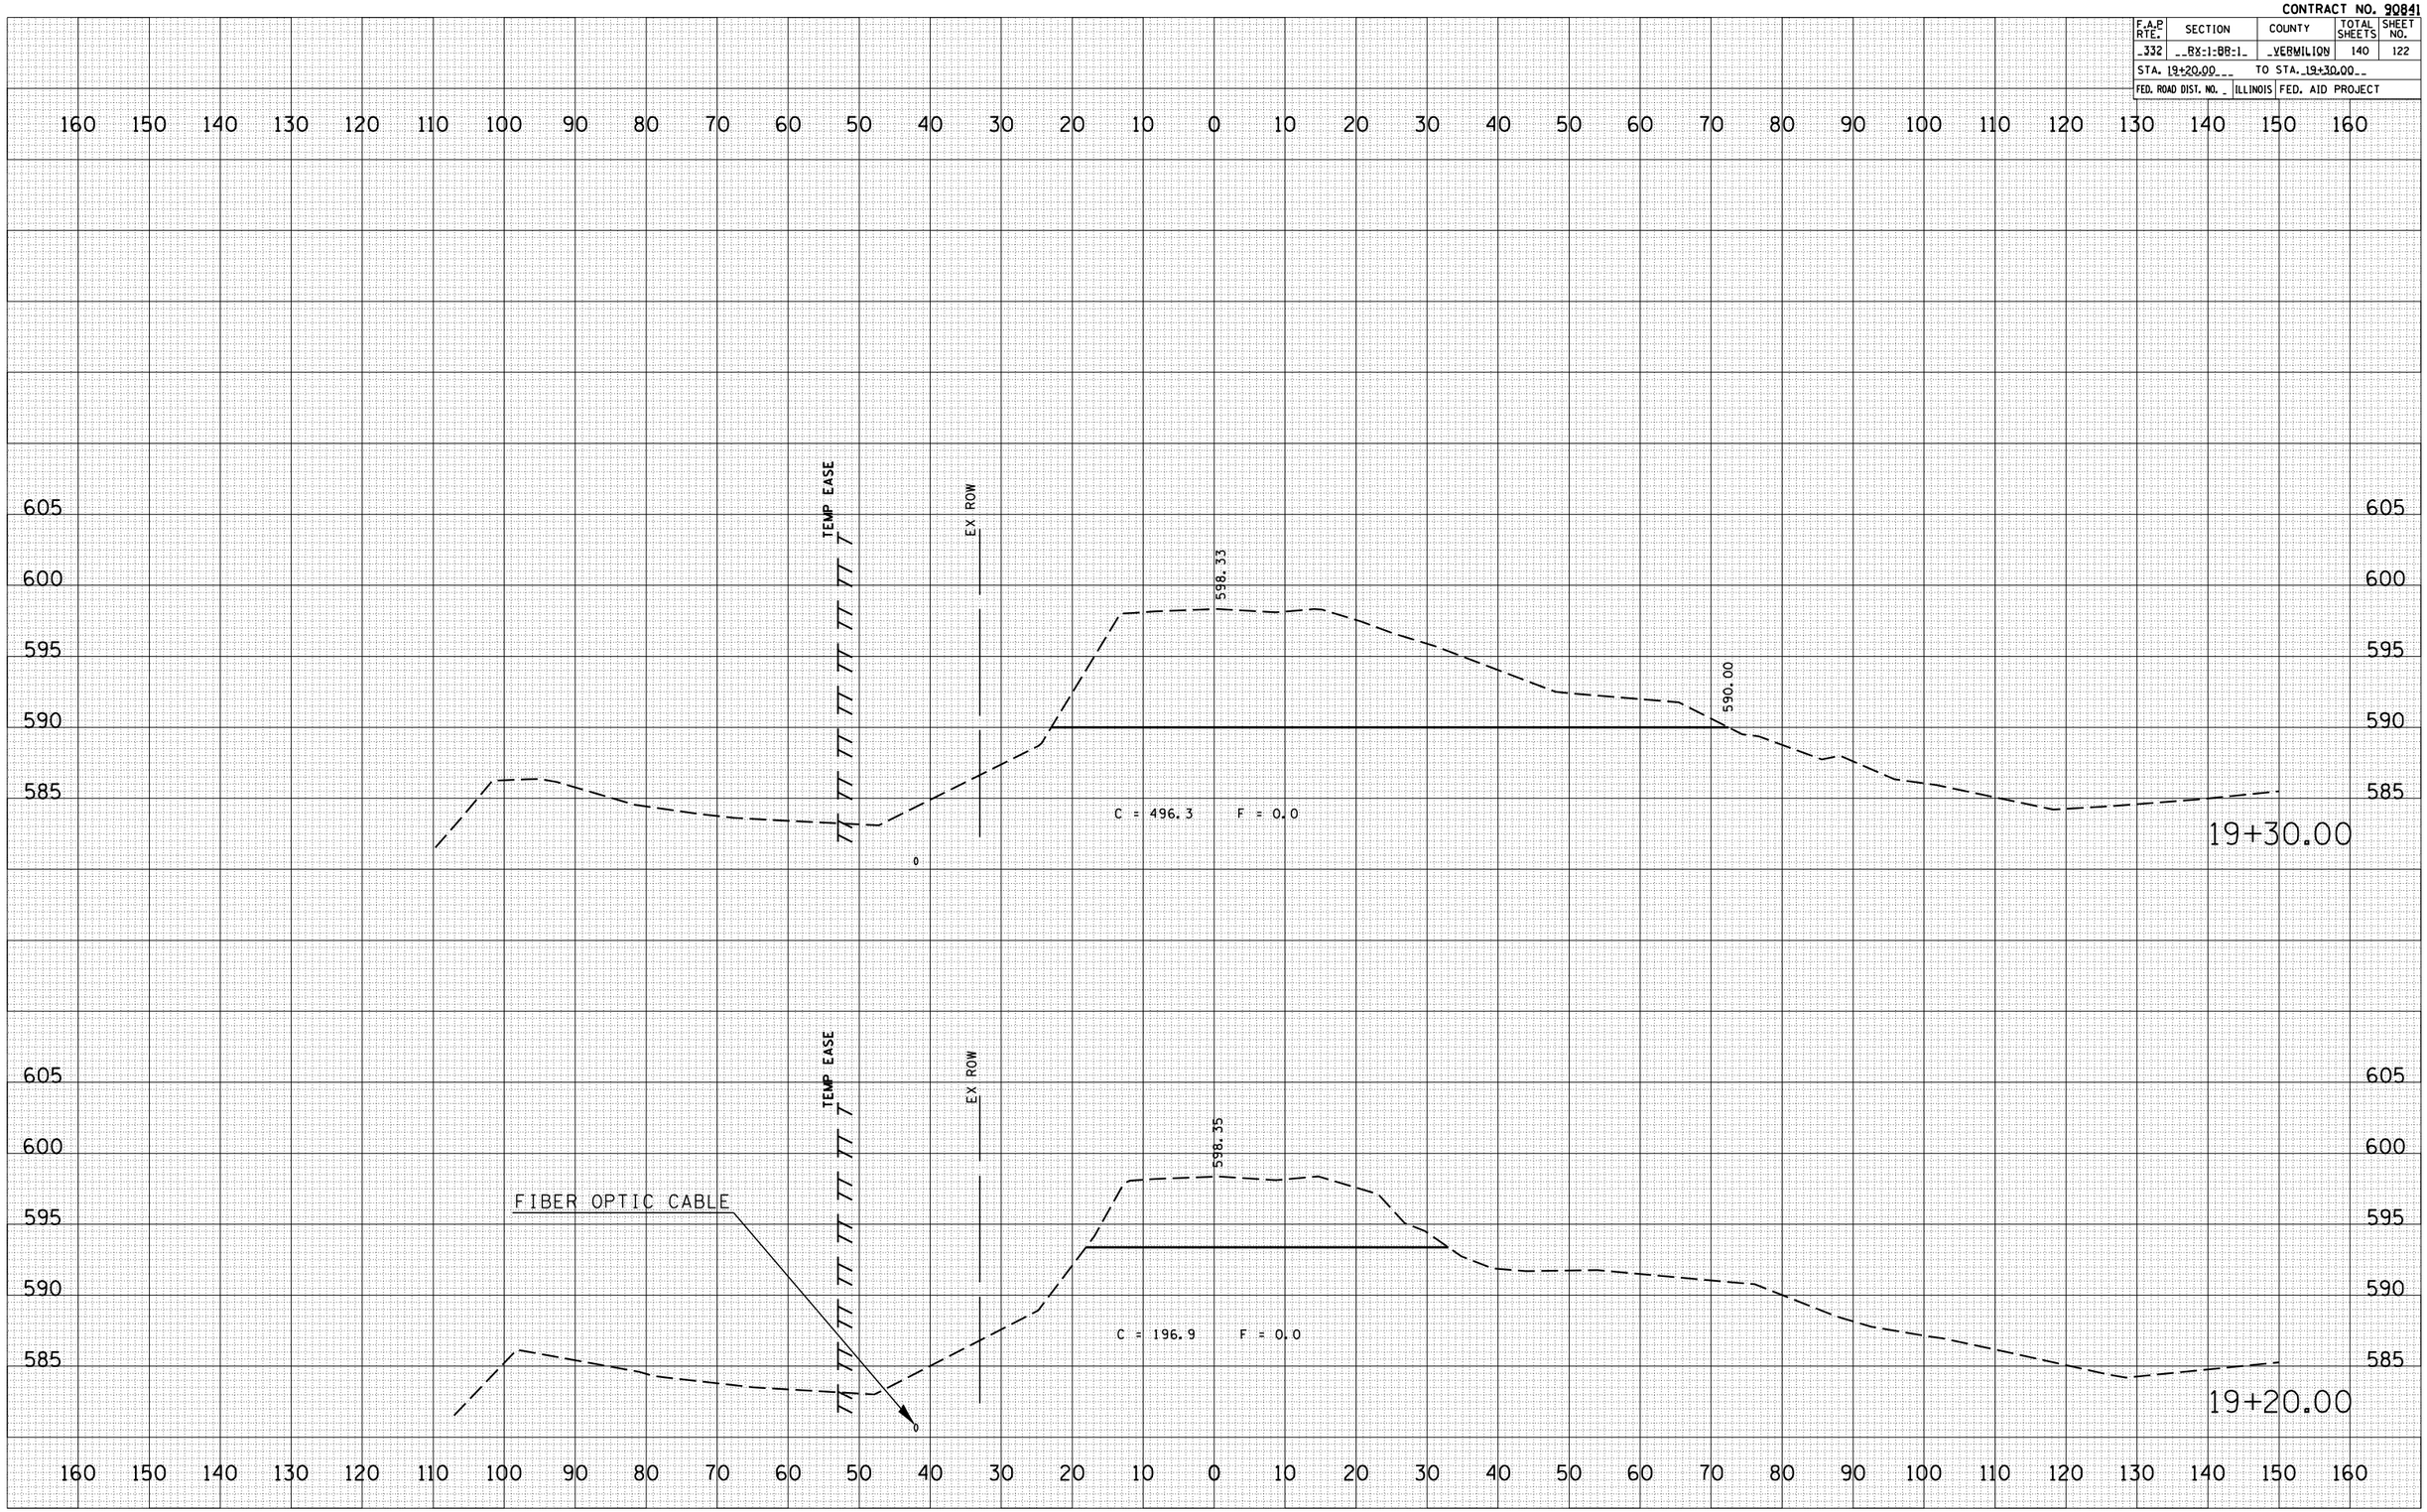

FINAL SURVEY	BY	DATE
SURVEYED		
PLOTTED		
TRAVERSE		
DIS/LAT		
AREAS		
AREAS CHECKED		
NOTE BOOK NO.		

ORIGINAL SURVEY	BY	DATE
SURVEYED		
PLOTTED		
TRAVERSE		
DIS/LAT		
AREAS		
AREAS CHECKED		
NOTE BOOK NO.		

PLOT DATE = 8/28/2006
FILE NAME = c:\projects\d703196 (v8)\old r-line.dgn
PLOT SCALE = 21.764 ' / IN.
REFERENCE = REF

OLD SEATON HILL RD.