CONTRACT NO. 90841

F.A.P RTE.	SECTION	COUNTY	TOTAL SHEETS	SHEET NO.
332	BX-1-BR-1	VERMILION	140	129
STA. 20+60.00	TO STA. 20+70.00			
FED. ROAD DIST. NO.	ILLINOIS	FED. AID PROJECT		

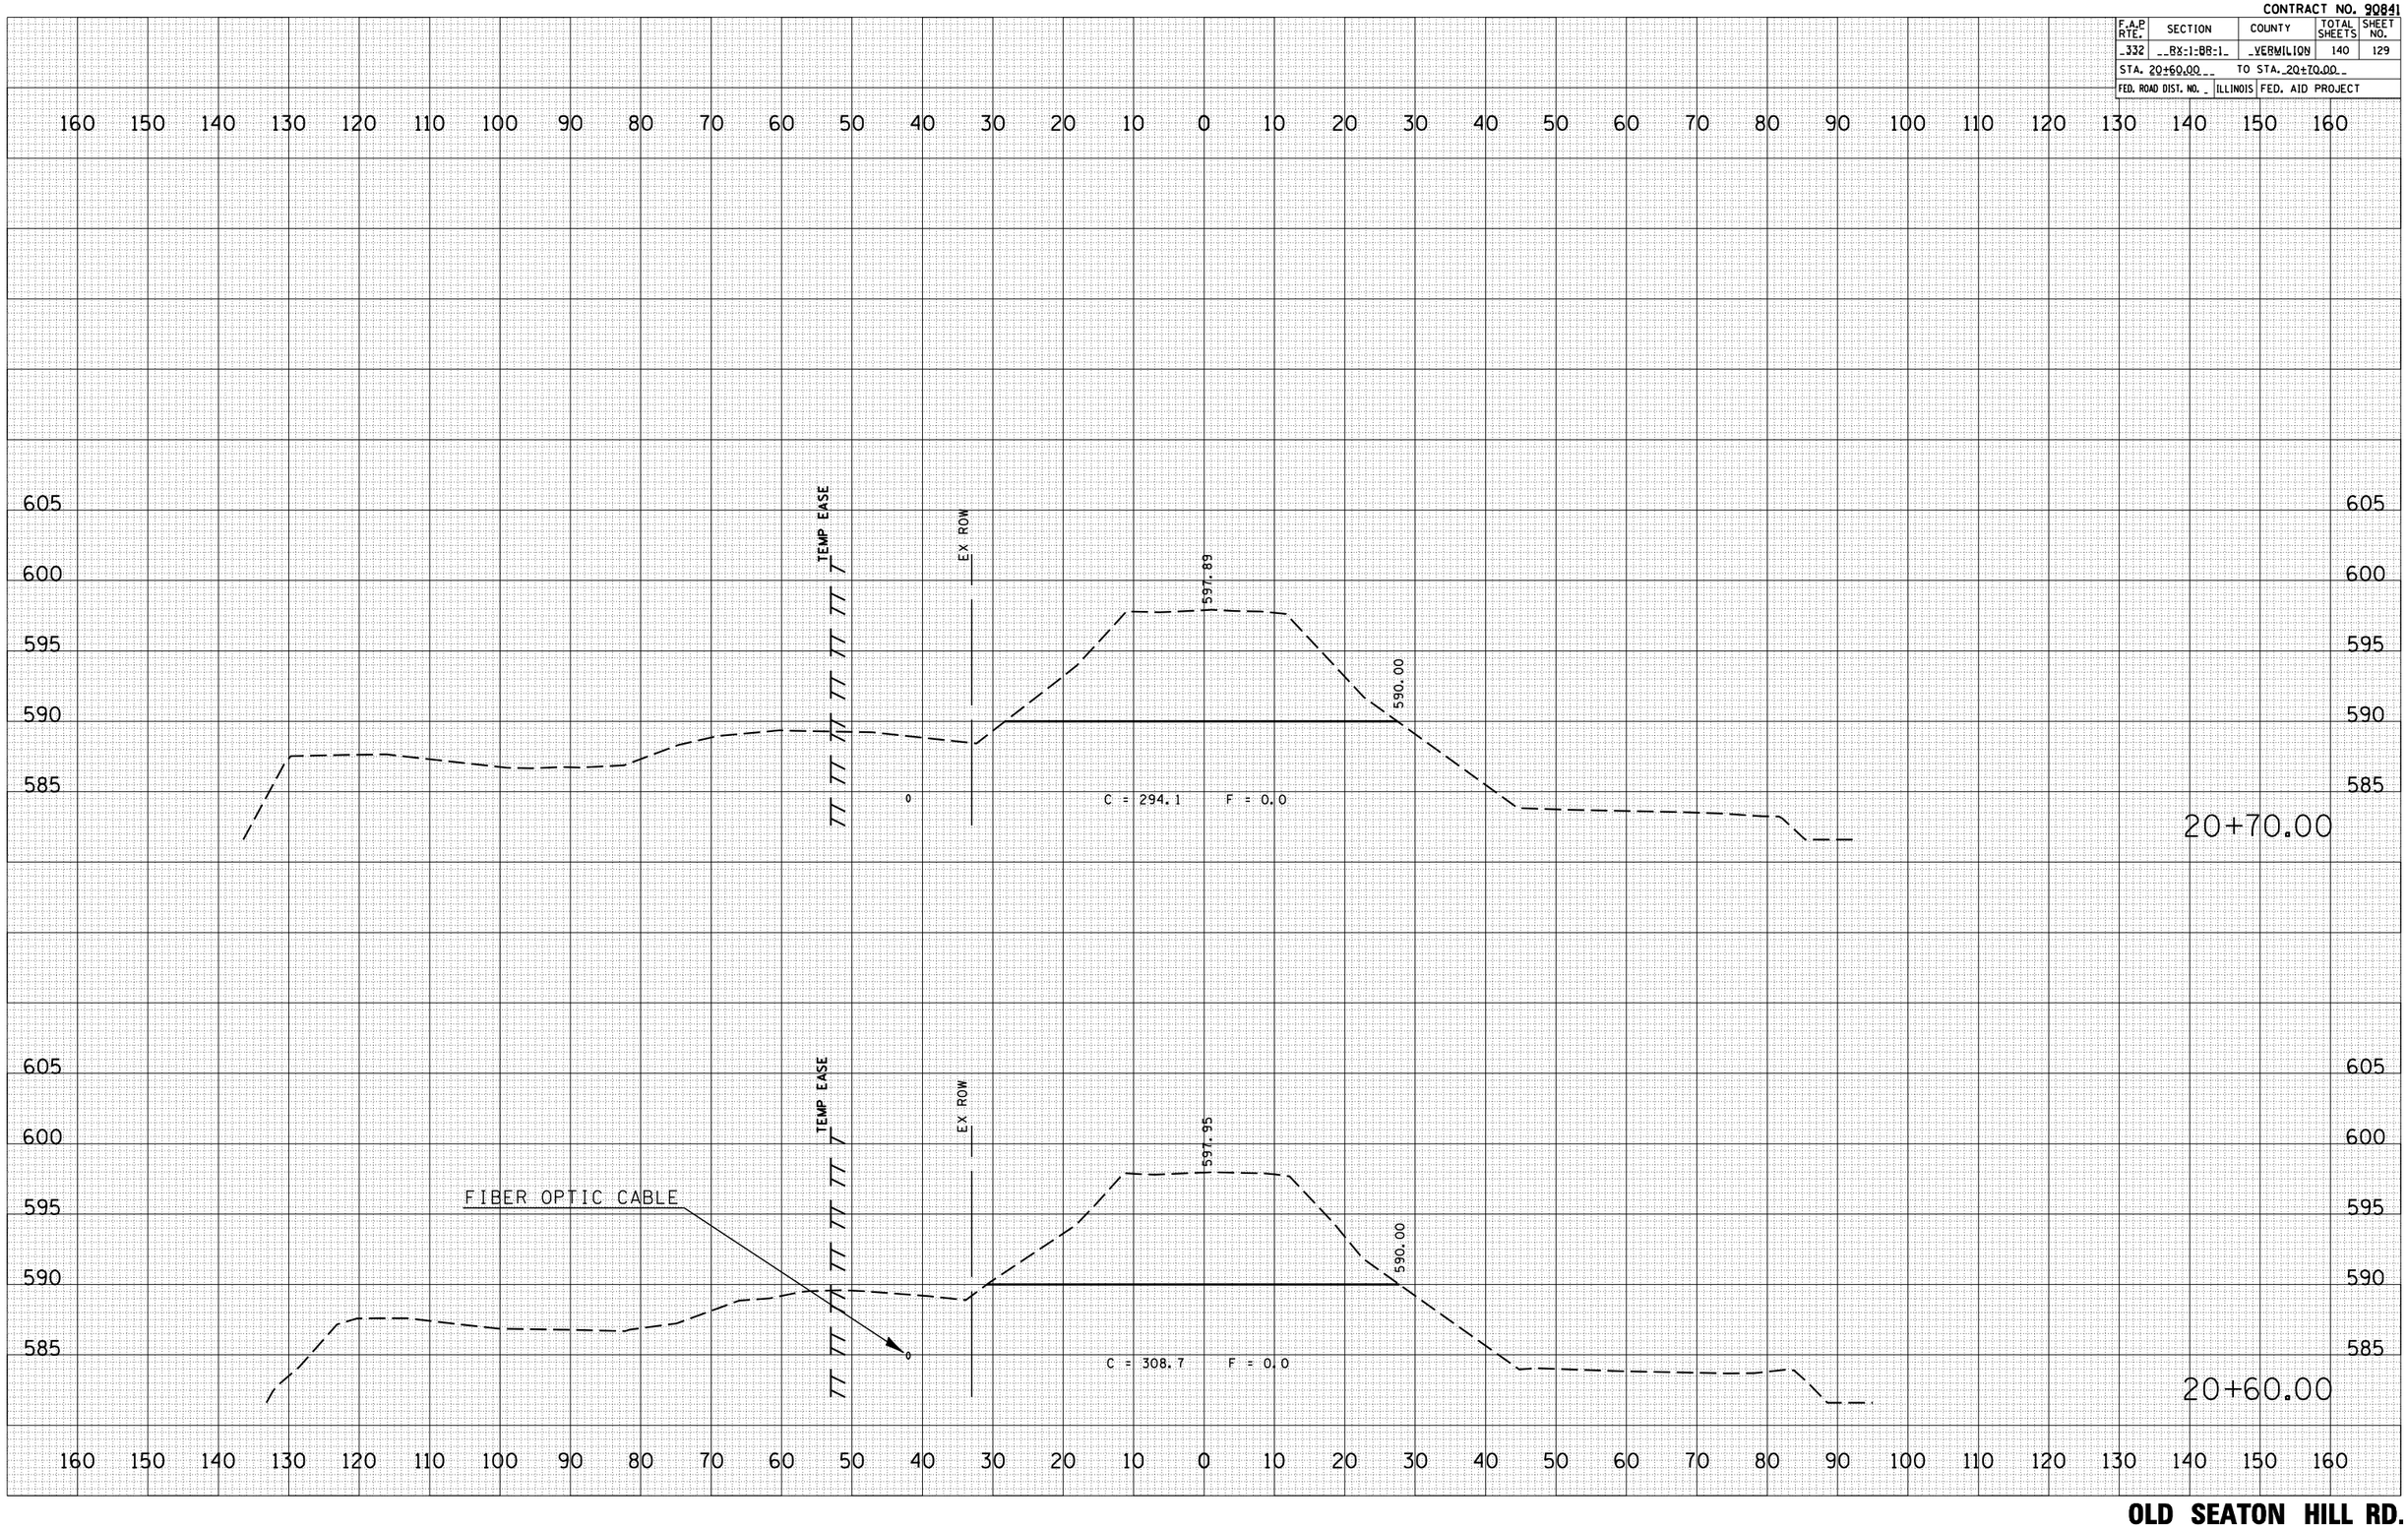

FINAL SURVEY	BY	DATE
SURVEYED		
PLOTTED		
TRAVERSE		
NOTE BOOK	AREAS	
NO.	AREAS CHECKED	

ORIGINAL SURVEY	BY	DATE
SURVEYED		
PLOTTED		
TRAVERSE		
AREAS		
AREAS CHECKED		

PLOT DATE = 8/28/2006
FILE NAME = c:\projects\d903196 \d8\old rt1 approach design
PLOT SCALE = 21.765 ' / IN.
REFERENCE = REF

OLD SEATON HILL RD.