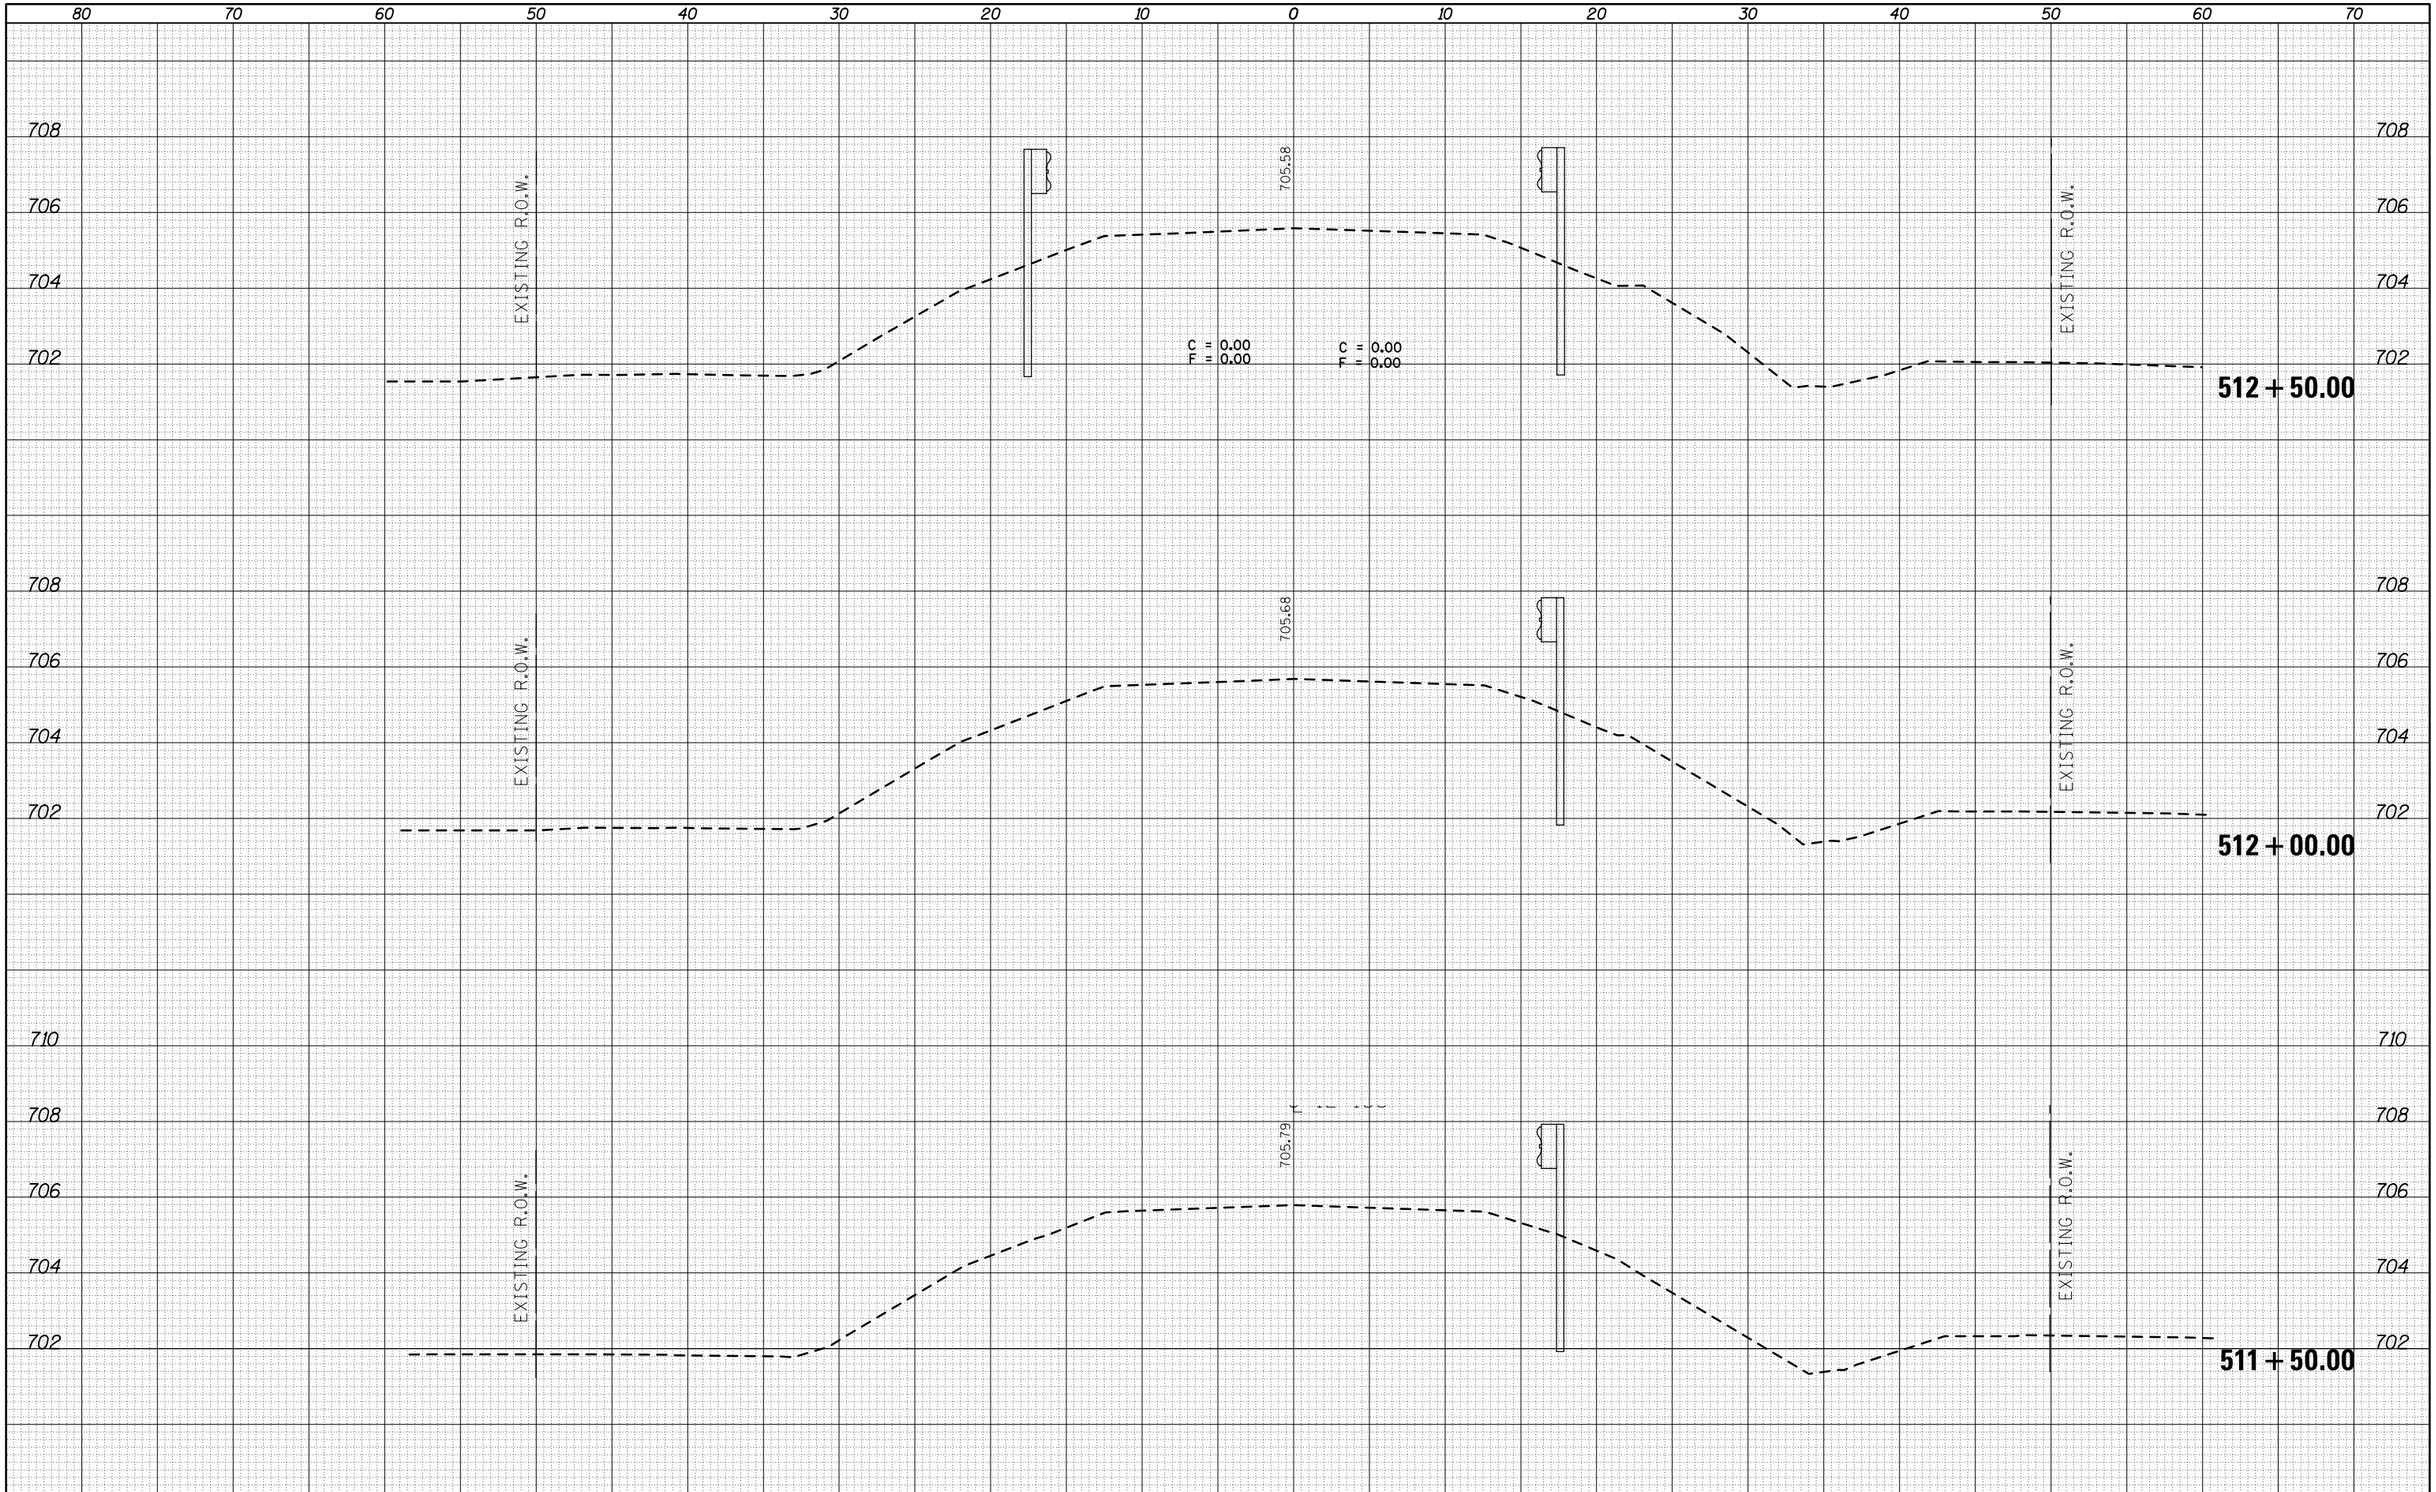


| FINAL SURVEY | | BY | DATE |
|---|---|---|---|
| NOTE BOOK | SURVEYED | | |
| | PLOTTED | | |
| | TEMPLATE | | |
| | AREAS | | |
| | AREAS CHECKED | | |
| NO. | | | |

| ORIGINAL SURVEY | | BY | DATE |
|---|---|---|---|
| NOTE BOOK | SURVEYED | | |
| | PLOTTED | | |
| | TEMPLATE | | |
| | AREAS | | |
| | AREAS CHECKED | | |
| NO. | | | |

| | | | |
|---|---|---|---|
| FILE NAME = | USER NAME = keysrb | DESIGNED - | REVISED - |
| c:\pw_work\pwidot\keysrb\d0104347\D570618-sht-023-8306xssht.dgn | | DRAWN - | REVISED - |
| | PLOT SCALE = 10.0000 ' / in. | CHECKED - | REVISED - |
| | PLOT DATE = 8/25/2011 | DATE - | REVISED - |

**STATE OF ILLINOIS**
**DEPARTMENT OF TRANSPORTATION**

**CROSS SECTIONS: CULVERT NO. 3 SN 023-8065**

SCALE: | SHEET NO. 2 OF 6 SHEETS | STA. | TO STA.

| F.A.P. RTE. | SECTION | COUNTY | TOTAL SHEETS | SHEET NO. |
|---|---|---|---|---|
| 749 | 14BR,14CR,123CR | Edgar | 115 | 86 |
| | | CONTRACT NO. 70618 | | |
| | | ILLINOIS FED. AID PROJECT | | |