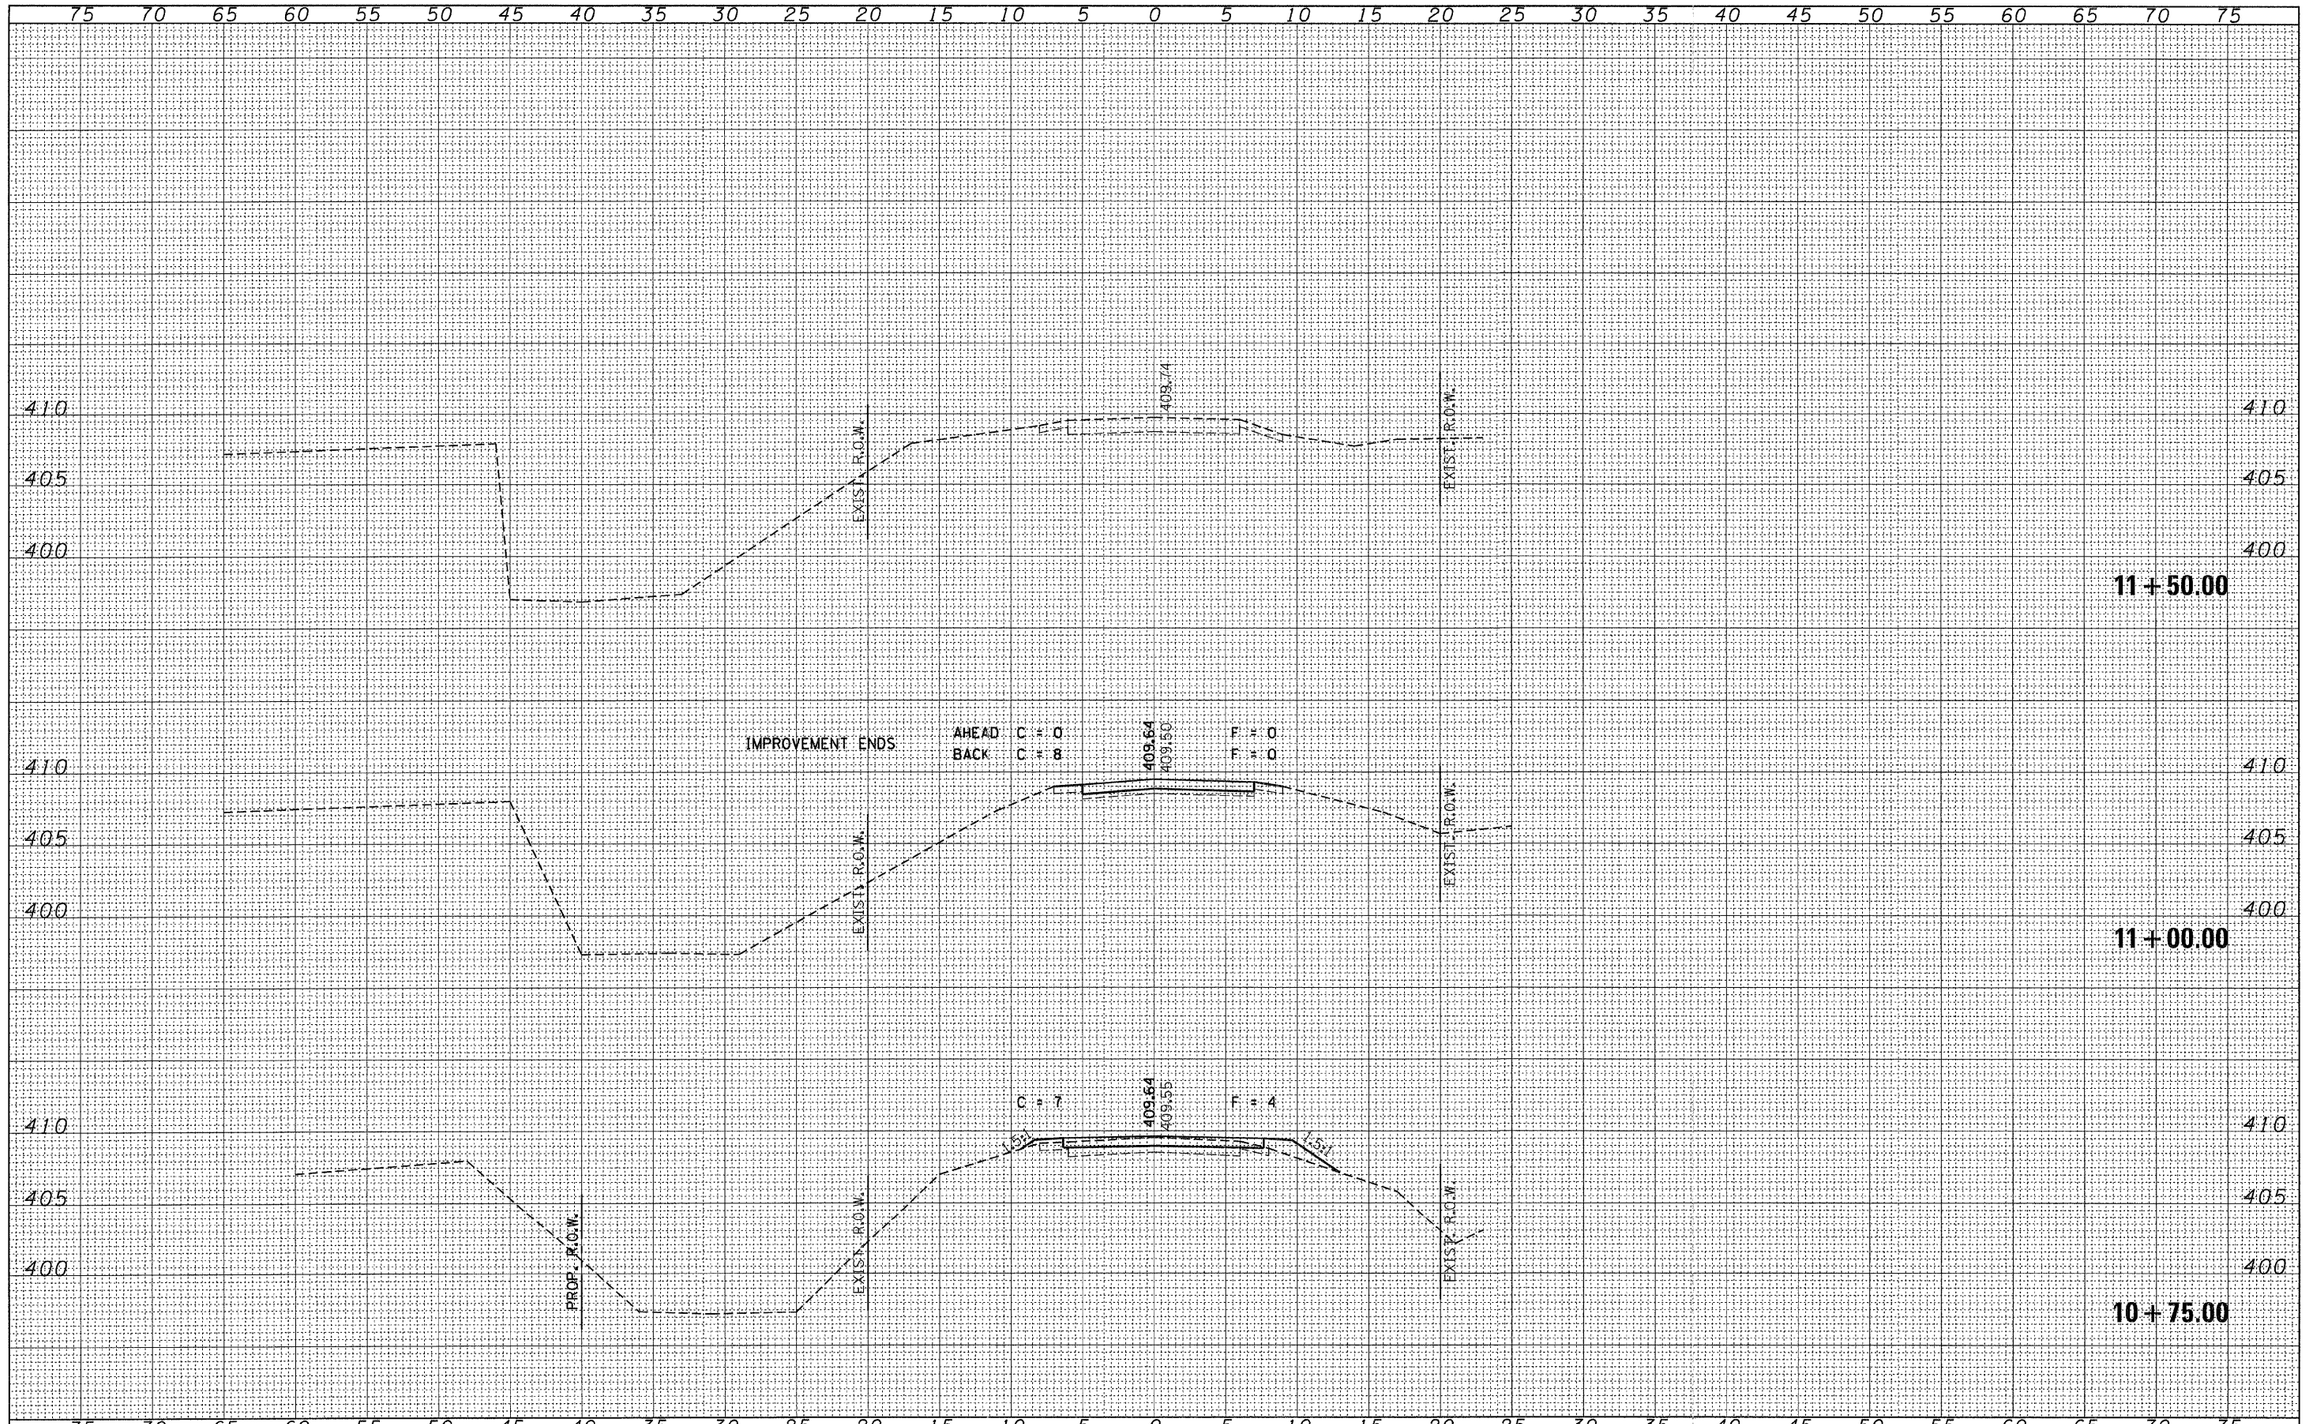

FINAL SURVEY		BY	DATE
	SURVEYED		
	PLOTTED		
NOTE BOOK	TEMPLATE		
	AREAS		
NO.	AREAS CHECKED		

ORIGINAL SURVEY		BY	DATE
	SURVEYED		
	PLOTTED		
NOTE BOOK	TEMPLATE		
	AREAS		
NO.	AREAS CHECKED		

FILE NAME = 090150-sht-sxs.dgn	USER NAME =	DESIGNED - J.W.F.	REVISED -
		DRAWN - D.T.M.	REVISED -
	PLOT SCALE =	CHECKED - S.W.M.	REVISED -
	PLOT DATE = 2/7/2011	DATE - 11/23/09	REVISED -

STATE OF ILLINOIS
FRANKLIN COUNTY HIGHWAY DEPARTMENT

HLR

SCALE: 5H5V

STATION CROSS SECTIONS
TIMOTHY LANE

SHEET NO. OF SHEETS | STA. 10+75.00 TO STA. 11+50.00

T.R.	SECTION	COUNTY	TOTAL SHEETS	SHEET NO.
272	08-02136-00-BR	FRANKLIN	16	7
BENTON ROAD DISTRICT		CONTRACT NO. 99426		
FED. ROAD DIST. NO.	ILLINOIS	FED. AID PROJECT	BROS-0055(061)	