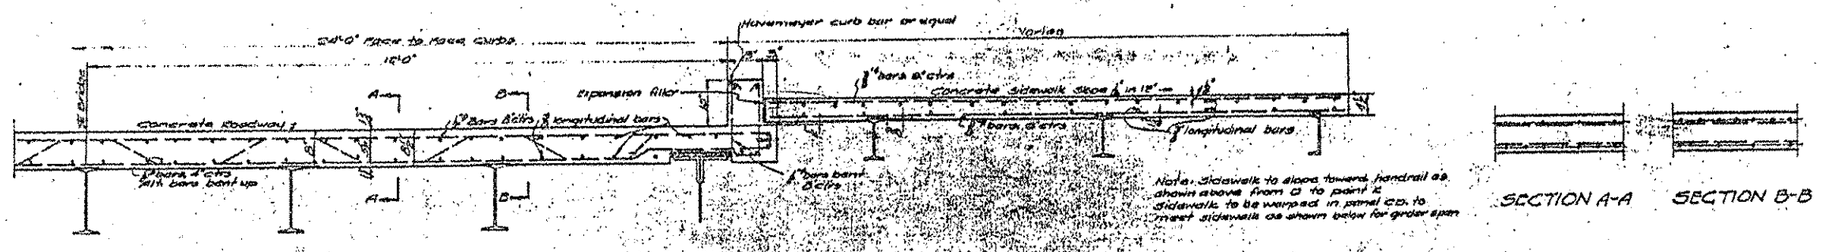

TRANSVERSE SECTION THRU APPROACH FLOOR

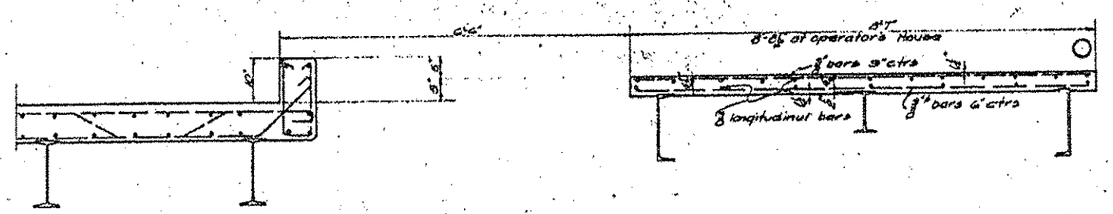

TRANSVERSE SECTION THRU TRACK GIRDER SPAN

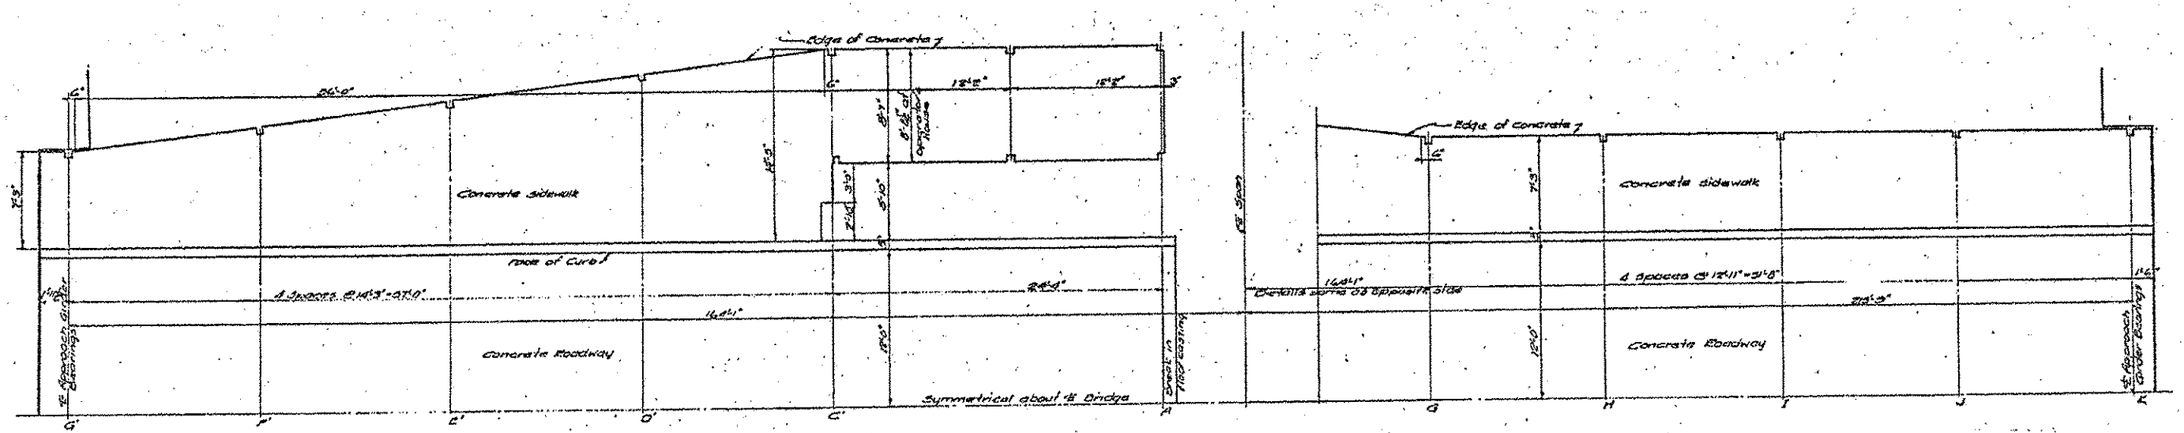

HALF PLAN OF APPROACH FLOORS

FOR INFORMATION ONLY

FILE NAME = c:\pw_work\pwidot\osbornenp\d0386535\D194514-sht-plan.dgn	USER NAME = osbornenp	DESIGNED -	REVISED -
		DRAWN -	REVISED -
	PLOT SCALE = 100.0000 ' / in.	CHECKED -	REVISED -
Defaults	PLOT DATE = 8/22/2014	DATE -	REVISED -

STATE OF ILLINOIS
DEPARTMENT OF TRANSPORTATION

EXISTING PLANS. LOCATION 14 (SN 099-0239)

SCALE: | SHEET 2 OF 2 SHEETS | STA. TO STA.

F.A. RTE.	SECTION	COUNTY	TOTAL SHEETS	SHEET NO.
VAR	2014-0341	WILL&DUPAGE	57	26A

CONTRACT NO. 60Y28

ILLINOIS FED. AID PROJECT