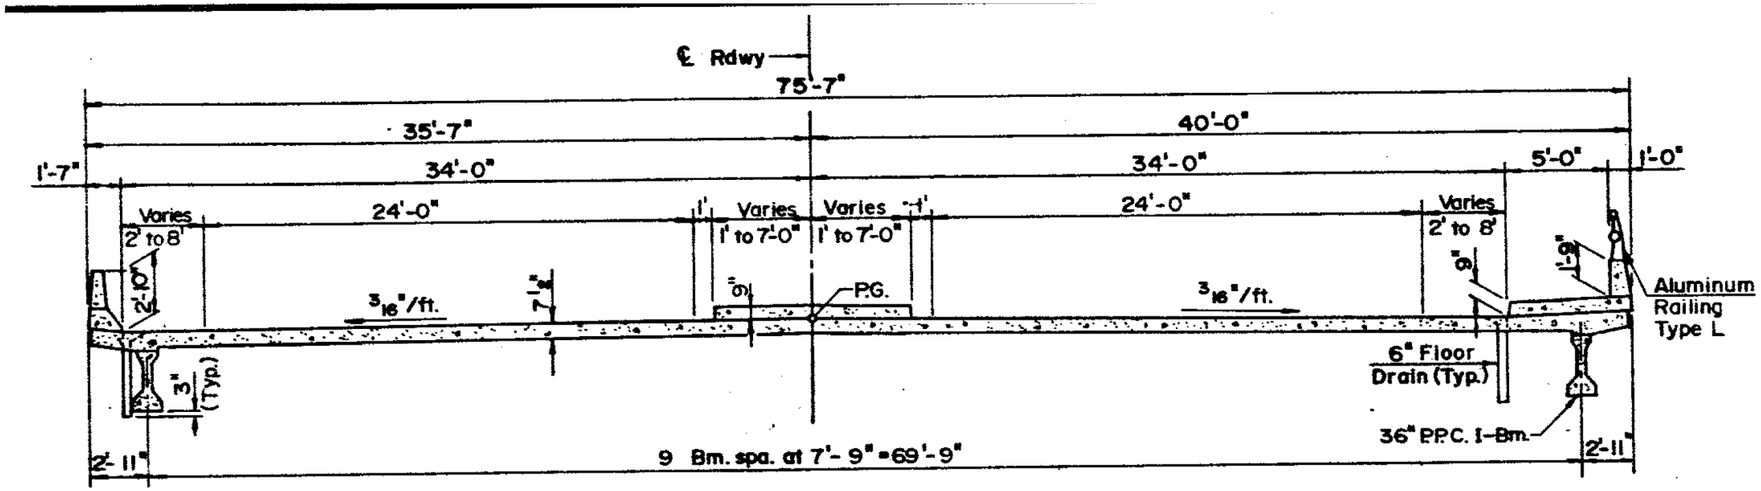

CROSS SECTION
PROPOSED BRIDGE

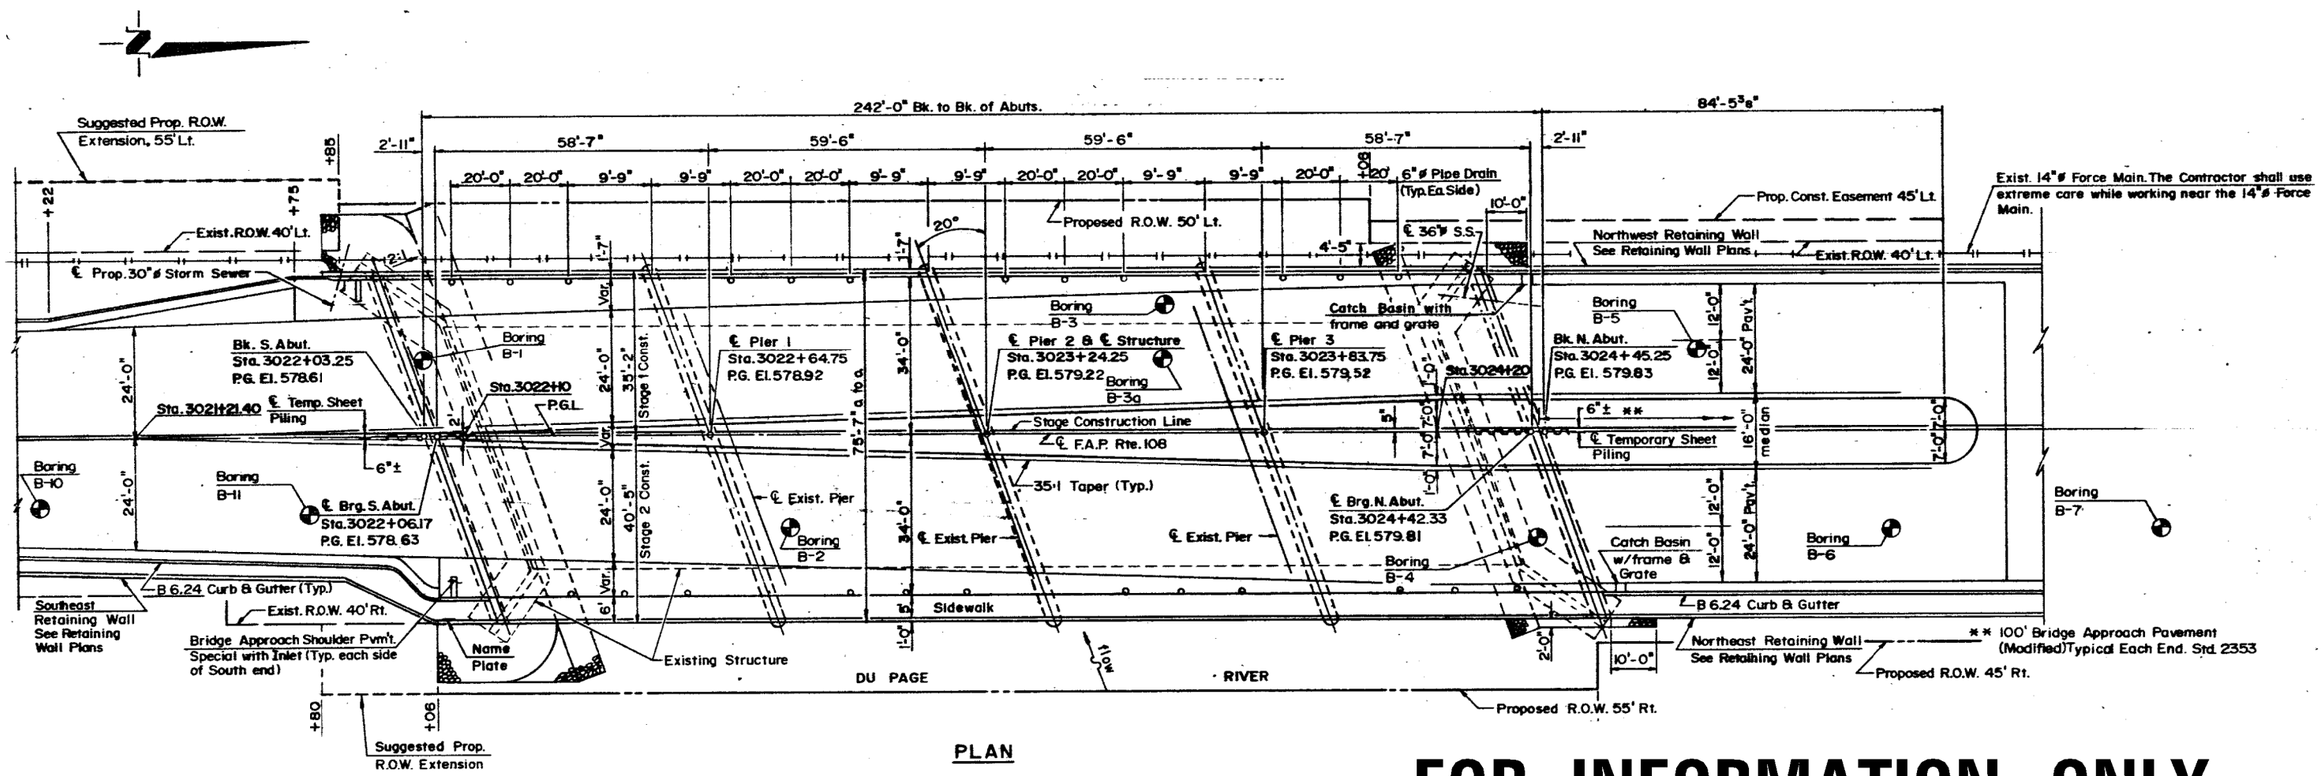

PLAN

FOR INFORMATION ONLY

FILE NAME =	USER NAME = osbornenp	DESIGNED -	REVISED -	STATE OF ILLINOIS DEPARTMENT OF TRANSPORTATION	EXISTING PLANS. LOCATION 21 (SN 099-0284)			F.A. RTE.	SECTION	COUNTY	TOTAL SHEETS / SHEET NO.
c:\pw_work\pwidot\osbornenp\d0388535\D134514-sht-plan.dgn		DRAWN -	REVISED -					VAR	2014-0341	WILL & DUPAGE	57 / 33
	PLOT SCALE = 100.0000 ' / in.	CHECKED -	REVISED -							CONTRACT NO. 60Y28	
Default	PLOT DATE = 8/22/2014	DATE -	REVISED -		SCALE:	SHEET OF SHEETS	STA. TO STA.			ILLINOIS FED. AID PROJECT	