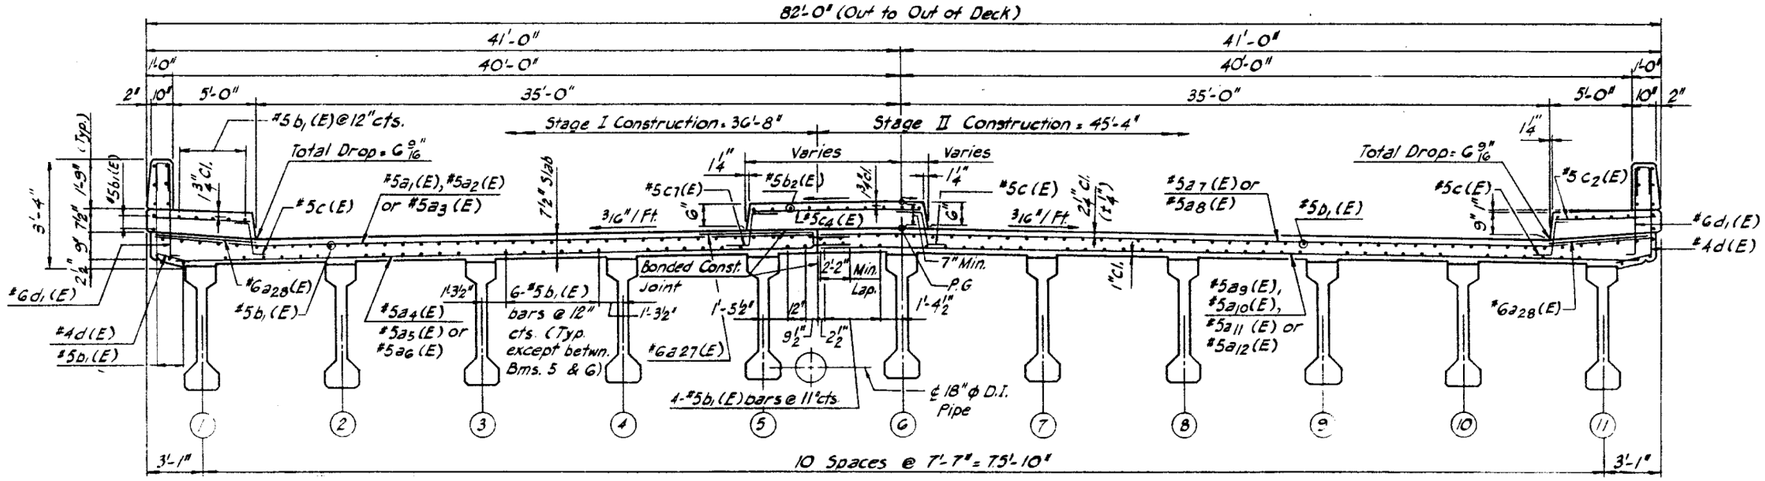

CROSS SECTION
Looking North

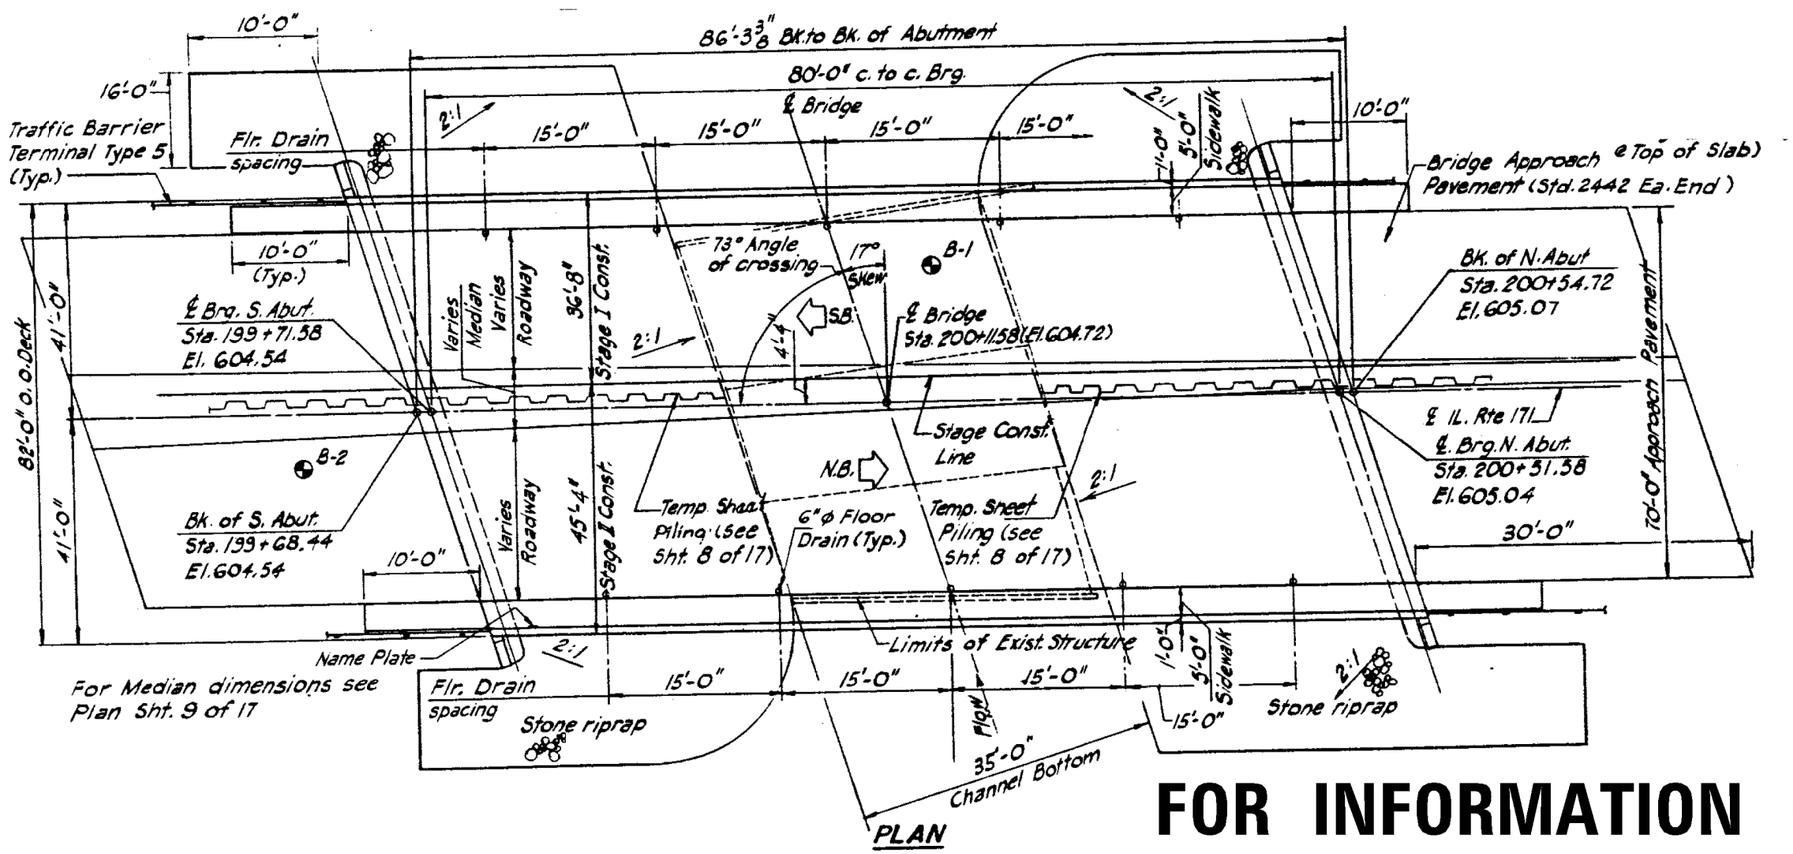

PLAN

FOR INFORMATION ONLY

FILE NAME = c:\pw_work\pwidot\osbornenp\d0388535\D134514-sht-plan.dgn	USER NAME = osbornenp	DESIGNED -	REVISED -
		DRAWN -	REVISED -
	PLOT SCALE = 100.0000 ' / in.	CHECKED -	REVISED -
Default	PLOT DATE = 8/22/2014	DATE -	REVISED -

STATE OF ILLINOIS
DEPARTMENT OF TRANSPORTATION

EXISTING PLANS. LOCATION 22 (099-0292)

SCALE: | SHEET OF SHEETS | STA. TO STA.

F.A. RTE.	SECTION	COUNTY	TOTAL SHEETS	SHEET NO.
VAR	2014-0341	WILL&DUPAGE	57	34
		CONTRACT NO. 60Y28		
		ILLINOIS FED. AID PROJECT		