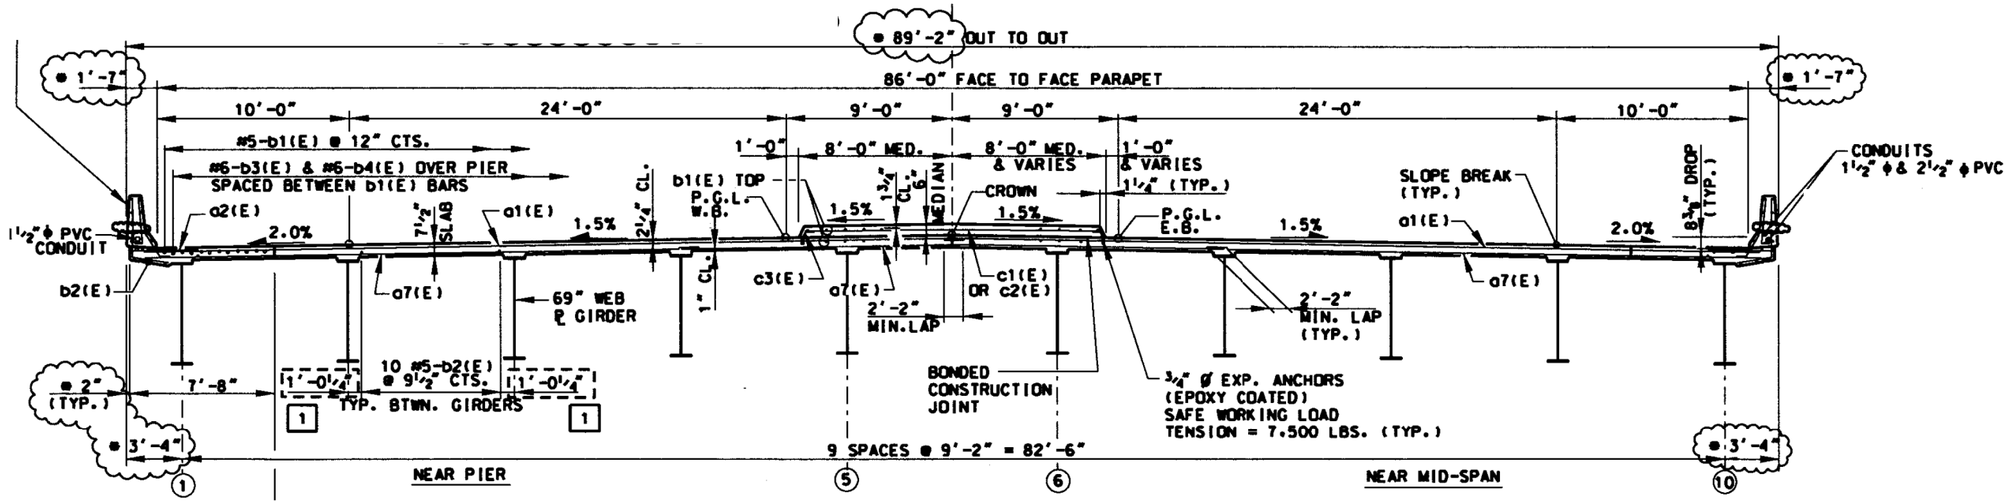

DECK CROSS SECTION
(LOOKING UP STATION)

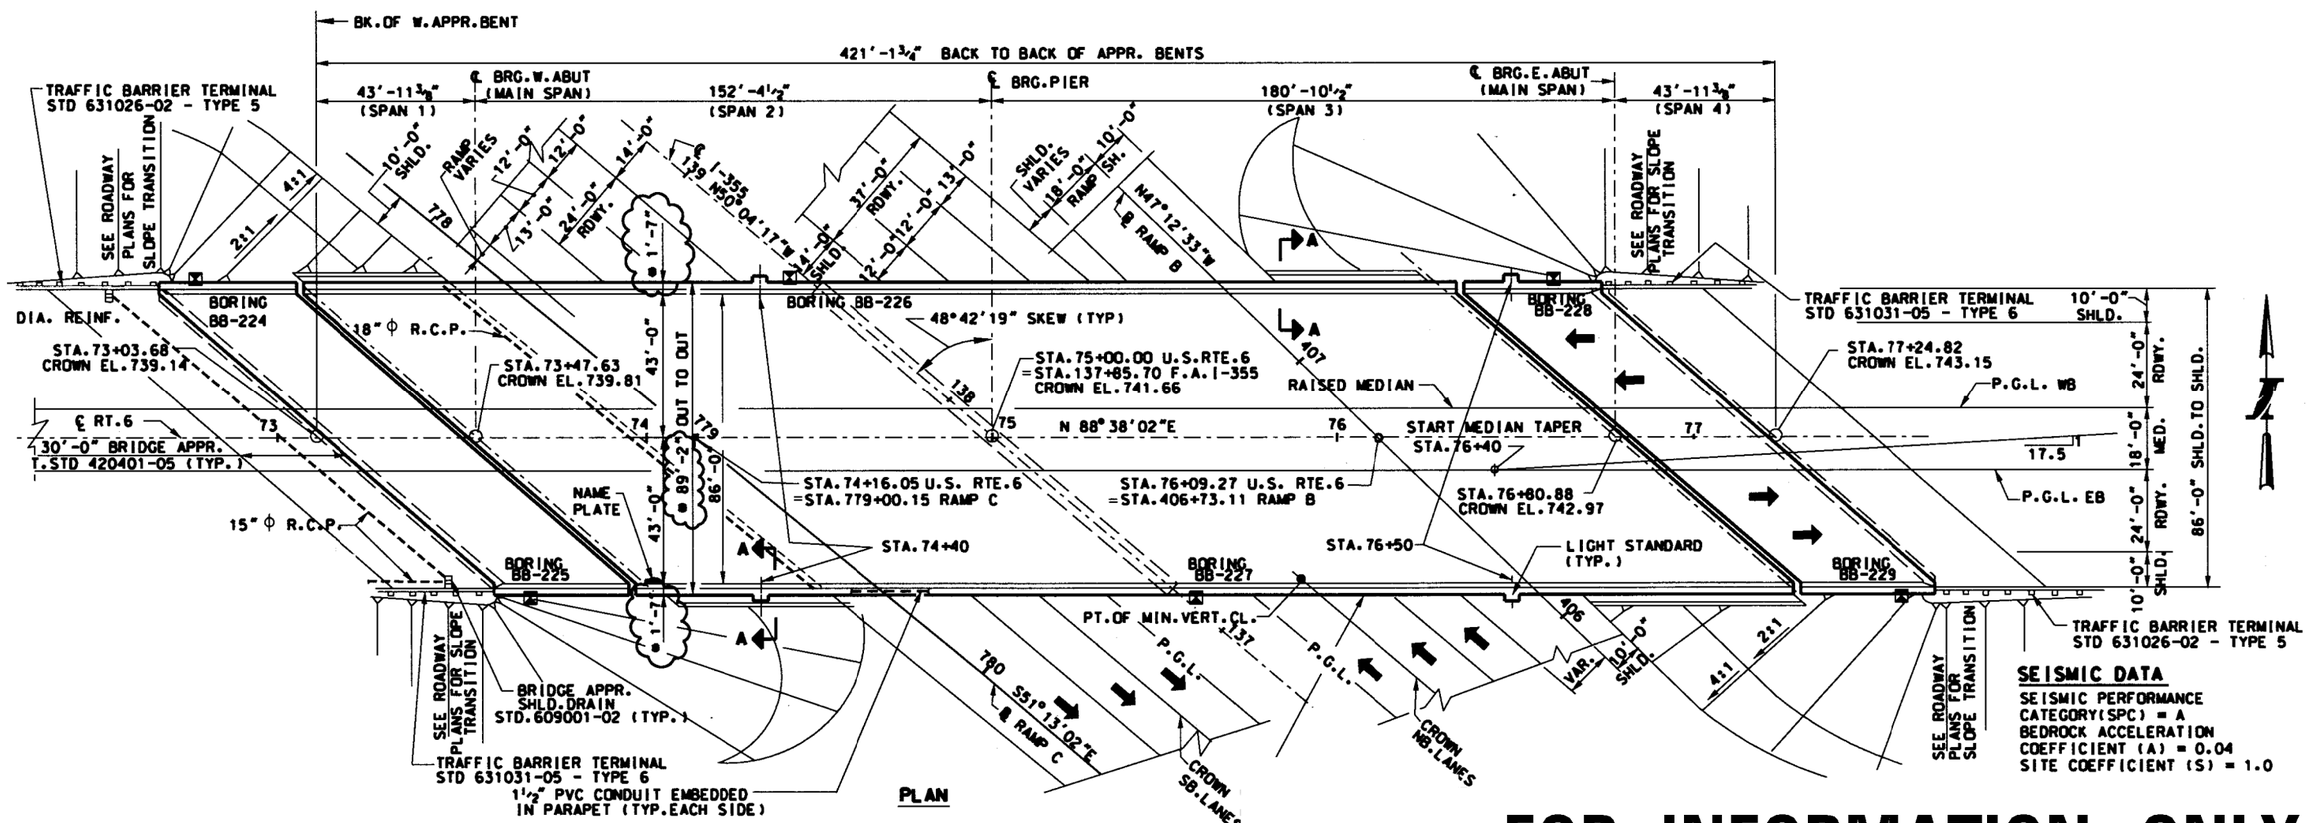

PLAN

SEISMIC DATA

SEISMIC PERFORMANCE CATEGORY(SPC) = A
BEDROCK ACCELERATION COEFFICIENT (A) = 0.04
SITE COEFFICIENT (S) = 1.0

FOR INFORMATION ONLY

FILE NAME = c:\pw_work\pwidot\osbornenp\d0388535\D104514-sht-plan.dgn	USER NAME = osbornenp	DESIGNED -	REVISED -	STATE OF ILLINOIS DEPARTMENT OF TRANSPORTATION	EXISTING PLANS. LOCATION 26 (SN 099-0321)	F.A. RTE.	SECTION	COUNTY	TOTAL SHEETS / SHEET NO.
		DRAWN -	REVISED -			VAR	2014-0341	WILL&DUPAGE	57 / 38
	PLOT SCALE = 100.0000 ' / in.	CHECKED -	REVISED -					CONTRACT NO. 60Y28	
Default	PLOT DATE = 8/22/2014	DATE -	REVISED -		SCALE: SHEET OF SHEETS STA. TO STA.			ILLINOIS FED. AID PROJECT	