


CROSS SECTION

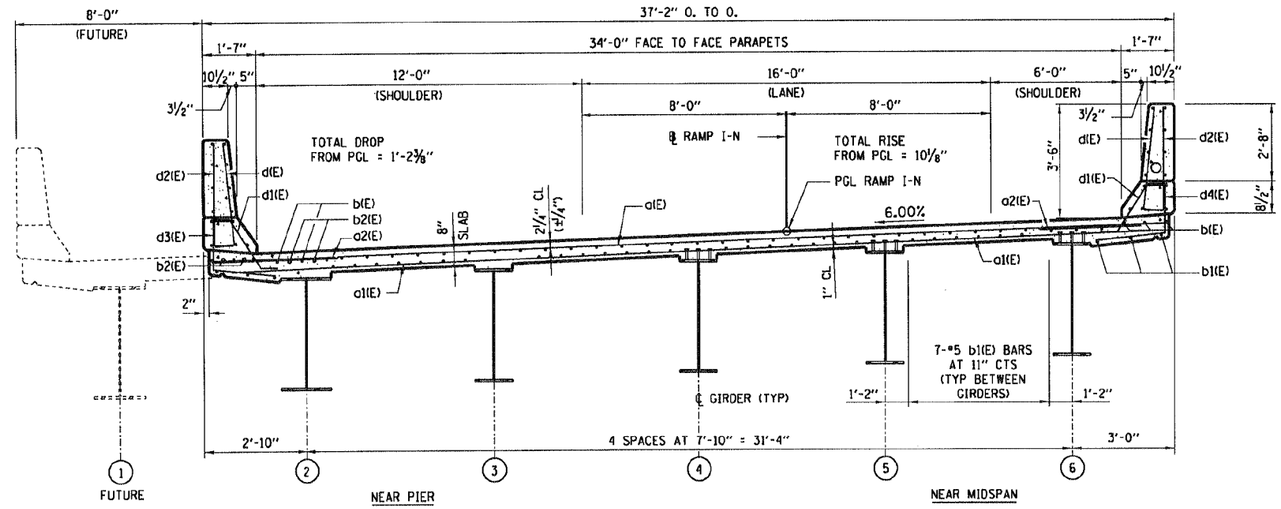


# FOR INFORMATION ONLY

| | | | |
|---|---|---|---|
| FILE NAME = c:\pw_work\pwidot\osbornenp\d0388535\D104514-sht-plan.dgn | USER NAME = osbornenp | DESIGNED - | REVISED - |
| | | DRAWN - | REVISED - |
| | PLOT SCALE = 100.0000 ' / in. | CHECKED - | REVISED - |
| Default | PLOT DATE = 8/22/2014 | DATE - | REVISED - |

STATE OF ILLINOIS
DEPARTMENT OF TRANSPORTATION

EXISTING PLANS. LOCATION 40 (SN 022-2006)

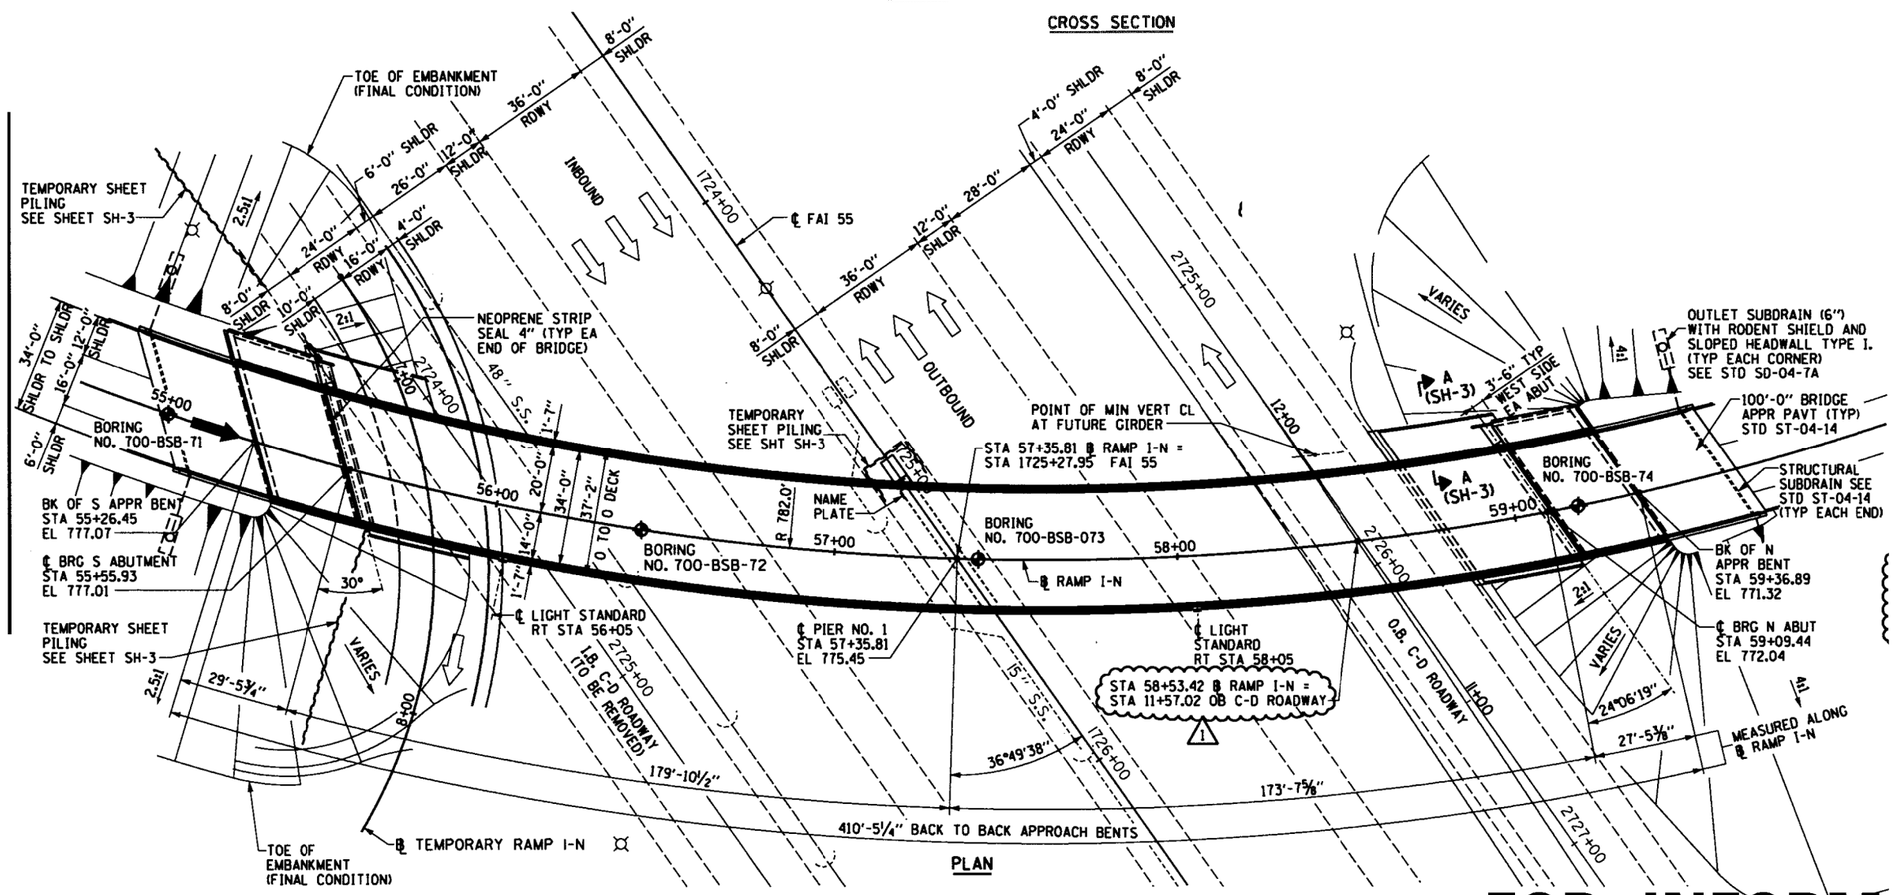SCALE: | SHEET OF SHEETS | STA. TO STA.

| F.A. RTE. | SECTION | COUNTY | TOTAL SHEETS | SHEET NO. |
|---|---|---|---|---|
| VAR | 2014-0341 | WILL&DUPAGE | 57 | 52 |
| | | CONTRACT NO. 60Y28 | | |
| | | ILLINOIS FED. AID PROJECT | | |