• (0203.1 & 0312-708W) R-3 CONTRACT NO. 62108

F.A.I. RTE	SECTION	COUNTY	TOTAL SHEETS	SHEET NO.
80/94	•	COOK	870	25
STA.		TO STA.		
FED ROAD DIST. NO.		ILLINOIS	FED. AID PROJECT	

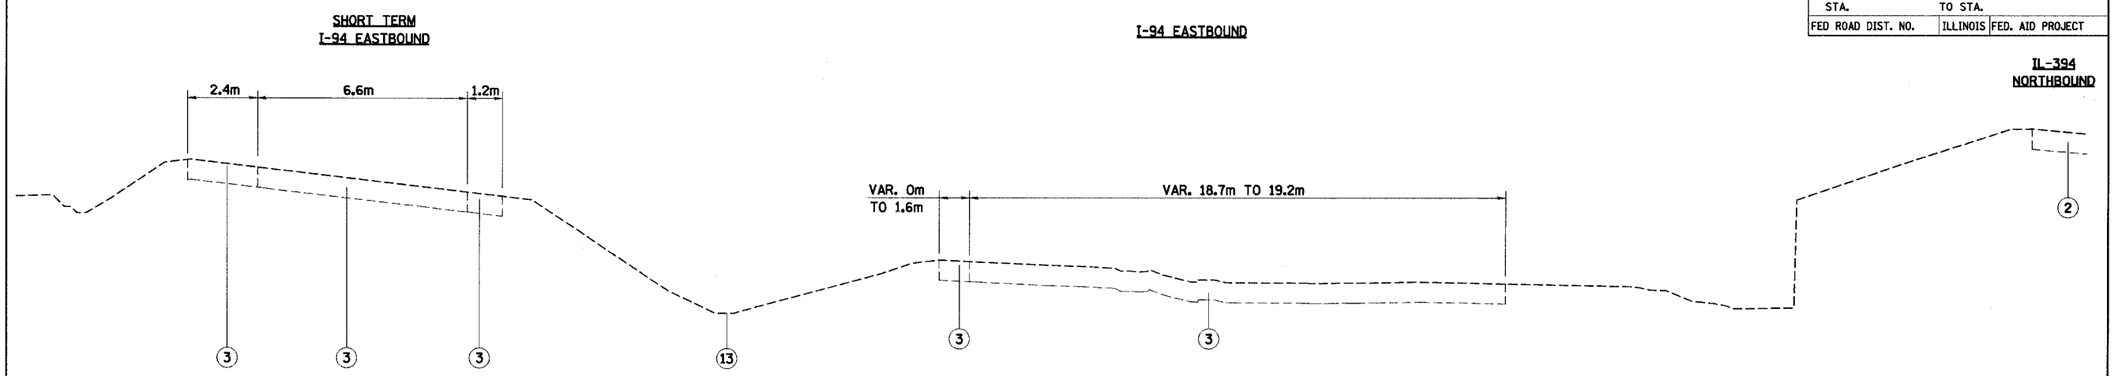

EXISTING TYPICAL SECTION - INTERSTATE 94 EB AND IL ROUTE 394 SB

IL-394 SB STATION 441+043.000 TO STATION 440+917.033 =
I-94 EB STATION 20+124.115 TO STATION 20+249.115
SUPERELEVATION STA. 440+961.000 TO STA. 440+917.033
TRANSITION TO NORMAL SECTION STA. 440+961.000 TO STA. 441+043.000
LOOKING NORTH

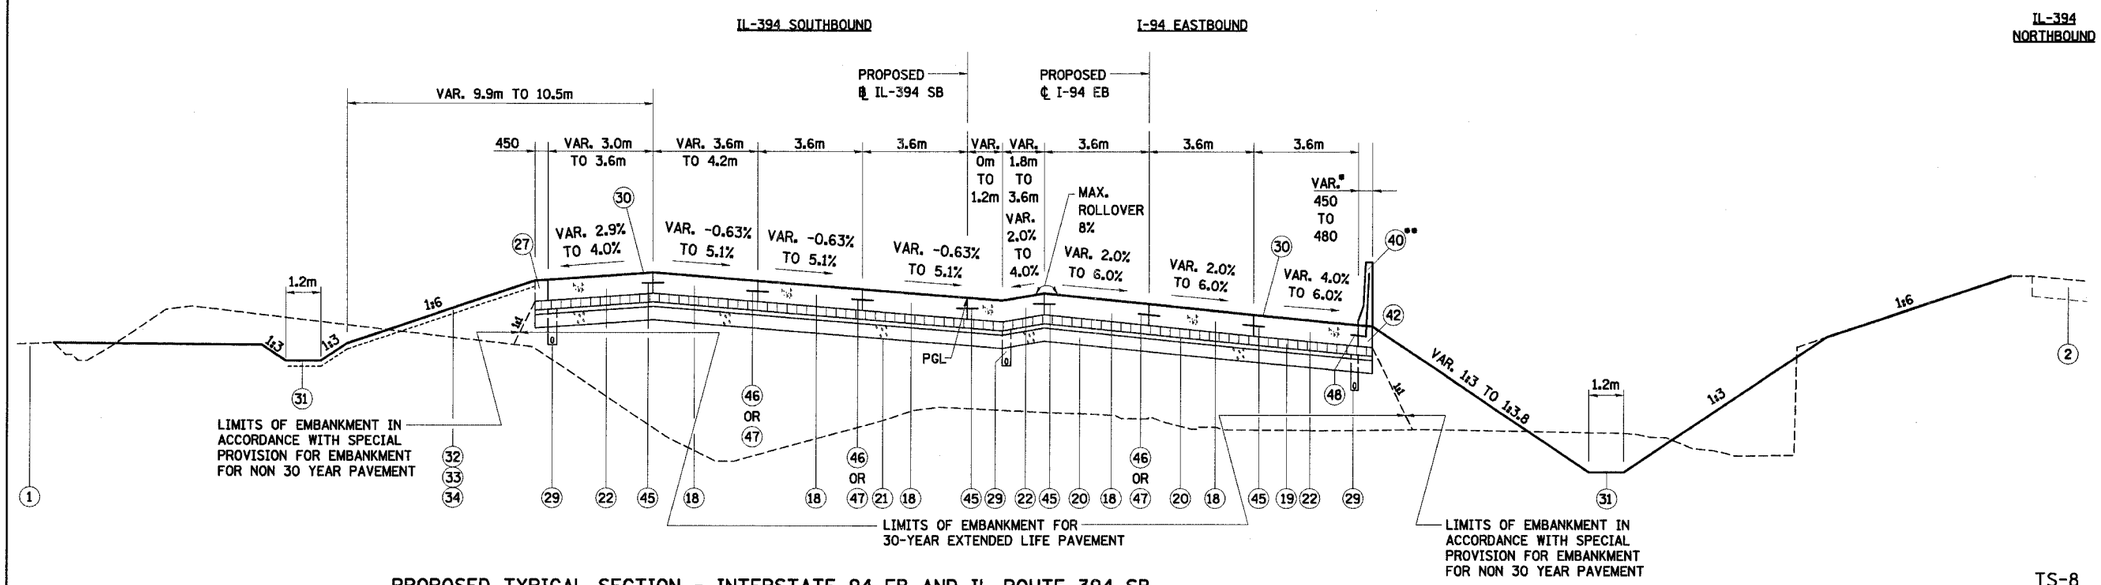

PROPOSED TYPICAL SECTION - INTERSTATE 94 EB AND IL ROUTE 394 SB

IL-394 SB STATION 441+043.000 TO STATION 440+917.033 =
I-94 EB STATION 20+124.115 TO STATION 20+249.115
SUPERELEVATION STA. 440+961.000 TO STA. 440+917.033
TRANSITION TO NORMAL SECTION STA. 441+043.000 TO STA. 440+961.000
LOOKING NORTH

**STA.20+207.135, END AGGREGATE SHOULDERS, TYPE B 360MM, BEGIN CONCRETE BARRIER, SINGLE FACE, 1065 HEIGHT, REINFORCED

NOTE: SEE TS-1 FOR LEGEND AND NOTES.

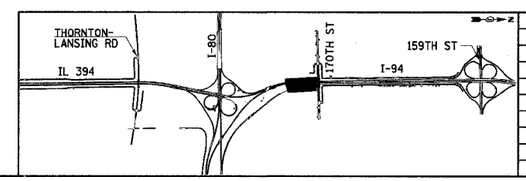

REVISIONS	
NAME	DATE

TS-8

ILLINOIS DEPARTMENT OF TRANSPORTATION
I-94 EAST BOUND / IL 394 SOUTH BOUND

TYPICAL SECTIONS
I-94 EB AND IL-394 SB

HORIZ SCALE: N.T.S.
VERT SCALE: N.T.S.
DATE: JULY 18, 2005
DRAWN BY: JYMC
CHECKED BY: JES

HNTB

J:\345628\cadd\t18\cds\Contract19_SB\ts190084a.dgn
kfox 12-JUL-2005 09:52