STATE OF ILLINOIS
DEPARTMENT OF TRANSPORTATION

ROUTE NO.	SECTION	COUNTY	TOTAL SHEETS	SHEET NO.
F.A.I. 80/94		COOK	870	477
FED. ROAD DIST. NO. 1	ILLINOIS	FED. AID PROJECT-		

SECTION (0203.1 & 0312-708W) R-3 CONTRACT # 62108

SHEET NO. 4
37 SHEETS

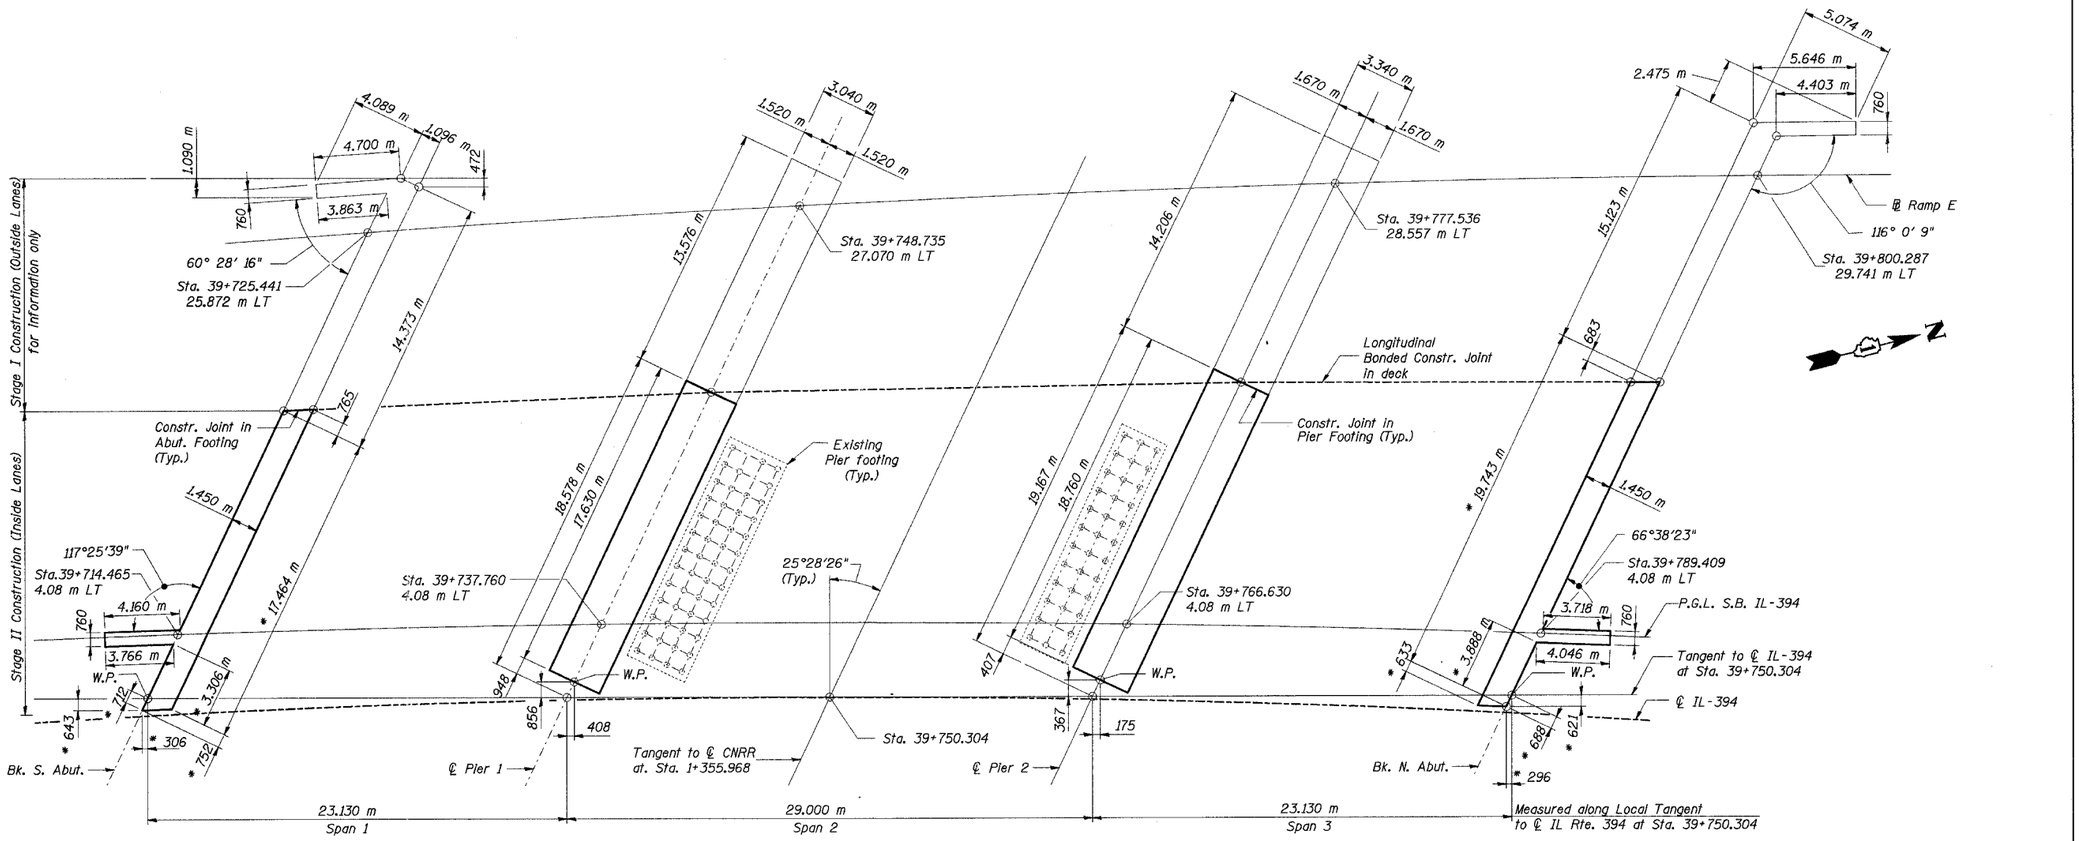

FOOTING LAYOUT

* Measured from edge of concrete

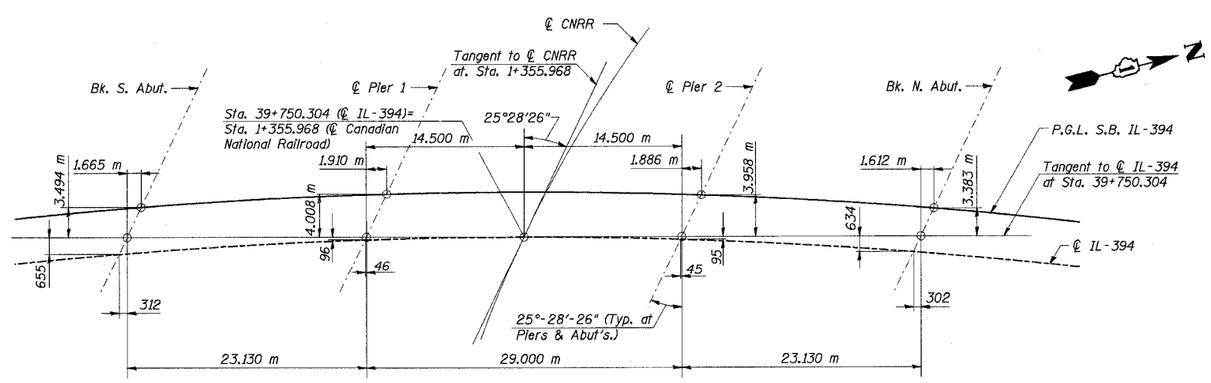

IL-394 OFFSET SKETCH

Notes:
1. For pile location for abutments and piers see Sheet No. 24, 26, 28 & 29 of 37.
2. All dimensions are in millimeters (mm) except as noted.

DESIGNED	M.R./ H.T.
CHECKED	H.T.
DRAWN	J.B./ J.S.
CHECKED	H.T./ M.R.

ILLINOIS DEPARTMENT OF TRANSPORTATION
I-94/IL 394 SOUTH BOUND

FOOTING LAYOUT & OFFSET SKETCH

SB IL. ROUTE 394 OVER CANADIAN NATIONAL RR
F.A.P. 332 SECTION (0203.1 & 0312-708W) R-3
COOK COUNTY
STA. 39+752.246 S.N. 016-2798 (INSIDE LANES)

DATE: July 18, 2005
SCALE: NONE

Soodan

Soodan & Associates, Inc.
100 North LaSalle Street, Suite 1800
Chicago, Illinois 60602