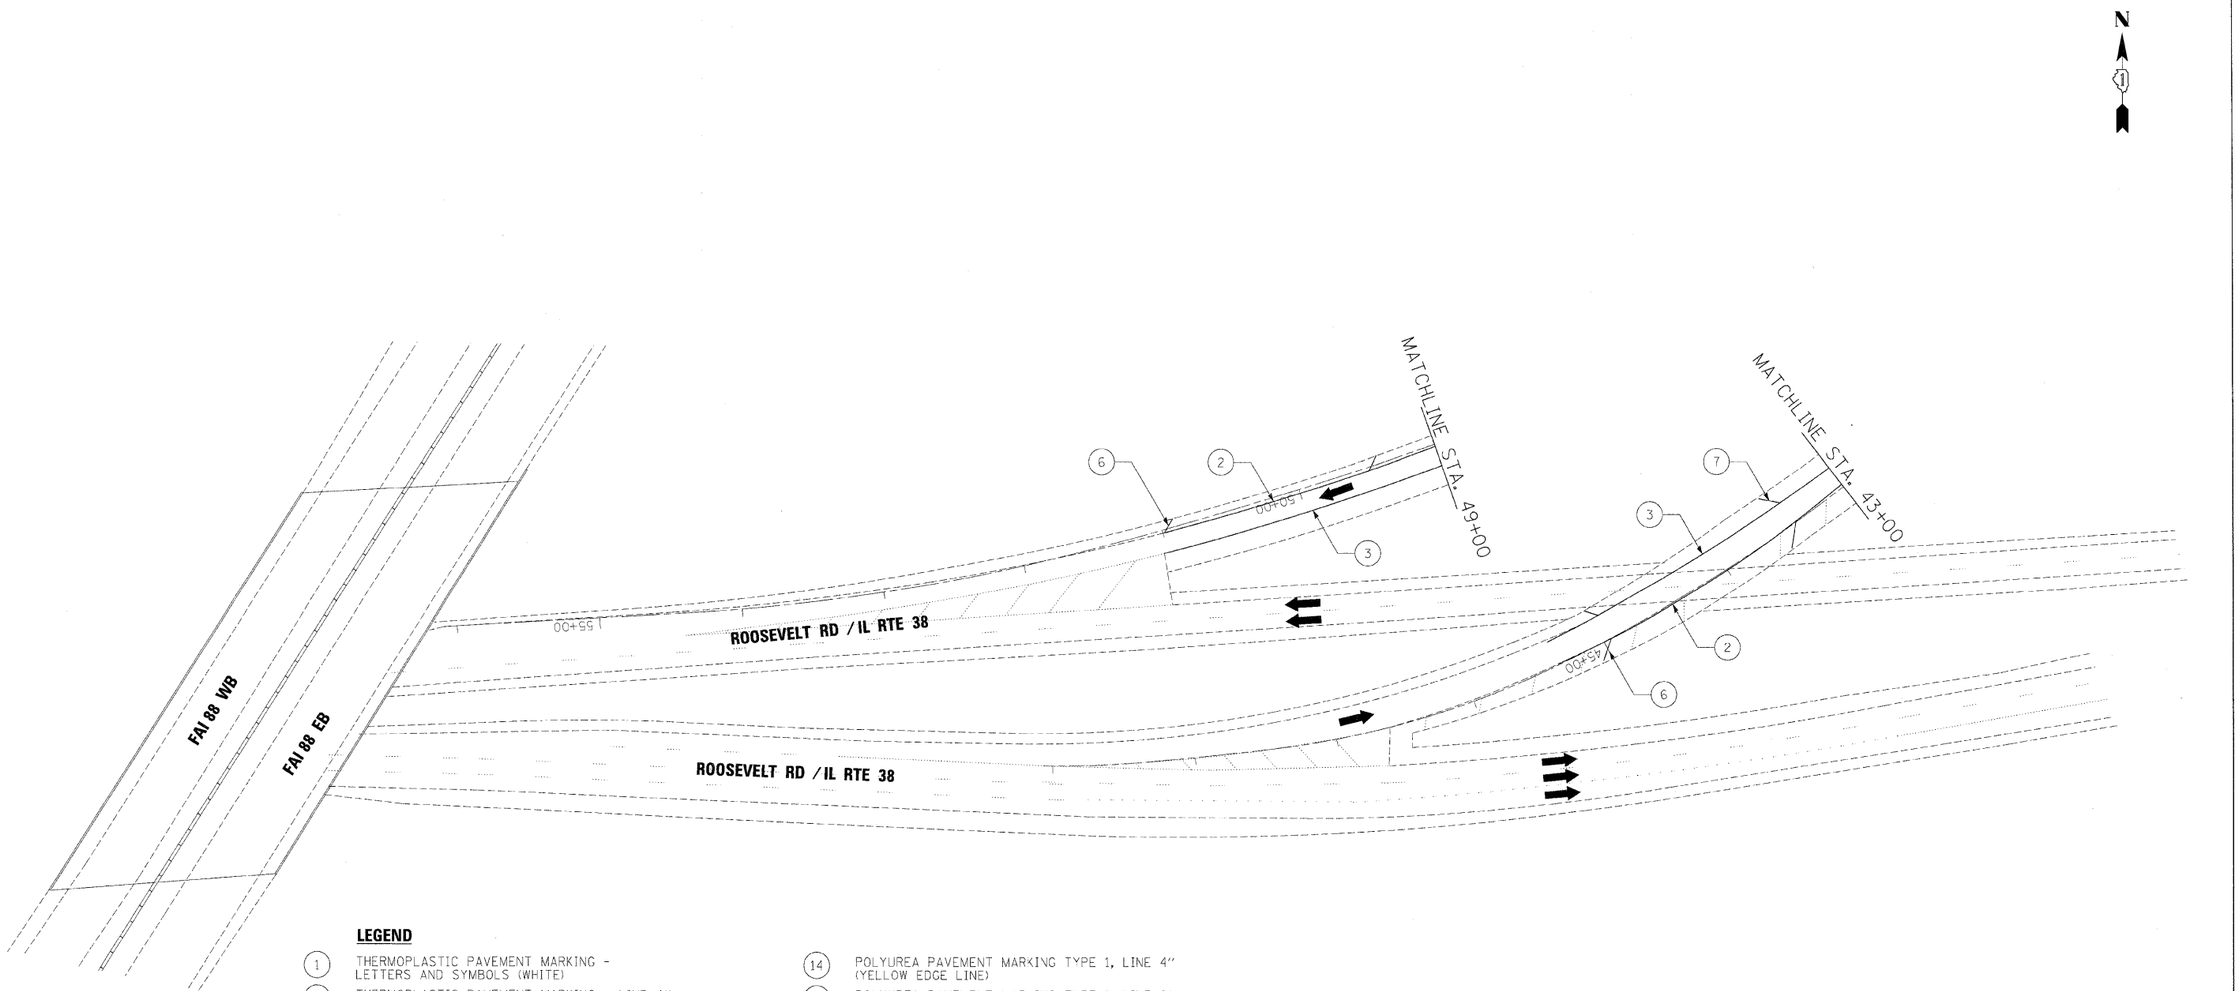

LEGEND

1. THERMOPLASTIC PAVEMENT MARKING - LETTERS AND SYMBOLS (WHITE)
2. THERMOPLASTIC PAVEMENT MARKING - LINE 4" (WHITE EDGE LINE)
3. THERMOPLASTIC PAVEMENT MARKING - LINE 4" (YELLOW EDGE LINE)
4. THERMOPLASTIC PAVEMENT MARKING - LINE 8" (WHITE EDGE LINE)
5. THERMOPLASTIC PAVEMENT MARKING - LINE 8" (WHITE DIAGONALS SPACED @ 10' CENTERS)
6. THERMOPLASTIC PAVEMENT MARKING - LINE 12" (WHITE DIAGONALS SPACED @ 500' CENTERS)
7. THERMOPLASTIC PAVEMENT MARKING - LINE 12" (YELLOW DIAGONALS SPACED @ 500' CENTERS)
8. THERMOPLASTIC PAVEMENT MARKING - LINE 12" (WHITE GORE DIAGONALS SPACED @ 30' CENTERS)
9. THERMOPLASTIC PAVEMENT MARKING - LINE 24" (WHITE)
10. PREFORMED PLASTIC PAVEMENT MARKING, TYPE B, INLAID, LINE 4" (WHITE 2' DASH, 6' SKIP)
11. PREFORMED PLASTIC PAVEMENT MARKING, TYPE B, INLAID, LINE 8" (WHITE 3' DASH, 9' SKIP)
12. PREFORMED PLASTIC PAVEMENT MARKING, TYPE B, INLAID, LINE 5" (WHITE 10' DASH, 30' SKIP)
13. POLYUREA PAVEMENT MARKING TYPE 1, LINE 4" (WHITE EDGE LINE)
14. POLYUREA PAVEMENT MARKING TYPE 1, LINE 4" (YELLOW EDGE LINE)
15. POLYUREA PAVEMENT MARKING TYPE 1, LINE 8" (WHITE EDGE LINE)
16. POLYUREA PAVEMENT MARKING TYPE 1, LINE 5" (WHITE 10' DASH, 30' SKIP)
17. POLYUREA PAVEMENT MARKING TYPE 1, LINE 12" (WHITE GORE DIAGONALS SPACED @ 30' CENTERS)
18. RAISED REFLECTIVE PAVEMENT MARKER (1-WAY YELLOW / OPAQUE)
19. RAISED REFLECTIVE PAVEMENT MARKER (1-WAY CRYSTAL / OPAQUE)
20. THERMOPLASTIC PAVEMENT MARKING - LINE 12" (WHITE EDGE LINE)
21. THERMOPLASTIC PAVEMENT MARKING - LINE 6" (WHITE THRU LANE LINE)
22. POLYUREA PAVEMENT MARKING TYPE 1, LINE 12" (YELLOW DIAGONALS SPACED @ 500' CENTERS)
23. POLYUREA PAVEMENT MARKING TYPE 1, LINE 12" (WHITE DIAGONALS SPACED @ 500' CENTERS)
24. POLYUREA PAVEMENT MARKING TYPE 1, LETTERS AND SYMBOLS (WHITE)
25. POLYUREA PAVEMENT MARKING TYPE 1, LINE 8" (WHITE 3' DASH, 9' SKIP)
26. POLYUREA PAVEMENT MARKING TYPE 1, LINE 4" (WHITE 2' DASH, 6' SKIP)

NOTE:

1. SEE IDOT DISTRICT 1 STANDARD TC-12 "MULTI-LANE FREEWAY PAVEMENT MARKING DETAILS" FOR PLACEMENT AND TYPE OF RAISED REFLECTIVE PAVEMENT MARKERS.
2. FOR PROPOSED PAVEMENT MARKINGS IN THE PCC SECTIONS USE POLYUREA PAVEMENT MARKINGS ACCORDING TO STANDARD TC-12.
3. REFER TO ROADWAY PLANS FOR LIMITS OF RESURFACING.

FILE NAME =	DESIGNED - AJP	REVISED -	benesch	STATE OF ILLINOIS DEPARTMENT OF TRANSPORTATION	PAVEMENT MARKING PLANS ROOSEVELT ROAD / IL RTE 38	F.A.I. RTE.	SECTION	COUNTY	TOTAL SHEETS / SHEET NO.
...\prpln_ABC_C2_138_pvmtmkg_01.dgn	DRAWN - TMB	REVISED -				290	(303)I.I. ETC., (3838)RS-5	COOK	298 / 217
USER NAME = tblank	CHECKED - JMM	REVISED -						CONTRACT NO. 60G52	
PLOT DATE = 12/15/2009	DATE - 10/16/09	REVISED -			SCALE: 1"=50' / SHEET NO. 27 OF 31 SHEETS / STA. / TO STA.	FED. ROAD DIST. NO.	ILLINOIS	FED. AID PROJECT	