SIGN DETAIL
1:75

EB-CL-51
STA. 538+00

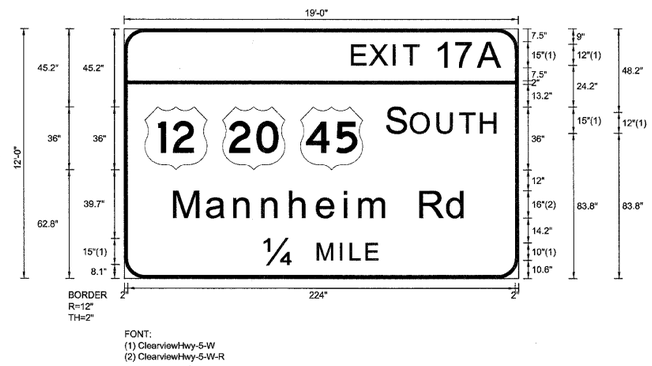

SIGN NUMBER	name	
WIDTH x HGHT.	19'-0" x 12'-0"	
BORDER WIDTH	2"	
CORNER RADIUS	12"	
MOUNTING	Overhead	
BACKGROUND	TYPE:	Reflective
	COLOR:	Green
LEGEND/BORDER	TYPE:	Reflective
	COLOR:	White/White

SYMBOL	ROT	X	Y	WID	HT
M1_4	0	12	62.8	36	36
M1_4	0	57	62.8	36	36
M1_4	0	102	62.8	36	36

Panel Style: sign_default.ssi
Dimensions are in inches.tenths

Letter locations are panel edge to lower left corner

LETTER POSITIONS (X)																																				LENGTH	SERIES/SIZE
E	X	I	T	1	7	A																															ClearviewHwy-5-W
132.3	142.6	156.2	162.1	180.8	192	205.4																														87.1	12,15
S	O	U	T	H																																	ClearviewHwy-5-W
152.5	166.3	181.7	194.6	206.8																																63.5	15,12
M	a	n	n	h	e	i	m		R	d																											ClearviewHwy-5-W-R
29.2	48.1	64.1	80.2	96.4	111.9	127.8	136.3	154.3	171.5	187.3																										169.7	16,13
¼	M	I	L	E																																	ClearviewHwy-5-W
81.3	112.3	125.4	131.3	140.4																																65.5	15,10

FILE NAME =	DESIGNED - SEW	REVISED -
$FILEL$	DRAWN - SEW	REVISED -
USER NAME = $USER$	CHECKED - FML	REVISED -
PLOT DATE = $DATE$	DATE - 12/2009	REVISED -

LIN ENGINEERING, LTD.
Consulting Engineers
Chatham, Illinois Westmont, Illinois

STATE OF ILLINOIS
DEPARTMENT OF TRANSPORTATION

SIGNING DETAILS

SCALE: N.T.S. | SHEET NO. 3 OF 77 SHEETS | STA. TO STA.

F.A.I. RTE.	SECTION	COUNTY	TOTAL SHEETS	SHEET NO.
290	(3031.1, ETC., 3838)RS-5	COOK	413	331
		CONTRACT NO. 60G52		
FED. ROAD DIST. NO.	ILLINOIS	FED. AID PROJECT		