SIGN DETAIL

1:75

EB-BM-73
STA. 672+30

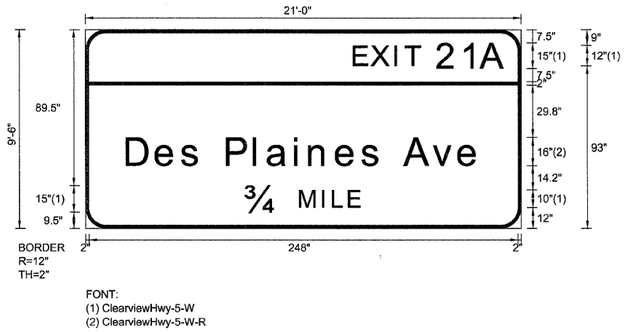

FONT:
(1) ClearviewHwy-5-W
(2) ClearviewHwy-5-W-R

SIGN NUMBER	name
WIDTH x HGHT.	21'-0" x 9'-6"
BORDER WIDTH	2"
CORNER RADIUS	12"
MOUNTING	Overhead
BACKGROUND	TYPE: Reflective
	COLOR: Green
LEGEND/BORDER	TYPE: Reflective
	COLOR: White/White

SYMBOL	ROT	X	Y	WID	HT

Panel Style: sign_default.ssi
Dimensions are in inches.tenths

Letter locations are panel edge to lower left corner

LETTER POSITIONS (X)

																LENGTH	SERIES-SIZE
E	X	I	T	2	1	A											ClearviewHwy-5-W
155.6	165.9	179.6	185.5	204.1	218.3	229.4										87.8	12,15
D	e	s		P	l	a	i	n	e	s		A	v	e			ClearviewHwy-5-W-R
24.2	41	55.8	66	82.2	97.8	105.7	121.3	129.8	145.3	160.1	170.3	184.8	201.4	216.1		203.7	16\13
3/4	M	I	L	E													ClearviewHwy-5-W
93.2	124.4	137.5	143.4	152.5												65.7	15,10

FILE NAME =	DESIGNED - SEW	REVISED -	
$FILEL$	DRAWN - SEW	REVISED -	
USER NAME = $USER$	CHECKED - FML	REVISED -	
PLOT DATE = $DATE$	DATE - 12/2009	REVISED -	

LIN ENGINEERING, LTD.
Consulting Engineers
Chatham, Illinois Westmont, Illinois

STATE OF ILLINOIS
DEPARTMENT OF TRANSPORTATION

SIGNING DETAILS

SCALE: N.T.S. | SHEET NO. 20 OF 77 SHEETS | STA. | TO STA.

F.A.I. RTE.	SECTION	COUNTY	TOTAL SHEETS	SHEET NO.
290	(3031.1, ETC., 3838)RS-5	COOK	413	348
		CONTRACT NO. 60G52		
FED. ROAD DIST. NO.	ILLINOIS	FED. AID PROJECT		