SIGN DETAIL

1:75

EB-BM-89
STA. 849+20

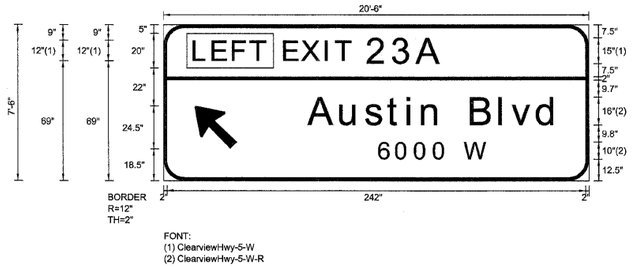

SIGN NUMBER	name
WIDTH x HGHT.	20'-6" x 7'-6"
BORDER WIDTH	2"
CORNER RADIUS	12"
MOUNTING	Overhead
BACKGROUND	TYPE: Reflective
	COLOR: Green
LEGEND/BORDER	TYPE: Reflective
	COLOR: White/White

SYMBOL	ROT	X	Y	WID	HT
ARMED	135	18	18.5	20	31.5

Panel Style: sign_default.ssi
Dimensions are in inches.tenths

Letter locations are panel edge to lower left corner

LETTER POSITIONS (X)

																																		LENGTH	SERIES-SIZE
L	E	F	T																																ClearviewHwy-5-W
18	28.8	40.5	50.6																															41.2	12
E	X	I	T	2	3	A																													ClearviewHwy-5-W
70.1	80.4	94.1	100	118.6	133	147.1																												91	12,15
A	u	s	t	i	n		B	l	v	d																									ClearviewHwy-5-W-R
84.2	102.6	117.2	129.9	141.4	149.9	161	178.2	194.8	201.7	216.4																								143.9	1613
6	0	0	0		W																														ClearviewHwy-5-W-R
124.8	134.6	145.5	156.5	164.6	174.1																													62.5	10

FILE NAME =	DESIGNED - SEW	REVISED -	LIN ENGINEERING, LTD. Consulting Engineers Chatham, Illinois Westmont, Illinois
$FILEL$	DRAWN - SEW	REVISED -	**STATE OF ILLINOIS DEPARTMENT OF TRANSPORTATION**
USER NAME = $USER$	CHECKED - FML	REVISED -	**SIGNING DETAILS**
PLOT DATE = $DATE$	DATE - 12/2009	REVISED -	SCALE: N.T.S. | SHEET NO. 33 OF 77 SHEETS | STA. TO STA.

F.A.I. RTE.	SECTION	COUNTY	TOTAL SHEETS	SHEET NO.
290	(3031.1, ETC., 3838)RS-5	COOK	413	361
		CONTRACT NO. 60G52		
FED. ROAD DIST. NO.	ILLINOIS	FED. AID PROJECT		