SIGN DETAIL
1:75

WB-TR-64
STA. 522+50

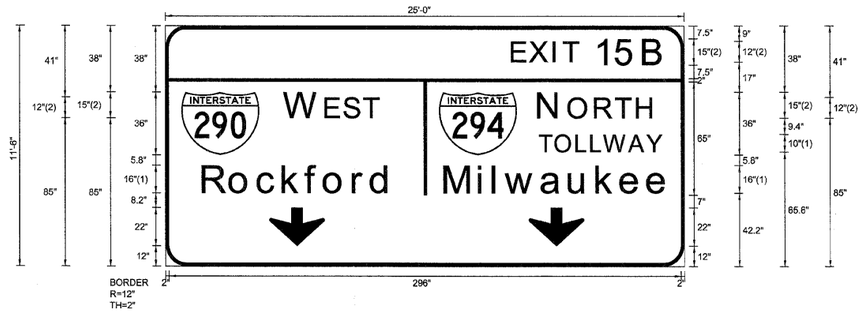

SIGN NUMBER	name	
WIDTH x HGHT.	25'-0" x 11'-6"	
BORDER WIDTH	2"	
CORNER RADIUS	12"	
MOUNTING	Overhead	
BACKGROUND	TYPE:	Reflective
	COLOR:	Green
LEGEND/BORDER	TYPE:	Reflective
	COLOR:	White/White

SYMBOL	ROT	X	Y	WID	HT
M1_1	0	9.2	64	45	36
M1_1	0	158.2	64	45	36
ARDOWN	0	60	12	32	22
ARDOWN	0	210	12	32	22

Panel Style: sign_default.ssi
Dimensions are in inches.tenths

Letter locations are panel edge to lower left corner

LETTER POSITIONS (X)

	LENGTH	SERIES/SIZE
E	X	I	T	1	5	B																																					ClearviewHwy-5-W
200.9	211.2	224.8	230.8	249.4	261.4	277.1																																			87.5	12,15
W	E	S	T	ClearviewHwy-5-W
69.2	92.9	103.7	115.1																																						54.5	15,12
N	O	R	T	H																																							ClearviewHwy-5-W
216.3	233.5	248.9	260.8	273.1																																					65.9	15,12
T	O	L	L	W	A	Y																																					ClearviewHwy-5-W-R
216.3	225.5	237.7	246.2	253.6	268.1	278.5																																			70.9	10
R	o	c	k	f	o	r	d																																				ClearviewHwy-5-W-R
21.8	37.5	53.6	68.1	81.3	92	108.8	119.1																																		108.9	16/13
M	i	l	w	a	u	k	e	e																																			ClearviewHwy-5-W-R
161.7	181.3	189.7	196.9	217.7	233.7	249.6	263.5	279																																	129.1	16/13

FILE NAME =	DESIGNED - SEW	REVISED -
$FILEL$	DRAWN - SEW	REVISED -
USER NAME = $USER$	CHECKED - FML	REVISED -
PLOT DATE = $DATE$	DATE - 12/2009	REVISED -

LIN ENGINEERING, LTD.
Consulting Engineers
Chatham, Illinois Westmont, Illinois

STATE OF ILLINOIS
DEPARTMENT OF TRANSPORTATION

SIGNING DETAILS

SCALE: N.T.S. | SHEET NO. 40 OF 77 SHEETS | STA. TO STA.

F.A.I. RTE.	SECTION	COUNTY	TOTAL SHEETS	SHEET NO.
290	(3031.1, ETC., 3838)RS-5	COOK	413	368
		CONTRACT NO. 60G52		
FED. ROAD DIST. NO.	ILLINOIS	FED. AID PROJECT		