# SIGN DETAIL

1:75

WB-BM-100
STA. 836+30

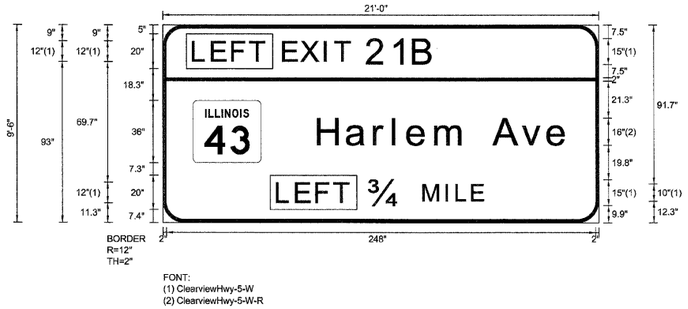


FONT:
(1) ClearviewHwy-5-W
(2) ClearviewHwy-5-W-R

| | |
|---|---|
| SIGN NUMBER | name |
| WIDTH x HGHT. | 21'-0" x 9'-6" |
| BORDER WIDTH | 2" |
| CORNER RADIUS | 12" |
| MOUNTING | Overhead |
| BACKGROUND | TYPE: Reflective |
| | COLOR: Green |
| LEGEND/BORDER | TYPE: Reflective |
| | COLOR: White/White |

| SYMBOL | ROT | X | Y | WID | HT |
|---|---|---|---|---|---|
| M1-1100A-2-22-1000 | | 17.5 | 34.7 | 39.3 | 36 |
| | | | | | |
| | | | | | |
| | | | | | |
| | | | | | |
| | | | | | |
| | | | | | |

Panel Style: sign_default.ssi
Dimensions are in inches.tenths

Letter locations are panel edge to lower left corner

## LETTER POSITIONS (X)

| | | | | | | | | | | | | | | | | | | | | | | | | | | | | | | | | | | LENGTH | SERIES-SIZE |
|---|---|---|---|---|---|---|---|---|---|---|---|---|---|---|---|---|---|---|---|---|---|---|---|---|---|---|---|---|---|---|---|---|---|---|---|
| L | E | F | T | | | | | | | | | | | | | | | | | | | | | | | | | | | | | | | | ClearviewHwy-5-W |
| 18 | 28.8 | 40.5 | 50.6 | | | | | | | | | | | | | | | | | | | | | | | | | | | | | | | 41.2 | 12 |
| E | X | I | T | 2 | 1 | B | | | | | | | | | | | | | | | | | | | | | | | | | | | | | ClearviewHwy-5-W |
| 70.1 | 80.4 | 94.1 | 100 | 118.6 | 132.8 | 145.5 | | | | | | | | | | | | | | | | | | | | | | | | | | | | 86.8 | 12,15 |
| H | a | r | I | e | m | | A | v | e | | | | | | | | | | | | | | | | | | | | | | | | | | ClearviewHwy-5-W-R |
| 90 | 106.6 | 122.5 | 133.5 | 141.8 | 158 | 176 | 191.5 | 208.1 | 222.8 | | | | | | | | | | | | | | | | | | | | | | | | | 144.5 | 1613 |
| L | E | F | T | | | | | | | | | | | | | | | | | | | | | | | | | | | | | | | | ClearviewHwy-5-W |
| 66.5 | 77.3 | 89 | 99.1 | | | | | | | | | | | | | | | | | | | | | | | | | | | | | | | 41.2 | 12 |
| 3/4 | M | I | L | E | | | | | | | | | | | | | | | | | | | | | | | | | | | | | | | ClearviewHwy-5-W |
| 119.7 | 151 | 164.1 | 170 | 179 | | | | | | | | | | | | | | | | | | | | | | | | | | | | | | 65.7 | 15,10 |

| | | | |
|---|---|---|---|
| FILE NAME = | DESIGNED - SEW | REVISED - | |
| $FILE1$ | DRAWN - SEW | REVISED - | |
| USER NAME = $USER$ | CHECKED - FML | REVISED - | |
| PLOT DATE = $DATE$ | DATE - 12/2009 | REVISED - | |

LIN ENGINEERING, LTD.
Consulting Engineers
Chatham, Illinois Westmont, Illinois

**STATE OF ILLINOIS**
**DEPARTMENT OF TRANSPORTATION**

**SIGNING DETAILS**

SCALE: N.T.S. | SHEET NO. 68 OF 77 SHEETS | STA. | TO STA.

| F.A.I. RTE. | SECTION | COUNTY | TOTAL SHEETS | SHEET NO. |
|---|---|---|---|---|
| 290 | (3031.1, ETC., 3838)RS-5 | COOK | 413 | 396 |
| | | CONTRACT NO. 60G52 | | |
| FED. ROAD DIST. NO. | ILLINOIS | FED. AID PROJECT | | |