FAP ROUTE NO.	SECTION	COUNTY	TOTAL SHEETS	SHEET NO.
350	50-1 VB-1-BR	Cook	33	14
FED. ROAD DIST.		ILLINOIS	FED. AID PROJECT-	

SHEET NO. 3 OF 16 SHEETS

Contract # 60H76

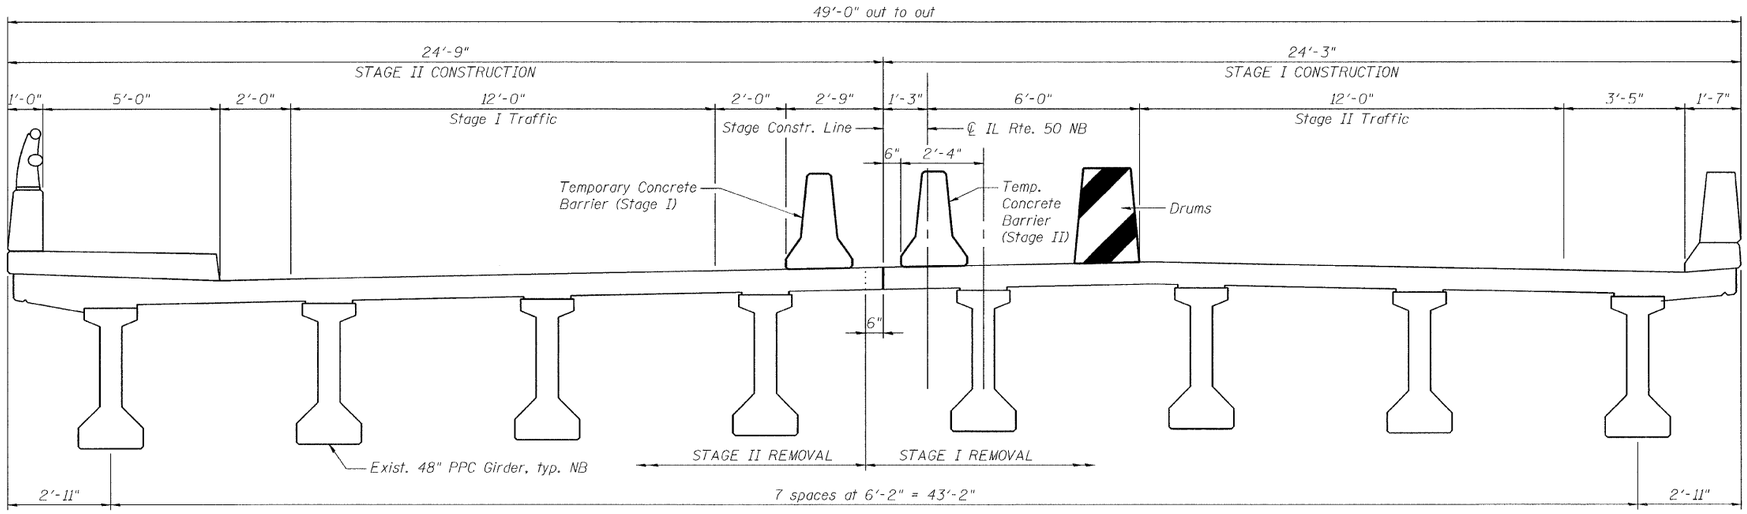

NORTHBOUND DECK CROSS SECTION

(Looking South)

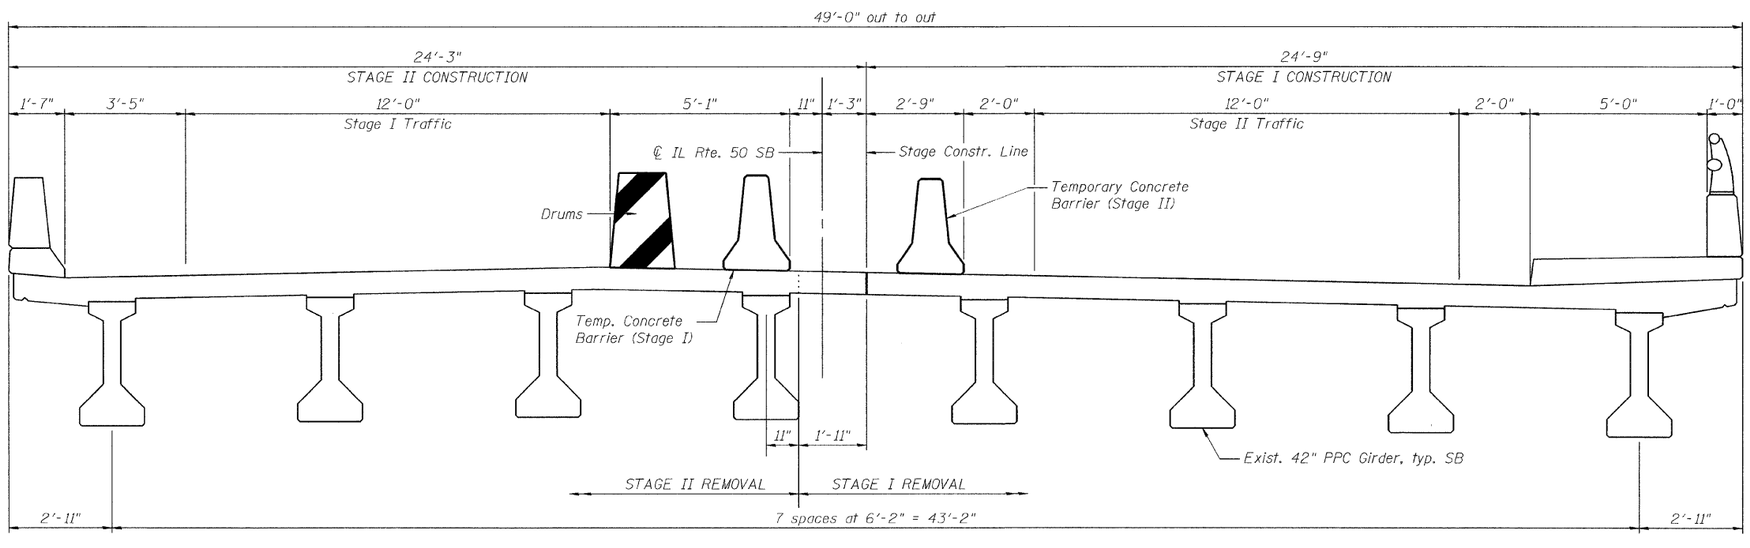

SOUTHBOUND DECK CROSS SECTION

(Looking South)

DESIGNED	E.E.J
CHECKED	J.A.Z.
DRAWN	E.E.J.
CHECKED	J.A.Z.

CONSTRUCTION STAGING
IL 50 (CICERO AVE) OVER BRC R.R.
F.A.P. 350, SECTION 50-1 VB-1-BR
COOK COUNTY

S.N. 016-2512 (S.B), 016-2513 (N.B.)

DATE: 10-23-09

GRAEF
CHICAGO ILLINOIS