F.A.U. RTE.	SECTION	COUNTY	TOTAL SHEETS	SHEET NO.
•	09-00017-00-RS	WILL	9	1
STA.		TO STA.		
FED. ROAD DIST. NO C-91-721-09		ILLINOIS	FED AID PROJECT ARA-9003 (381)	

• FAU 0407 CHURCH ROAD
CONTRACT NO. 63303

FOR INDEX OF SHEETS, SEE SHEET NO. 2

FOR INDEX OF HIGHWAY STANDARDS, SEE SHEET NO. 2

PROJECT LOCATED IN THE VILLAGE OF BEECHER

STATE OF ILLINOIS
DEPARTMENT OF TRANSPORTATION
DIVISION OF HIGHWAYS

PLANS FOR PROPOSED FEDERAL AID HIGHWAY

FAU ROUTE 0407 (CHURCH ROAD)

CHURCH ROAD FROM UNION PACIFIC RAILROAD TRACKS TO IL ROUTE 1 (DIXIE HIGHWAY)

RESURFACING

PROJECT No.: ARA–9003(381)
SECTION No.: 09–00017–00–RS
JOB No: C–91–721–09
VILLAGE OF BEECHER
WILL COUNTY

TRAFFIC DATA
CHURCH ROAD
POSTED & DESIGN SPEED LIMIT = 30 MPH
2008 ADT = 2,100

DESIGN DESIGNATION
COLLECTOR

PROJECT NO.: ARA–9003(381)
FAU 0407 CHURCH ROAD
PROJECT BEGINS STA 10+00

PROJECT NO.: ARA–9003(381)
FAU 0407 CHURCH ROAD
PROJECT ENDS STA 34+00

LOCATION MAP
(NOT TO SCALE)

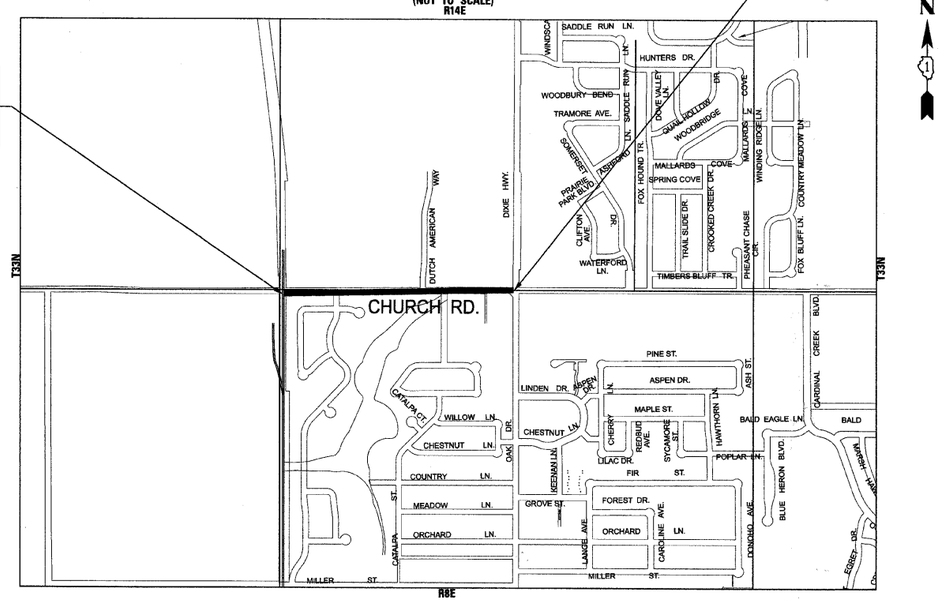

3RD PRINCIPAL MERIDIAN
WASHINGTON TOWNSHIP
GROSS LENGTH OF IMPROVEMENT = 2,400 LF OR 0.45 MILES
NET LENGTH OF IMPROVEMENT = 2,400 LF OR 0.45 MILES

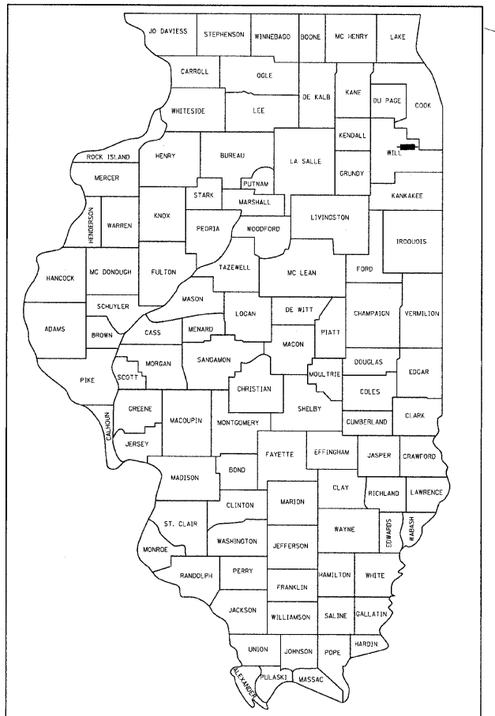

LOCATION OF SECTION INDICATED THUS:

BAXTER & WOODMAN, INC.
STATE OF ILLINOIS - PROFESSIONAL DESIGN FIRM
LICENSE NO. - 184-001121 - EXPIRES 4/30/2011

100' 200' 300' — 1" = 100'
10' 20' 30' — 1" = 10'
50' 100' — 1" = 50'
50' 100' — 1" = 40'
50' 100' — 1" = 30'
50' 100' — 1" = 20'

FULL SIZE PLANS HAVE BEEN PREPARED USING STANDARD ENGINEERING SCALES. REDUCED SIZED PLANS WILL NOT CONFORM TO STANDARD SCALES. IN MAKING MEASUREMENTS ON REDUCED PLANS, THE ABOVE SCALES MAY BE USED.

J.U.L.I.E.
JOINT UTILITY LOCATION INFORMATION FOR EXCAVATION
1–800–892–0123

STATE OF ILLINOIS
DEPARTMENT OF TRANSPORTATION
DIVISION OF HIGHWAYS

APPROVED October 7 2009
ROBERT D. RAMBER
VILLAGE ADMINISTRATOR

PASSED October 26 2009
DISTRICT 1 ENGINEER OF LOCAL ROADS AND STREETS

RELEASING FOR BID BASED ON LIMITED REVIEW October 26, 2009
DEPUTY DIRECTOR OF HIGHWAYS, REGION 1 ENGINEER

BAXTER & WOODMAN
Consulting Engineers

CHRISTINE A. CODE
62-059984
REGISTERED PROFESSIONAL ENGINEER OF ILLINOIS
STATE OF ILLINOIS
Christine A. Code 10/7/09
PROJECT ENGINEER
"LICENSE EXPIRES 11-30-11"

NATHAN J. PECK
62-057588
REGISTERED PROFESSIONAL ENGINEER OF ILLINOIS
STATE OF ILLINOIS
Nathan J. Peck 10/7/09
PROJECT MANAGER
"LICENSE EXPIRES 11-30-11"

PRINTED BY THE AUTHORITY OF THE STATE OF ILLINOIS

CONTRACT NO. 63303

Burlington, Wisconsin 262.763.7834 | *Crystal Lake, Illinois 815.459.1260* | *DeKalb, Illinois 815.787.3111* | *Itasca, Illinois 630.773.1870* | *(Mokena, Illinois) 708.478.2090* | *Grayslake, Illinois 847.223.5088* | *Plainfield, Illinois 815.609.7425* | *Madison, Wisconsin 608.347.1542* | *Chicago, Illinois 312.578.0050*
(OFFICE WHICH PREPARED PLANS)

B&W PROJECT NO.: 090280 DATE: 10-06-09

COPYRIGHT © 2009, BY BAXTER & WOODMAN, INC.
STATE OF ILLINOIS - PROFESSIONAL DESIGN FIRM
LICENSE NO. - 184-001121 - EXPIRES 4/30/2011
ESIGN_FIRM - EXPIRES 4/30/2011 \\CADD-SURVEY\PLOTS\SW.tbl
FIELD ENGINEER MELCHOR MANGOBA, P.E. (847-705-4408)