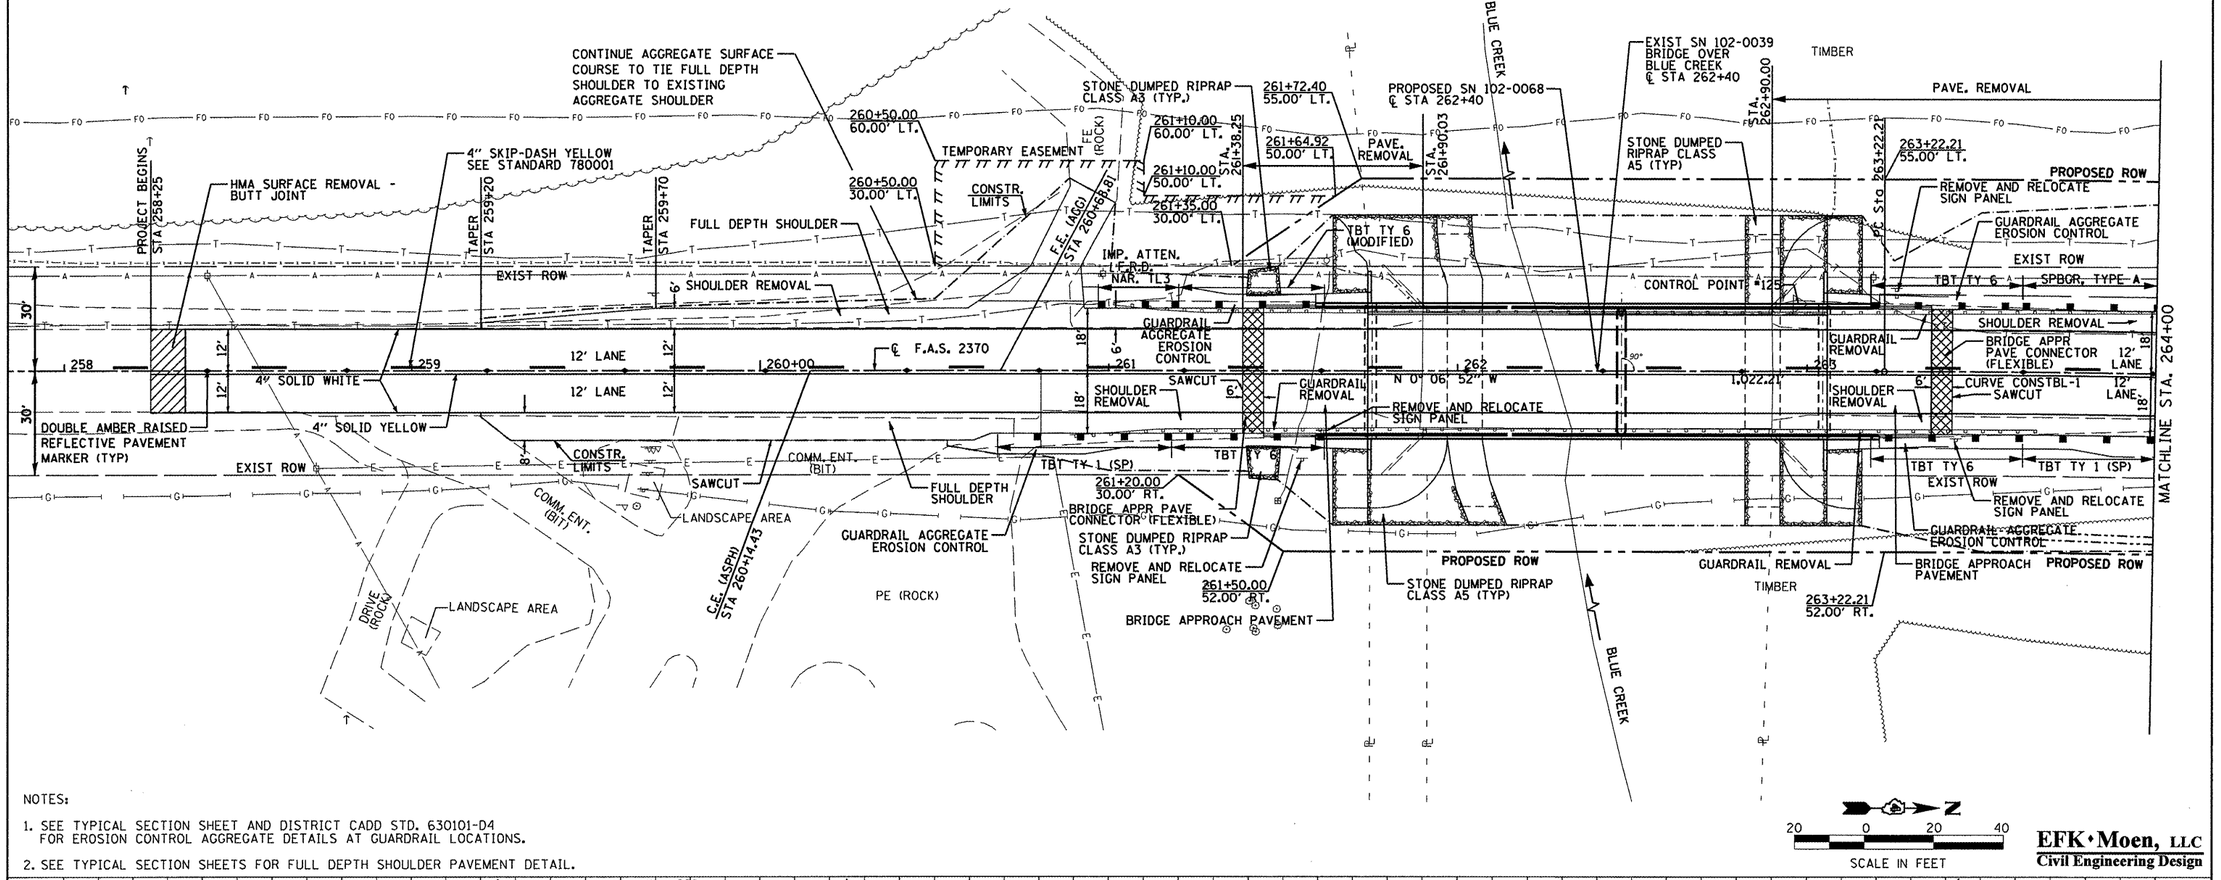

NOTES:

1. SEE TYPICAL SECTION SHEET AND DISTRICT CADD STD. 630101-D4 FOR EROSION CONTROL AGGREGATE DETAILS AT GUARDRAIL LOCATIONS.
2. SEE TYPICAL SECTION SHEETS FOR FULL DEPTH SHOULDER PAVEMENT DETAIL.

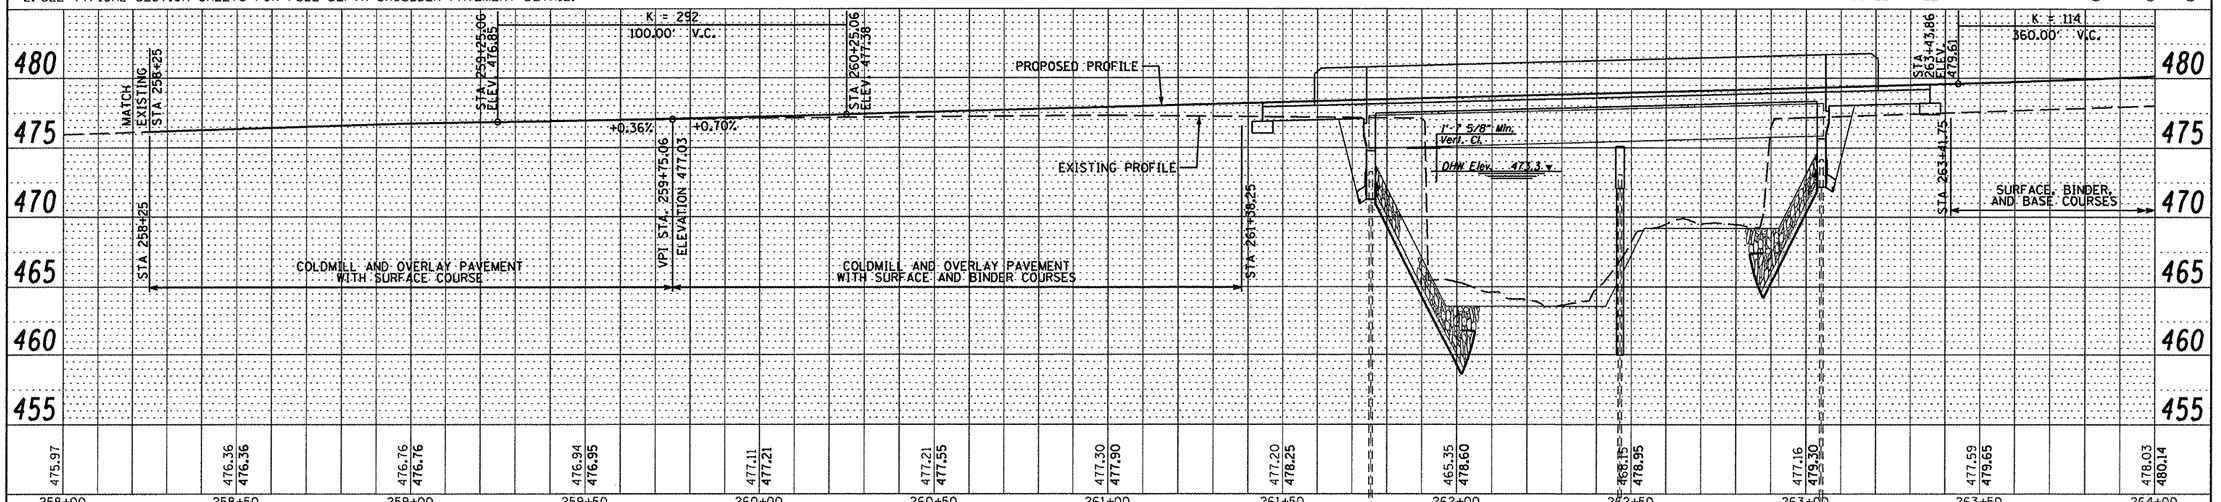

20 0 20 40
SCALE IN FEET

EFK·Moen, LLC
Civil Engineering Design

FILE NAME = $FILEL$	USER NAME = JD	DESIGNED -	REVISED -
		DRAWN - JD	REVISED -
	PLOT SCALE = $SCALE$	CHECKED - SD	REVISED -
	PLOT DATE = $DATE$	DATE - 10/1/09	REVISED -

STATE OF ILLINOIS
DEPARTMENT OF TRANSPORTATION

PLAN AND PLOT

SCALE: 1" = 20' | SHEET NO. 1 OF 2 SHEETS | STA. 258+00.00 TO STA. 264+00.00

F.A.S. RTE.	SECTION	COUNTY	TOTAL SHEETS	SHEET NO.
2370	29BR-1	WOODFORD	76	10
		CONTRACT NO. 68466		
FED. ROAD DIST. NO.	ILLINOIS	FED. AID PROJECT		