PLAN	BY	DATE
SURVEYED		
PLOTTED		
ALIGNMENT CHECKED		
RT. OF WAY CHECKED		
CADD FILE NAME		
NOTE BOOK NO.		

PROFILE	BY	DATE
SURVEYED		
PLOTTED		
GRADES CHECKED		
BLM. NOTED		
STRUCTURE NOTATNS CHKD		
NOTE BOOK NO.		

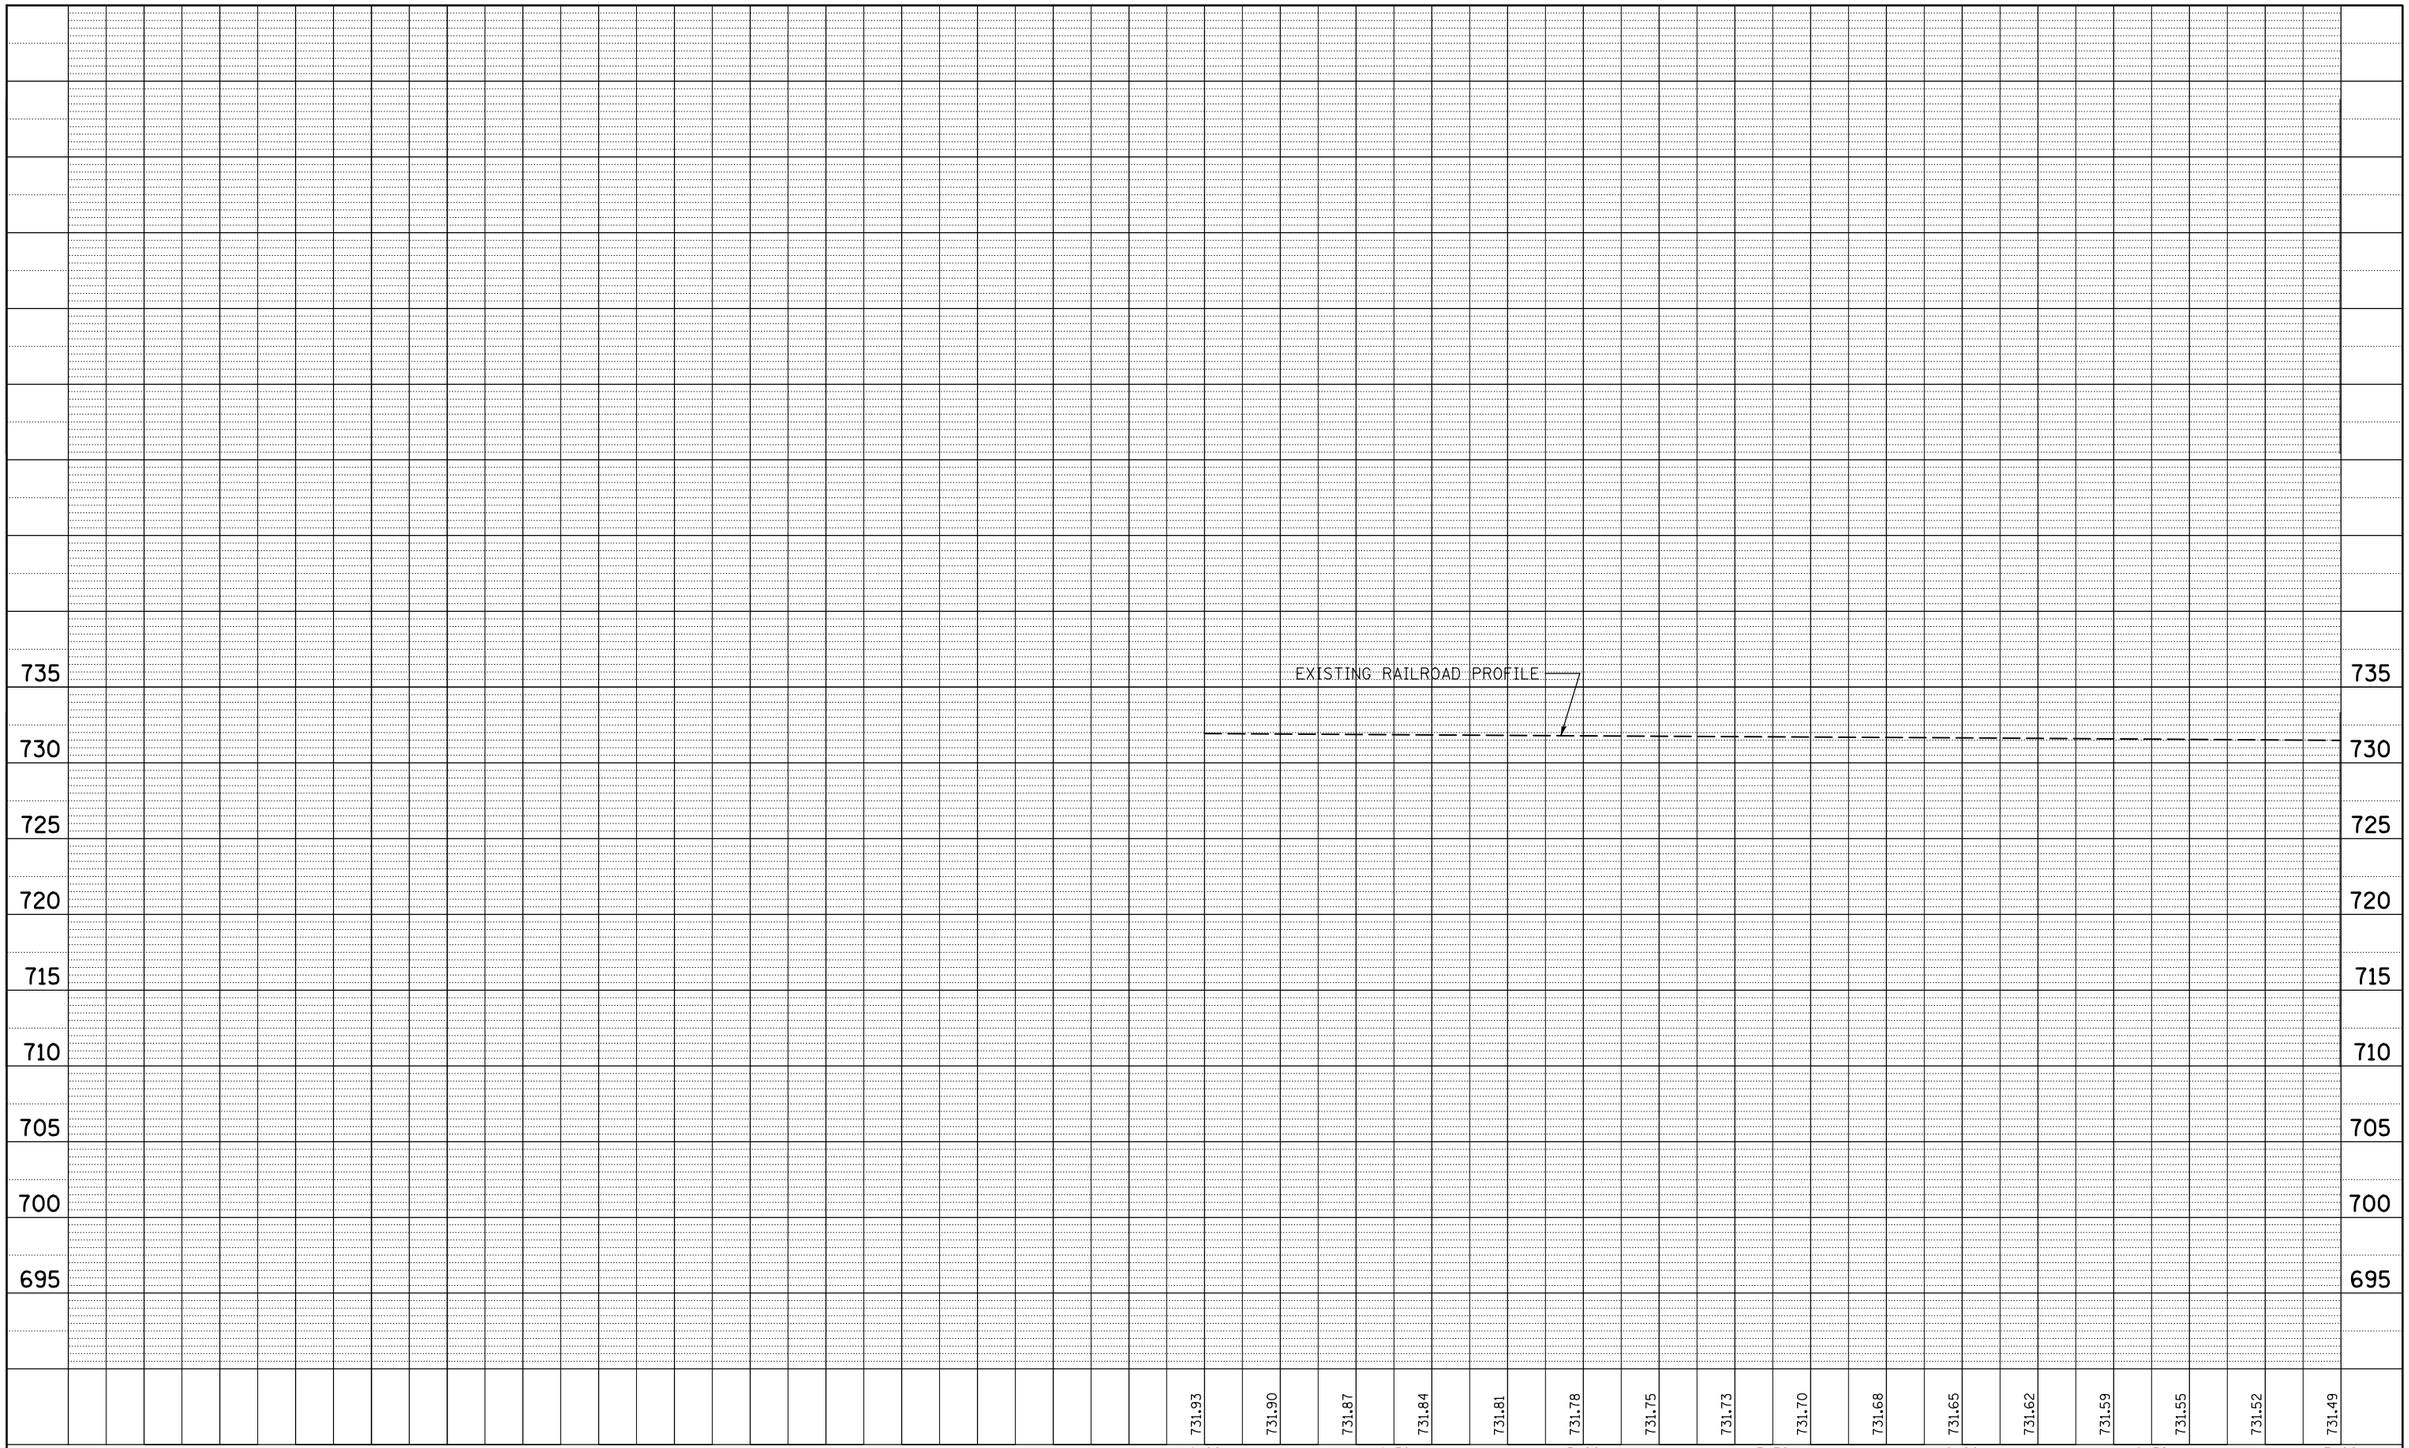

FILE NAME = c:\pw_work\PWIDOT\SHERERJM\dms86674\70388planshee ts.dgn	USER NAME = sherer.jm	DESIGNED - CMS	REVISED -
		DRAWN -	REVISED -
	PLOT SCALE = 40.0000 ' / IN.	CHECKED -	REVISED -
	PLOT DATE = 10/13/2009	DATE -	REVISED -

STATE OF ILLINOIS
DEPARTMENT OF TRANSPORTATION

PROFILE (NORFOLK & SOUTHERN RAILROAD)

SCALE: | SHEET NO. OF SHEETS | STA. 4+00.00 TO STA. 7+00.00

F.A.S. RTE.	SECTION	COUNTY	TOTAL SHEETS	SHEET NO.
1517	12VBR-1	PIATT	168	35
		CONTRACT NO. 70388		
FED. ROAD DIST. NO.	ILLINOIS	FED. AID PROJECT		