SEC. 31, T22N, R2E, 3RD PM

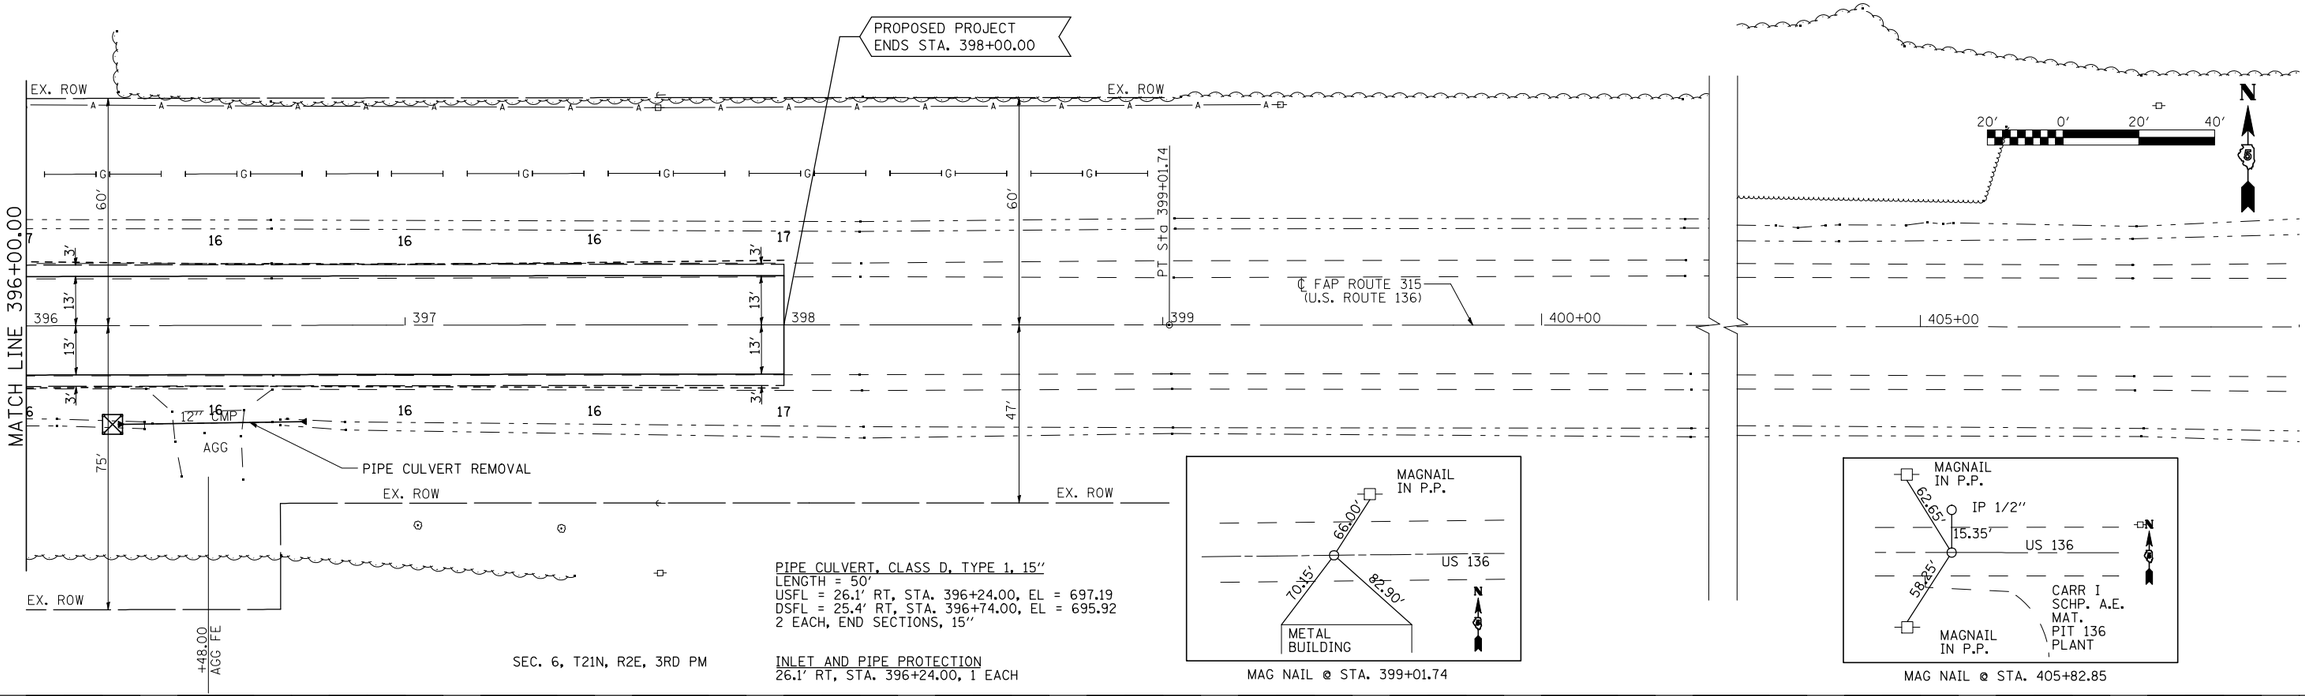

SEC. 6, T21N, R2E, 3RD PM

PIPE CULVERT, CLASS D, TYPE 1, 15"
LENGTH = 50'
USFL = 26.1' RT, STA. 396+24.00, EL = 697.19
DSFL = 25.4' RT, STA. 396+74.00, EL = 695.92
2 EACH, END SECTIONS, 15"

INLET AND PIPE PROTECTION
26.1' RT, STA. 396+24.00, 1 EACH

MAG NAIL @ STA. 399+01.74

MAG NAIL @ STA. 405+82.85

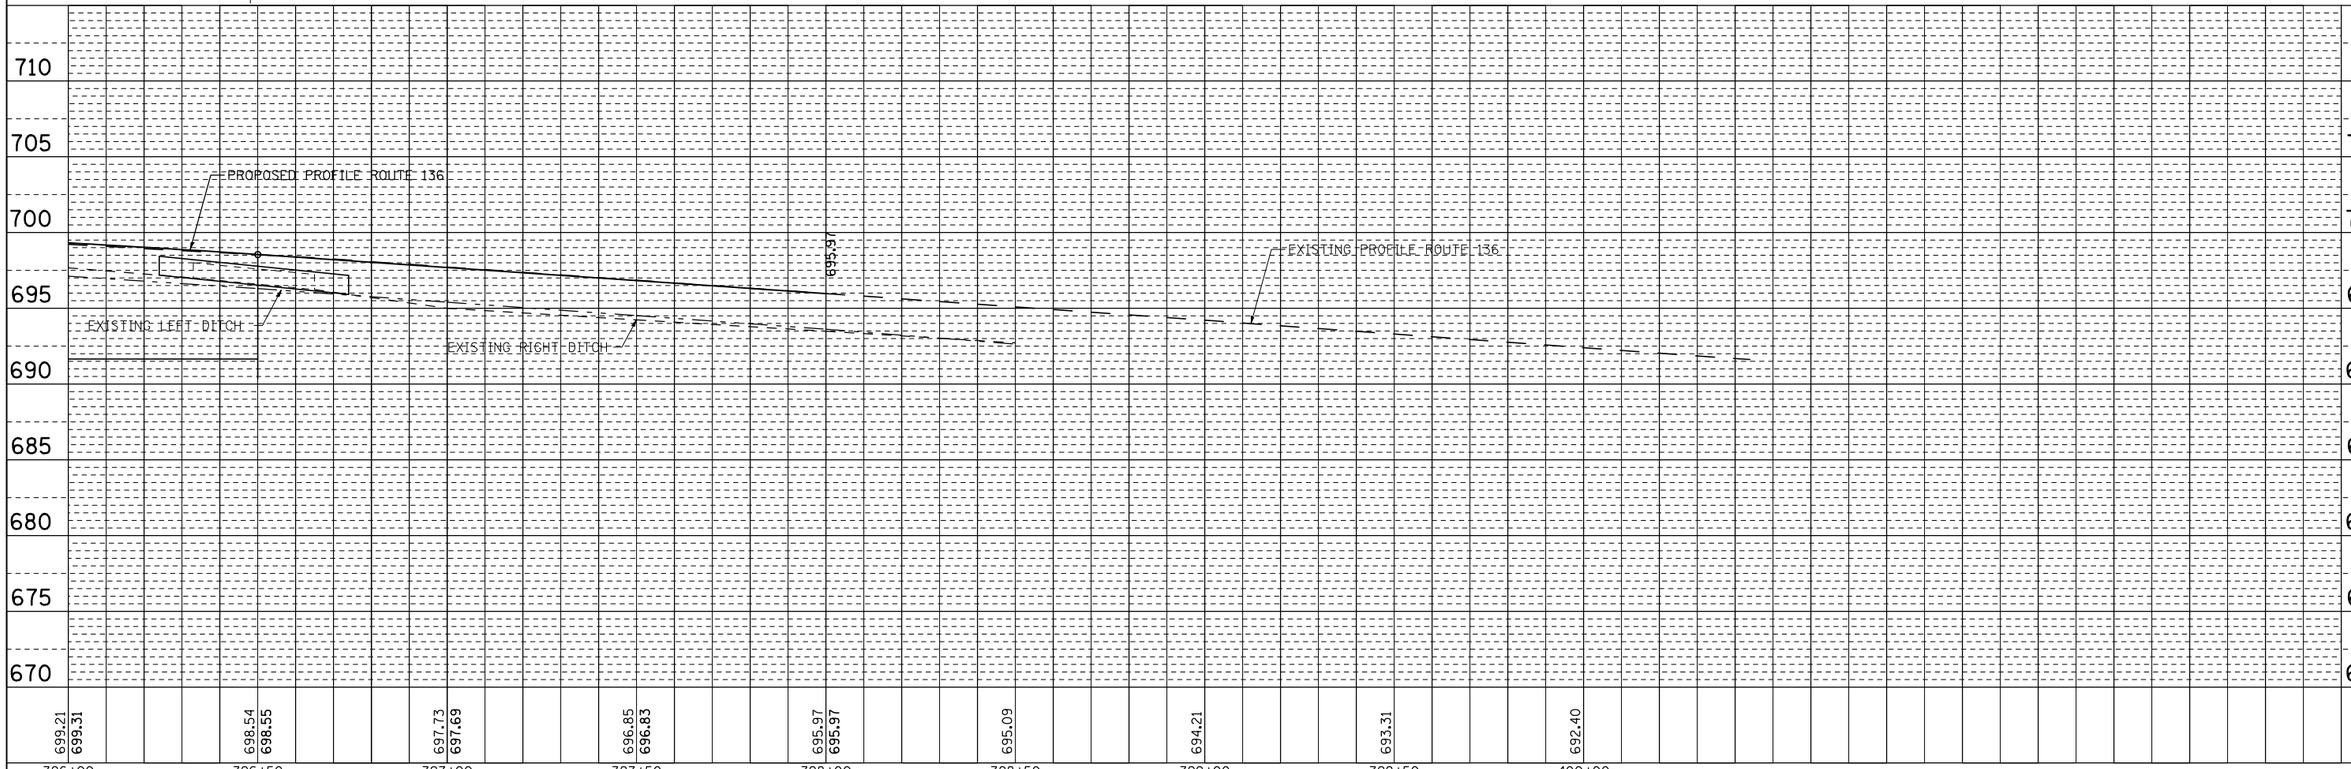

PLAN	BY	DATE
SURVEYED		
PLOTTED		
ALIGNMENT CHECKED		
RT. OF WAY CHECKED		
CADD FILE NAME		
NOTE BOOK NO.		

PROFILE	BY	DATE
SURVEYED		
PLOTTED		
GRADES CHECKED		
B.M. NOTED		
STRUCTURE NOTAT'NS CHK'D		
NOTE BOOK NO.		

FILE NAME =	USER NAME = rcook	DESIGNED - CWG
P:\0340802.01 Mud Creek\CADD Sheets\D570528-sht-plnprfl.dgn		DRAWN - BWC
	PLOT SCALE = 40.0000 ' / IN.	CHECKED -
	PLOT DATE = 10/20/2009	DATE - 11/13/08

REVISED -	REVISED -	REVISED -	REVISED -

STATE OF ILLINOIS
DEPARTMENT OF TRANSPORTATION

PLAN & PROFILE – U.S. ROUTE 136

SCALE: 1" = 20' | SHEET NO. 4 OF 4 SHEETS | STA. 396+00.00 TO STA. 402+00.00

F.A.P RTE.	SECTION	COUNTY	TOTAL SHEETS	SHEET NO.
315	121-BR-1	MCLEAN	67	13
		CONTRACT NO. 70528		
FED. ROAD DIST. NO.	ILLINOIS	FED. AID PROJECT		