FINAL SURVEY	NOTE BOOK	NO.
SURVEYED		
PLOTTED		
TEMPLATE		
AREAS		
AREAS CHECKED		

BY	DATE

ORIGINAL SURVEY	NOTE BOOK	NO.
SURVEYED		
PLOTTED		
TEMPLATE		
AREAS		
AREAS CHECKED		

BY	DATE

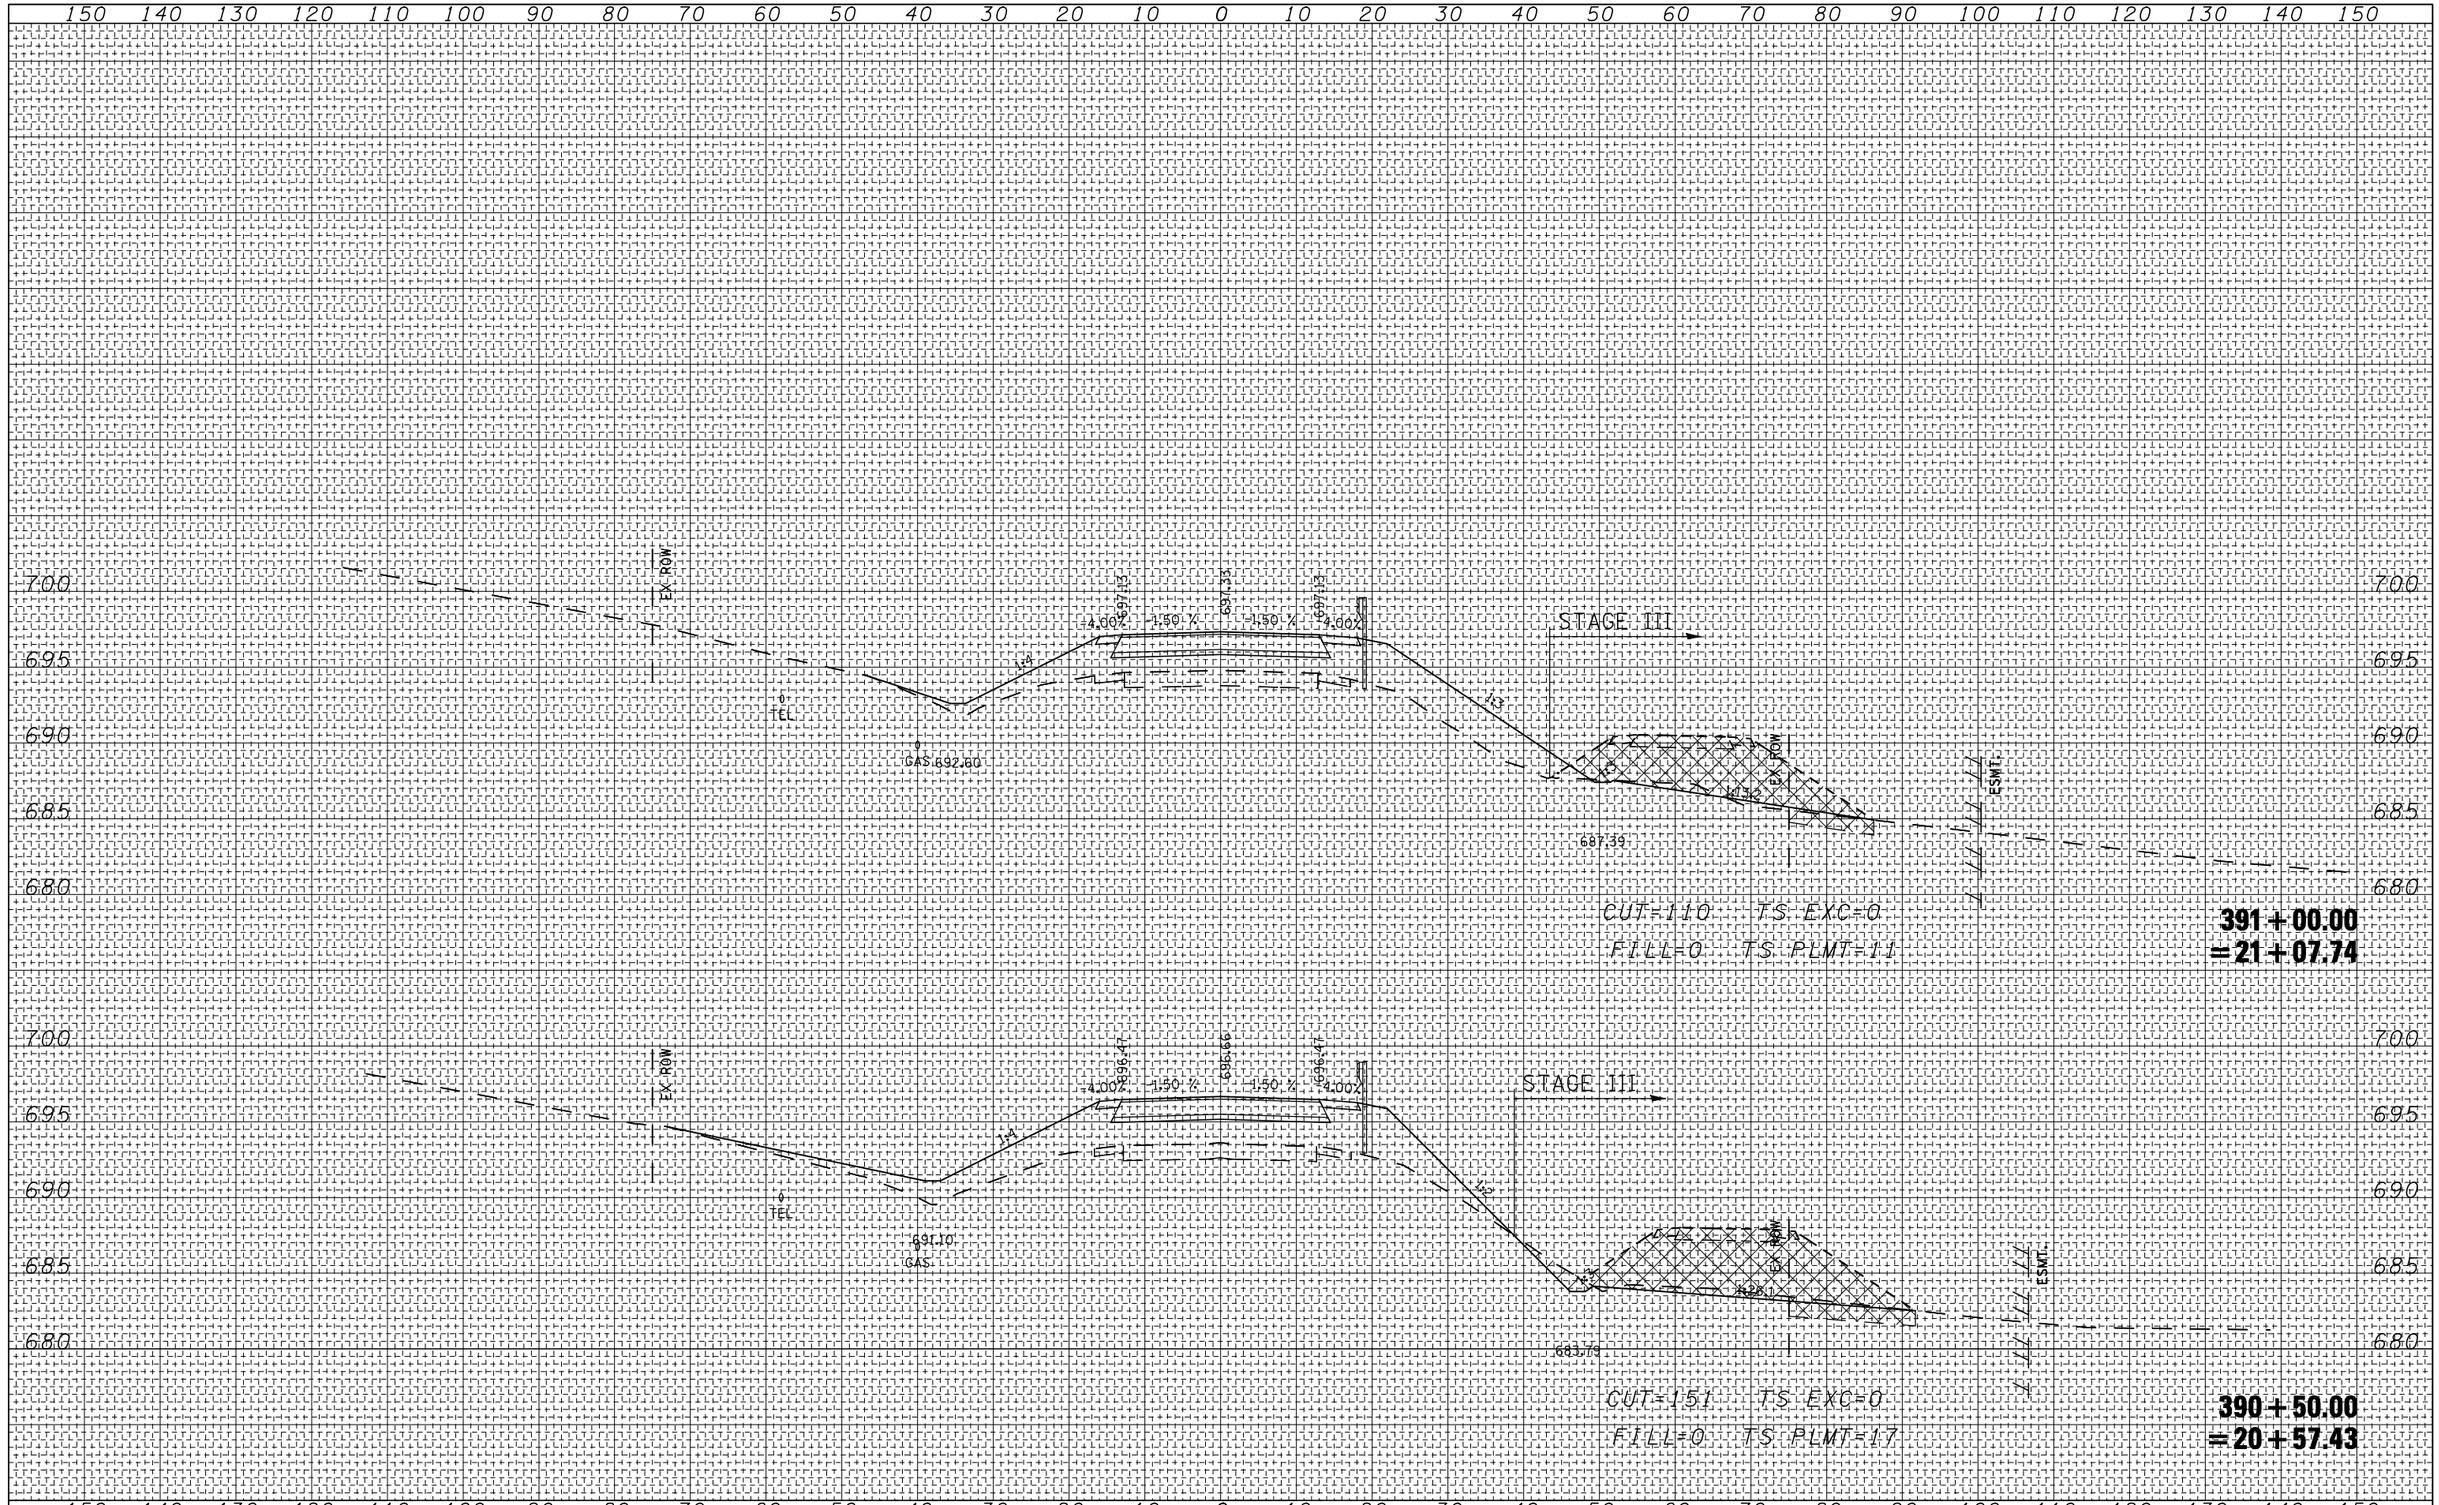

FILE NAME = P:\0340802.01 Mud Creek\CADD Sheets\D570528-sht-xssht.dgn	USER NAME = rcook	DESIGNED -
		DRAWN -
	PLOT SCALE = 20.0000 ' / IN.	CHECKED -
	PLOT DATE = 10/20/2009	DATE -

REVISED	-
REVISED	-
REVISED	-
REVISED	-

STATE OF ILLINOIS
DEPARTMENT OF TRANSPORTATION

US ROUTE 136 (FINAL GRADING)

SCALE: | SHEET NO. 11 OF 16 SHEETS | STA. 390+50.00 TO STA. 391+00.00

F.A.P. RTE.	SECTION	COUNTY	TOTAL SHEETS	SHEET NO.
315	121-BR-1	MCLEAN	67	62
		CONTRACT NO. 70528		
FED. ROAD DIST. NO.	ILLINOIS	FED. AID PROJECT		