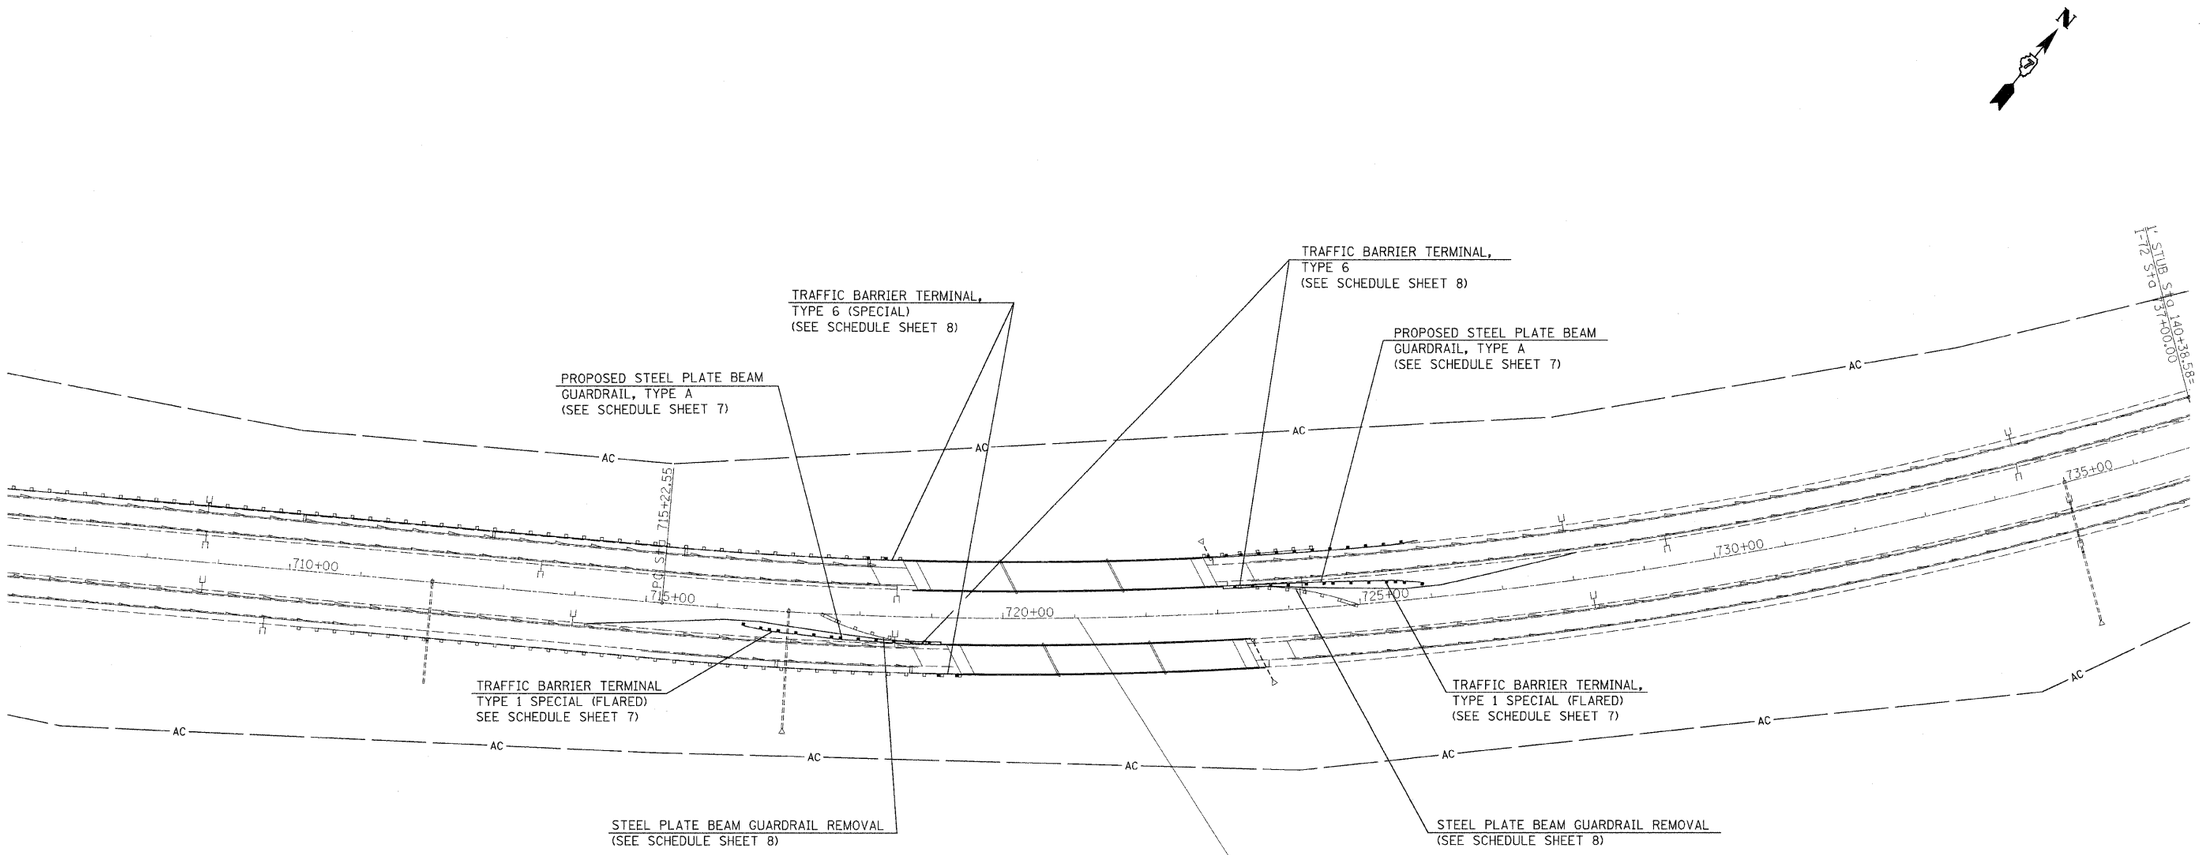

SEC. 31, T18N, R4E, 3rd PM

EXISTING STRUCTURE DATA
℄ STATION 721+12.00 (F.A.I. ROUTE 72)
SKEW 26°-30' RT. FOR.
APPROX. LENGTH 418'-0"
(BK.-BK. APPR. BENTS)
APPROX. HORIZ. CLEARANCE 42'-0"
CONSTRUCTED AS SECTION 58-66 B
STRUCTURE No. 058-0093 (E.B.)
STRUCTURE No. 058-0094 (W.B.)
DATA OBTAINED FROM OLD PLANS

FILE NAME =	USER NAME = swartzrw	DESIGNED -	REVISED -	STATE OF ILLINOIS DEPARTMENT OF TRANSPORTATION	PLAN SHEET			F.A.I RTE.	SECTION	COUNTY	TOTAL SHEETS / SHEET NO.
c:\pw_work\PWIDOT\SWARTZRW\dms37771\oldshtplan_74343.dgn		DRAWN -	REVISED -					72	66(B,HVB,HB-1)BR	MACON	83 / 10
	PLOT SCALE = 100.0000 ' / IN.	CHECKED -	REVISED -							CONTRACT NO. 74343	
	PLOT DATE = 9/28/2009	DATE -	REVISED -		SCALE: 100	SHEET NO. 1 OF 3 SHEETS	STA. 707+00 TO STA. 736+00	FED. ROAD DIST. NO.	ILLINOIS	FED. AID PROJECT	