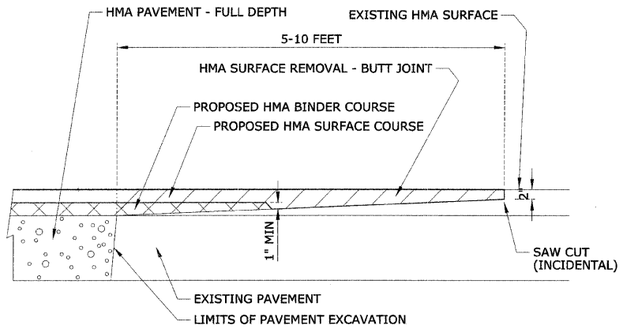

BUTT JOINT DETAIL

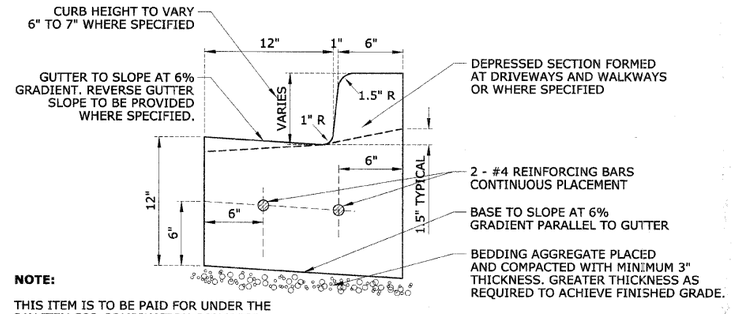

NOTE:

THIS ITEM IS TO BE PAID FOR UNDER THE PAY ITEM FOR COMBINATION CONCRETE CURB AND GUTTER, TYPE B-6.18.

COMBINATION CONCRETE CURB AND GUTTER, TYPE B-6.12

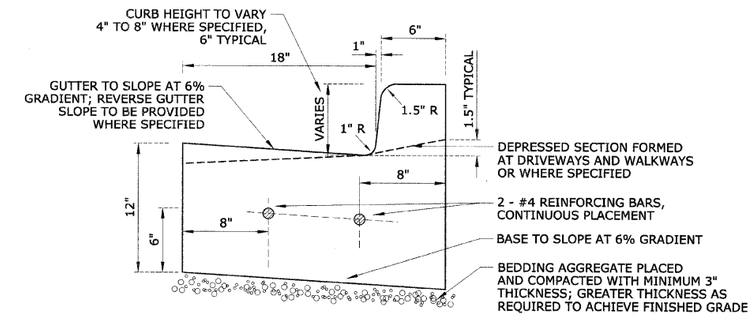

COMBINATION CONCRETE CURB AND GUTTER, TYPE B-6.18

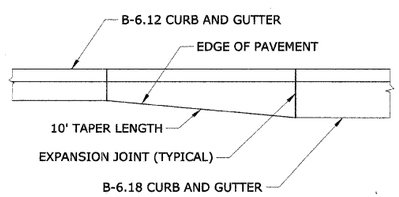

NOTE:

THIS ITEM IS TO BE PAID FOR UNDER THE PAY ITEM FOR COMBINATION CONCRETE CURB AND GUTTER, TYPE B-6.18.

TRANSITION LENGTH FROM B-6.12 TO B-6.18 CURB AND GUTTER

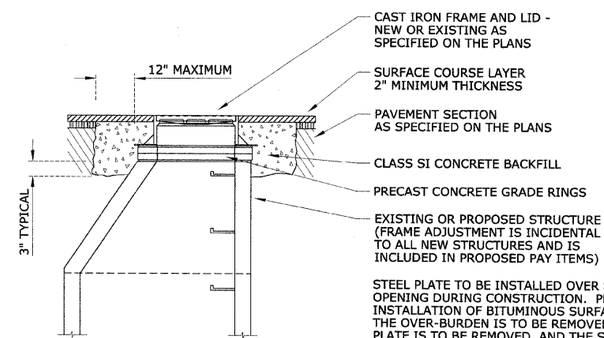

STEEL PLATE TO BE INSTALLED OVER STRUCTURE OPENING DURING CONSTRUCTION. PRIOR TO INSTALLATION OF BITUMINOUS SURFACE COURSE, THE OVER-BURDEN IS TO BE REMOVED, THE STEEL PLATE IS TO BE REMOVED, AND THE SPECIFIED FRAME, GRADE RINGS, AND CONCRETE BACKFILL ARE TO BE PLACED TO MEET FINAL GRADE IN ACCORDANCE WITH SECTION 603 OF THE STANDARD SPECIFICATIONS. CONTRACTOR TO DOCUMENT LOCATION OF ALL STRUCTURES DURING CONSTRUCTION TO ENSURE ALL ADJUSTMENTS ARE COMPLETED.

FRAME ADJUSTMENT DETAIL

PLAN	BY	DATE
SURVEYED		
PLOTTED		
PLOT CHECKED		
BLM NOTED		
CADD FILE NAME		
NOTE BOOK NO.		

PROFILE	BY	DATE
SURVEYED		
PLOTTED		
PLOT CHECKED		
BLM NOTED		
STRUCTURE NOTAT'NS CHKD		
NOTE BOOK NO.		

REVISIONS	
NAME	DATE

ILLINOIS DEPARTMENT OF TRANSPORTATION

BLUFF AVENUE IMPROVEMENTS STAGE 1

CONSTRUCTION DETAILS - SPECIAL

SCALE: NTS
DATE 07/18/2008

DRAWN BY H&A
CHECKED BY PFH