HEUER AND ASSOCIATES Consulting Engineers 2315 Enterprise Drive - Suite 102 Westchester, IL 60154-5811 708-492-1000	F.A.U. RTE.	SECTION	COUNTY	TOTAL SHEETS	SHEET No.
	1004	00-00079-01-FP	COOK	46	45
	STA.		TO STA.		
	FED. ROAD DIST. NO. 1	ILLINOIS	FED. AID PROJECT		

CONTRACT No. 63007

PLAN		BY	DATE
NOTE BOOK NO.	SURVEYED PLOTTED ALIGNMENT CHECKED BLANKS CHECKED CADD FILE NAME		

PROFILE		BY	DATE
NOTE BOOK NO.	SURVEYED PLOTTED BLANKS CHECKED STRUCTURE NOTATNS CHKD		

NOTE: FIRE HYDRANT TO CONFORM TO VILLAGE OF LA GRANGE STANDARDS

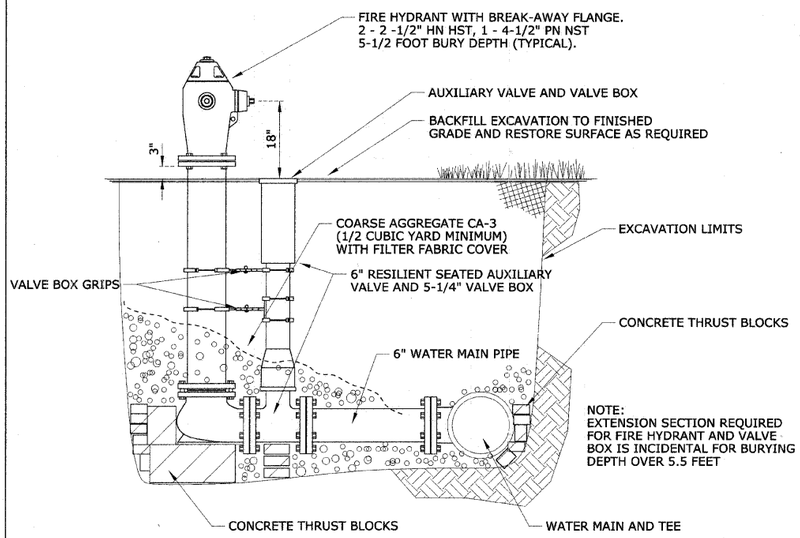

FIRE HYDRANT INSTALLATION DETAIL

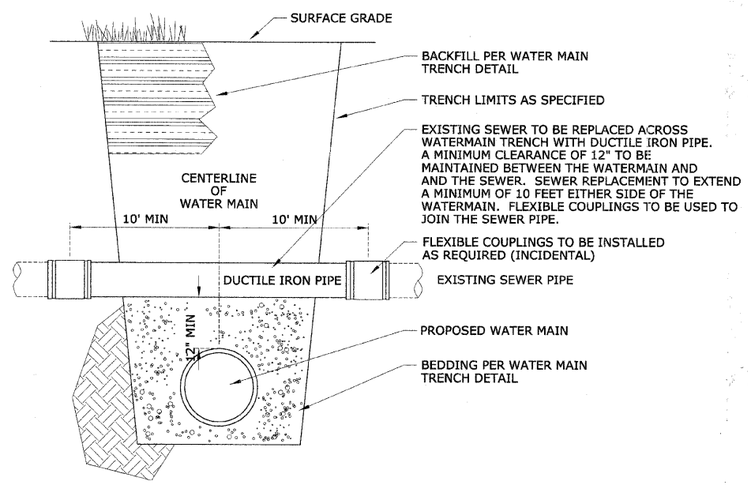

SEWER CROSSING DETAIL

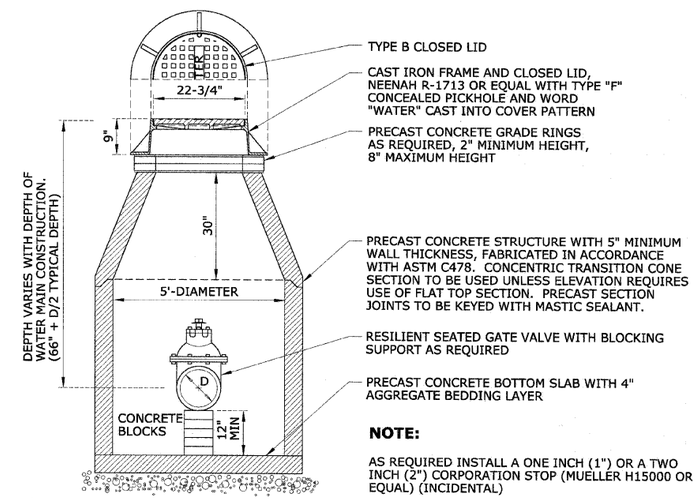

NOTE:

AS REQUIRED INSTALL A ONE INCH (1") OR A TWO INCH (2") CORPORATION STOP (MUELLER H15000 OR EQUAL) (INCIDENTAL)

WATER VALVE VAULT, TYPE A, 5'-DIAMETER WITH RESILIENT SEATED GATE VALVE

AND TYPE 1 FRAME AND CLOSED LID

REVISIONS	
NAME	DATE

ILLINOIS DEPARTMENT OF TRANSPORTATION

BLUFF AVENUE IMPROVEMENTS STAGE 1

CONSTRUCTION DETAILS - SPECIAL

SCALE: NTS

DATE 07/18/2008

DRAWN BY H&A

CHECKED BY PFH