F.A. RTE.	SECTION	COUNTY	TOTAL SHEETS	SHEET NO.
345	98-00153-02-BR	DUPAGE	65	16
STA. 101+25.00	TO STA. 114+00.00			
FED. ROAD DIST. NO. 1	ILLINOIS	FED. AID PROJECT		

CONTRACT NO. 63077

PLAN | PROFILE
SURVEYED
PLOTTED
ABBR. CHECKED
R/T OF WAY CHECKED
CADD FILE NAME
NOTE BOOK
NO.
BY
DATE

LEGEND

PAVT REMOVAL

PAVED SHOULDER REMOVAL

DRIVEWAY REMOVAL

N

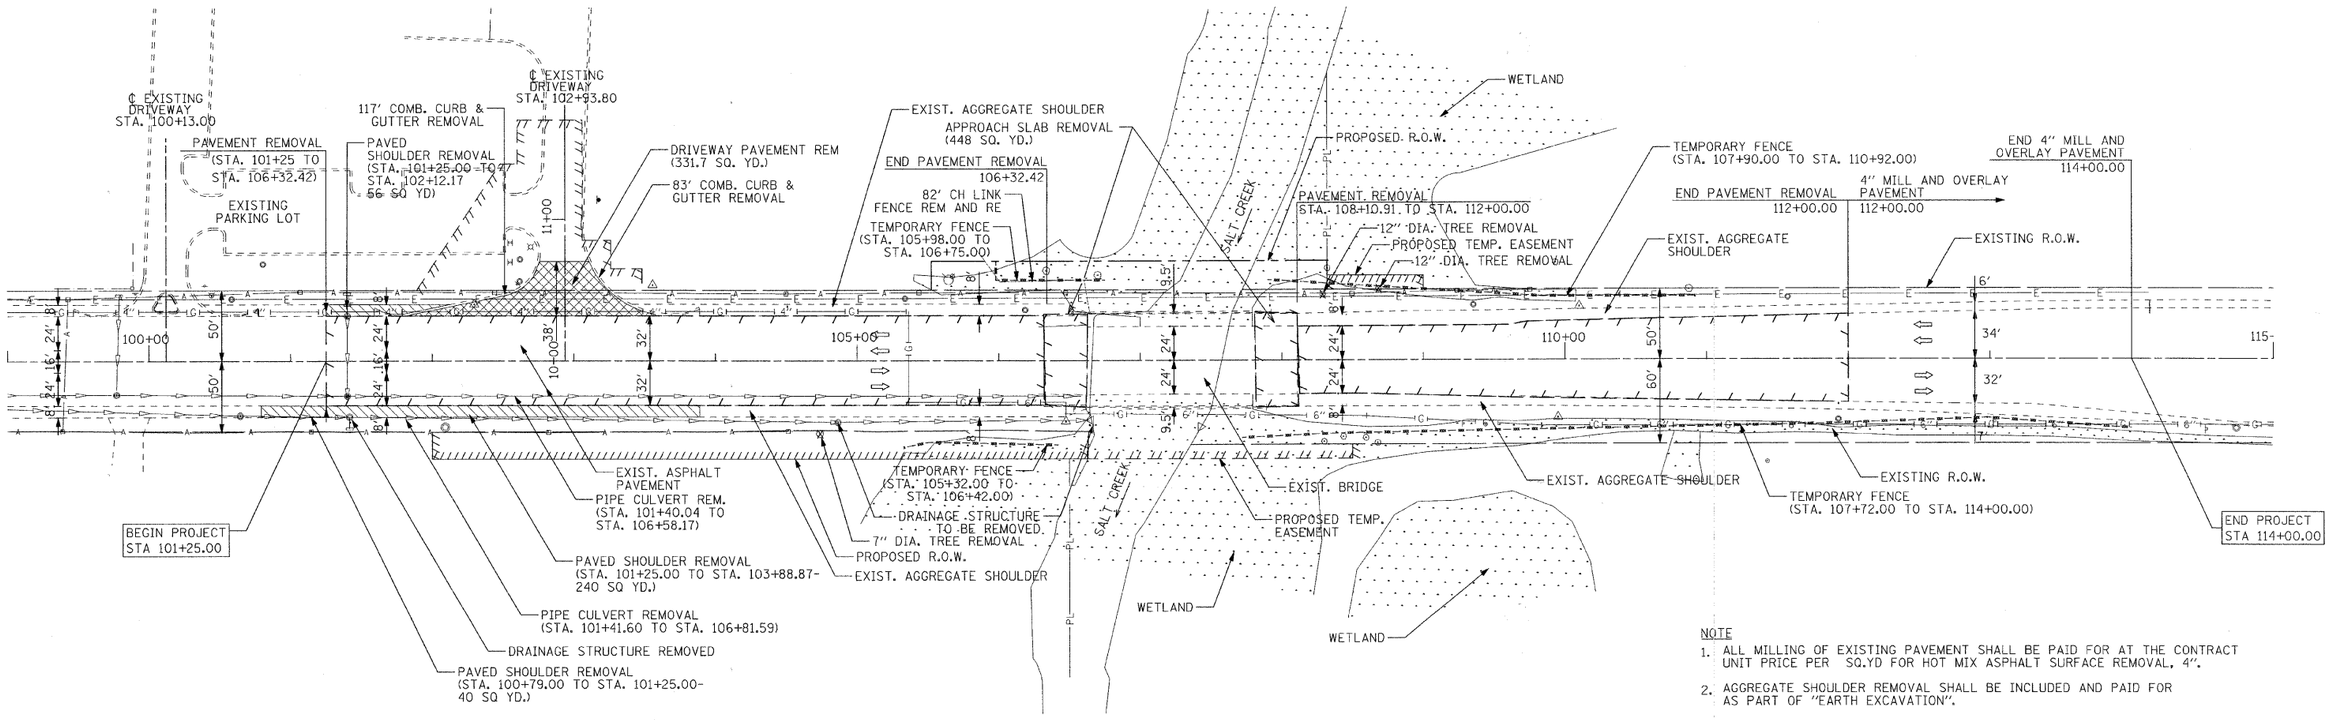

NOTE

1. ALL MILLING OF EXISTING PAVEMENT SHALL BE PAID FOR AT THE CONTRACT UNIT PRICE PER SQ.YD FOR HOT MIX ASPHALT SURFACE REMOVAL, 4".
2. AGGREGATE SHOULDER REMOVAL SHALL BE INCLUDED AND PAID FOR AS PART OF "EARTH EXCAVATION".

GRAPHIC SCALE IN FEET
100 50 0 50 100

PB PARSONS BRINCKERHOFF

REVISIONS	
NAME	DATE
M. SHAH	11/06/08

DUPAGE COUNTY DIVISION OF TRANSPORTATION
THORNDALE AVENUE OVER SALT CREEK

EXISTING CONDITION AND REMOVAL PLAN

SCALE: 1" = 50'
DATE 09-05-08
DRAWN BY MS
CHECKED BY RH

PLOT DATE = 11/5/2008
FILE NAME = $FILE$
PLOT SCALE = $SCALE$
USER NAME = $USER$
$$DGN$$
$$PRF$$