F.A. RTE.	SECTION	COUNTY	TOTAL SHEETS	SHEET NO.
345	98-00153-02-BR	DUPAGE	65	22
STA. 101+25.00		TO STA. 114+00.00		
FED. ROAD DIST. NO. 1	ILLINOIS	FED. AID PROJECT		
		MOT-05 OF 08		

CONTRACT NO. 63077

LEGEND:

- BARRICADE TYPE II OR DRUM WITH STEADY BURN MONODIRECTIONAL LIGHT @ 50' C-C ON TAPER AND 100' C-C ON TANGENT OR AS SHOWN ON THE PLAN
- BARRICADE TYPE III WITH FLASHING MONODIRECTIONAL LIGHTS
- BOARD W1-6R(O)-7236 (ABOVE BARRICADE TYPE III) (WHEN REQUIRED)
- TEMPORARY CONCRETE BARRIER W/ PRISMATIC BARRIER REFLECTOR
- DIRECTION OF TRAFFIC
- SIGN
- ARROW BOARD
- WORK ZONE
- AMBER FLASHING LIGHT
- IMPACT ATTENUATOR, TEMPORARY

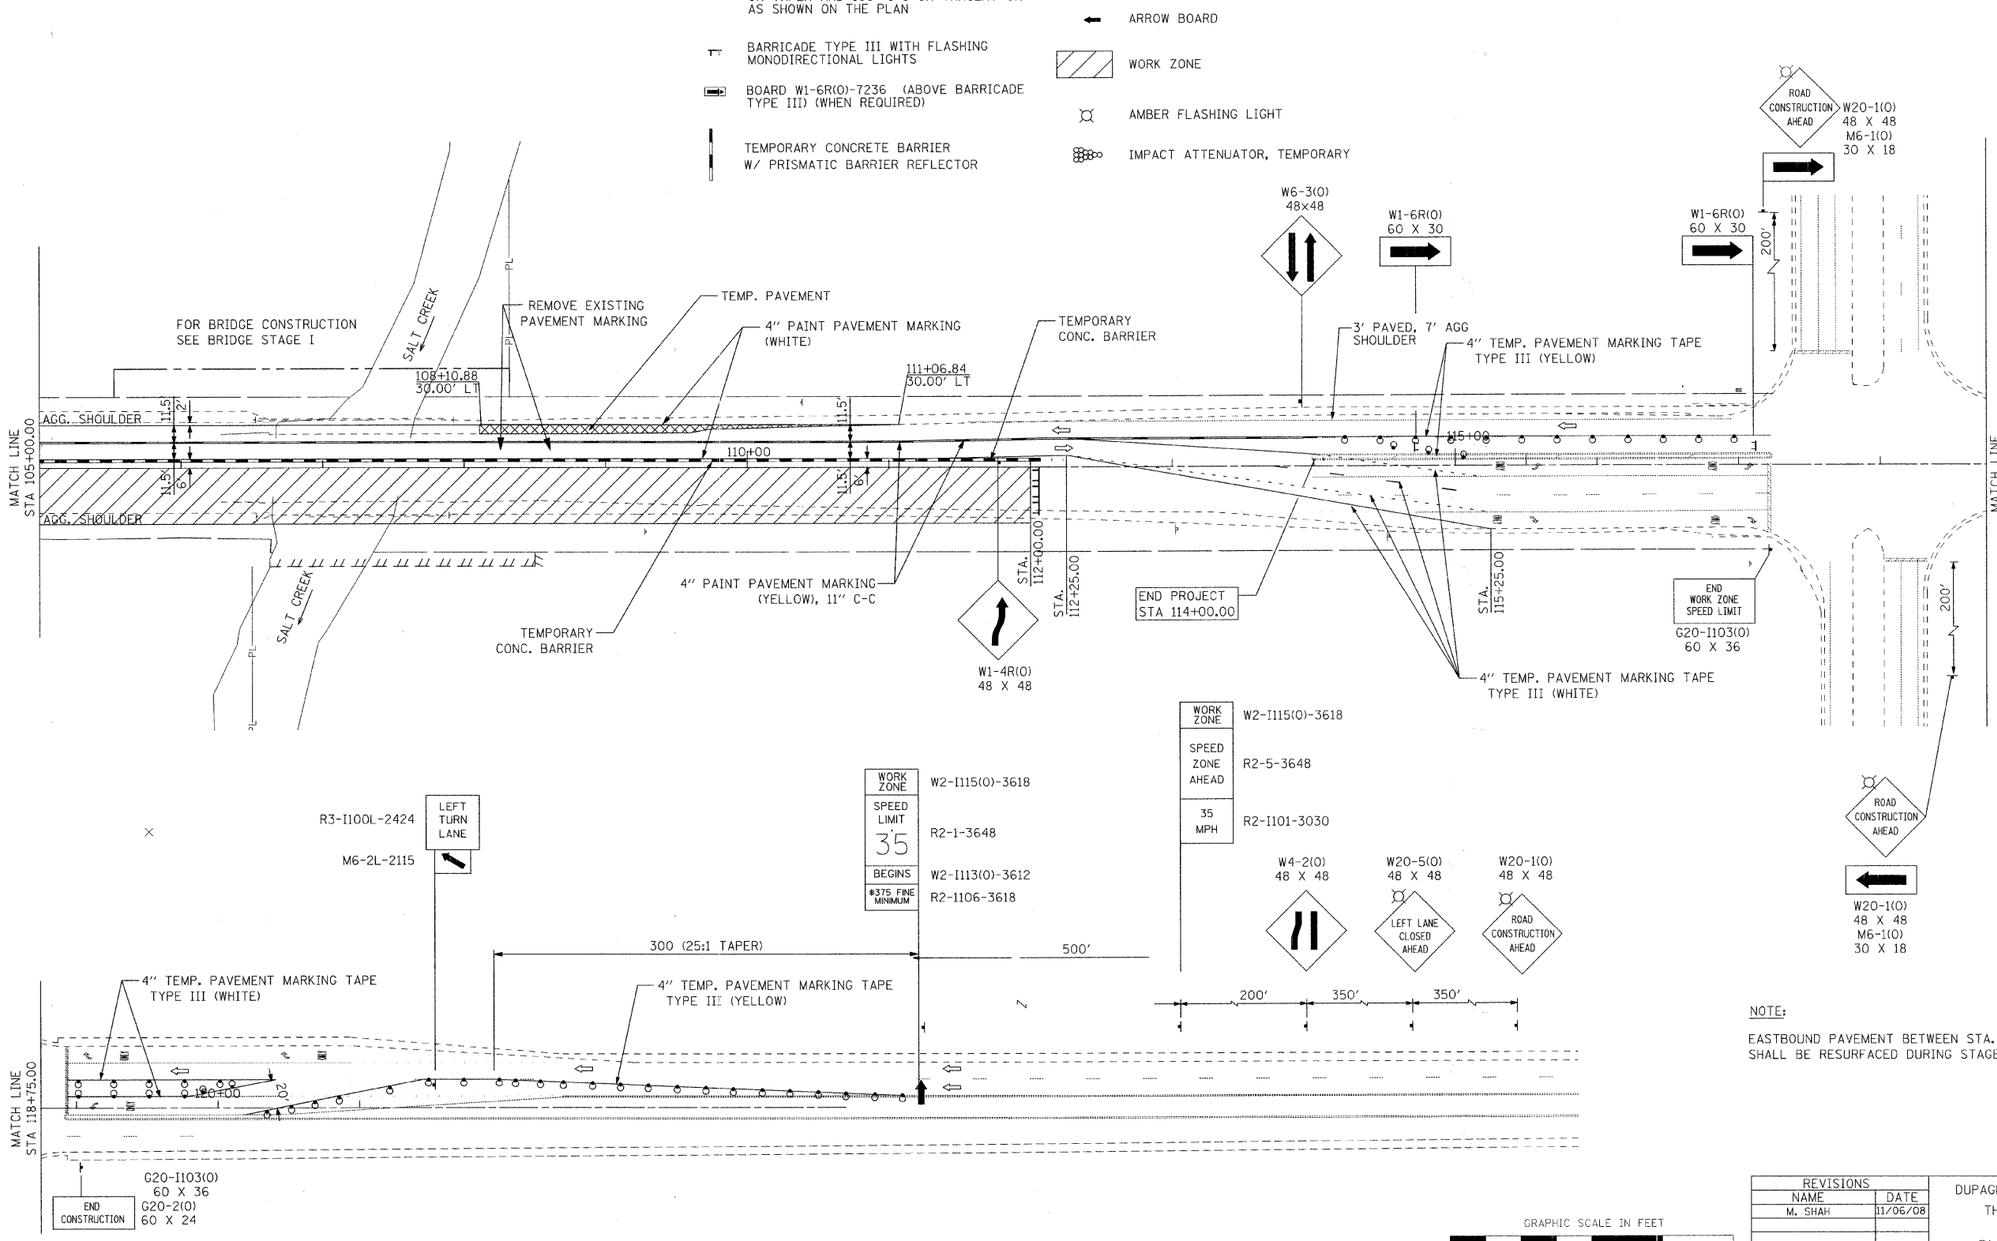

NOTE:

EASTBOUND PAVEMENT BETWEEN STA. 112+00 TO STA. 114+00 SHALL BE RESURFACED DURING STAGE III.

STAGE I

GRAPHIC SCALE IN FEET

100 50 0 50 100

PARSONS BRINCKERHOFF

REVISIONS	
NAME	DATE
M. SHAH	11/06/08

DUPAGE COUNTY DIVISION OF TRANSPORTATION
THORNDALE AVENUE OVER SALT CREEK

SUGGESTED MAINTENANCE OF TRAFFIC PLANS

SCALE: 1" = 50'
DATE 09-05-08
DRAWN BY MS
CHECKED BY RH

C.H. 26 THORNDALE AVENUE SEC. #98-00153-02-BR

PLAN: SURVEYED / PLOTTED / ALIGNMENT CHECKED / RT. OF WAY CHECKED / CADD FILE NAME / NOTE BOOK NO. / BY / DATE

PROFILE: SURVEYED / PLOTTED / GRADES CHECKED / B.M. NOTED / STRUCTURE NOTATNS CHK'D / NOTE BOOK NO. / BY / DATE

PLOT DATE = 11/5/2008
FILE NAME = $FILEL$
PLOT SCALE = $SCALE$
USER NAME = $USER$

$$DGN$$
$$PRF$$