| F.A. RTE. | SECTION | COUNTY | TOTAL SHEETS | SHEET NO. |
|---|---|---|---|---|
| 345 | 98-00153-02-BR | DUPAGE | 65 | 28 |
| STA. 101+25.00 | | TO STA. 114+00.00 | | |
| FED. ROAD DIST. NO. 1 | ILLINOIS | FED. AID PROJECT | | |

CONTRACT NO. 63077

## LEGEND:

1. PAVEMENT MARKING LINE 4" (WHITE) 10' DASH, 30' SKIP (TYP.)
2. RECESSED REFLECTIVE PAVEMENT MARKER, CLUSTER OF 2 - ONE WAY, CRYSTAL MARKERS @ 80' C-C (TYP.)
3. PAVEMENT MARKING LINE 12" (YELLOW) @ 45° @ 20' C-C
4. PAVEMENT MARKING LINE 2- 4", 11" C-C (YELLOW)
5. PAVEMENT MARKING LINE 4" (WHITE)
6. PAVEMENT MARKING LINE 6" SKIP-DASH WHITE, 2' DASH, 6' SKIP (TYP.)
7. PAVEMENT MARKING LINE 6" (WHITE)
8. PAVEMENT MARKING LINE 24" (WHITE)

◁ ONE-WAY WHITE CRYSTAL RECESSED REFLECTIVE PAVEMENT MARKER
◆ TWO-WAY AMBER RECESSED REFLECTIVE PAVEMENT MARKER
◀ ONE -WAY AMBER RECESSED REFLECTIVE PAVEMENT MARKER
▮ ROADWAY SIGN

## NOTES:

1. ALL ROADWAY PAVEMENT MARKINGS SHALL BE THERMOPLASTIC PAVEMENT MARKINGS EXCEPT FOR BRIDGE AND BRIDGE APPROACH PAVEMENT, OR AS NOTED ON THE PLAN.
2. BRIDGE AND BRIDGE APPROACH PAVEMENT MARKINGS SHALL BE PREFORMED PLASTIC PAVEMENT MARKINGS.
3. ALL ROADWAY DIMENSIONS ARE TO EDGE OF PAVEMENT UNLESS OTHERWISE INDICATED.
4. ALL EXISTING SIGNS AND DEVICES REMOVED PRIOR TO THE CONSTRUCTION WILL BE INSTALLED BY THE DUPAGE COUNTY DIVISION OF TRANSPORTATION.
5. ANY SIGNING WORK PERFORMED BY THE CONTRACTOR SHALL BE CONSIDERED INCIDENTAL TO THE CONTRACT.
6. THE CONTRACTOR SHALL COORDINATE THE EXISTING AND PROPOSED SIGNING WORK WITH THE DUPAGE COUNTY DIVISION OF TRANSPORTATION.

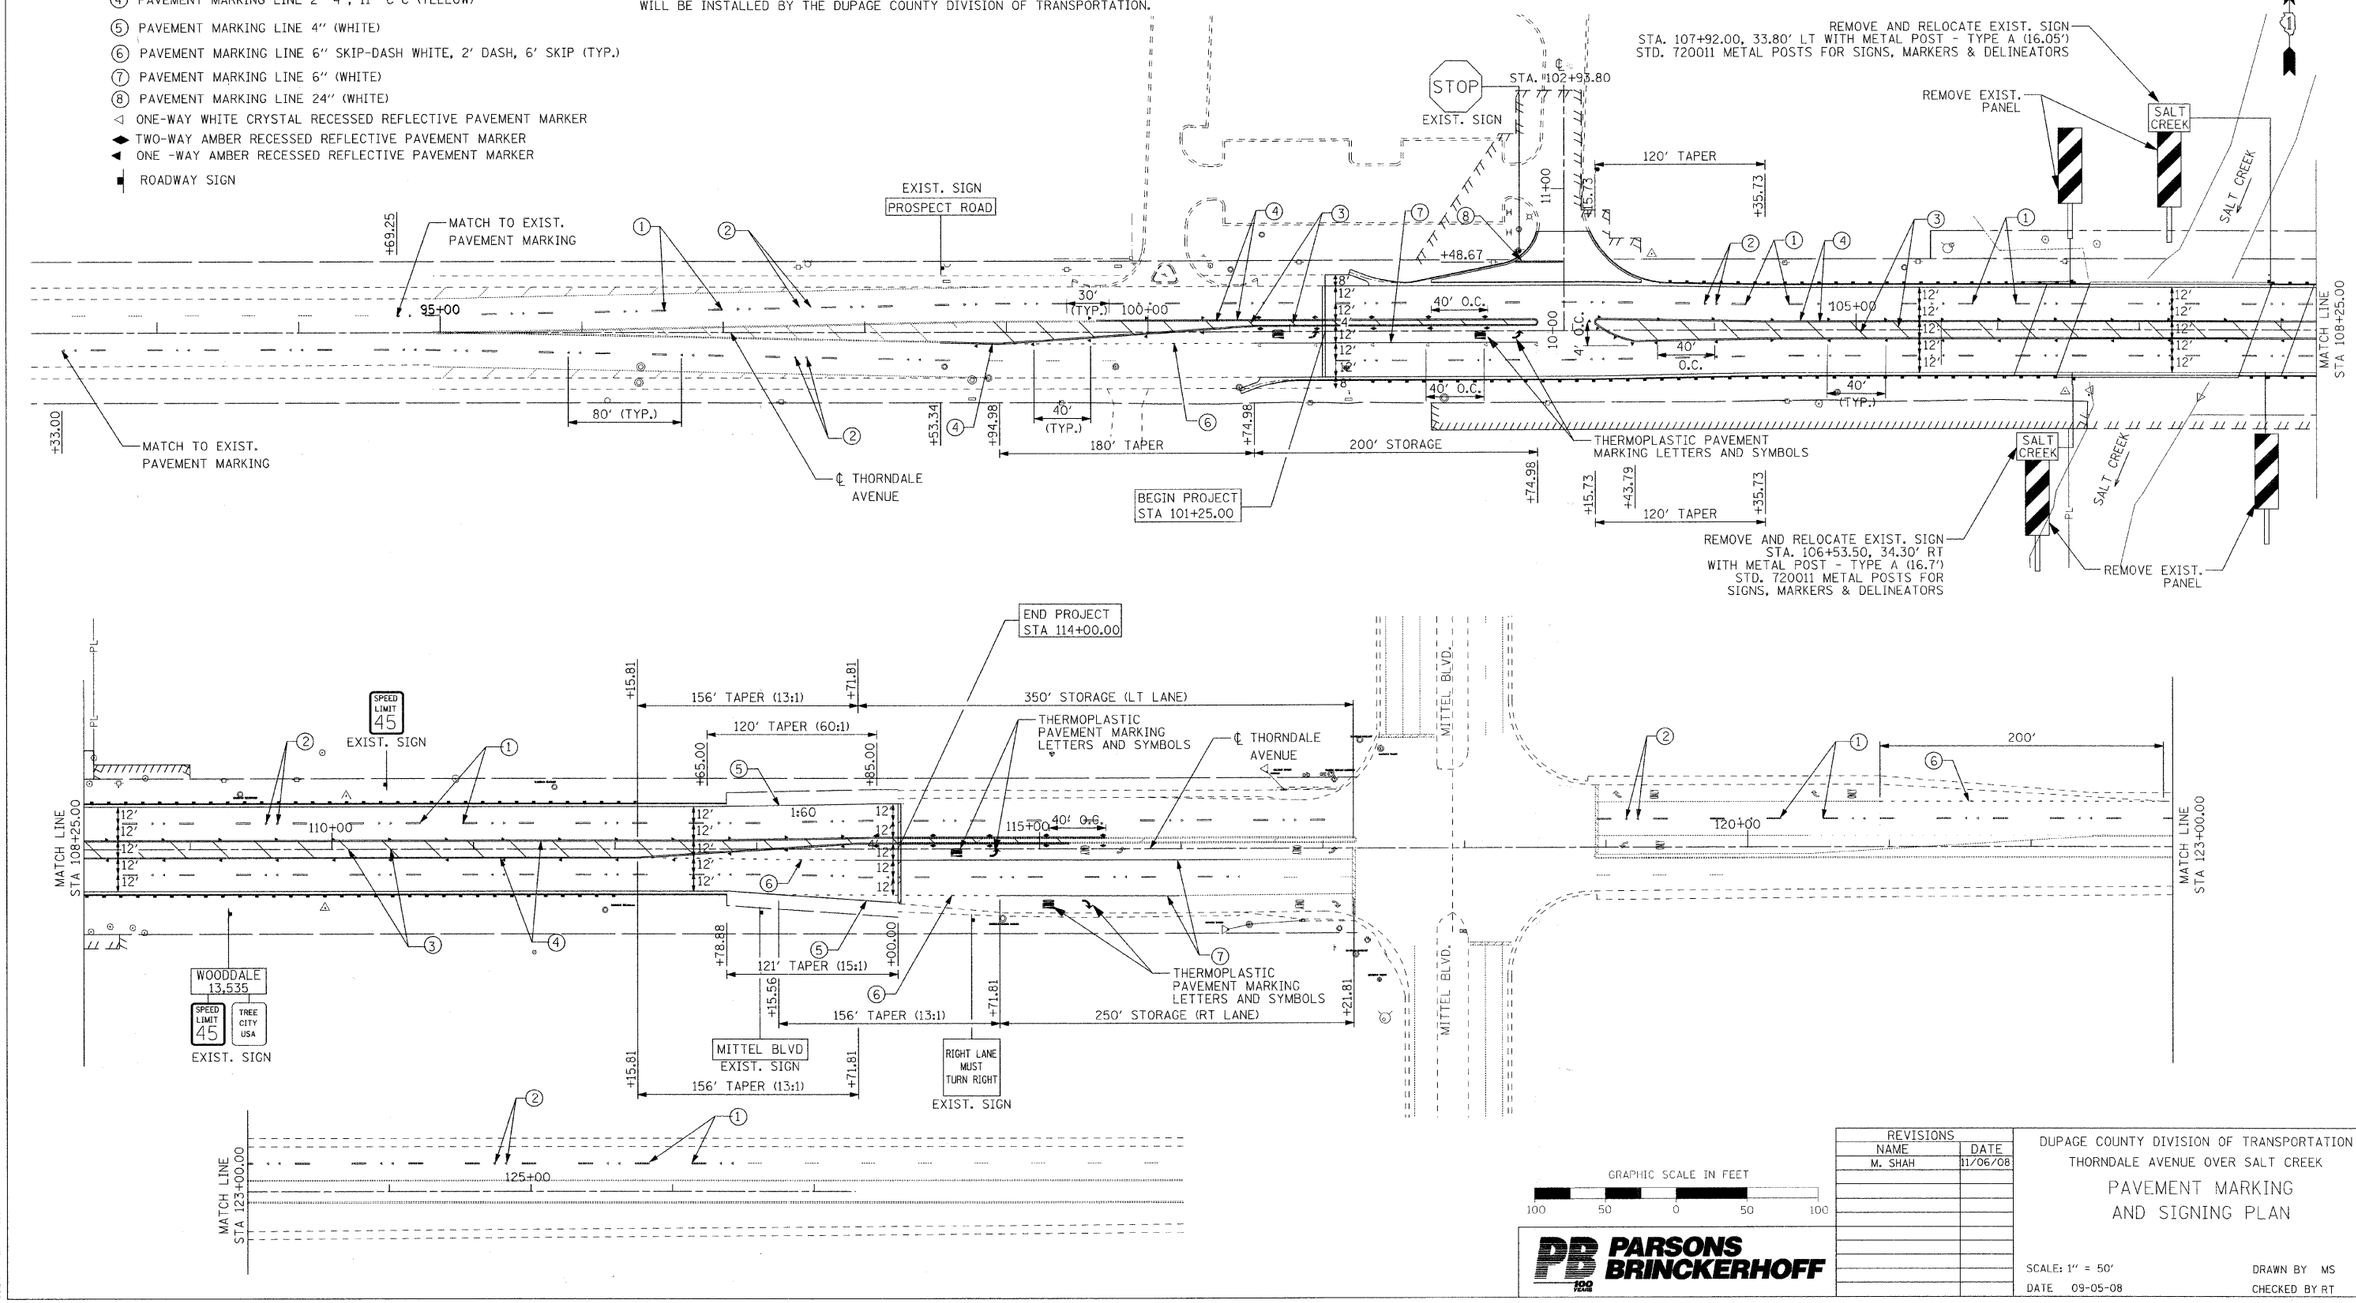


GRAPHIC SCALE IN FEET
100 50 0 50 100

PARSONS BRINCKERHOFF

| REVISIONS | |
|---|---|
| NAME | DATE |
| M. SHAH | 11/06/08 |

DUPAGE COUNTY DIVISION OF TRANSPORTATION
THORNDALE AVENUE OVER SALT CREEK

# PAVEMENT MARKING AND SIGNING PLAN

SCALE: 1" = 50'
DATE 09-05-08
DRAWN BY MS
CHECKED BY RT

PLAN: SURVEYED | DRAWN | ALIGNMENT CHECKED | R.O.W. CHECKED | NOTE BOOK NO. | FIELD FILE NAME | BY | DATE

PROFILE: SURVEYED | GRADES CHECKED | B.M. NOTED | STRUCTURE NOTATNS CHKD | NOTE BOOK NO. | BY | DATE

PLOT DATE = 11/5/2008
FILE NAME = $FILEL$
PLOT SCALE = $SCALE$
USER NAME = $USER$

$$DGN$$
$$PRF$$