CONTRACT NO. 63077

F.A. RTE.	SECTION	COUNTY	TOTAL SHEETS	SHEET NO.
345	98-00153-02-BR	DUPAGE	65	59
STA. 104+50.00 TO STA. 105+50.00				
FED. ROAD DIST. NO. 1	ILLINOIS	FED. AID PROJECT		

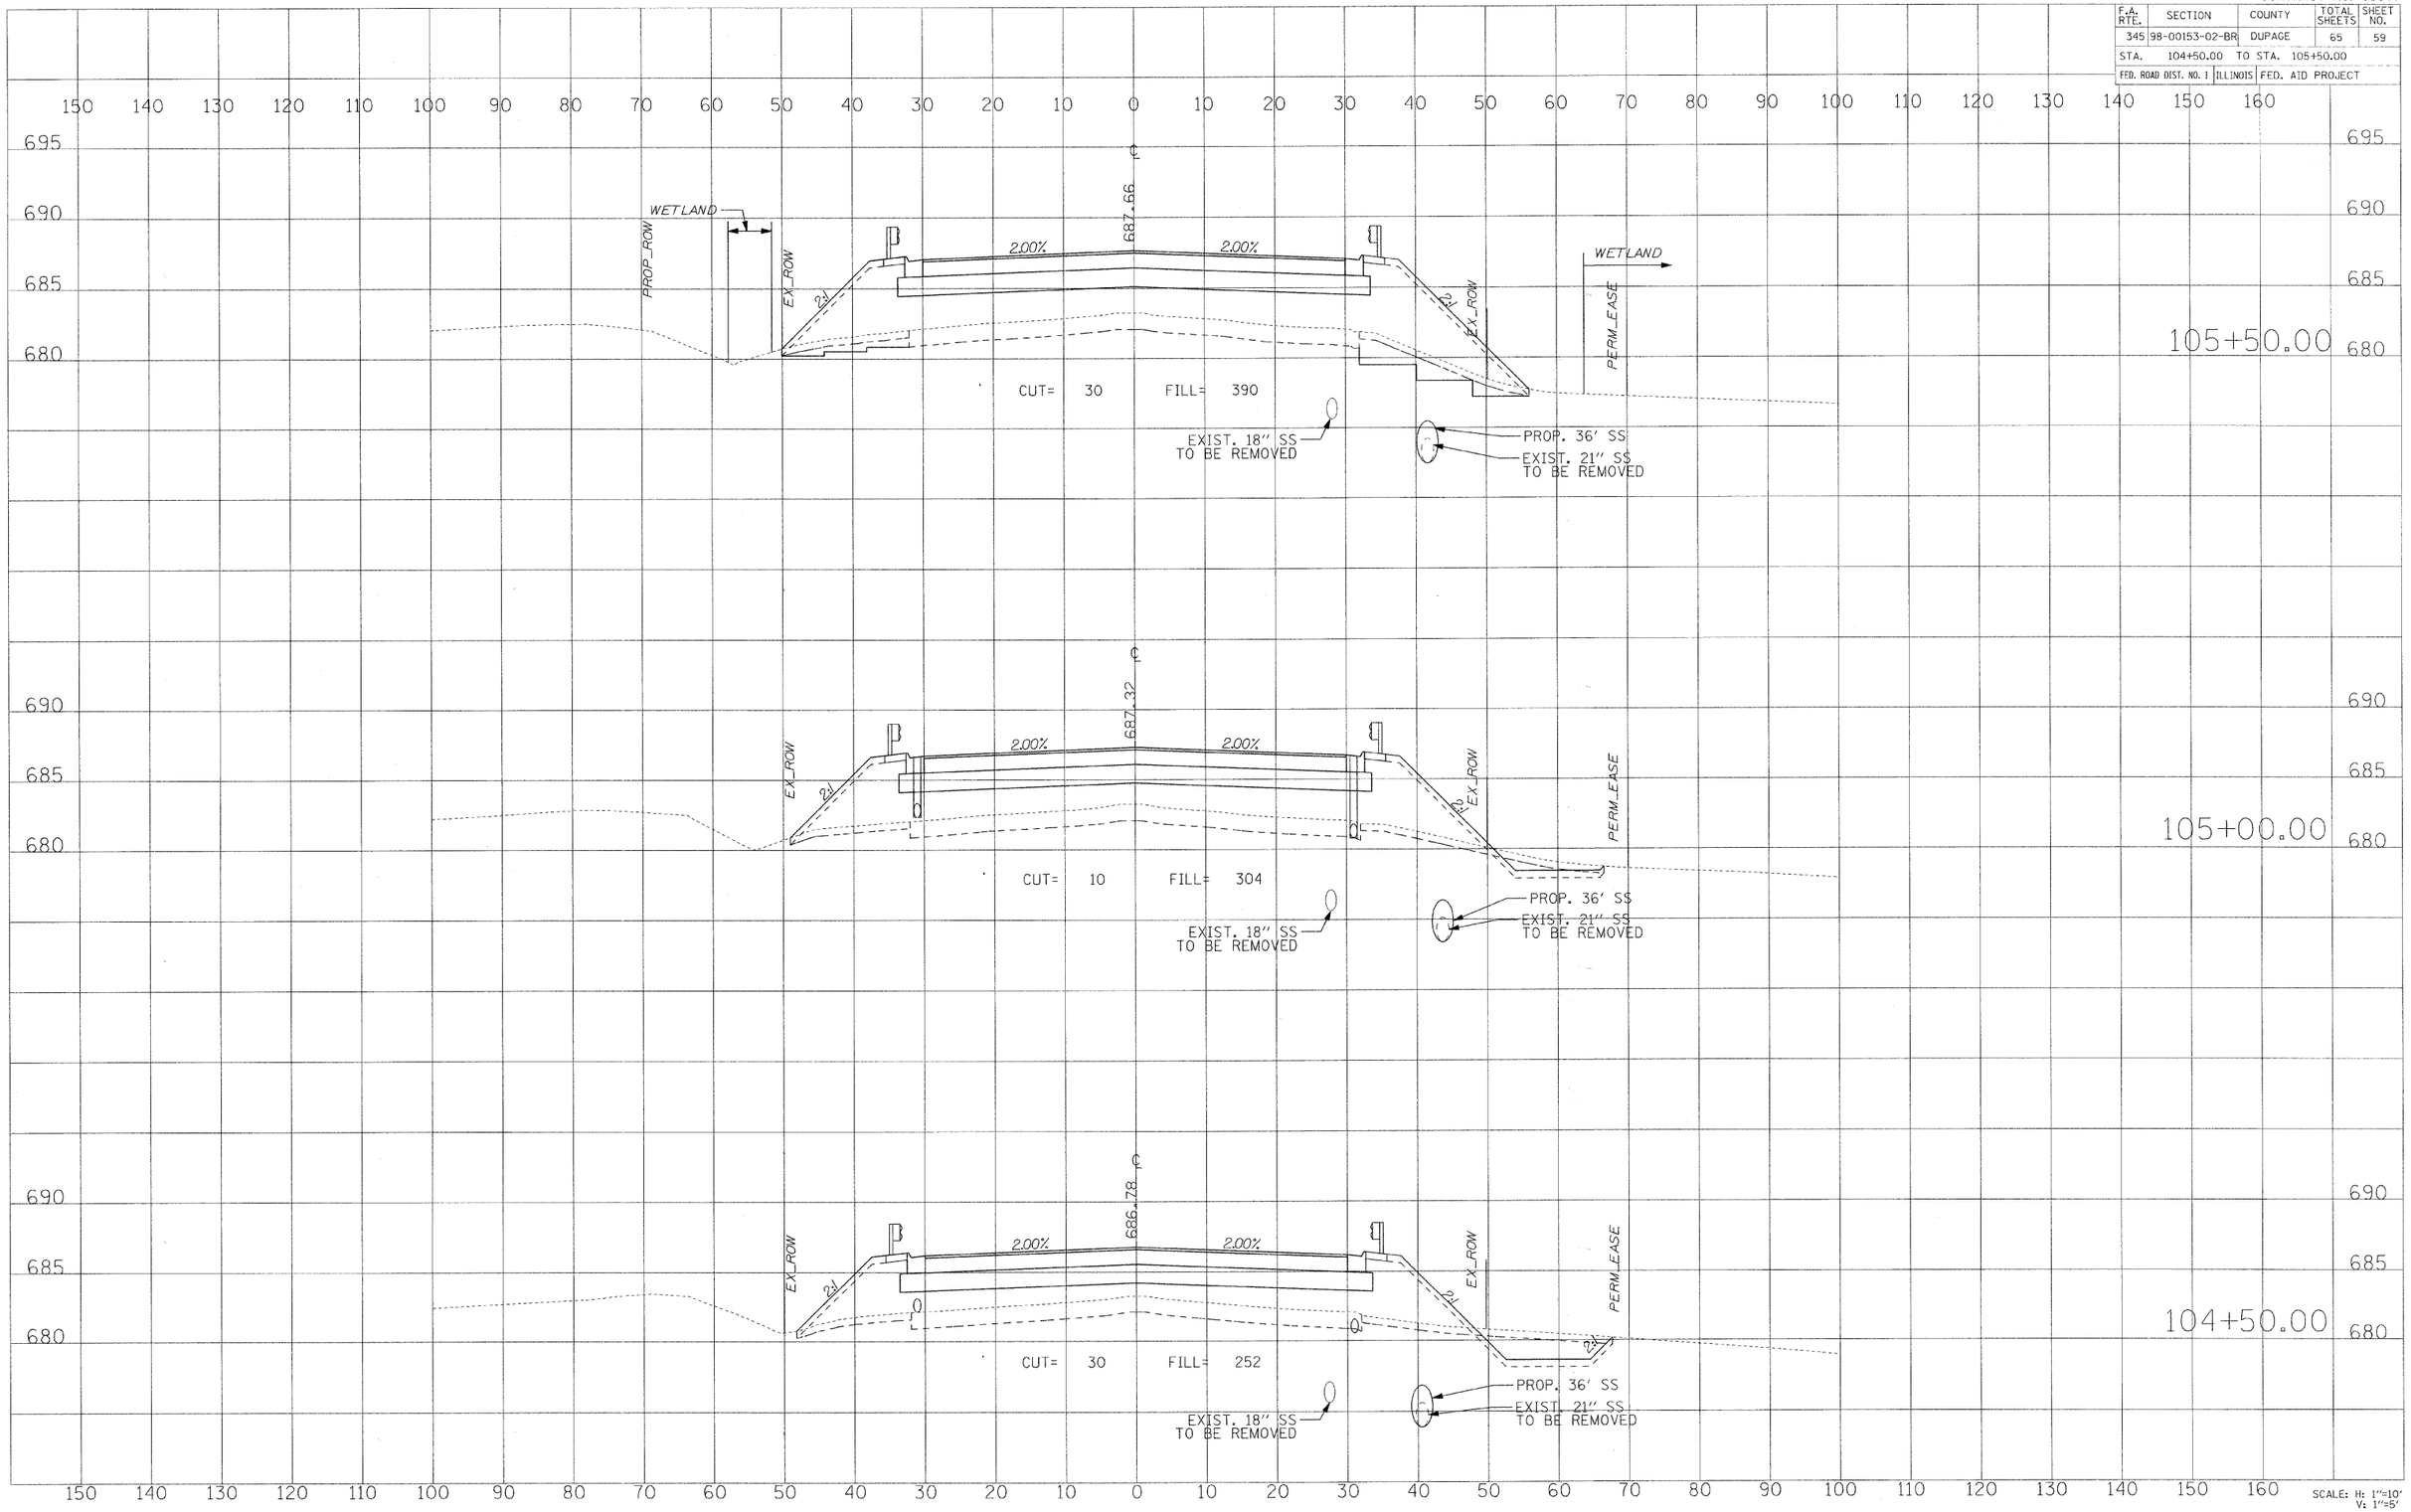

FINAL SURVEY — NOTE BOOK — NO. — SURVEYED — PLOTTED — TEMPLATE — AREAS — AREAS CHECKED — BY — DATE

ORIGINAL SURVEY — NOTE BOOK — NO. — SURVEYED — PLOTTED — TEMPLATE — AREAS — AREAS CHECKED — BY — DATE

PLOT DATE = 11/5/2008
FILE NAME = c:\fil\$
PLOT SCALE = $SCALE$
USER NAME = $USER$

SCALE: H: 1"=10'
V: 1"=5'