CONTRACT NO. 63077

F.A. RTE.	SECTION	COUNTY	TOTAL SHEETS	SHEET NO.
345	98-00153-02-BR	DUPAGE	65	62
STA. 109+00.00 TO STA. 110+00.00				
FED. ROAD DIST. NO. 1	ILLINOIS	FED. AID PROJECT		

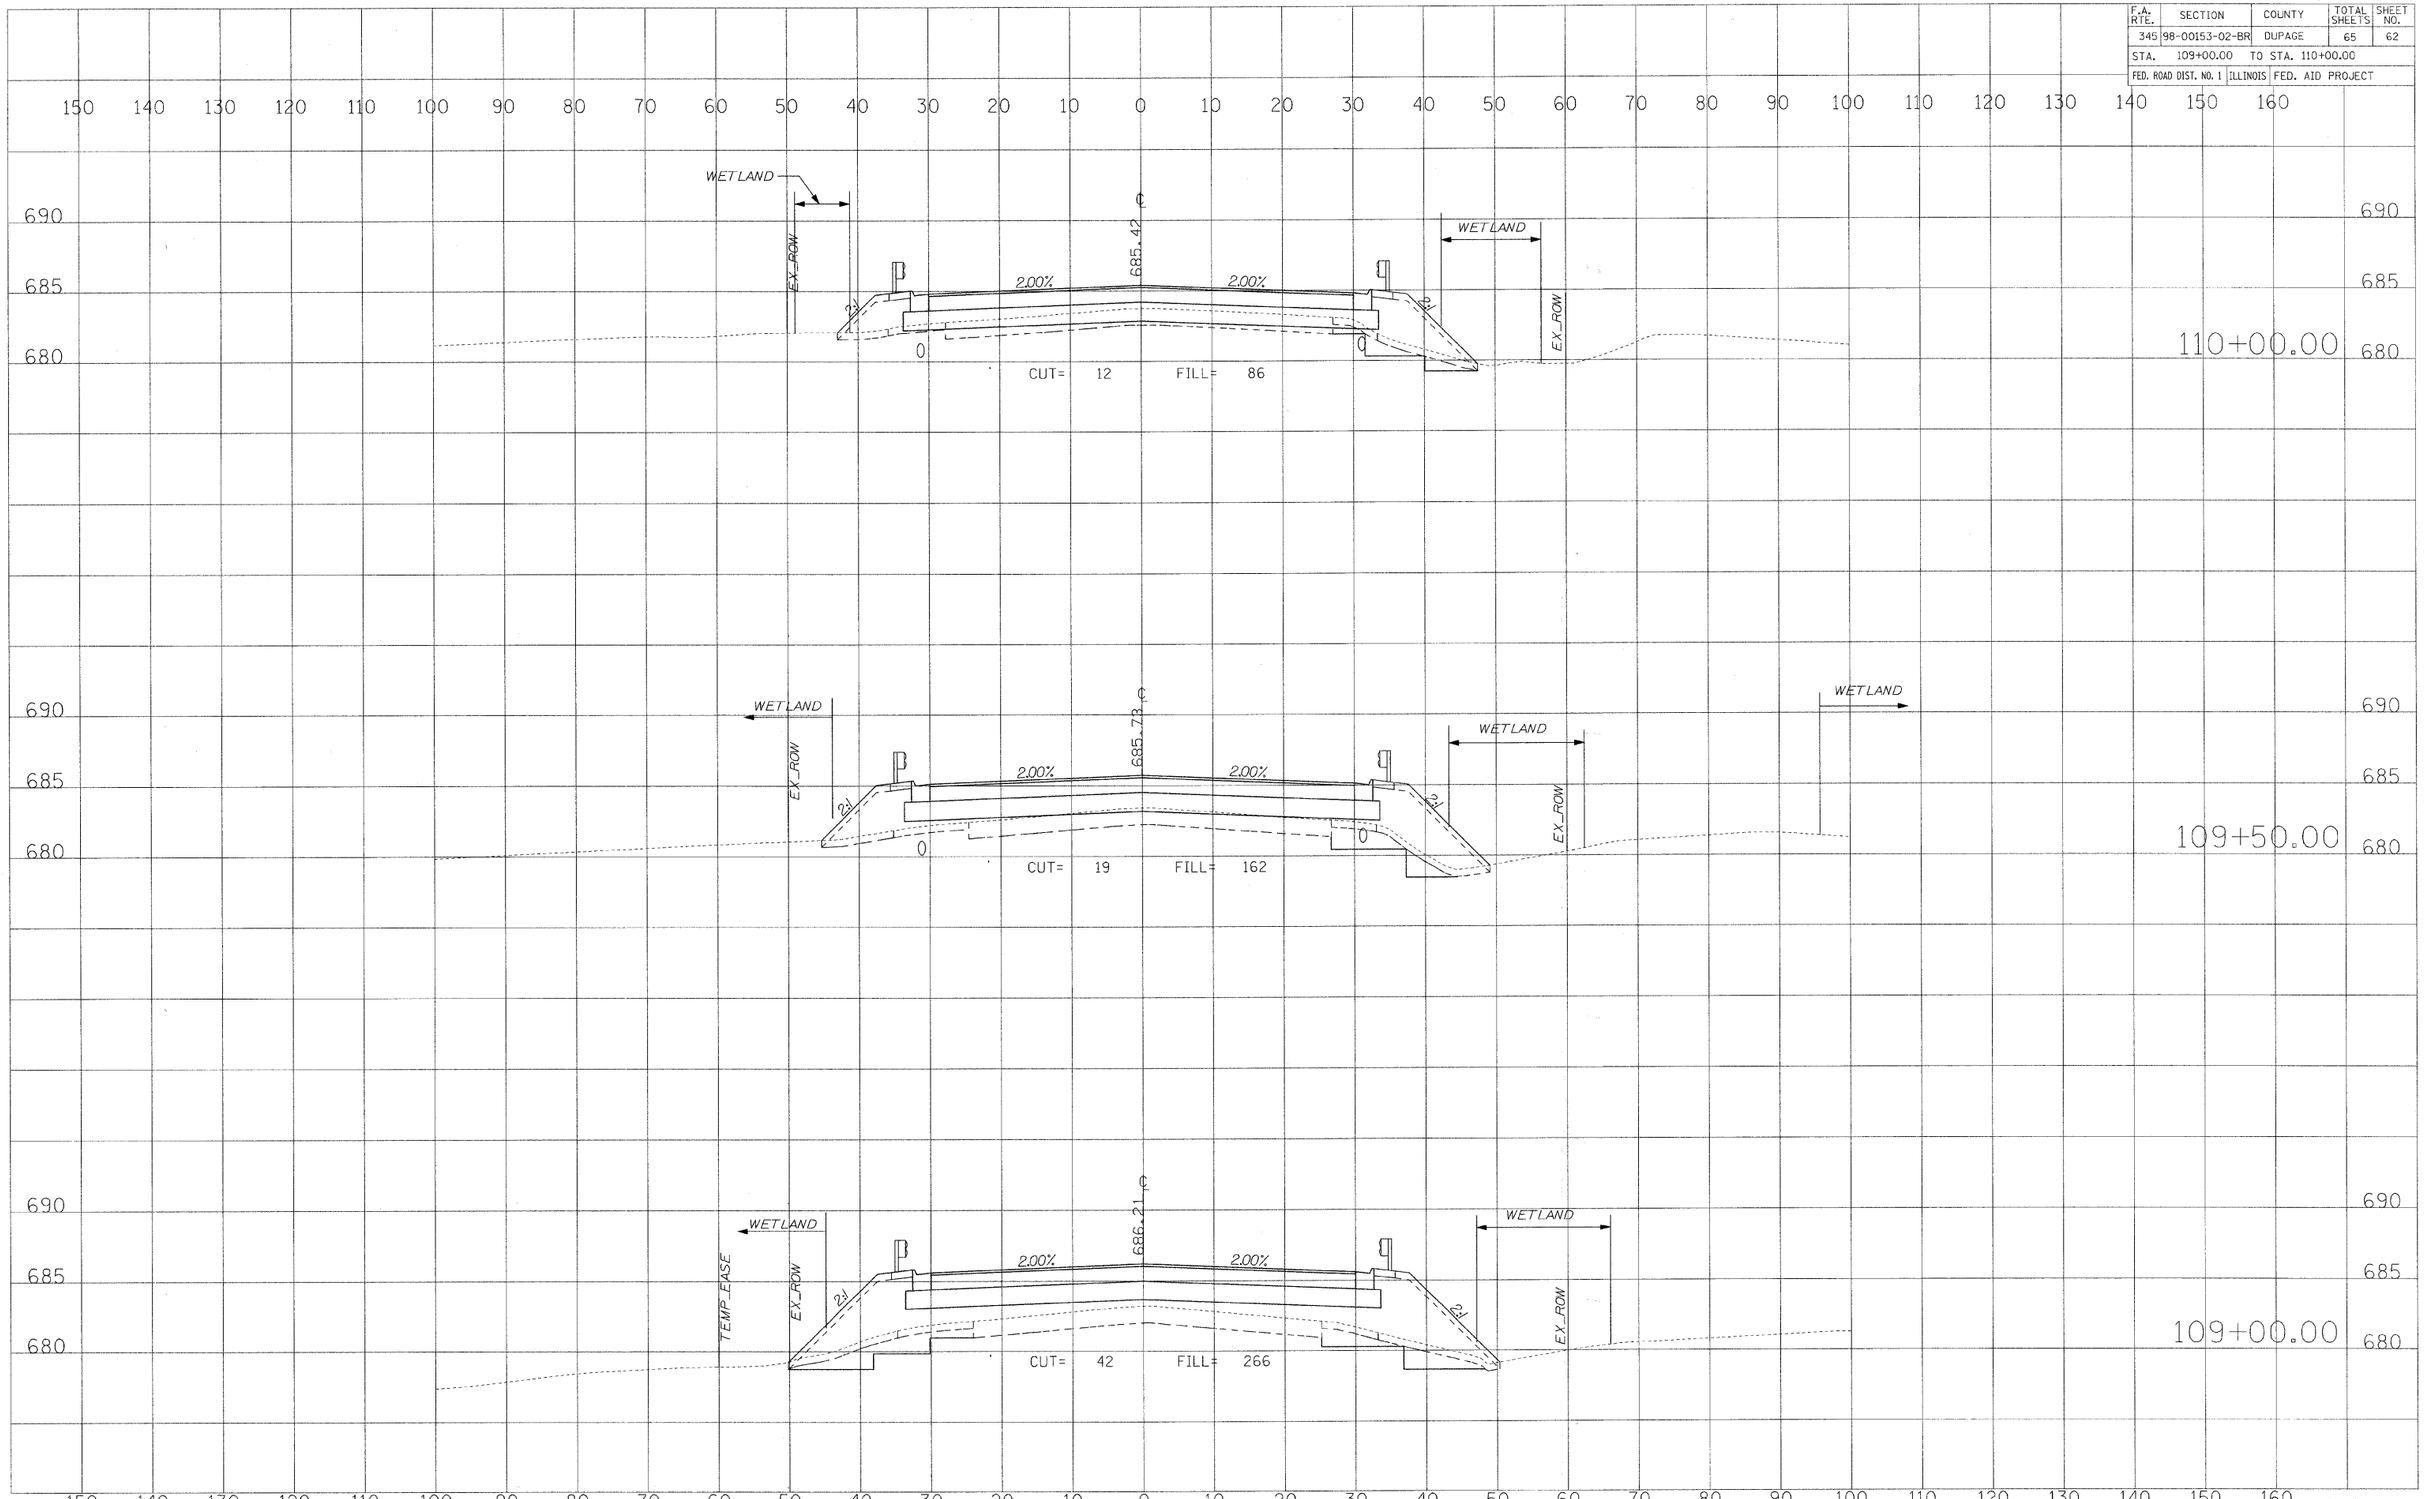

SCALE: H: 1"=10'
V: 1"=5'

FINAL SURVEY	BY	DATE
SURVEYED		
PLOTTED		
TEMPLATE		
AREAS		
AREAS CHECKED		
NOTE BOOK NO.		

ORIGINAL SURVEY	BY	DATE
SURVEYED		
PLOTTED		
TEMPLATE		
AREAS		
AREAS CHECKED		
NOTE BOOK NO.		

PLOT DATE = 11/5/2008
FILE NAME = $FILE$
PLOT SCALE = $SCALE$
USER NAME = $USER$