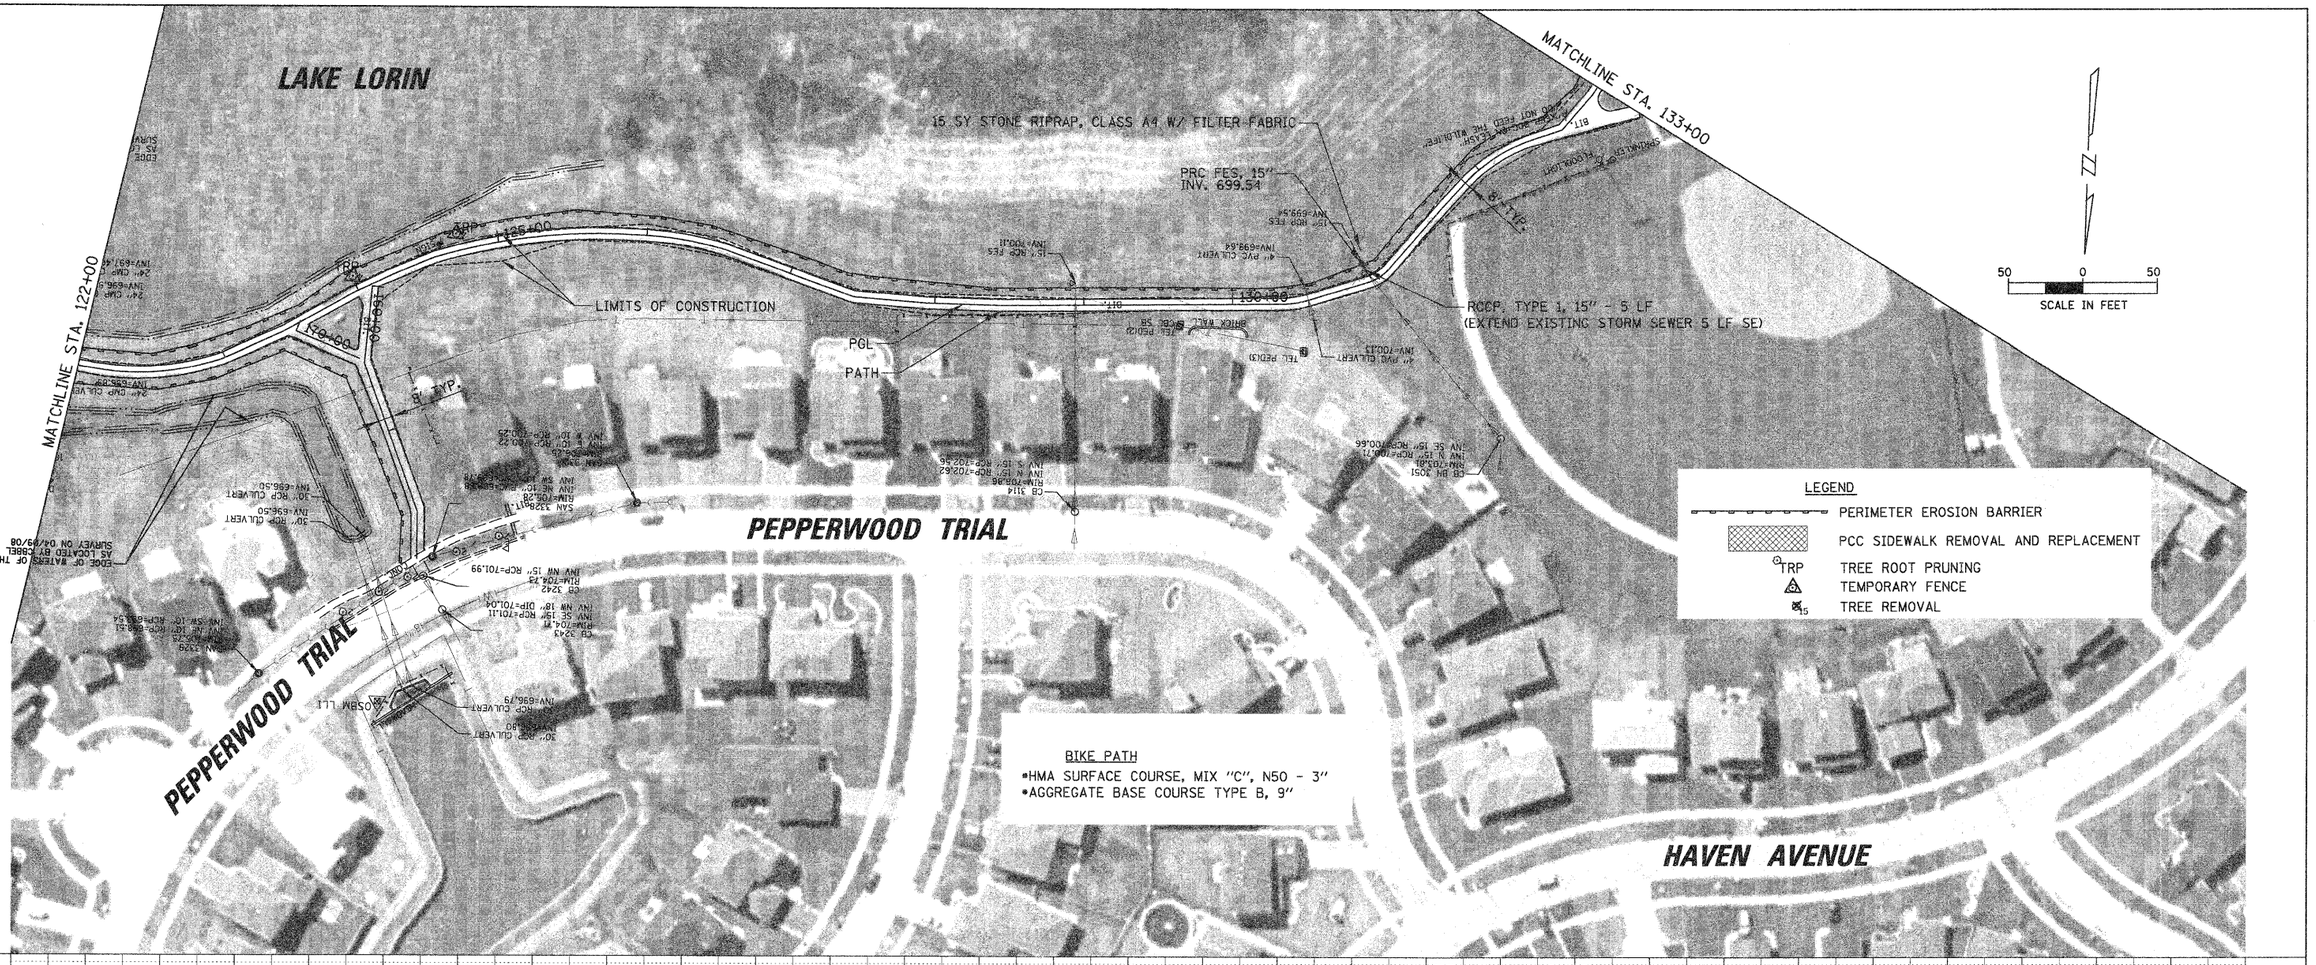

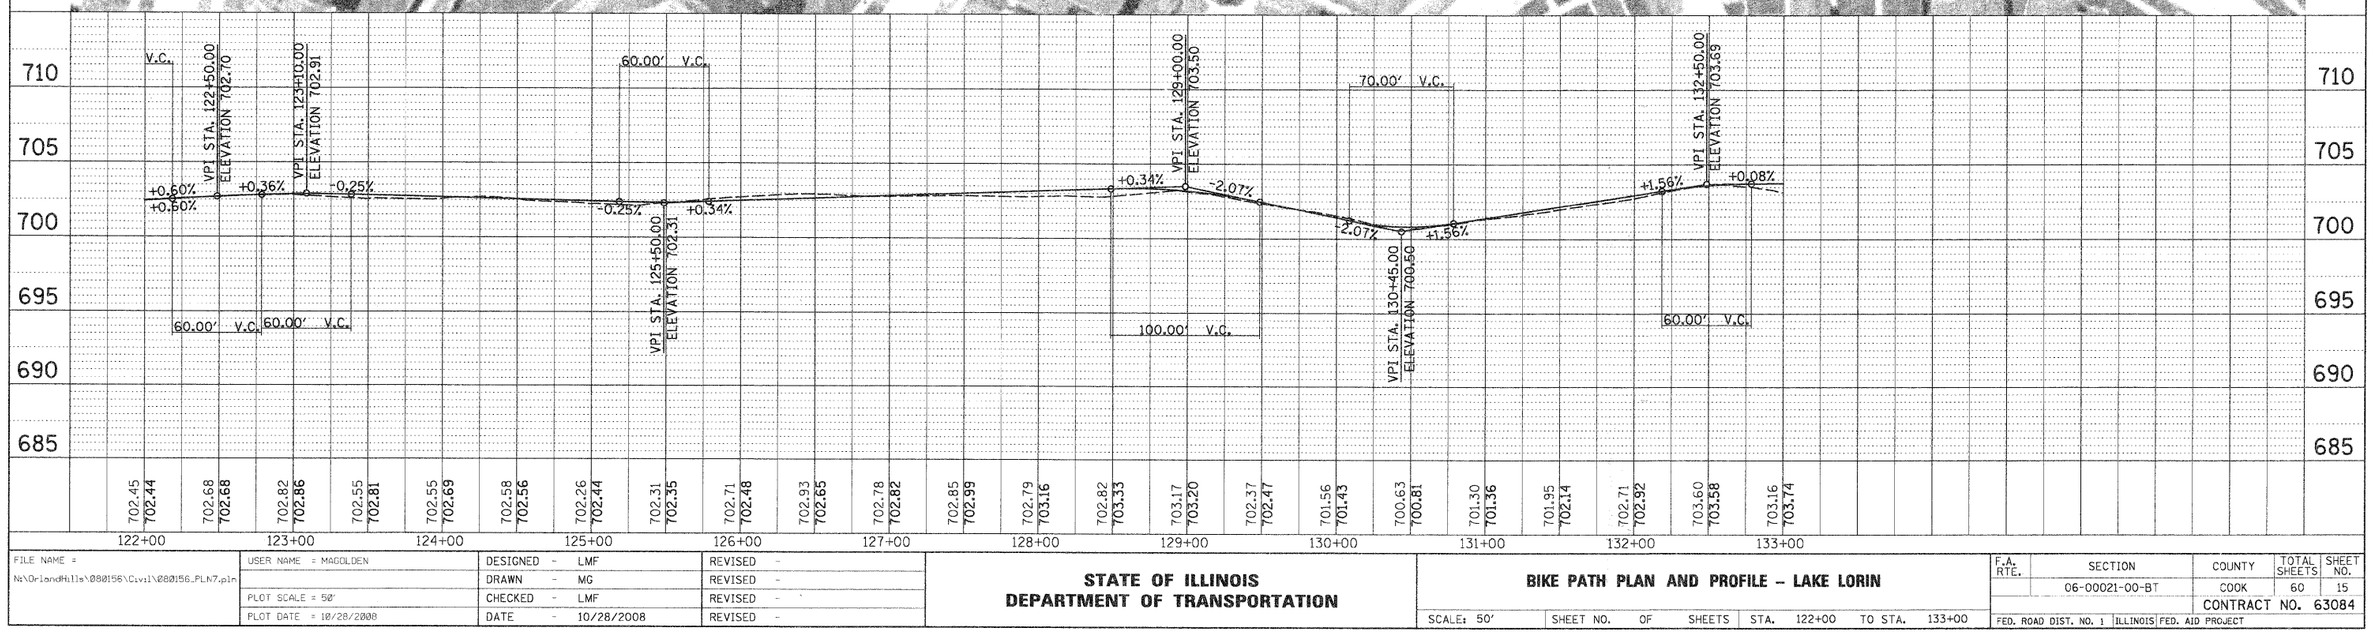

FILE NAME = N:\OrlandHills\080156\Civil\080156_PLN7.pln	USER NAME = MAGOLDEN	DESIGNED - LMF	REVISED -
		DRAWN - MG	REVISED -
	PLOT SCALE = 50'	CHECKED - LMF	REVISED -
	PLOT DATE = 10/28/2008	DATE - 10/28/2008	REVISED -

STATE OF ILLINOIS
DEPARTMENT OF TRANSPORTATION

BIKE PATH PLAN AND PROFILE – LAKE LORIN

SCALE: 50' | SHEET NO. OF SHEETS | STA. 122+00 TO STA. 133+00

F.A. RTE.	SECTION	COUNTY	TOTAL SHEETS	SHEET NO.
	06-00021-00-BT	COOK	60	15
		CONTRACT NO. 63084		
FED. ROAD DIST. NO. 1	ILLINOIS	FED. AID PROJECT		