MATCHLINE STA 1175 + 50

EX SN 050-2545 TBR
PR SN 050-2052
STA 1176+57.28 ℄ FAP 587 US ROUTE 34
PR DOUBLE 12' X 7' CAST IN PLACE BOX CULVERT
CULV 67'-3" OUT TO OUT OF HEADWALLS
ø 40° U/S FL EL. 753.76 D/S FL EL. 753.56

Kristin Scheldenhelm Trustee
Kurt Scheldenhelm Trustee

SHLD WID., SEE STD 630301 (TYP)

STA 1178+72

STA 1179+22

STA 1179+50, 40' LT

STA 1180+00, 33' LT

N

PROPOSED ROW

SPBGR TY A

CONSTRUCTION LIMITS

EXISTING ROW

TBT TY I SP (FLARED)

PROP ℄ 1176+57.28

1176

POT Sta 30+00.00

1177

F - F GR 32'

EOP-EOP 22'

℄-EOP 11'

1178

1179

2' (TYP)

1180+00

1181

SPBGR TY A

EXISTING ROW

CONSTRUCTION LIMITS

5"TBR 3ø6" TBR

TBT TY I SP (TANG)

EXISTING ROW

60' BUTT JOINT

STA 1176+00, 36.5' RT

1178+03

HMA SHLD, 6" (TYP)

1178+53

AGG SHLD, TYPE B, (TYP)

•1' EXISTING, 1' PROPOSED

END RESURFACING STA 1180+00

B.M. #3 - R.R. SPIKE IN P.P.
STA. 1176+06.35 - 31.49' RT.
ELEV. 763.41

STA 1176+02

PROPOSED ROW

STA 1176+50, 60' RT

PAV'T REMOVAL

STA 1177+12

STA 1177+80, 35' RT

STA 1177+30, 60' RT

REM BARB WIRE FENCE COST INCL IN EARTH EX

Kit Scheldenhelm, et al

PLAN		BY	DATE
NOTE BOOK NO.	SURVEYED		
	PLOTTED		
	ALIGNMENT CHECKED		
	RT. OF WAY CHECKED		
	CADD FILE NAME		

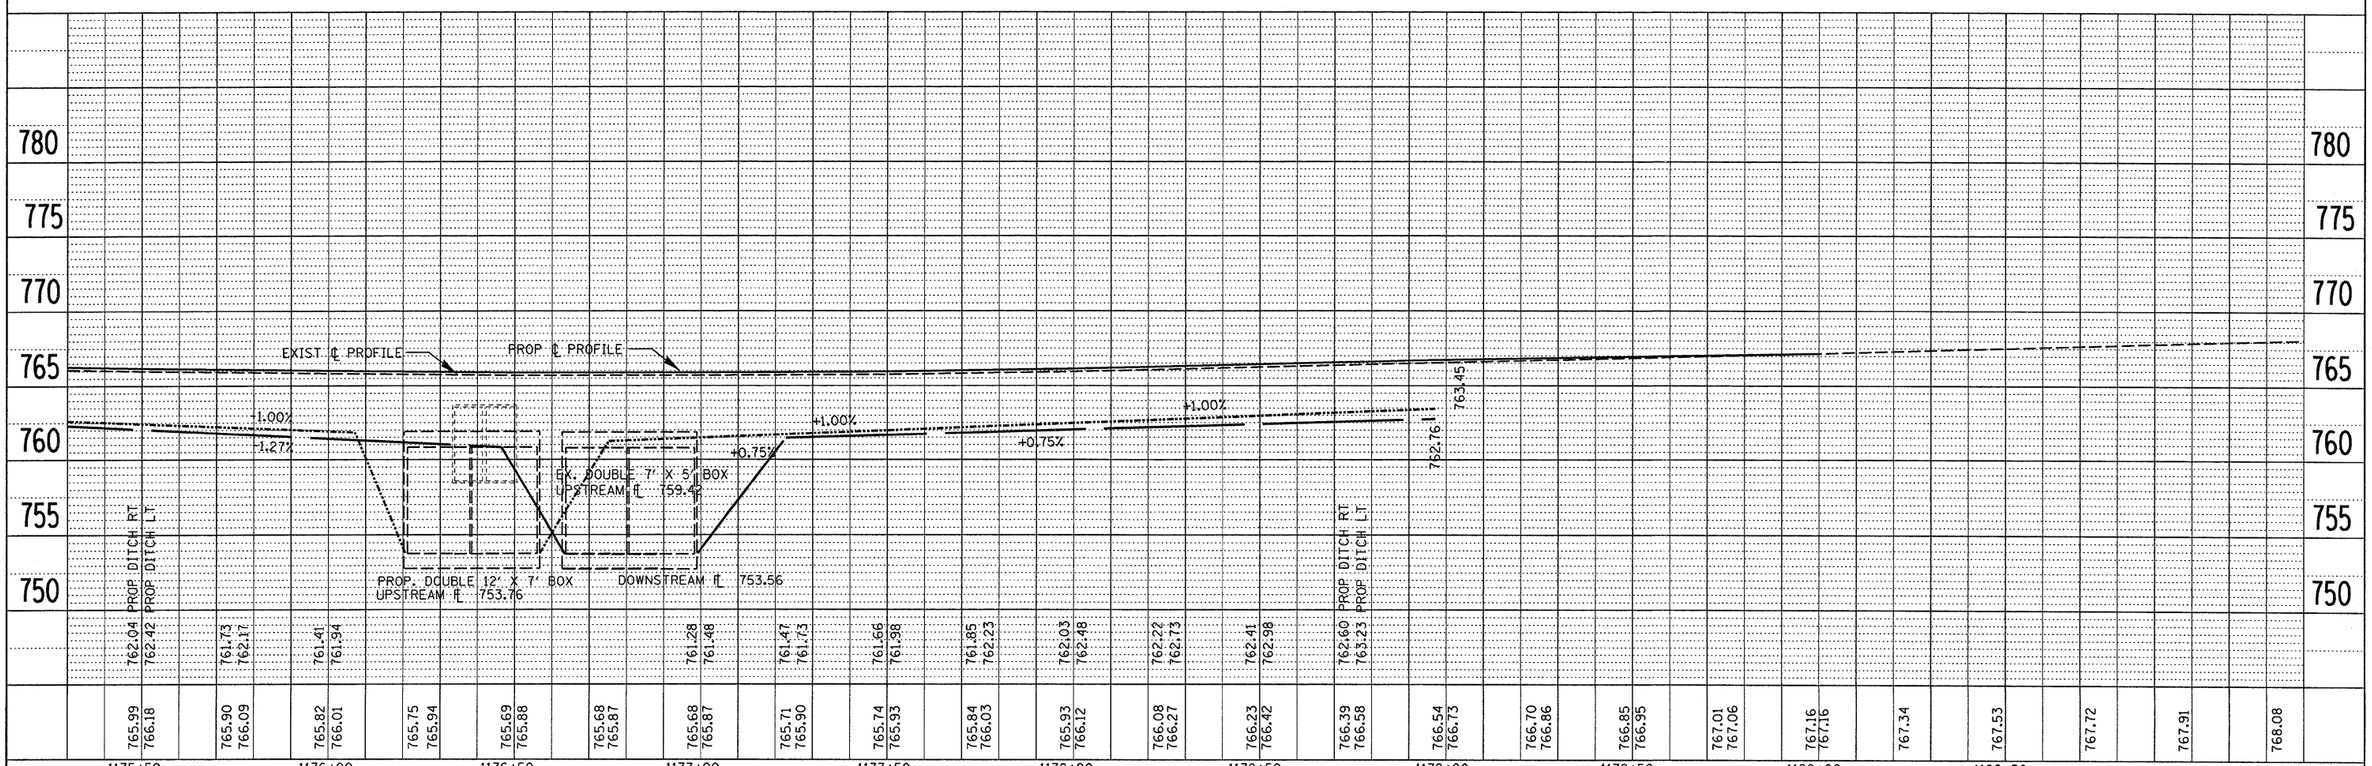

PROFILE		BY	DATE
NOTE BOOK NO.	SURVEYED		
	PLOTTED		
	GRADES CHECKED		
	B.M. NOTED		
	STRUCTURE NOTAT'NS CHKD		

FILE NAME = c:\pw_work\pwidot\braboypc\dms40744\D366835 Plan & Profile.dgn	USER NAME = braboypc	DESIGNED -	REVISED -
		DRAWN -	REVISED -
	PLOT SCALE = 20.0000 ' / IN.	CHECKED -	REVISED -
	PLOT DATE = Oct 17, 2008 - 07:45:06 AM	DATE -	REVISED -

STATE OF ILLINOIS
DEPARTMENT OF TRANSPORTATION

STA. 1175 + 50 TO STA. 1180 + 00
PR SN 050-2052

SCALE: | SHEET NO. OF SHEETS | STA. TO STA.

F.A.P. RTE.	SECTION	COUNTY	TOTAL SHEETS	SHEET NO.
587	(22)I & I-1	LASALLE	31	10
		CONTRACT NO. 66835		
FED. ROAD DIST. NO.	ILLINOIS	FED. AID PROJECT		