BILL OF MATERIALS (REMOVAL OF EXISTING LIGHTING)		
ITEM DESCRIPTION	UNIT	QTY
REMOVAL OF EXISTING LIGHTING UNIT, SALVAGE	EACH	6.0
LIGHTING FOUNDATION REMOVAL	EACH	4.0

CONSTRUCTION NOTES:

1. THE CONTRACTOR SHALL REMOVE THE EXISTING LIGHT POLES AS SHOWN ON THE PLAN SHEET AND DELIVER THEM TO THE PEORIA COUNTY HIGHWAY DEPARTMENT AT 6915 W. PLANK ROAD, PEORIA, IL 61604. THE CONTRACTOR SHALL CALL MR. TOM MCFARLAND AT (309) 697-6400, FORTY-EIGHT HOURS PRIOR TO DELIVERY.

2. THE CONTRACTOR SHALL COORDINATE THE REMOVAL OF THE EXISTING LIGHTING ITEMS WITH THE ENGINEER TO MINIMIZE THE IMPACT TO THE LIGHTING SYSTEM. THE CONTRACTOR WILL BE REQUIRED TO HAVE THE TEMPORARY LIGHTING SYSTEM INSTALLED AND FULLY OPERATIONAL PRIOR TO REMOVING THE EXISTING LIGHT POLES. THE CONTRACTOR SHALL BE RESPONSIBLE FOR KEEPING THE EXISITNG LIGHTING SYSTEM OPERATIONAL DURING THE INSTALLATION OF THE TEMPORARY LIGHTING.

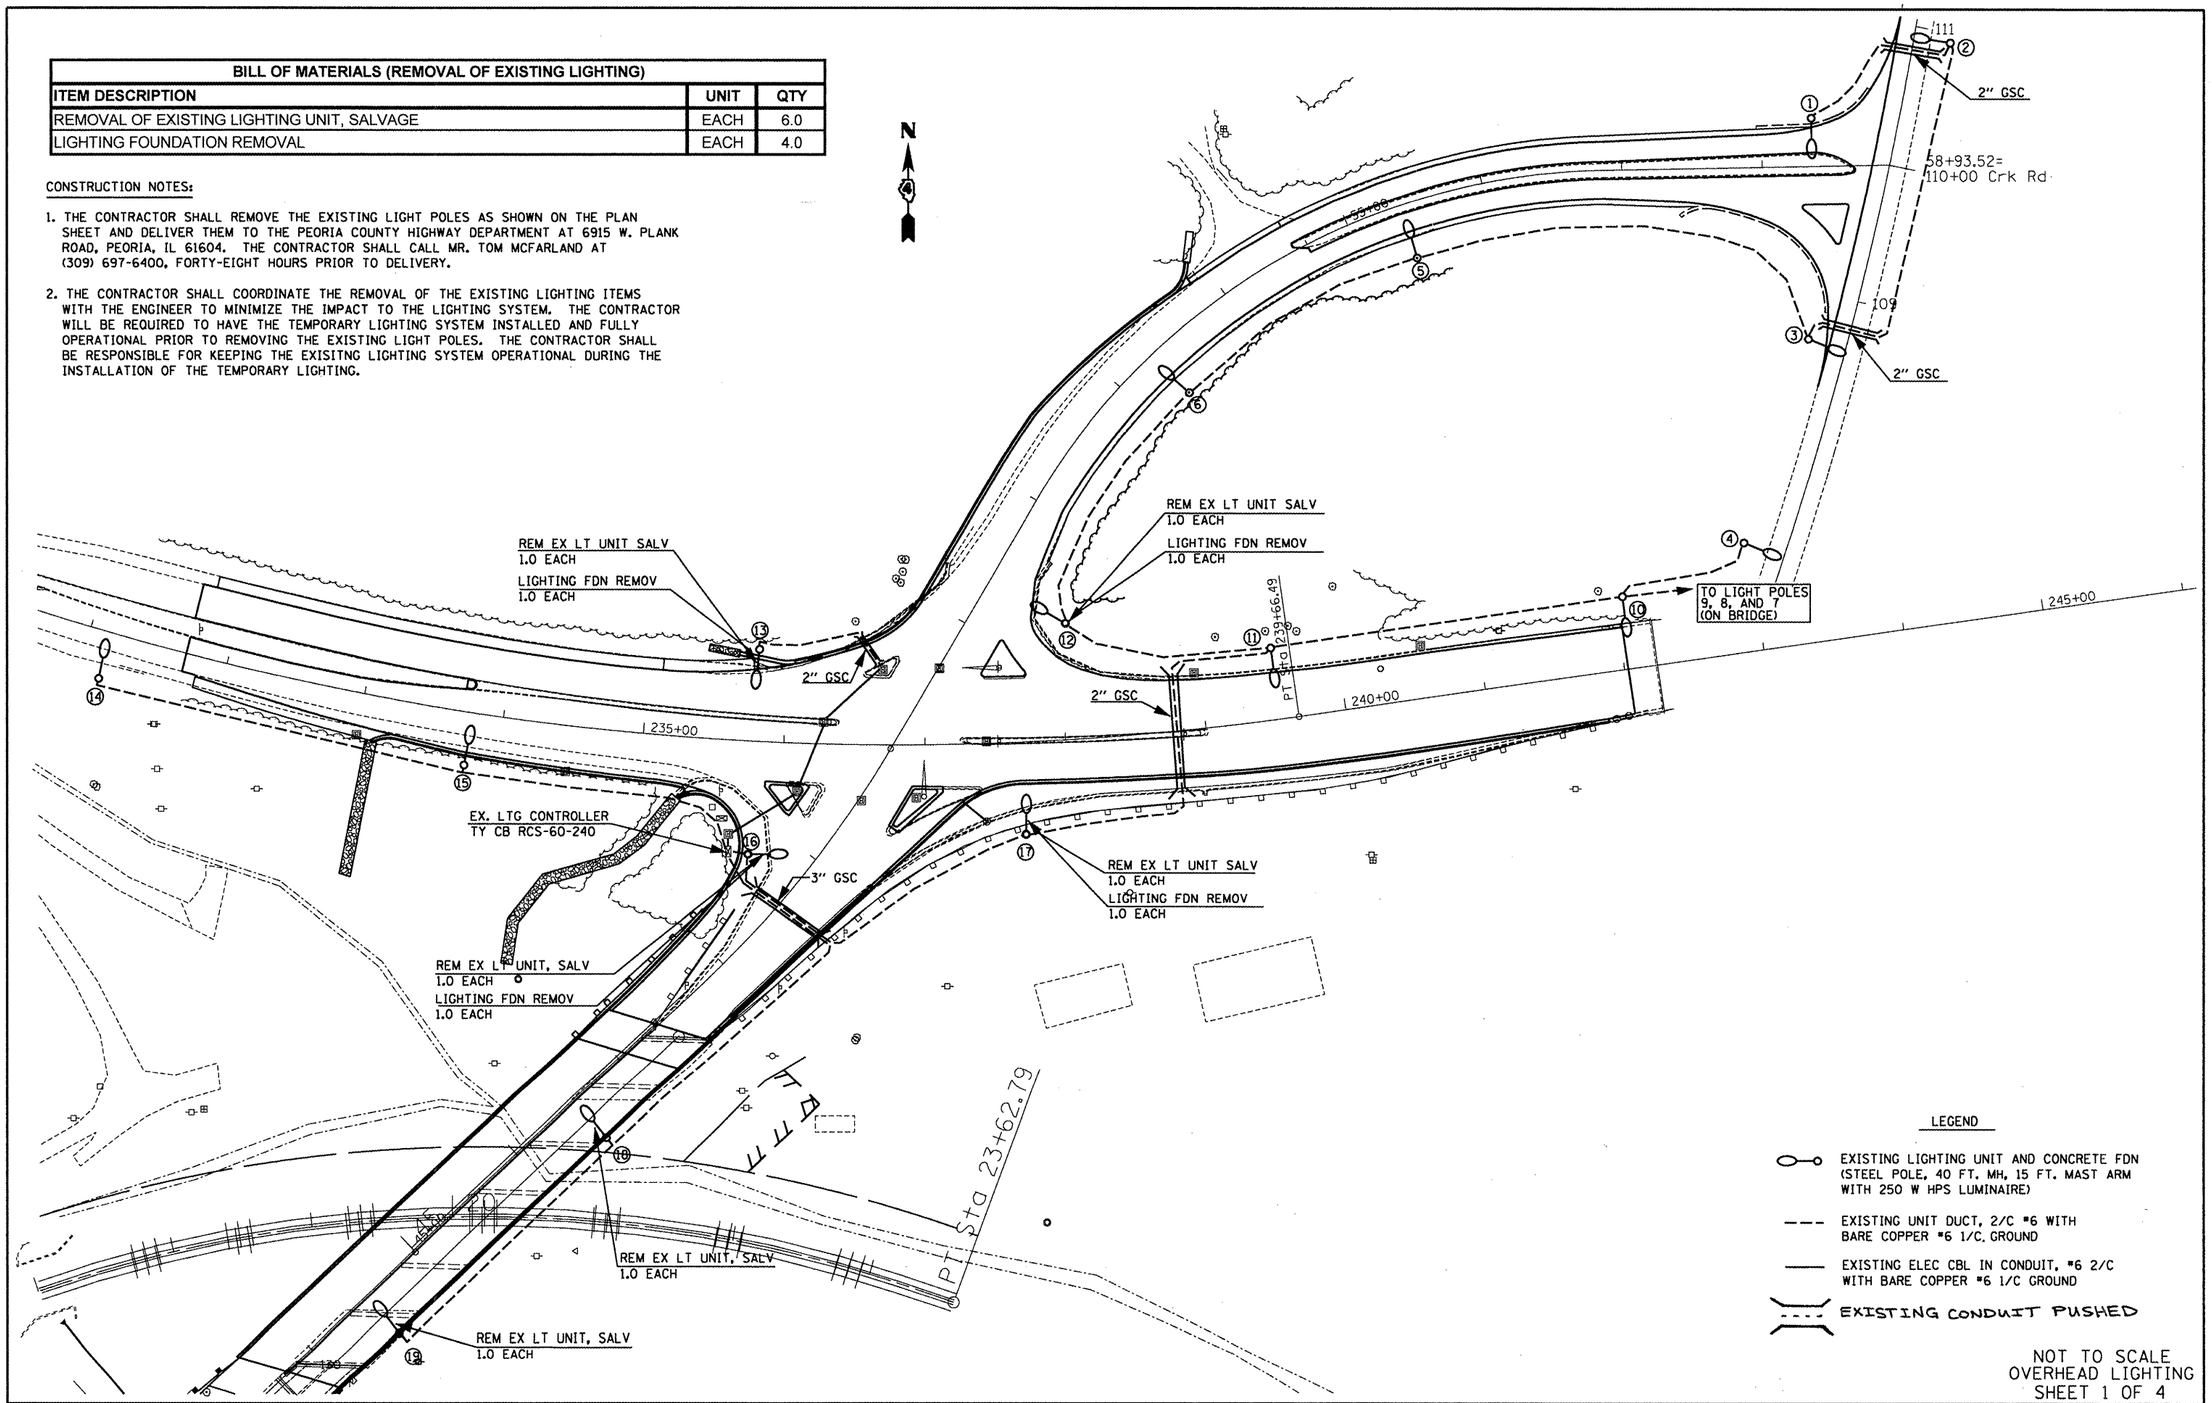

LEGEND

- EXISTING LIGHTING UNIT AND CONCRETE FDN (STEEL POLE, 40 FT. MH, 15 FT. MAST ARM WITH 250 W HPS LUMINAIRE)
- EXISTING UNIT DUCT, 2/C #6 WITH BARE COPPER #6 1/C. GROUND
- EXISTING ELEC CBL IN CONDUIT, #6 2/C WITH BARE COPPER #6 1/C GROUND
- EXISTING CONDUIT PUSHED

NOT TO SCALE
OVERHEAD LIGHTING
SHEET 1 OF 4

FILE NAME = C:\Documents and Settings\laynedm\Local Settings\Temporary Internet Files\OLKB5\68092	USER NAME = brucebm	DESIGNED - ___	REVISED - ___
		DRAWN - ___	REVISED - ___
	PLOT SCALE = 56.5714 ' / IN.	CHECKED - ___	REVISED - ___
	PLOT DATE = 10/17/2008	DATE - _____	REVISED - ___

STATE OF ILLINOIS
DEPARTMENT OF TRANSPORTATION

IL 116 & AIRPORT RD.
EXISTING LIGHTING SYSTEM

SCALE: _____ | SHEET NO. __ OF ___ SHEETS | STA. _____ TO STA. _____

F.A.U. RTE.	SECTION	COUNTY	TOTAL SHEETS	SHEET NO.
6578	(1-R)RS (1-VC)BR	Peoria	142	56
		CONTRACT NO. 68092		

FED. ROAD DIST. NO. _ | ILLINOIS | FED. AID PROJECT