STATE OF ILLINOIS
DEPARTMENT OF TRANSPORTATION

WEST APPROACH SLAB

NORTH CURB LINE

Location	Station	Offset Left (Feet)	Theoretical Grade Elevations
W. End, W. Appr. Pav't.	43+28.52	-32	516.40
WW	43+38.52	-32	516.18
XX	43+48.52	-32	515.95
Back of West Abutment	43+58.52	-32	515.73

CENTERLINE ROADWAY AND PGL

Location	Station	Offset (Feet)	Theoretical Grade Elevations
W. End, W. Appr. Pav't.	43+47.00	0	516.63
WW	43+57.00	0	516.41
XX	43+67.00	0	516.18
Back of West Abutment	43+77.00	0	515.96

NORTH EDGE OF PAVEMENT

Location	Station	Offset Left (Feet)	Theoretical Grade Elevations
W. End, W. Appr. Pav't.	43+30.83	-28	516.43
WW	43+40.83	-28	516.21
XX	43+50.83	-28	515.98
Back of West Abutment	43+60.83	-28	515.76

SOUTH EDGE OF PAVEMENT

Location	Station	Offset Right (Feet)	Theoretical Grade Elevations
W. End, W. Appr. Pav't.	43+63.17	28	515.71
WW	43+73.17	28	515.49
XX	43+83.17	28	515.27
Back of West Abutment	43+93.17	28	515.04

STAGE CONSTRUCTION JOINT

Location	Station	Offset Left (Feet)	Theoretical Grade Elevations
W. End, W. Appr. Pav't.	43+44.69	-4	516.60
WW	43+54.69	-4	516.38
XX	43+64.69	-4	516.16
Back of West Abutment	43+74.69	-4	515.93

SOUTH CURB LINE

Location	Station	Offset Right (Feet)	Theoretical Grade Elevations
W. End, W. Appr. Pav't.	43+65.48	32	515.58
WW	43+75.48	32	515.36
XX	43+85.48	32	515.13
Back of West Abutment	43+95.48	32	514.91

EAST APPROACH SLAB

NORTH CURB LINE

Location	Station	Offset Left (Feet)	Theoretical Grade Elevations
Back of East Abutment	46+88.52	-32	508.41
YY	46+98.52	-32	508.18
ZZ	47+08.52	-32	507.96
E. End, E. Appr. Pav't.	47+18.52	-32	507.74

CENTERLINE ROADWAY AND PGL

Location	Station	Offset (Feet)	Theoretical Grade Elevations
Back of East Abutment	47+07.00	0	508.64
YY	47+17.00	0	508.41
ZZ	47+27.00	0	508.19
E. End, E. Appr. Pav't.	47+37.00	0	507.97

NORTH EDGE OF PAVEMENT

Location	Station	Offset Left (Feet)	Theoretical Grade Elevations
Back of East Abutment	46+90.83	-28	508.44
YY	47+00.83	-28	508.21
ZZ	47+10.83	-28	507.99
E. End, E. Appr. Pav't.	47+20.83	-28	507.77

SOUTH EDGE OF PAVEMENT

Location	Station	Offset Right (Feet)	Theoretical Grade Elevations
Back of East Abutment	47+23.17	28	507.72
YY	47+33.17	28	507.50
ZZ	47+43.17	28	507.27
E. End, E. Appr. Pav't.	47+53.17	28	507.05

STAGE CONSTRUCTION JOINT

Location	Station	Offset Left (Feet)	Theoretical Grade Elevations
Back of East Abutment	47+04.69	-4	508.61
YY	47+14.69	-4	508.39
ZZ	47+24.69	-4	508.16
E. End, E. Appr. Pav't.	47+34.69	-4	507.94

SOUTH CURB LINE

Location	Station	Offset Right (Feet)	Theoretical Grade Elevations
Back of East Abutment	47+25.48	32	507.59
YY	47+35.48	32	507.36
ZZ	47+45.48	32	507.14
E. End, E. Appr. Pav't.	47+55.48	32	506.92

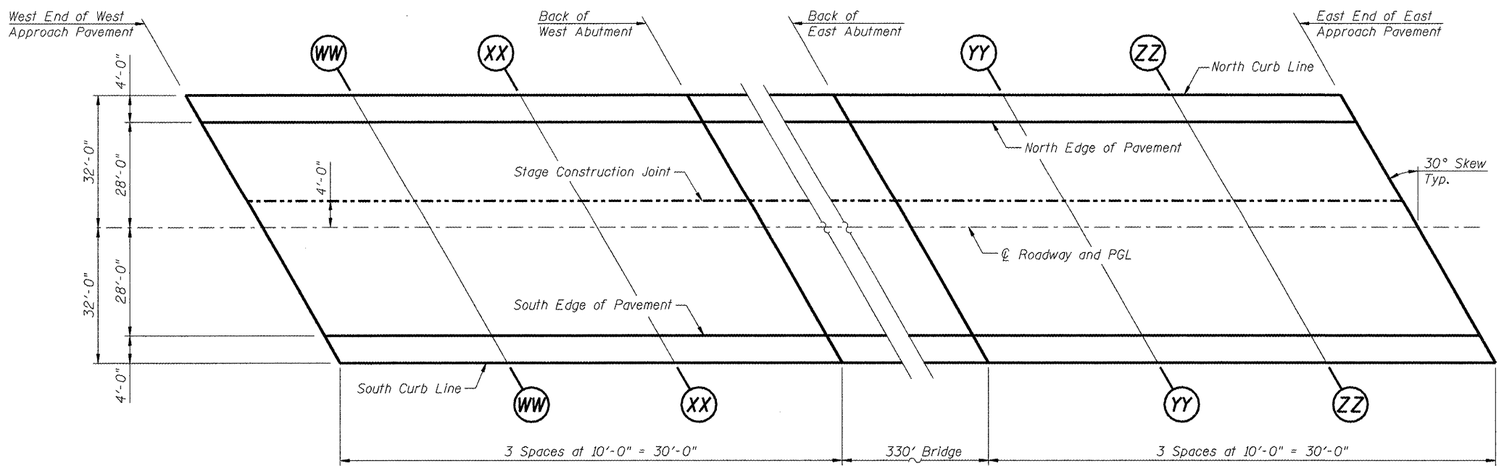

PLAN

N

TOP OF APPROACH
SLAB ELEVATIONS
AIRPORT ROAD OVER U.P.R.R.
AND KICKAPOO CREEK TRIBUTARY
STATION 45+42.00

DESIGNED	PJL
CHECKED	LLV
DRAWN	MGM
CHECKED	PJL

STS | AECOM

111 NE Jefferson Avenue
Peoria, IL 61602
T 309.676.8464
Fax 309.676.5445
IL Design Firm Reg.
No. 184-001518
www.stsconsultants.com

SHEET NO. 10 OF 33 SHEETS

F.A.U. RTE.	SECTION	COUNTY	TOTAL SHEETS	SHEET NO.
6578	(1-R)RS(1-VC)BR	PEORIA	142	70
STRUCTURE NO. 072-0201		CONTRACT NO. 68092		
FED. ROAD DIST. NO. _	ILLINOIS	FED. AID PROJECT		

12/3/2008 2:39:24 PM L:\830680\WORK\0 SN 072-0201\DGN\072-0201.dgn