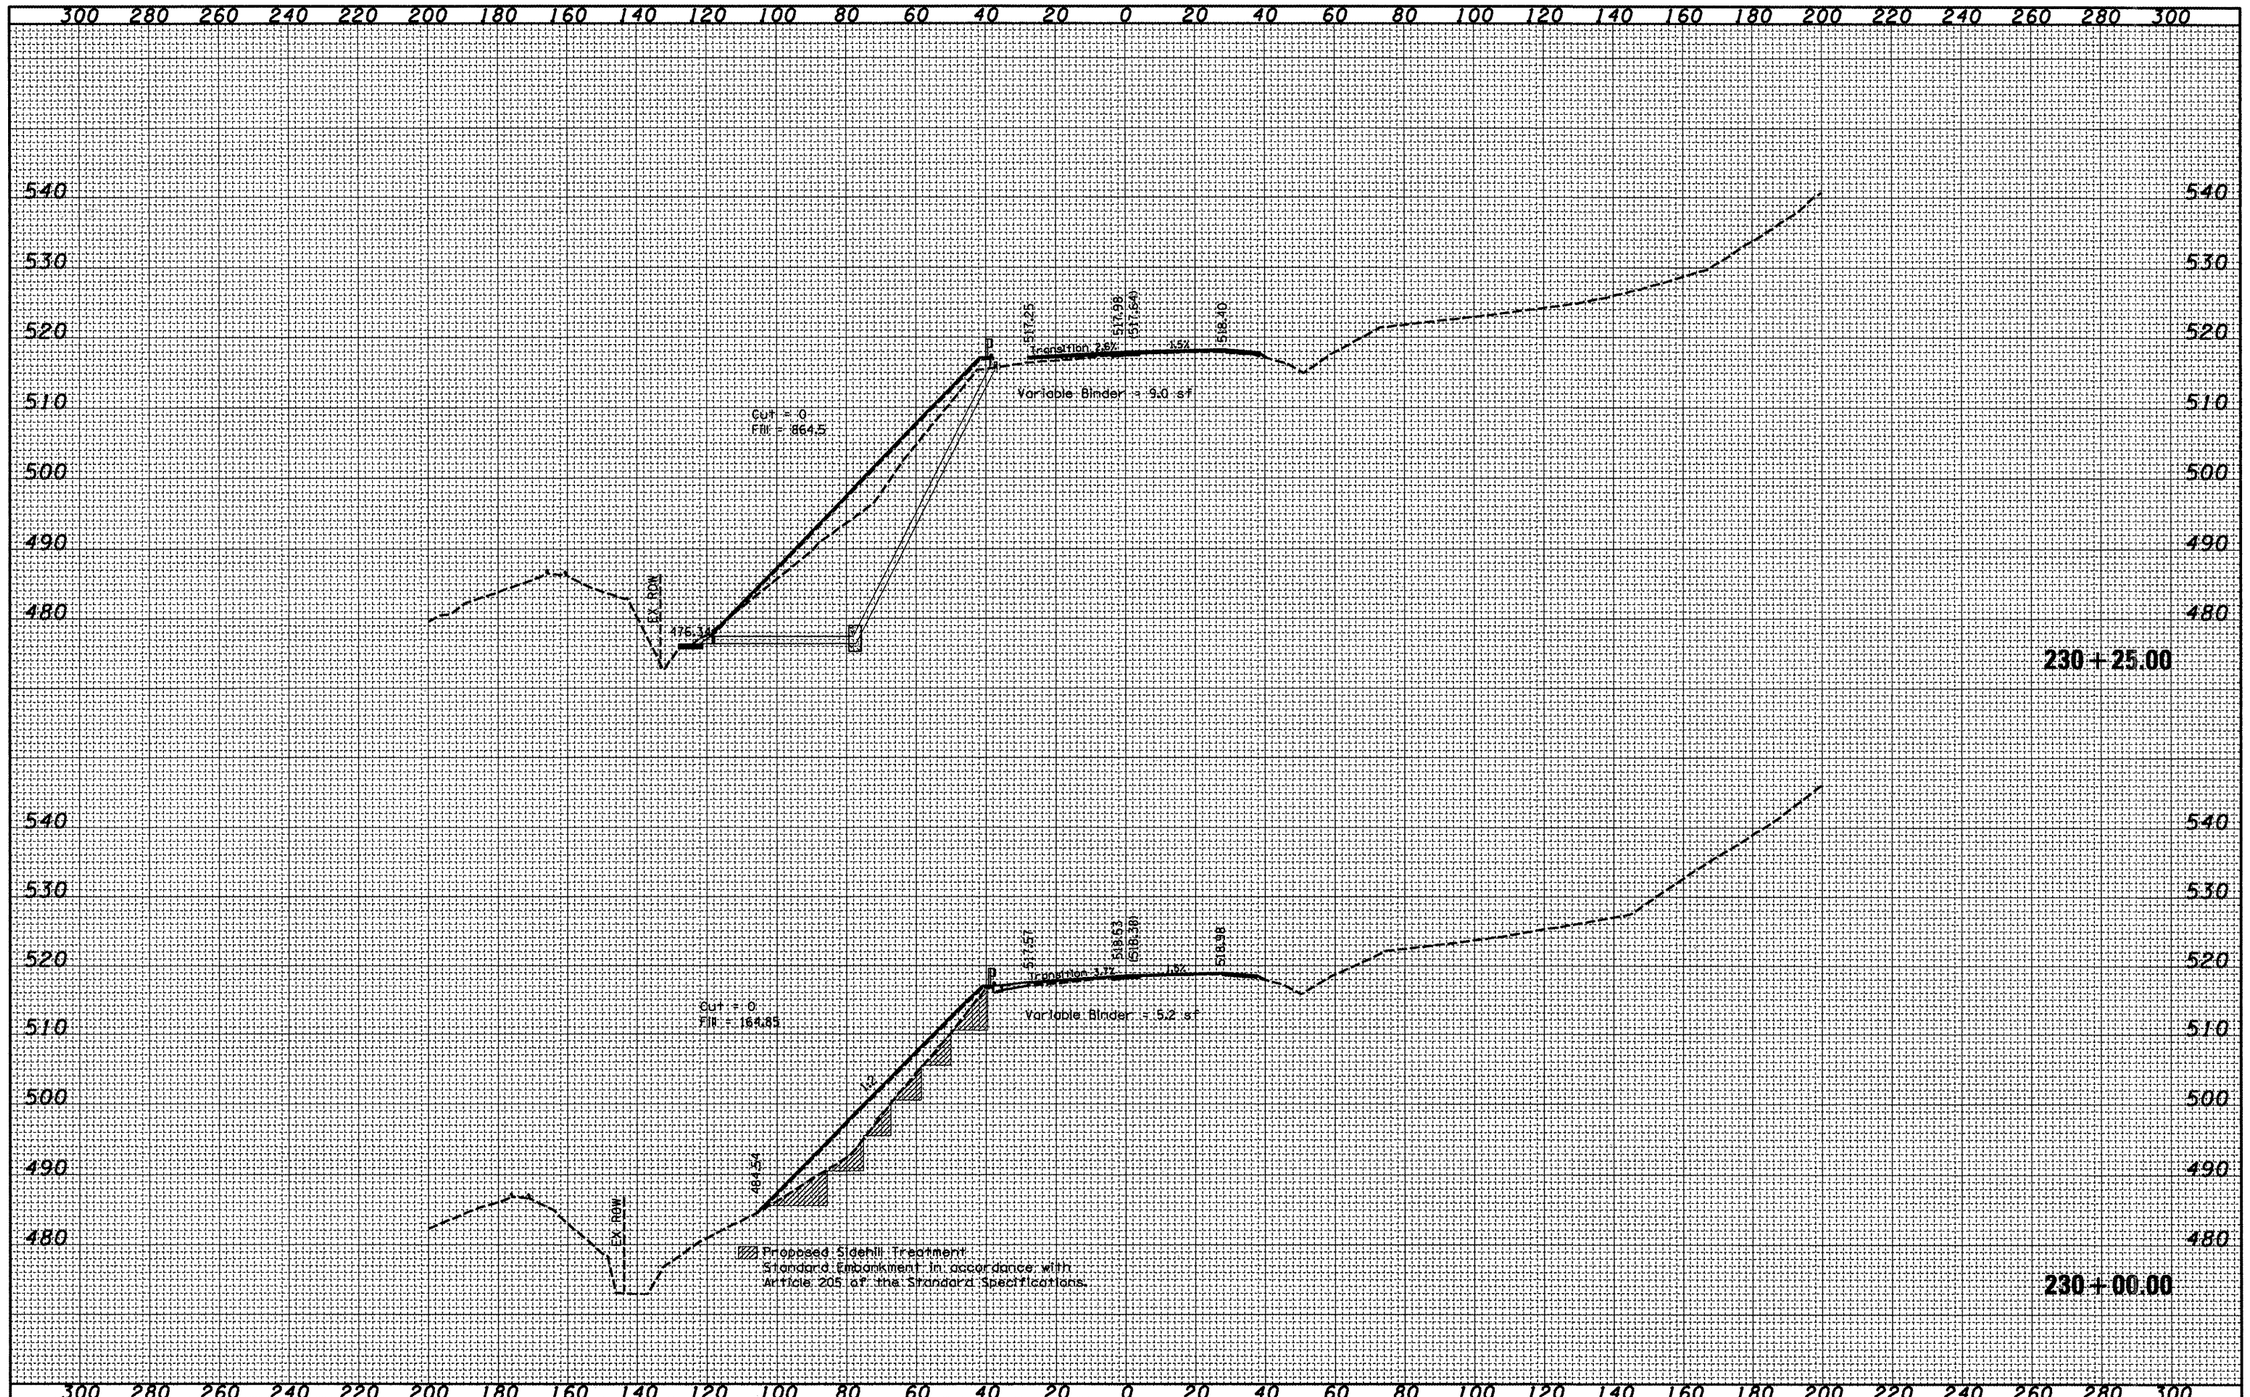

FILE NAME = c:\projects\hormhwy\xsheets.dgn	USER NAME = eversol	DESIGNED -	REVISED -	STATE OF ILLINOIS DEPARTMENT OF TRANSPORTATION	Cross Sections – Airport Rd (Transition)	F.A.U. RTE. 6578	SECTION (1-R)RS, (1-VC)BR	COUNTY PEORIA	TOTAL SHEETS 142	SHEET NO. 114
		DRAWN -	REVISED -					CONTRACT NO. 68092		
	PLOT SCALE = 40.0000 ' / IN.	CHECKED -	REVISED -							
	PLOT DATE = 10/20/2008	DATE -	REVISED -		SCALE: SHEET NO. OF SHEETS STA. 230+00.00 TO STA. 230+25.00	FED. ROAD DIST. NO.	ILLINOIS	FED. AID PROJECT		

FINAL SURVEY — NOTE BOOK NO. — SURVEYED — PLOTTED — TEMPLATE — AREAS — AREAS CHECKED — BY — DATE

ORIGINAL SURVEY — NOTE BOOK NO. — SURVEYED — PLOTTED — TEMPLATE — AREAS — AREAS CHECKED — BY — DATE