CONTRACT NO.

F.A.P. RTE.	SECTION	COUNTY	TOTAL SHEETS	SHEET NO.
781	1YRS, 2ZRS-1	CRAWFORD	378	191
STA.		TO STA.		
FED. ROAD DIST. NO.		ILLINOIS	FED. AID PROJECT	

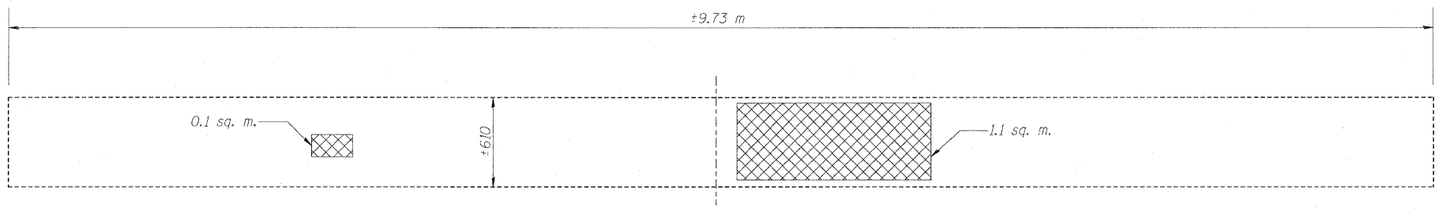

WEST WALL
(Looking West)

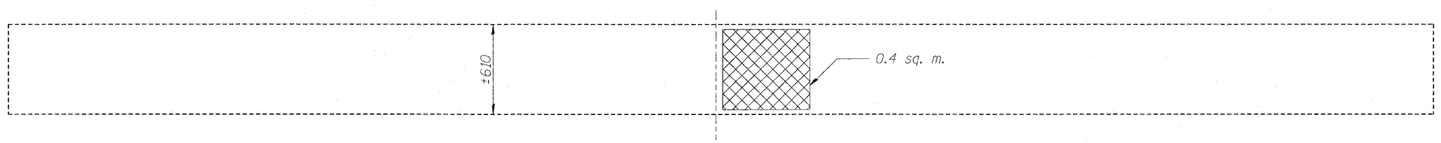

EAST WALL
(Looking East)

Note:

The quantities shown are for estimating purposes only. The actual area to be repaired will be determined by the Engineer at the time of construction. Actual repair locations shall be shown on the "As Built" plans.

LEGEND

- Structural Repair of Concrete (Depth Equal to or Less than 125mm)

sq. m. - Square Meter

BILL OF MATERIAL - BOX CULVERT NO. 11

	Item	Unit	Total
MX033694	Structural Repair of Concrete (Depth Equal to or Less than 125mm)	sq. m.	1.9

Quantity increased by 20% to account for deterioration since field inspection.

SHEET S10 OF 19

REVISIONS	
NAME	DATE

ILLINOIS DEPARTMENT OF TRANSPORTATION

BOX CULVERT EXTENSIONS
CONCRETE REPAIR DETAILS
BOX CULV. NO. 11, STA. 7+421.533

SCALE NONE DRAWN BY MLB
DATE DECEMBER 10, 2006 CHECKED BY MTH

LIN NO. 9803

PLOT DATE = 3/20/2008
FILE NAME = H:\4428\4428.5 (Lin Eng)\design files 12-18-2006\S-10.dgn