ORIGINAL SURVEY		BY	DATE
	SURVEYED	D.L.W.	8/28/06
NOTE BOOK	PLOTTED		
	TEMPLATE		
NO.	AREAS		
	AREAS CHECKED		

FINAL SURVEY		BY	DATE
	SURVEYED	D.L.W.	11/18/06
NOTE BOOK	PLOTTED		
	TEMPLATE		
NO.	AREAS		
	AREAS CHECKED		

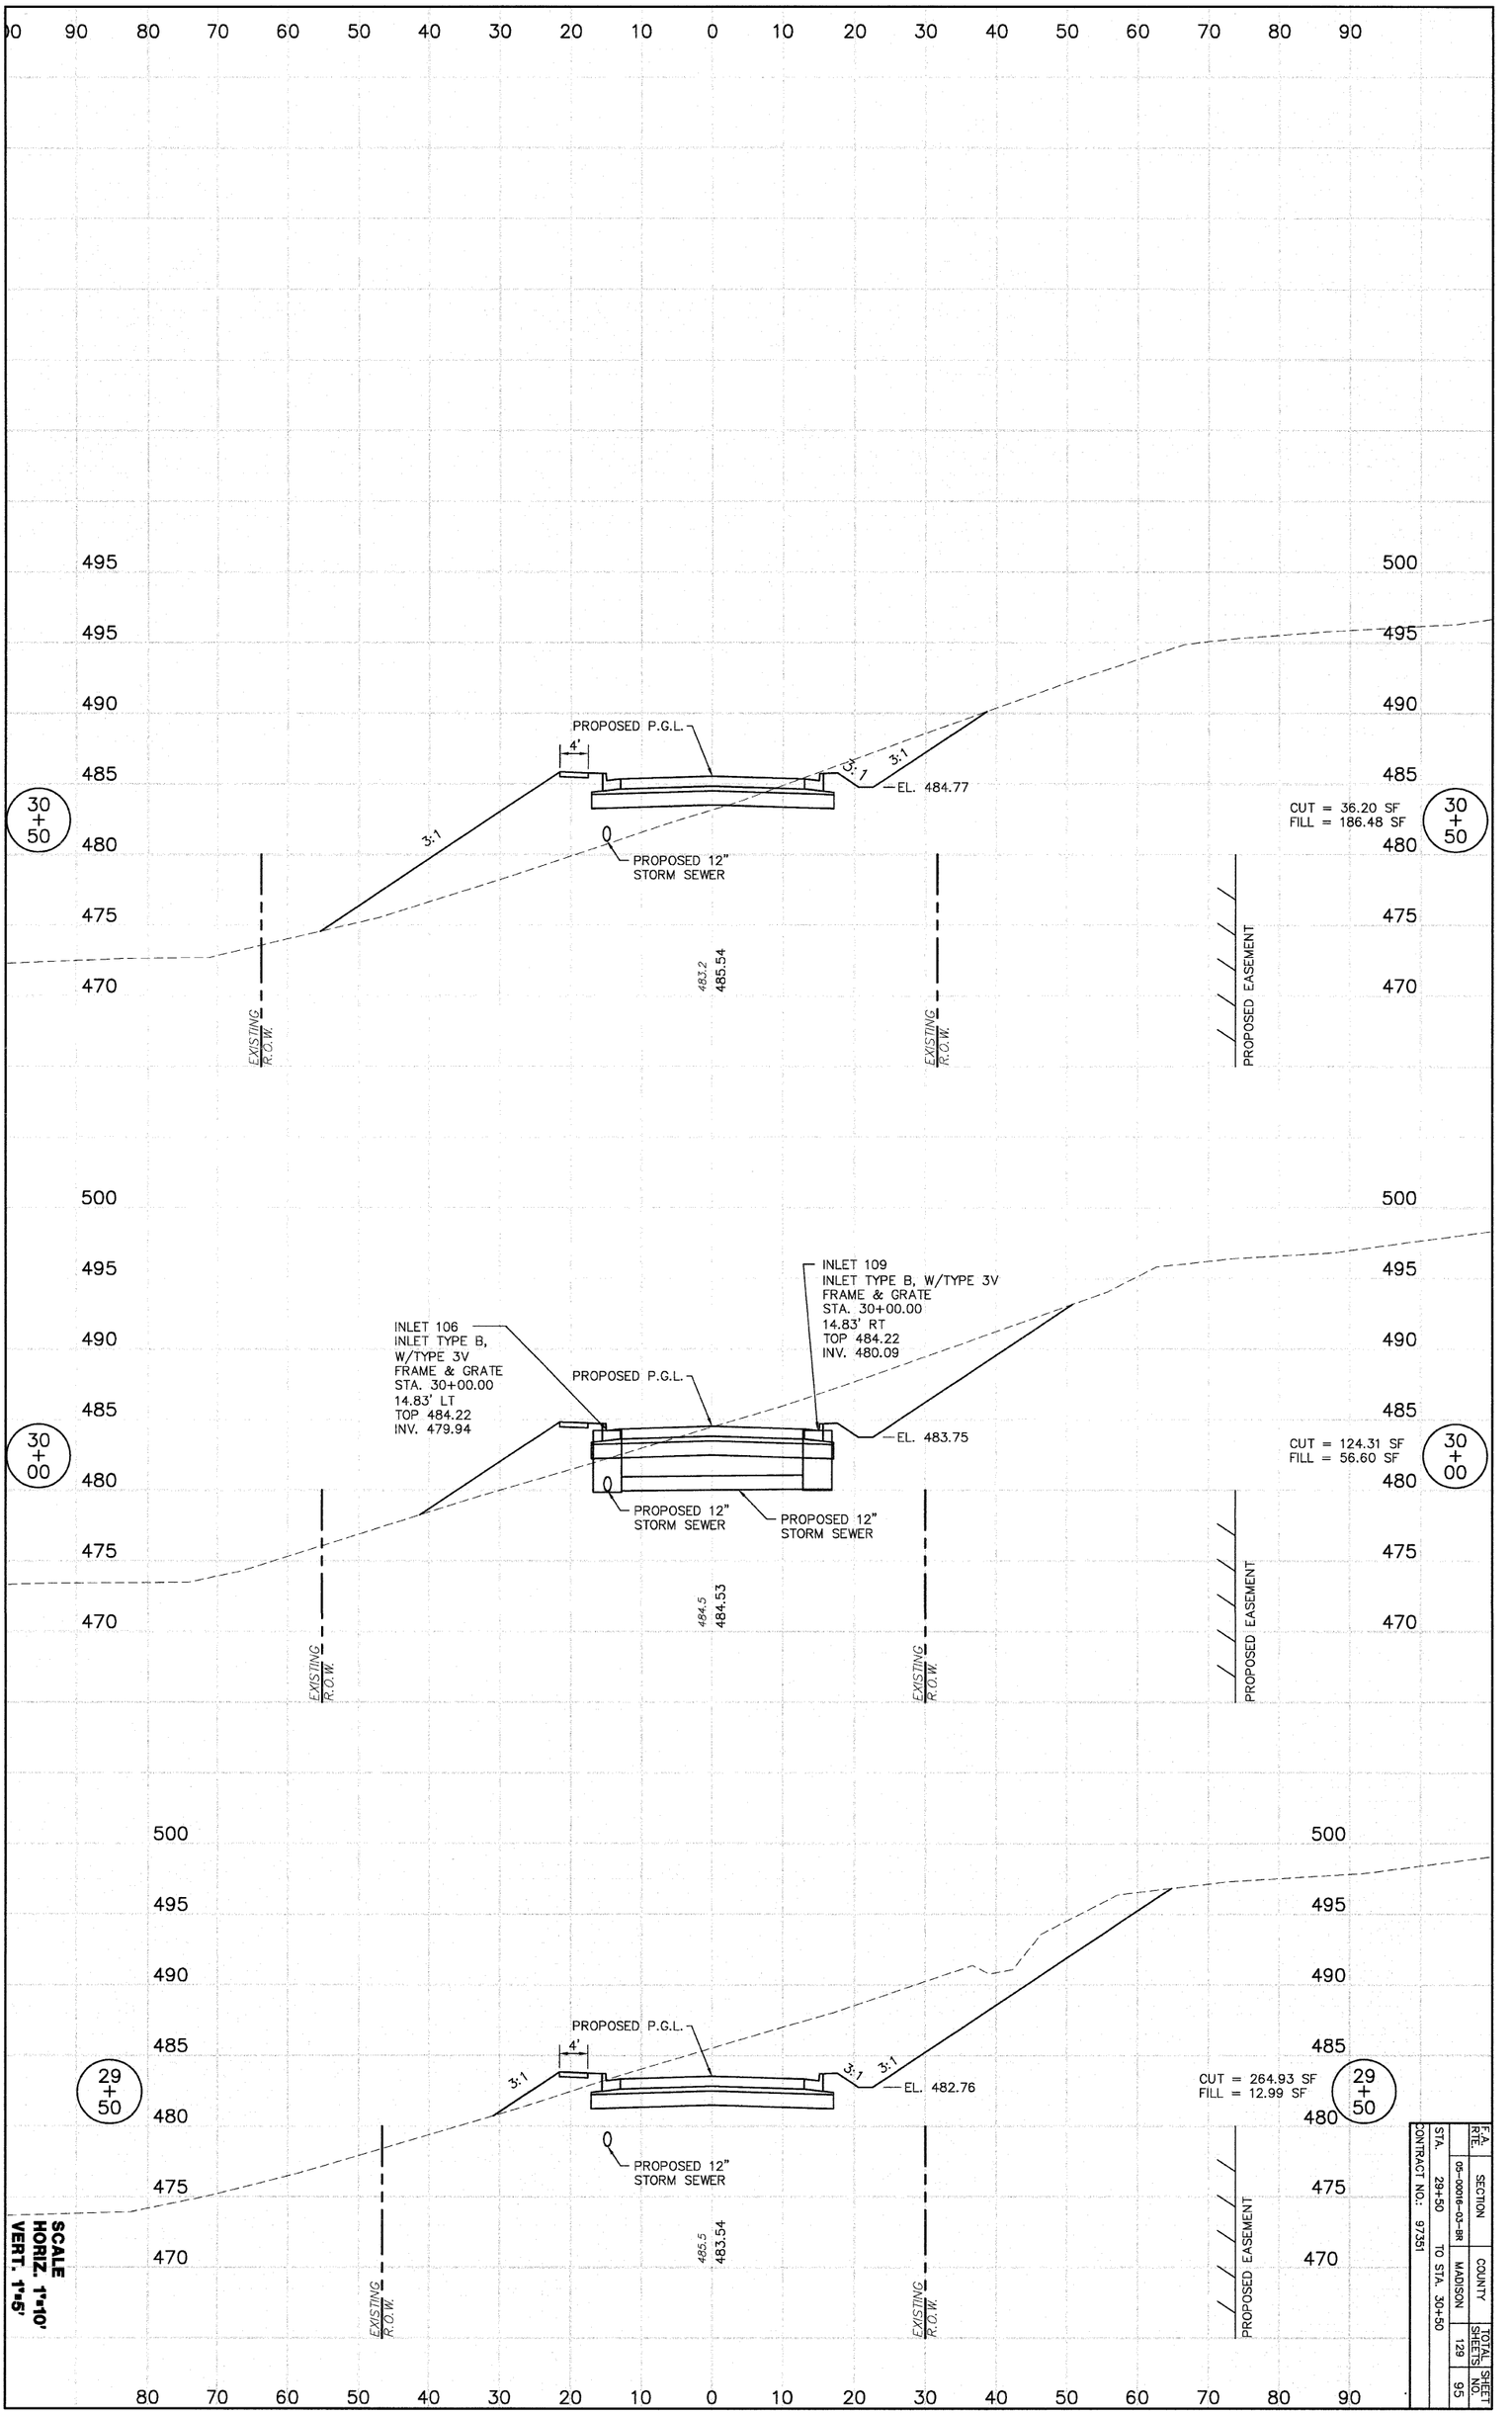

SCALE
HORIZ. 1"=10'
VERT. 1"=5'

CROSS SECTIONS--WEST CORBIN STREET – STA. 29+50 TO STA. 30+50

F.A. RTE.	SECTION	COUNTY	TOTAL SHEETS	SHEET NO.
STA. 29+50 TO STA. 30+50	05-00016-03-BR	MADISON	129	93

CONTRACT NO.: 97351