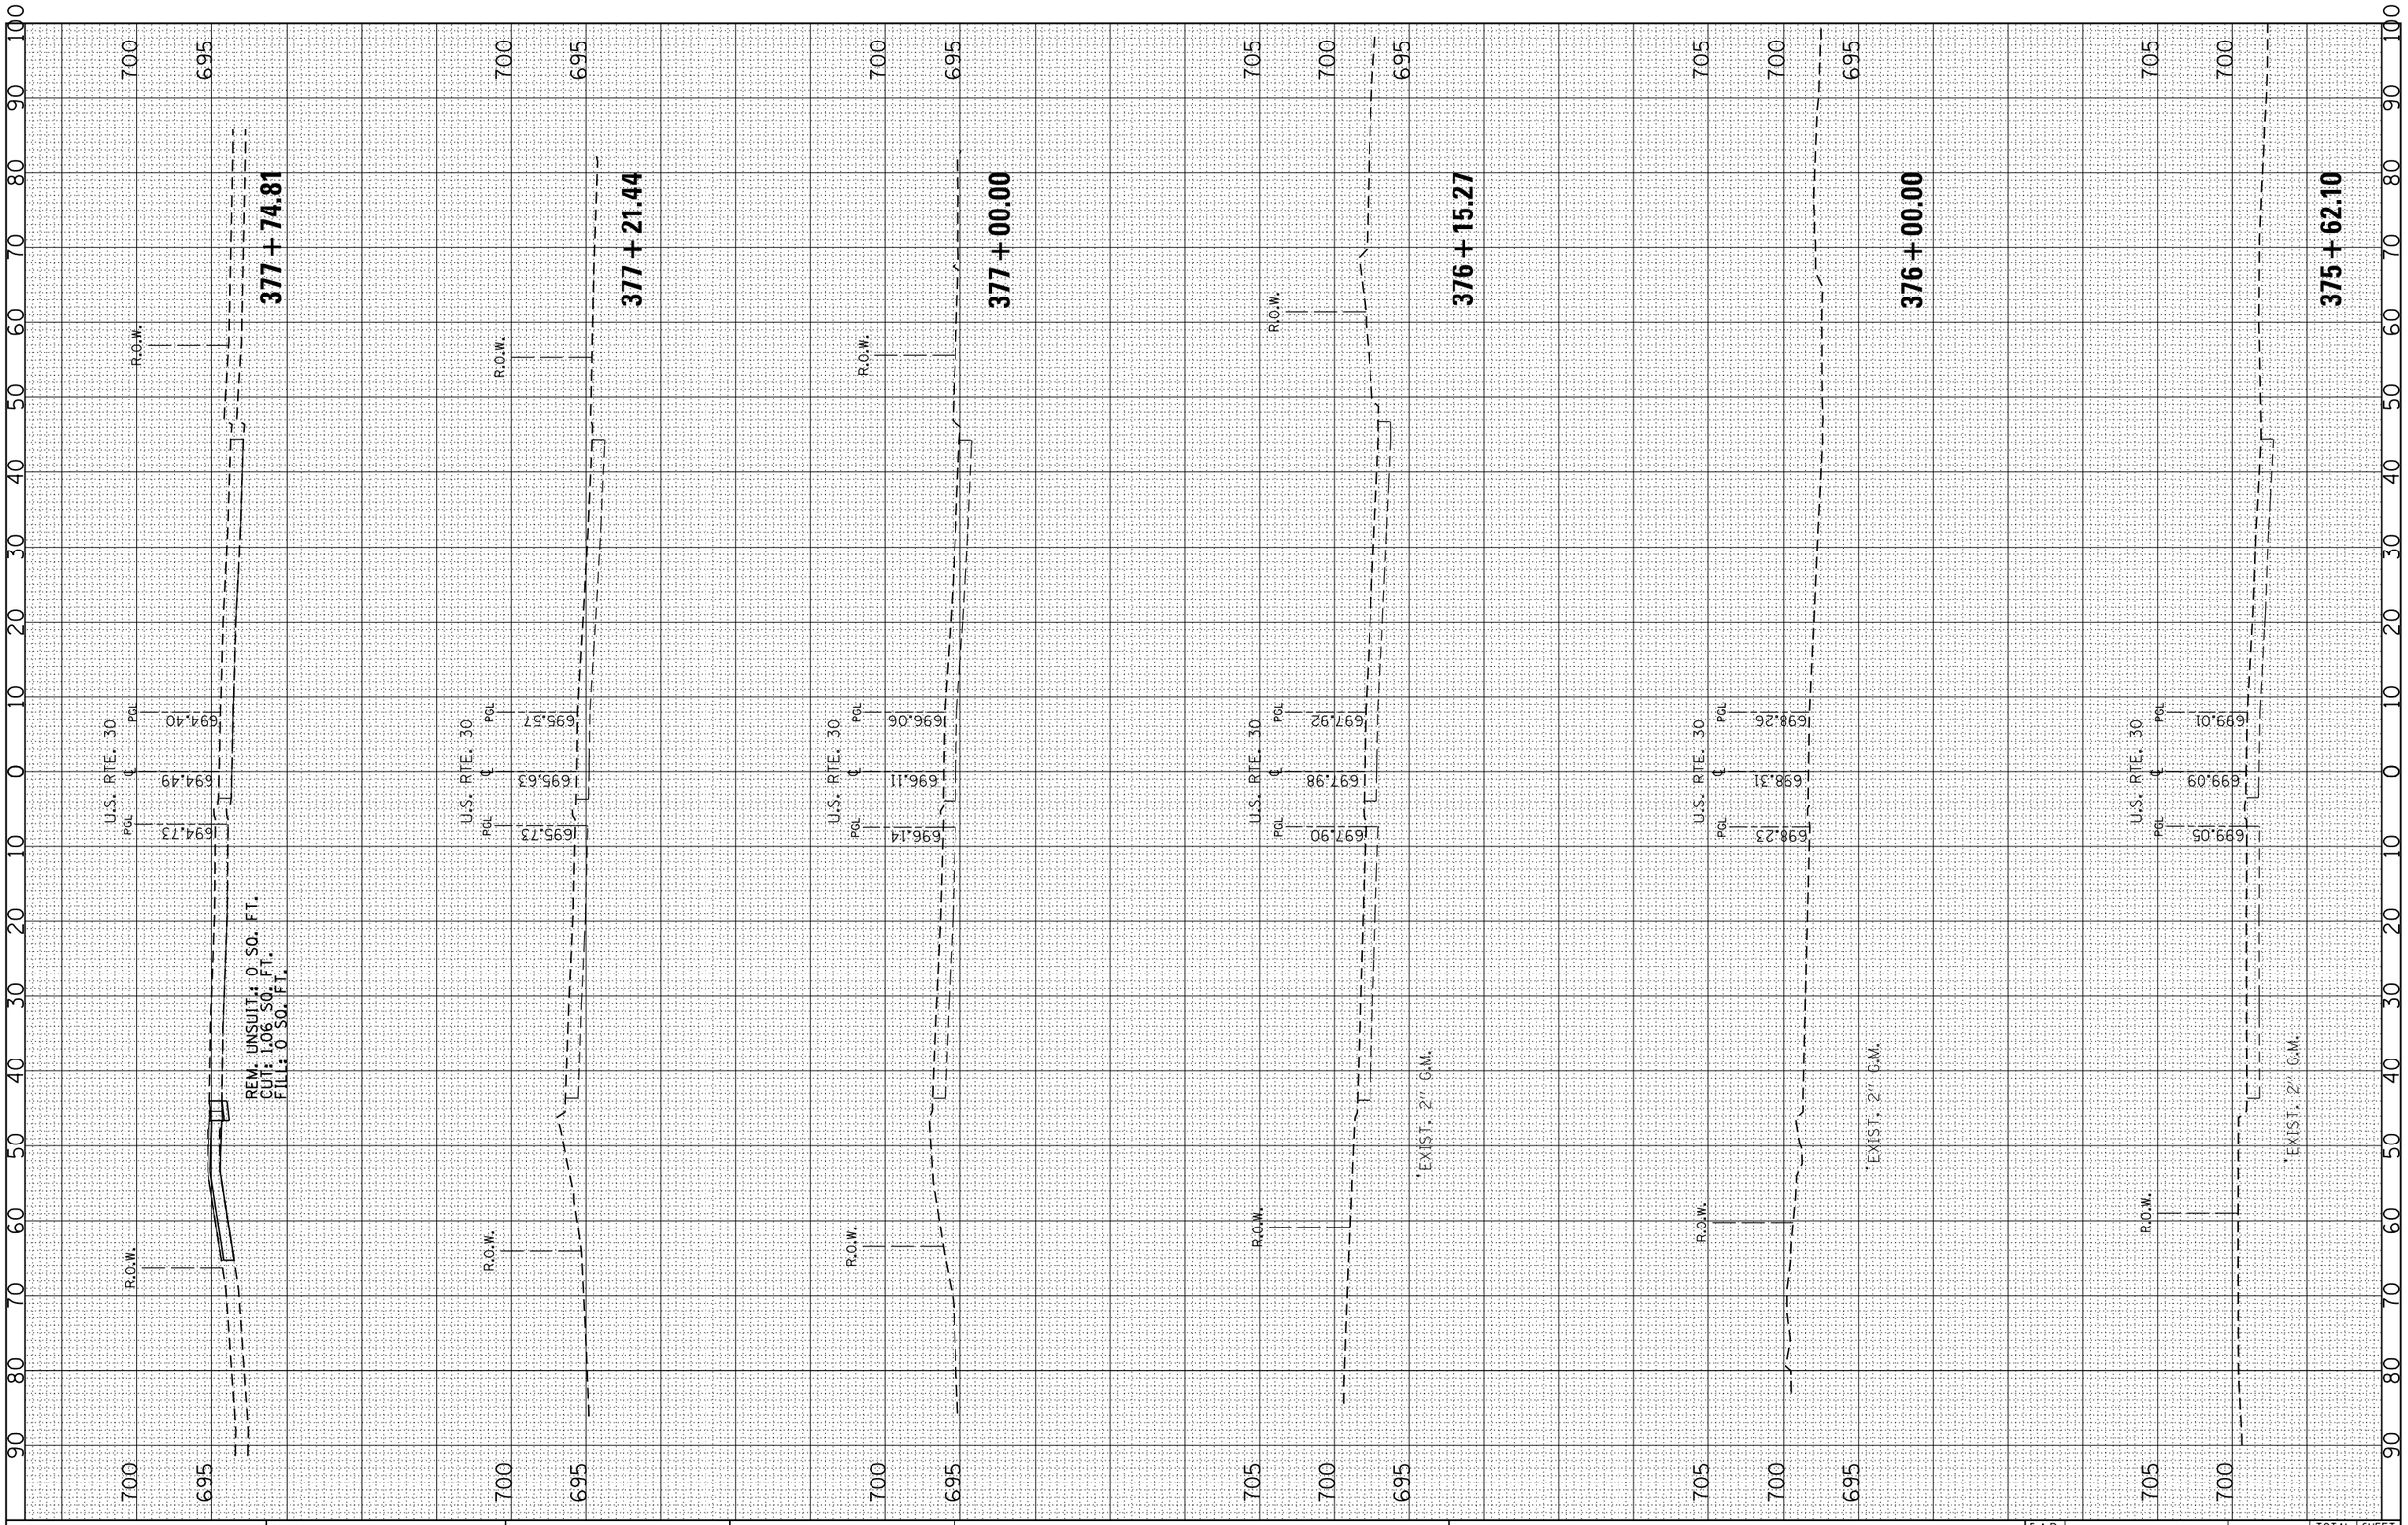

FINAL SURVEY	BY	DATE
SURVEYED		
PLOTTED		
TEMPLATE		
AREAS		
AREAS CHECKED		
NOTE BOOK NO.		

ORIGINAL SURVEY	BY	DATE
SURVEYED		
PLOTTED		
TEMPLATE		
AREAS		
AREAS CHECKED		
NOTE BOOK NO.		

FILE NAME = c:\pw_work\pwidot\jmenezjl\d0274265\P102812-Design.dgn	USER NAME = jmenezjl	DESIGNED -	REVISED -
		DRAWN -	REVISED -
	PLOT SCALE = 20.0009 ' / in.	CHECKED -	REVISED -
Default	PLOT DATE = 10/17/2013	DATE -	REVISED -

STATE OF ILLINOIS
DEPARTMENT OF TRANSPORTATION

CROSS SECTIONS
U.S. RTE. 30 AT WESTERN AVE.

SCALE: | SHEET OF SHEETS | STA. 375+62.10 TO STA. 377+74.81

F.A.P. RTE.	SECTION	COUNTY	TOTAL SHEETS	SHEET NO.
353	23N-2	COOK	75	69
		CONTRACT NO. 60T19		
		ILLINOIS FED. AID PROJECT		