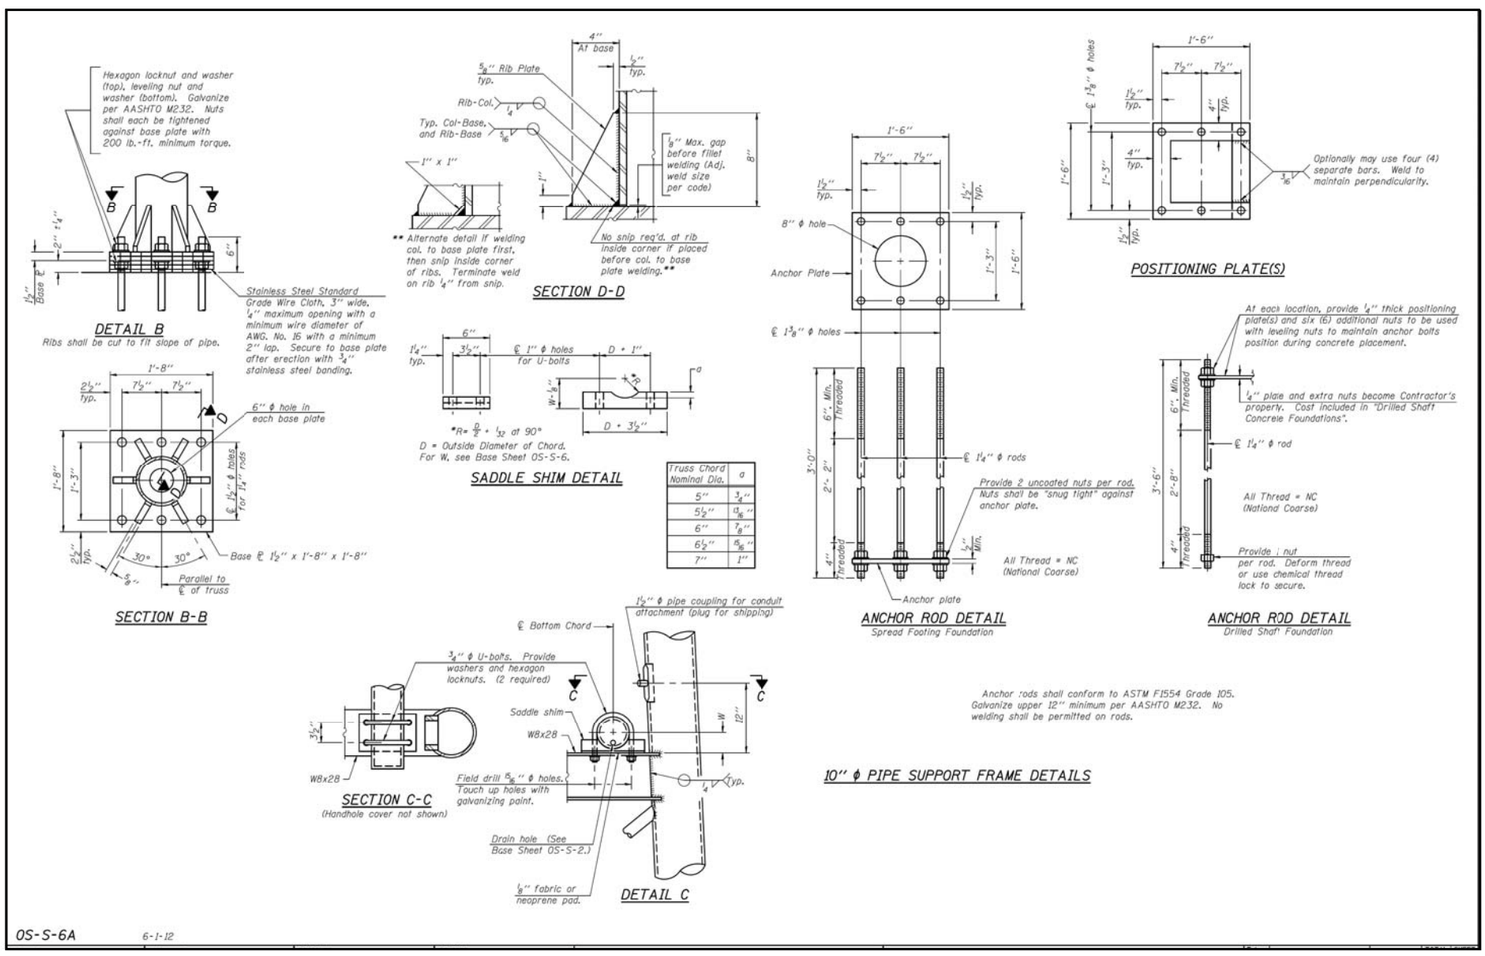

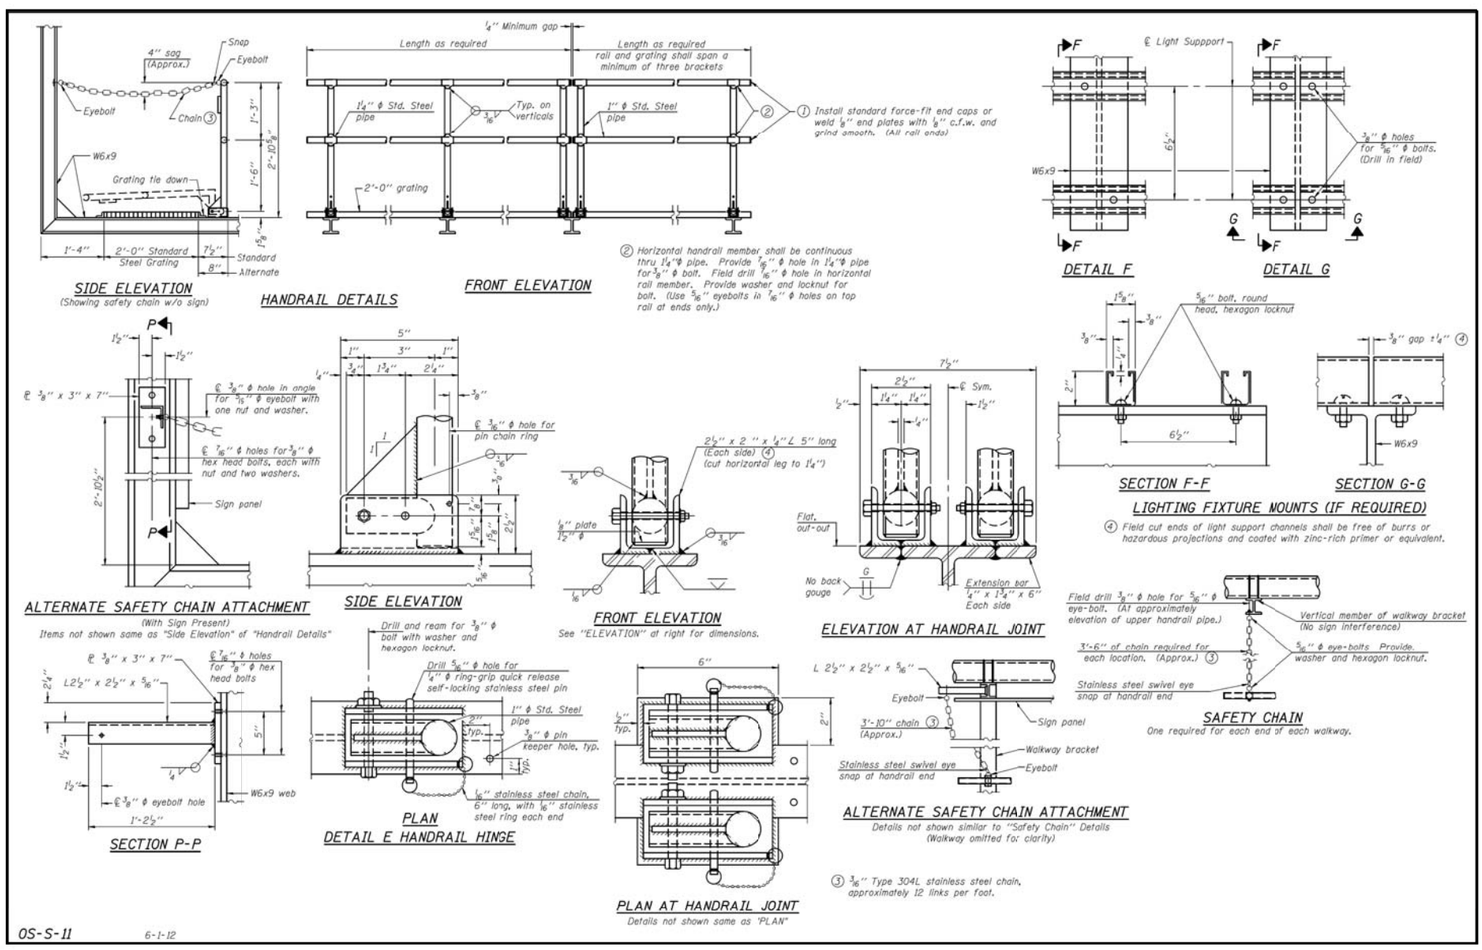

OVERHEAD SIGN STRUCTURE DETAILS – STEEL

STATE OF ILLINOIS
DEPARTMENT OF TRANSPORTATION

OVERHEAD SIGN STRUCTURE REPAIR DETAILS

SCALE: | SHEET 3 OF 3 SHEETS | STA. | TO STA.

F.A.I. RTE. 255 | SECTION 60-1B,9(RS-1) | COUNTY MADISON | TOTAL SHEETS 206 | SHEET NO. 107

ILLINOIS FED. AID PROJECT | CONTRACT NO. 76F10

FILE NAME = H:\6913 IDOT D8 Ver\6913d09 WO 9 I-255\Overlay\Revised\CADD\Sheets\D876F10-sht-rnsscdet.dgn

USER NAME = kschaefer.john

PLOT SCALE = 1.0000 ' / in.

PLOT DATE = 9/24/2013

	DESIGNED	-	K.J.S.	REVISED	-
	DRAWN	-	K.O.J./K.J.S.	REVISED	-
DATE	CHECKED	-	S.A.R.	REVISED	-
- 7/19/13	REVISED	-		REVISED	-