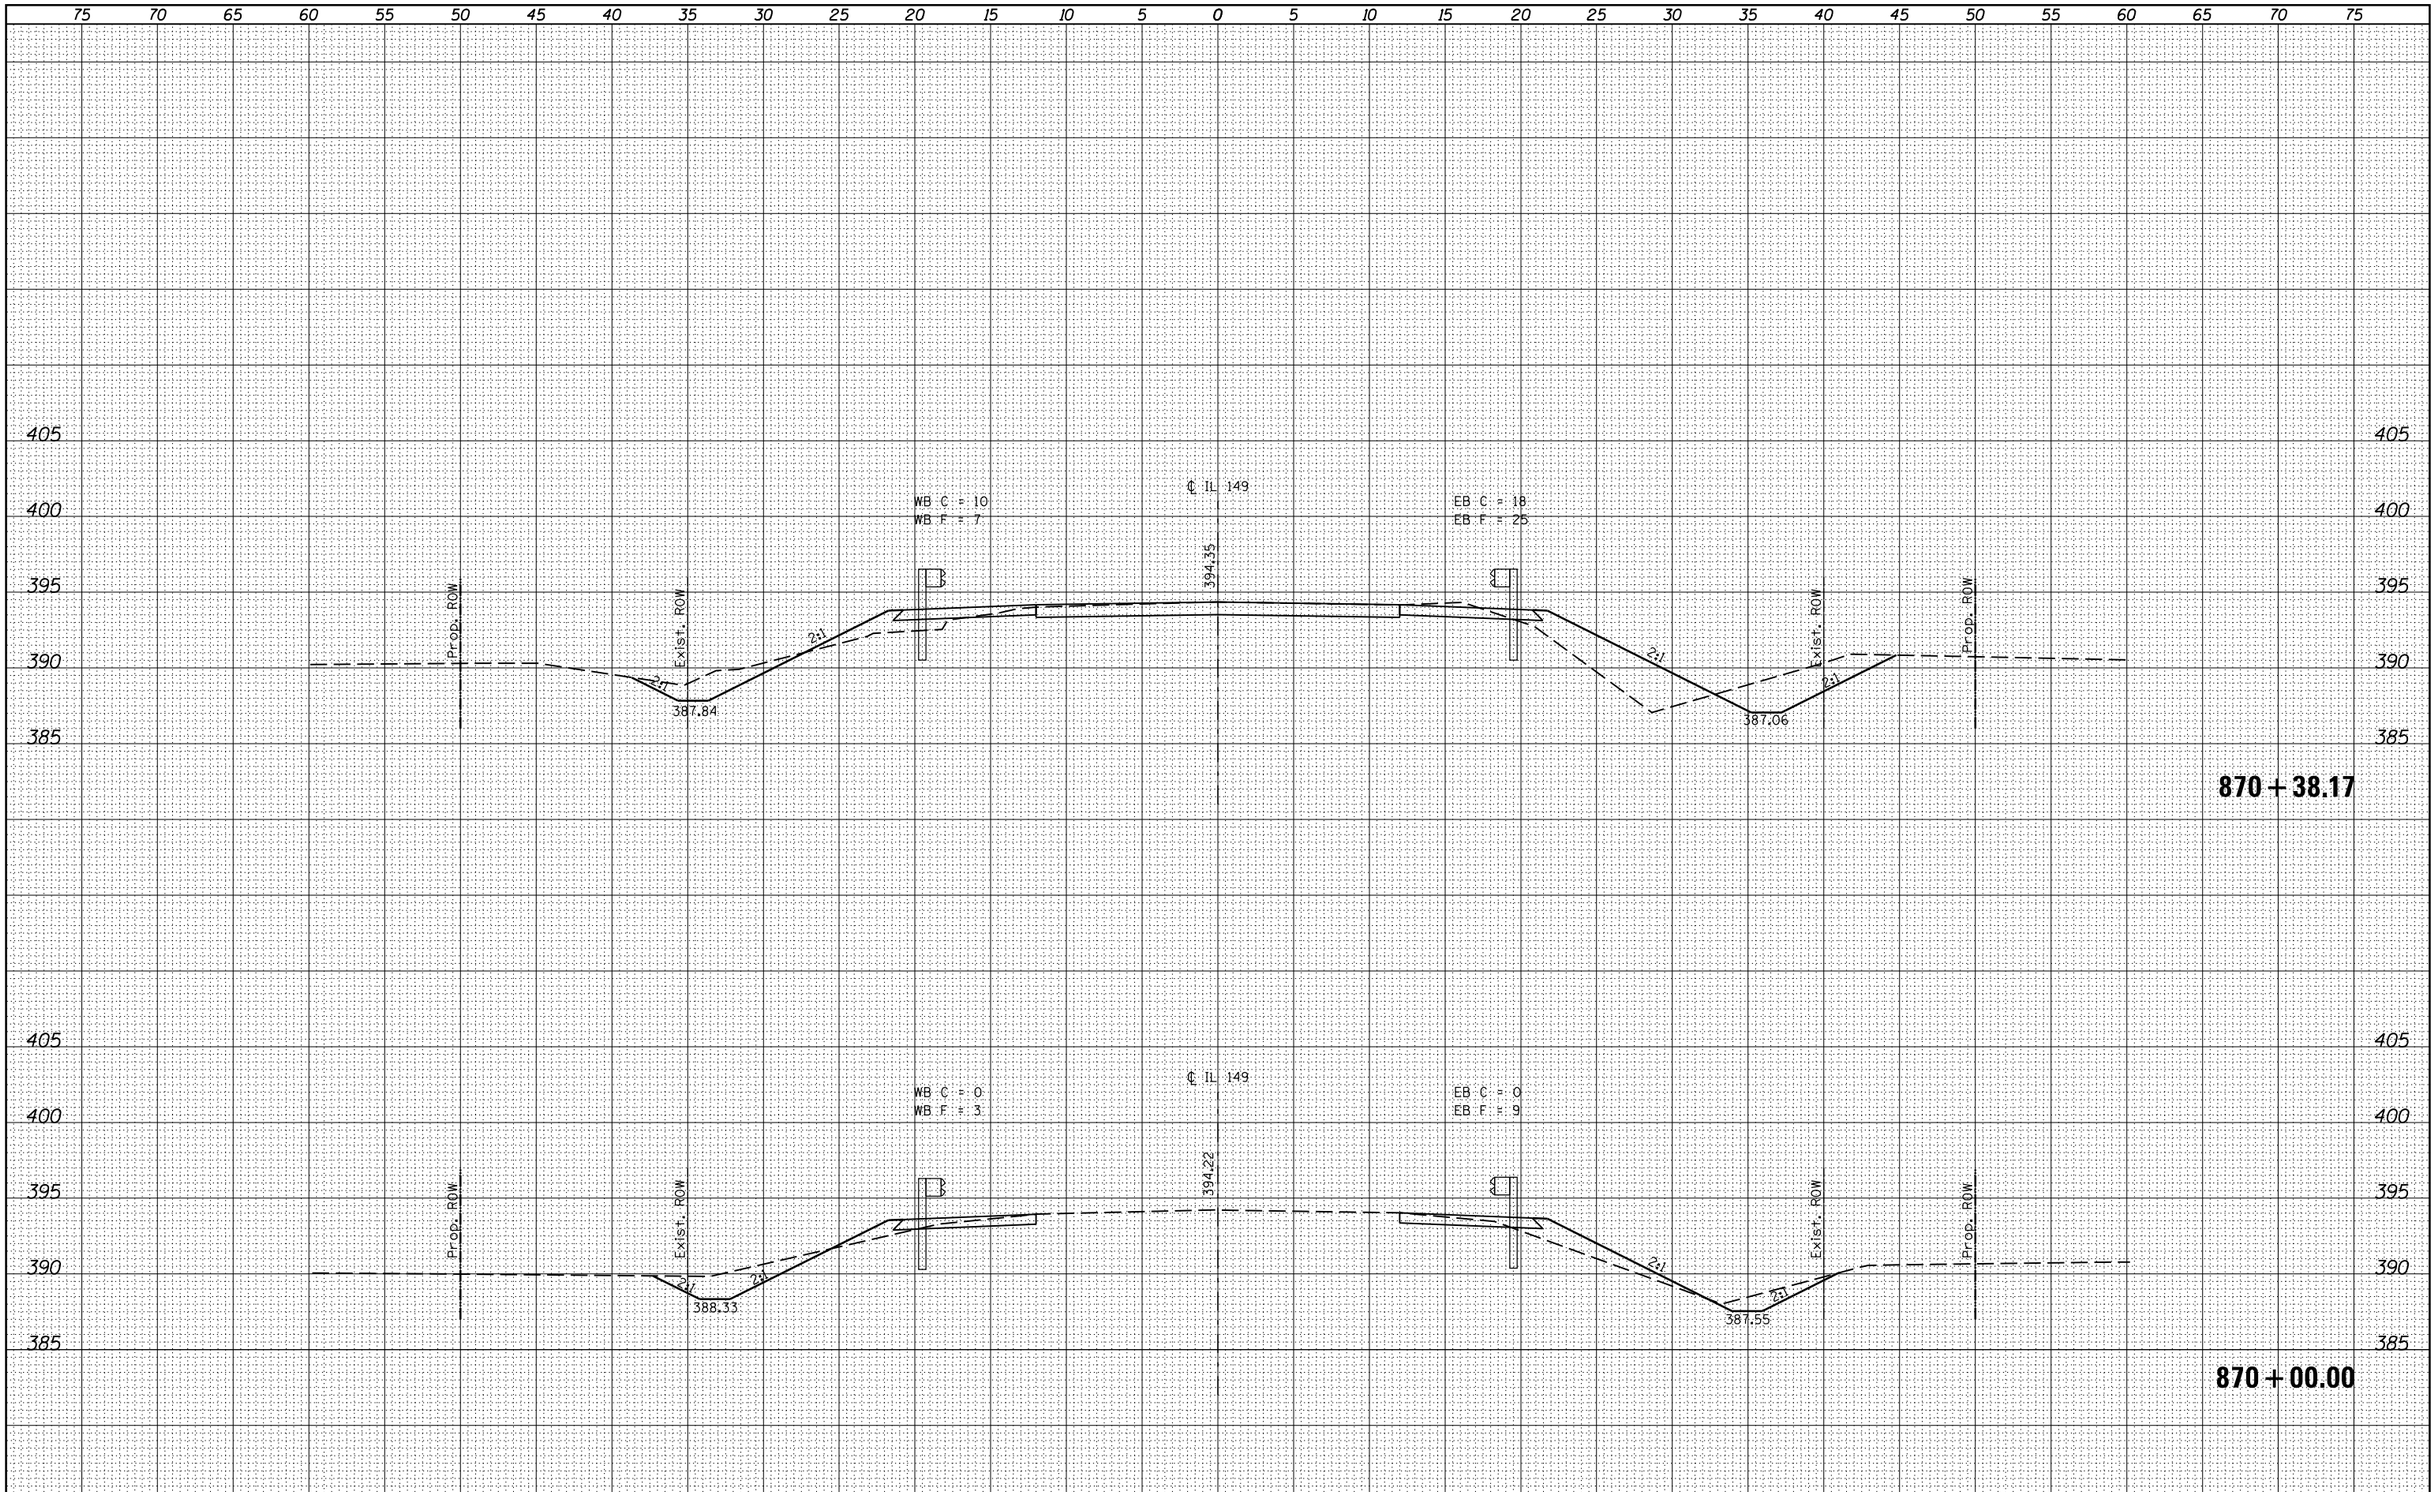

FINAL SURVEY		BY	DATE
NOTE BOOK	SURVEYED		
	PLOTTED		
	TEMPLATE		
	AREAS		
NO.	AREAS CHECKED		

ORIGINAL SURVEY		BY	DATE
NOTE BOOK	SURVEYED		
	PLOTTED		
	TEMPLATE		
	AREAS		
NO.	AREAS CHECKED		

FILE NAME = c:\pw_work\pwidot\adamsam\d0317484\78311-xssht.dgn	USER NAME = $USER$	DESIGNED -	REVISED -
	PLOT SCALE = 10.0000 ' / in.	DRAWN -	REVISED -
$MODELNAME$	PLOT DATE = 10/15/2013	CHECKED -	REVISED -
		DATE -	REVISED -

STATE OF ILLINOIS
DEPARTMENT OF TRANSPORTATION

CROSS SECTIONS IL 149

SCALE: | SHEET OF SHEETS | STA. 870+00.00 TO STA. 870+38.17

F.A.P. RTE.	SECTION	COUNTY	TOTAL SHEETS	SHEET NO.
873	107B-1	FRANKLIN	19	14

CONTRACT NO. 78311

ILLINOIS FED. AID PROJECT