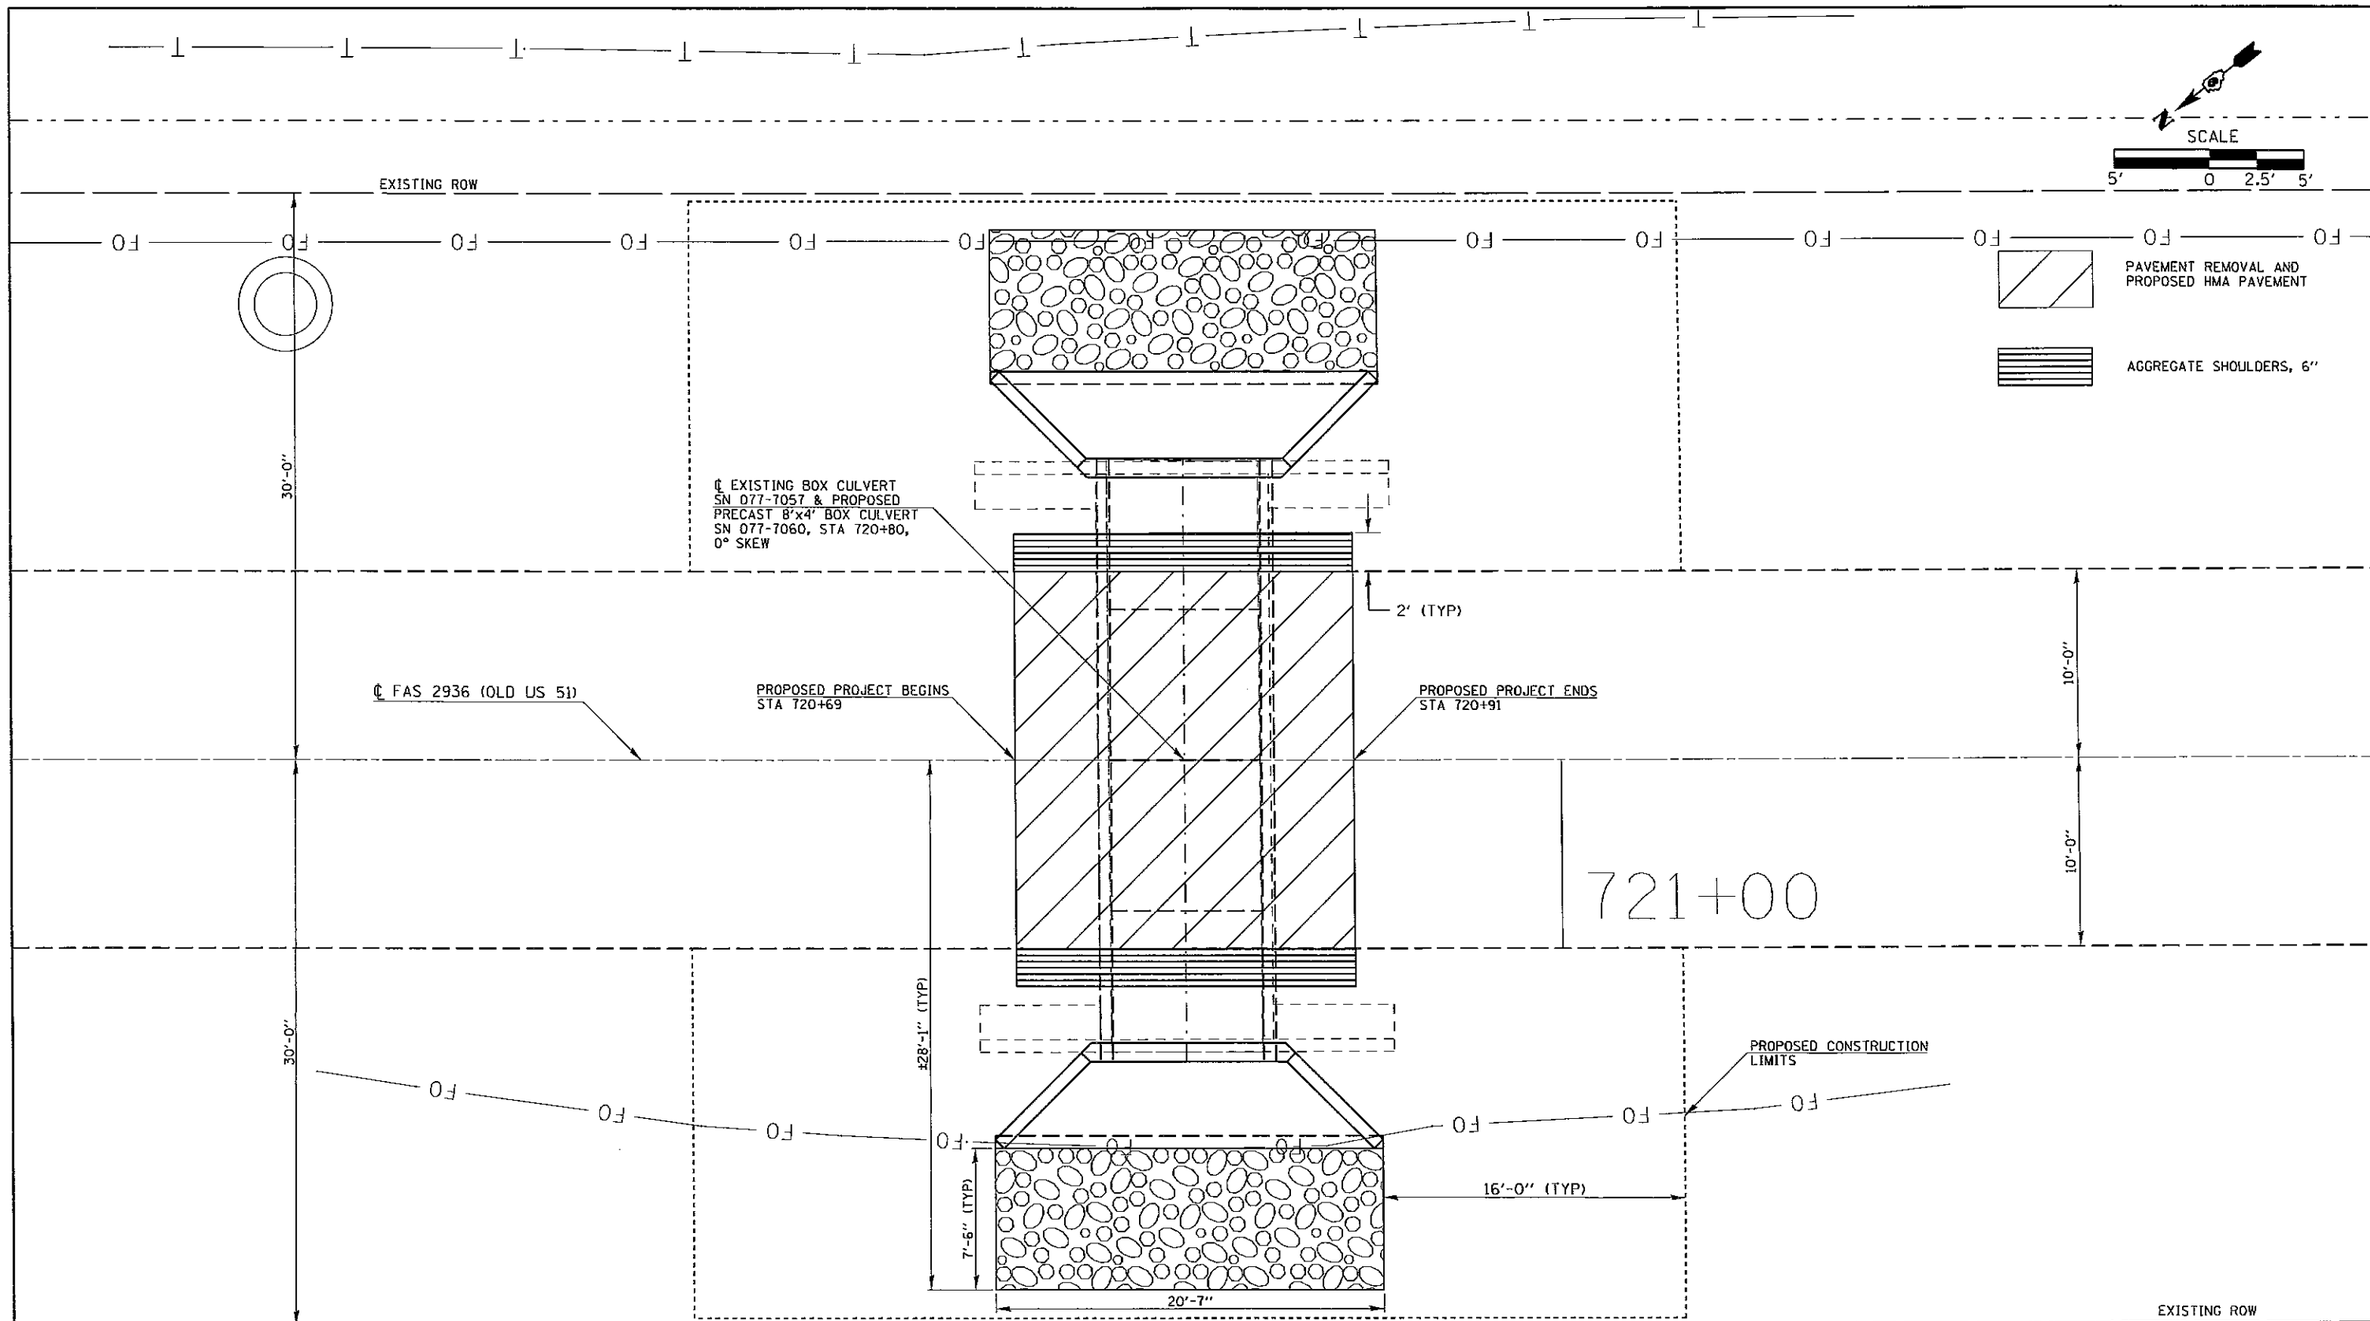

BM 077-536 - CUT "X" ON TOP OF 5/8" REBAR PROTRUDING FROM NORTH END OF WEST HEADWALL OF SN 077-7057 ELEV. = 340.921'

FILE NAME = c:\pw_work\pwidot\walkerra\d0334983\78354-077-sht-pln.dgn	USER NAME = walkerra	DESIGNED -	REVISED -	STATE OF ILLINOIS DEPARTMENT OF TRANSPORTATION	PLAN VIEW SN 077-7057(E) & 077-7060(P)	F.A.S. RTE. 2936	SECTION 14A(B-1)	COUNTY PULASKI	TOTAL SHEETS 10 / SHEET NO. 5
	PLOT SCALE = 8.0000 ' / in.	DRAWN -	REVISED -					CONTRACT NO. 78354	
Default	PLOT DATE = 10/1/2013	CHECKED -	REVISED -						
		DATE -	REVISED -		SCALE: ____ SHEET ___ OF ___ SHEETS STA. ____ TO STA. ____		ILLINOIS FED. AID PROJECT		